




SCALE (1:10 @A1)
0 2m 10m

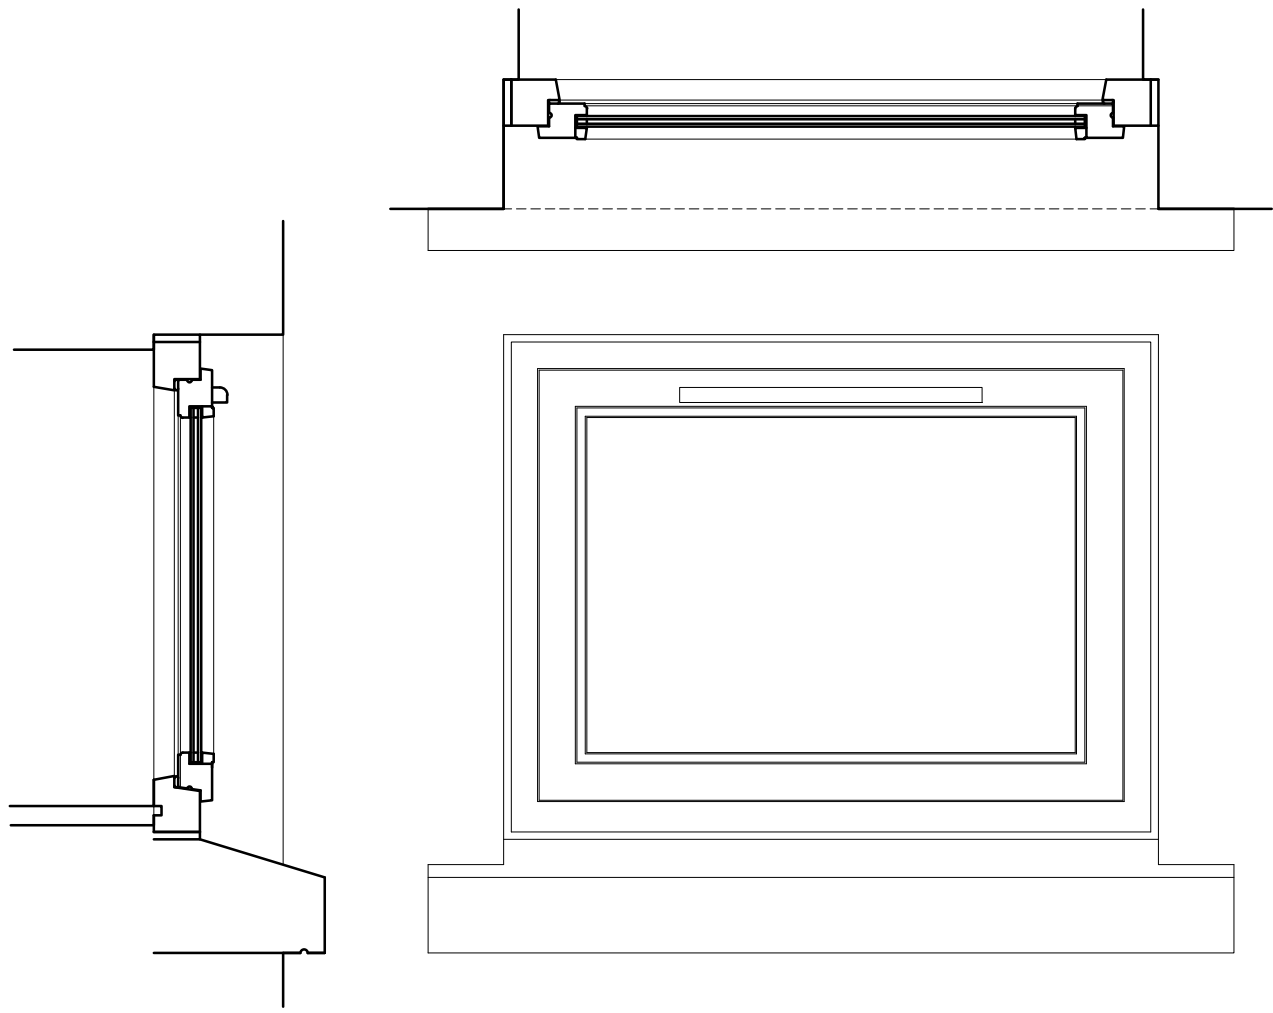


SOUTH ELEVATION STAIRS WINDOW 1:10 (EXISTING)

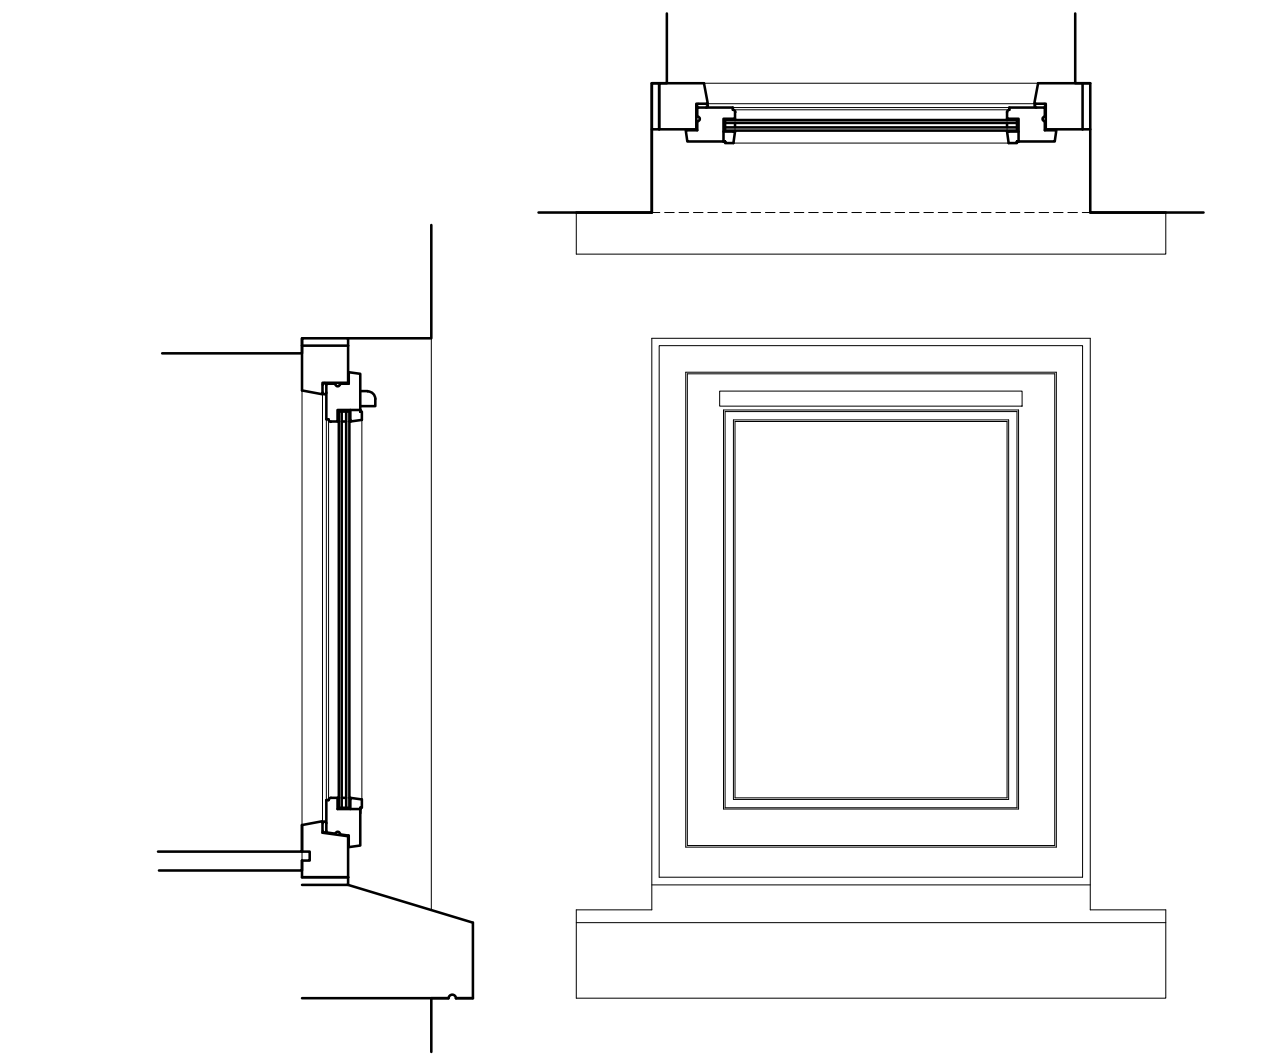


EAST ELEVATION KITCHEN WINDOW 1:10 (EXISTING)

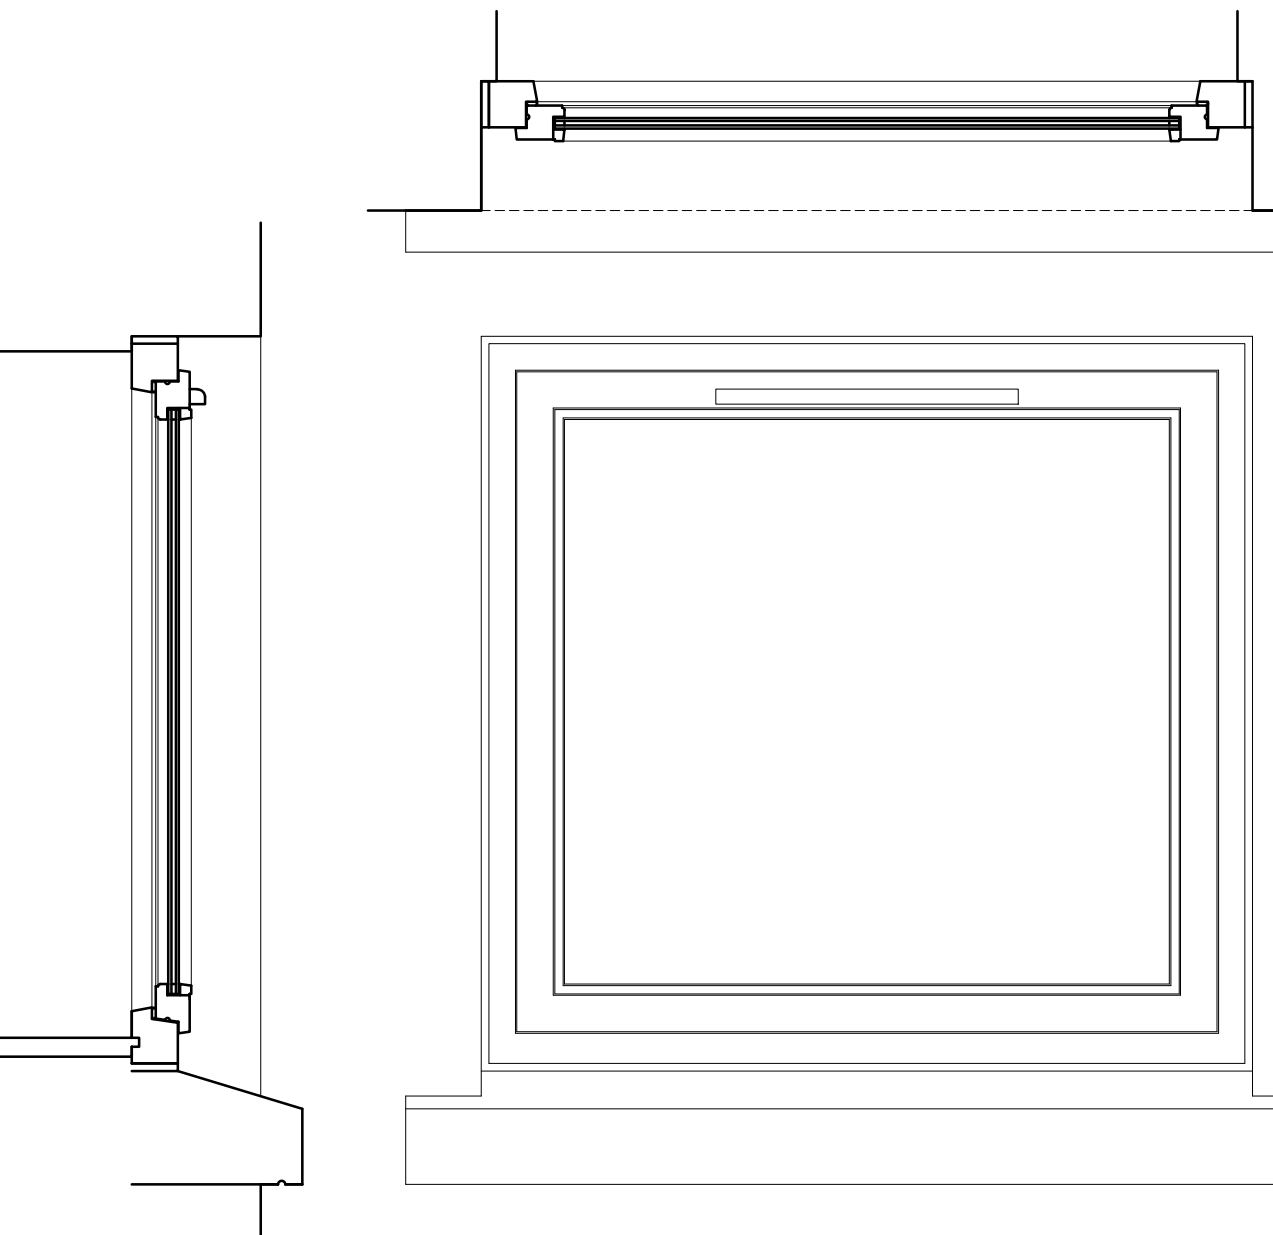


SOUTH ELEVATION LOUNGE WINDOW 1:10 (EXISTING)

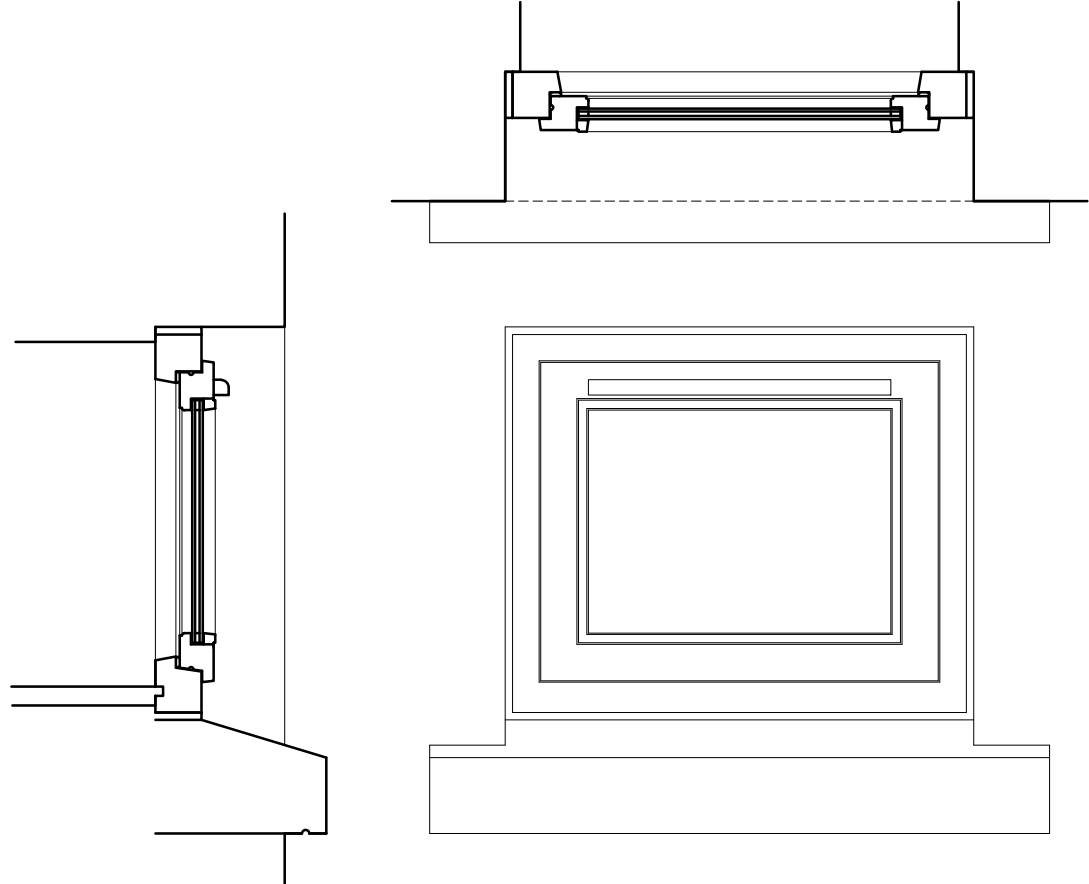


SOUTH ELEVATION BEDROOM 2 WINDOW 1:10 (EXISTING)

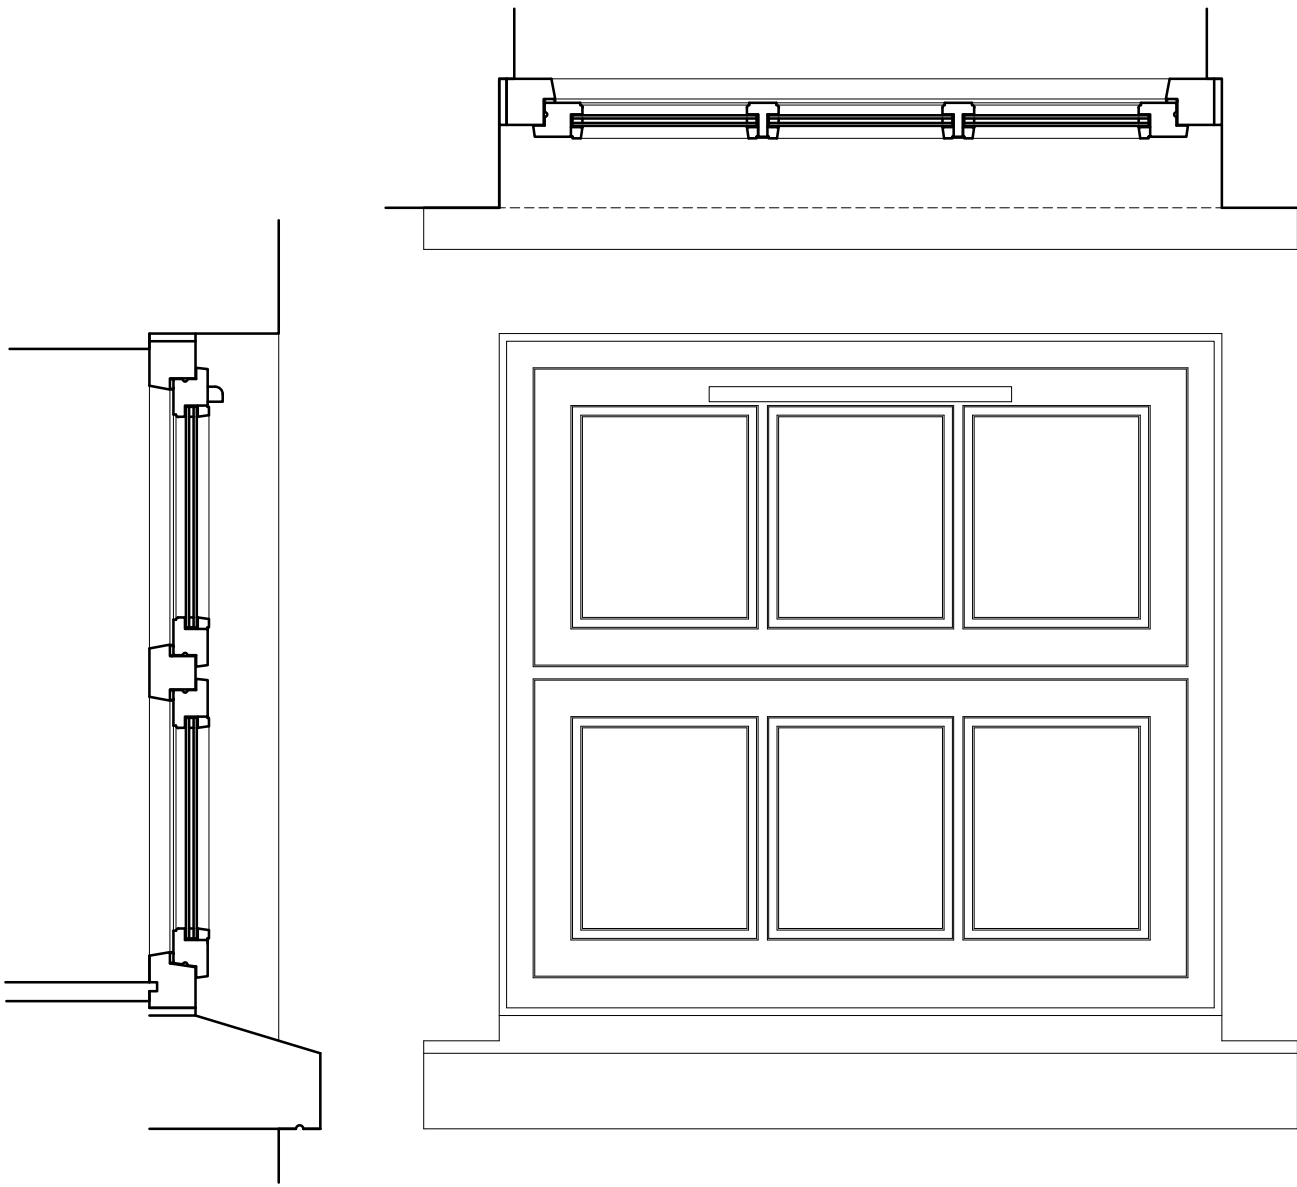


NORTH ELEVATION ENTRANCE HALL WINDOW 1:10 (EXISTING)

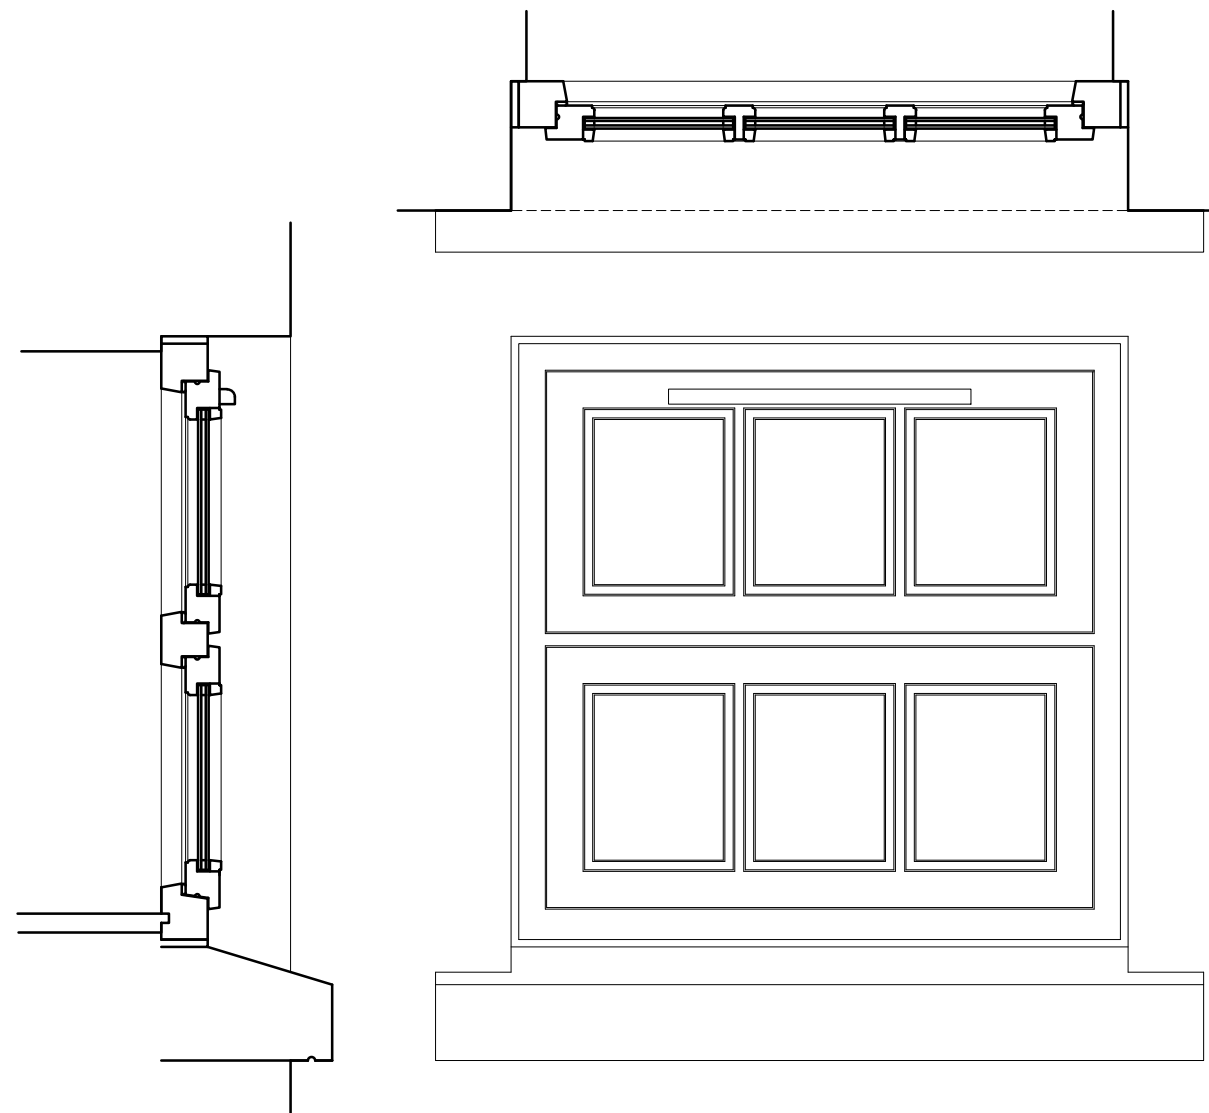


SOUTH ELEVATION LOUNGE WINDOW 1:10 (EXISTING)

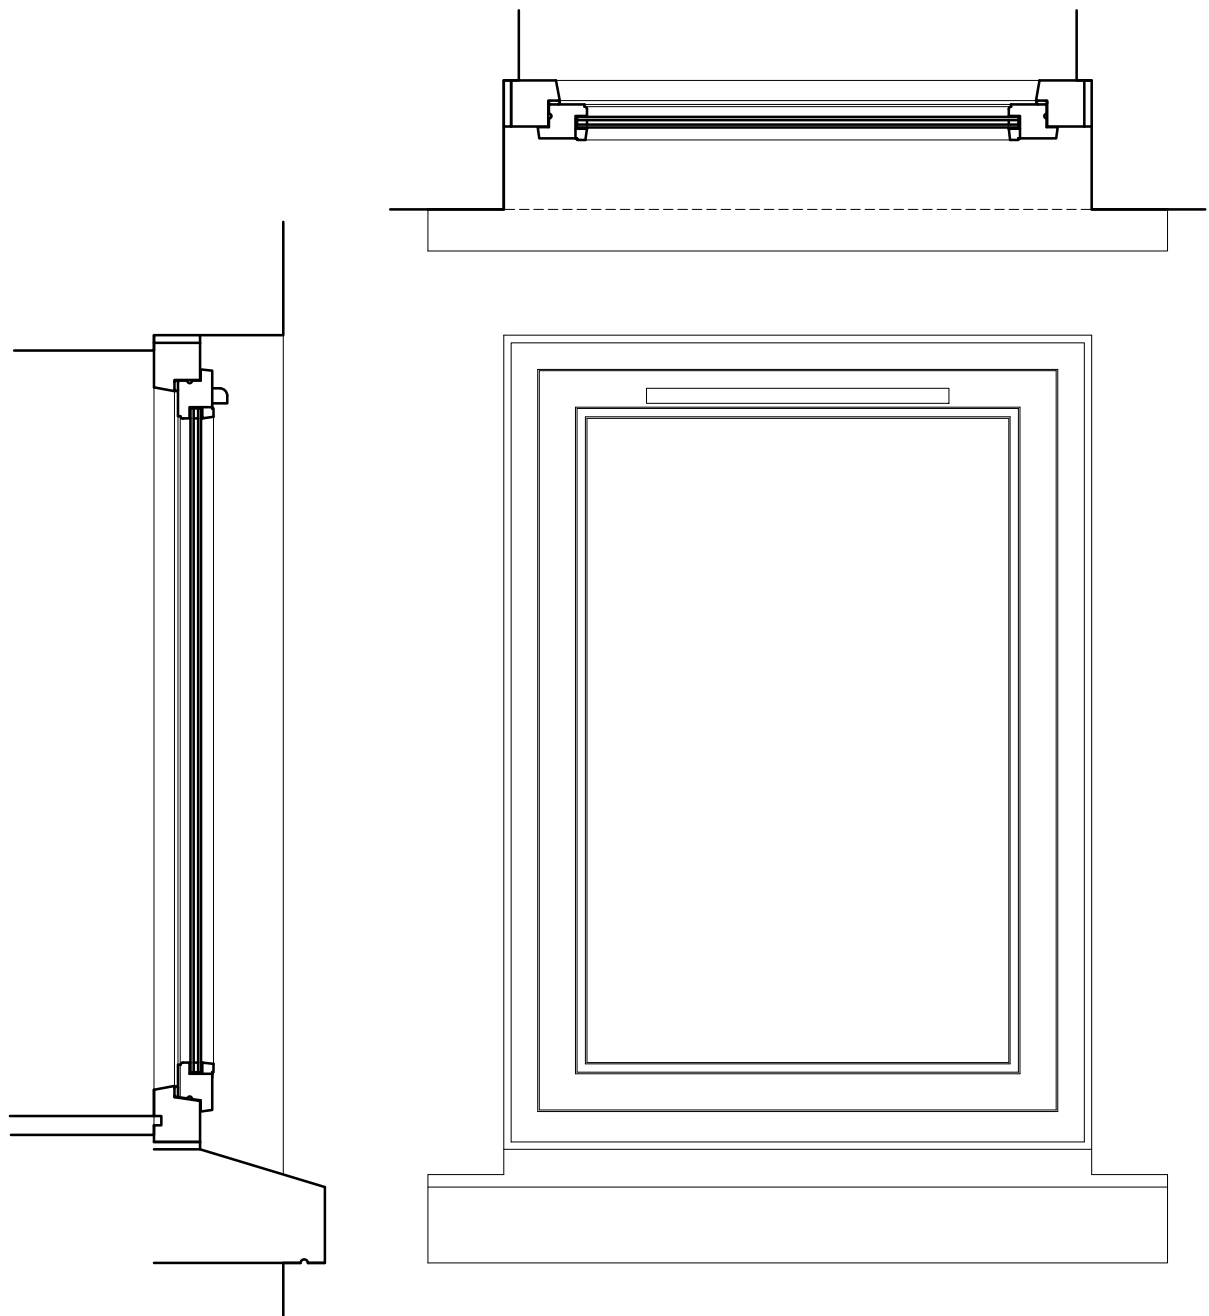


EAST ELEVATION BEDROOM 2 WINDOW 1:10 (EXISTING)

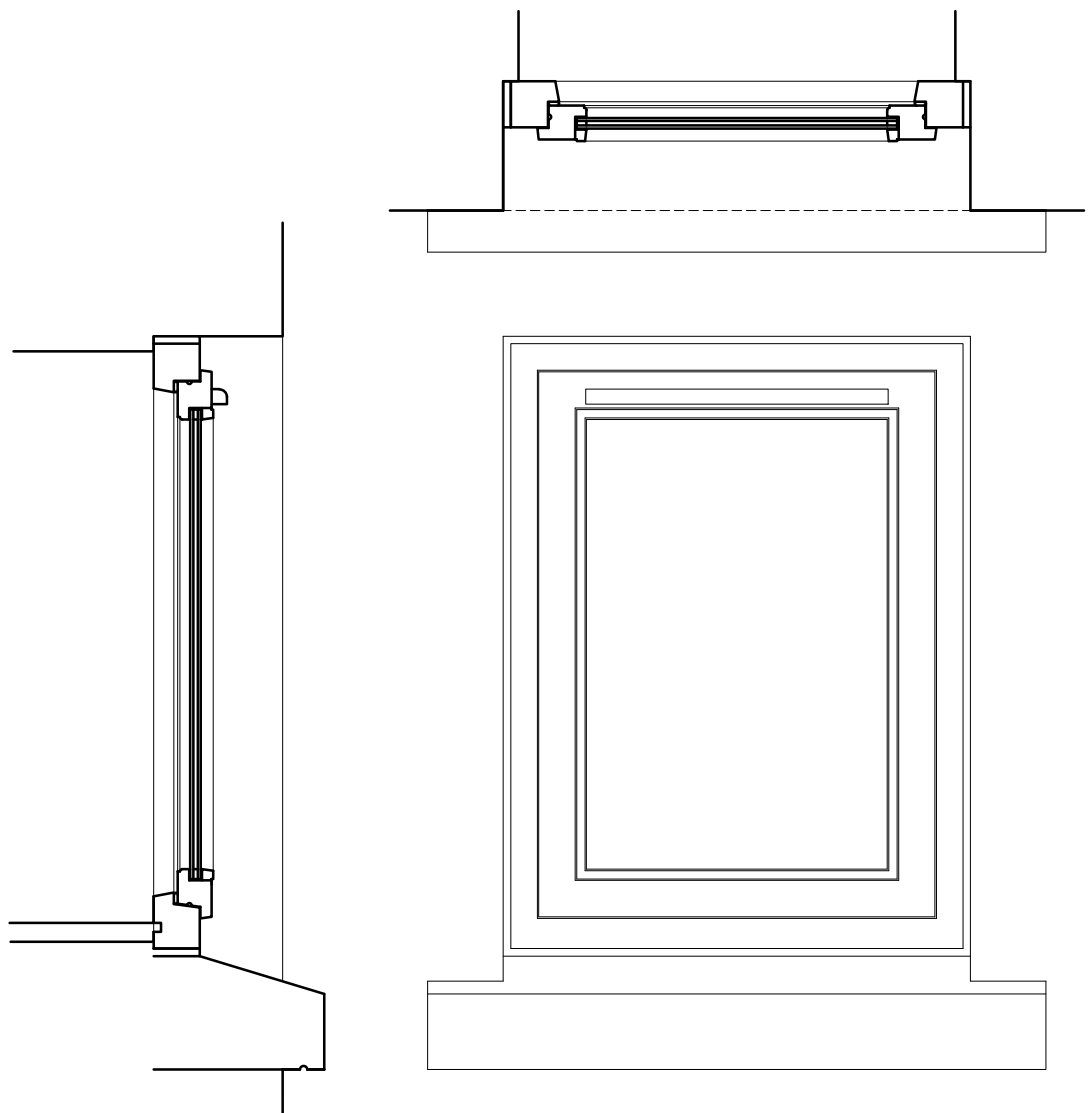

SOUTH ELEVATION KITCHEN WINDOW 1:10 (EXISTING)

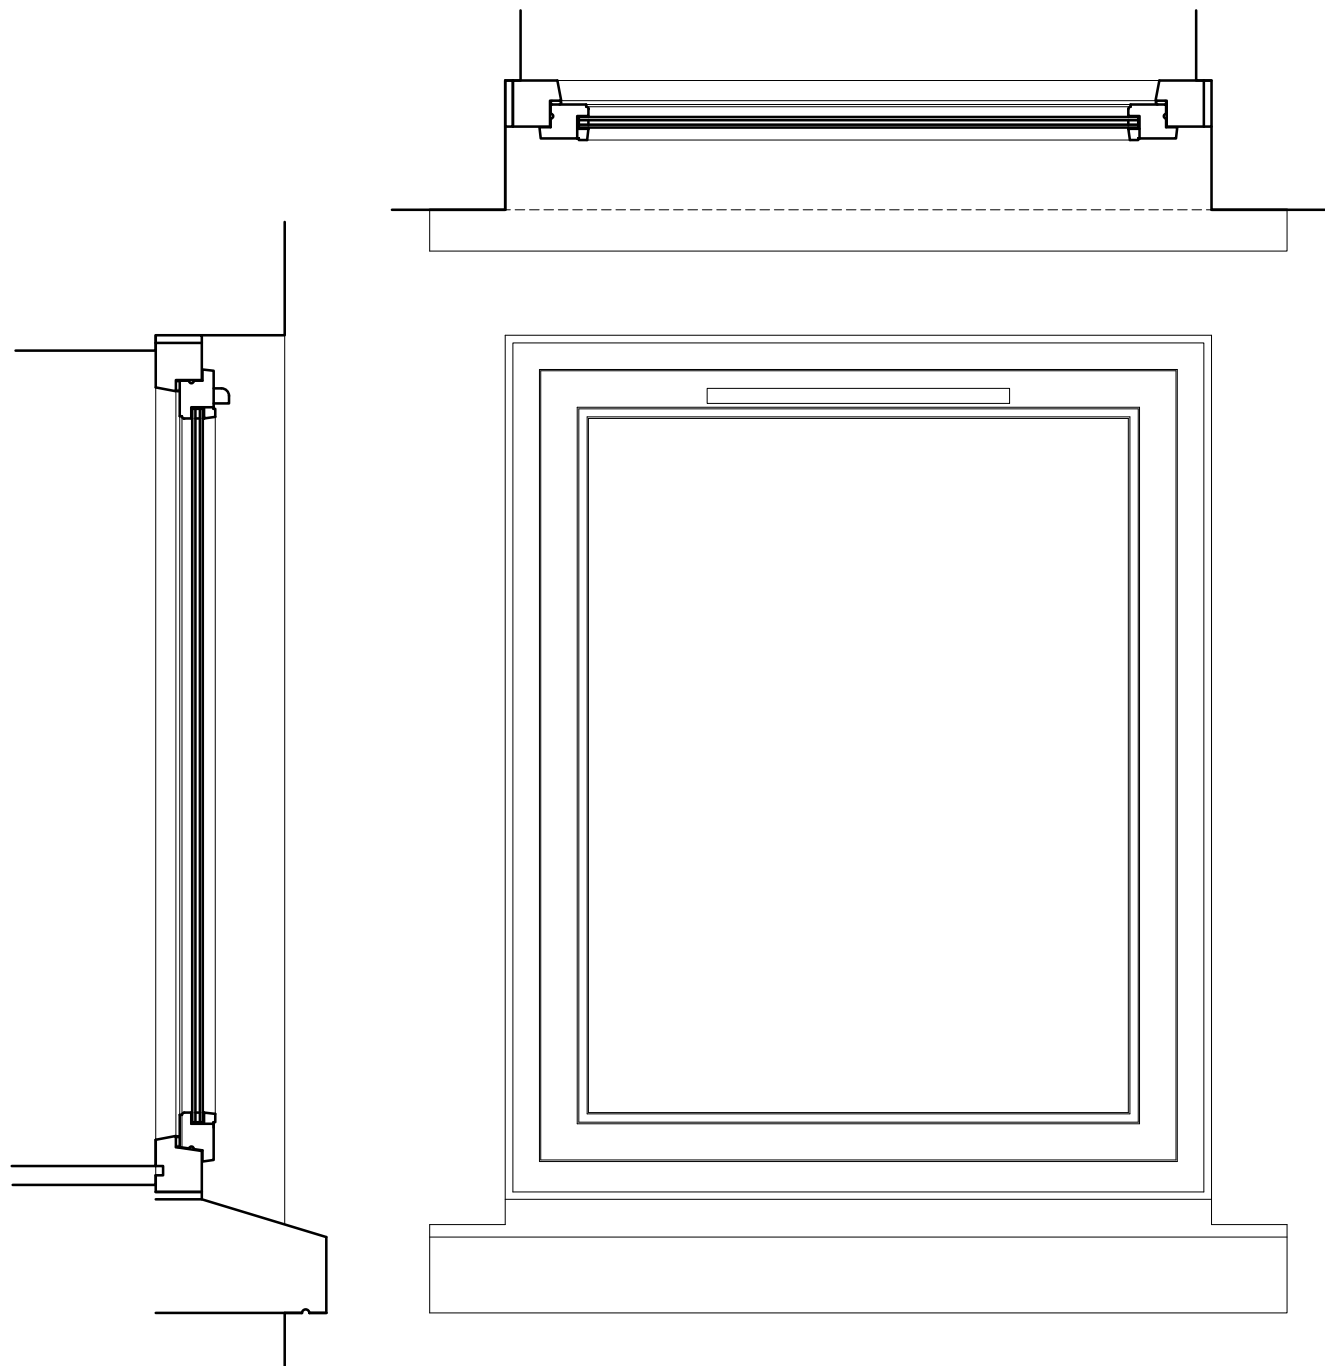

WEST ELEVATION BEDROOM 1 WINDOW 1:10 (EXISTING)

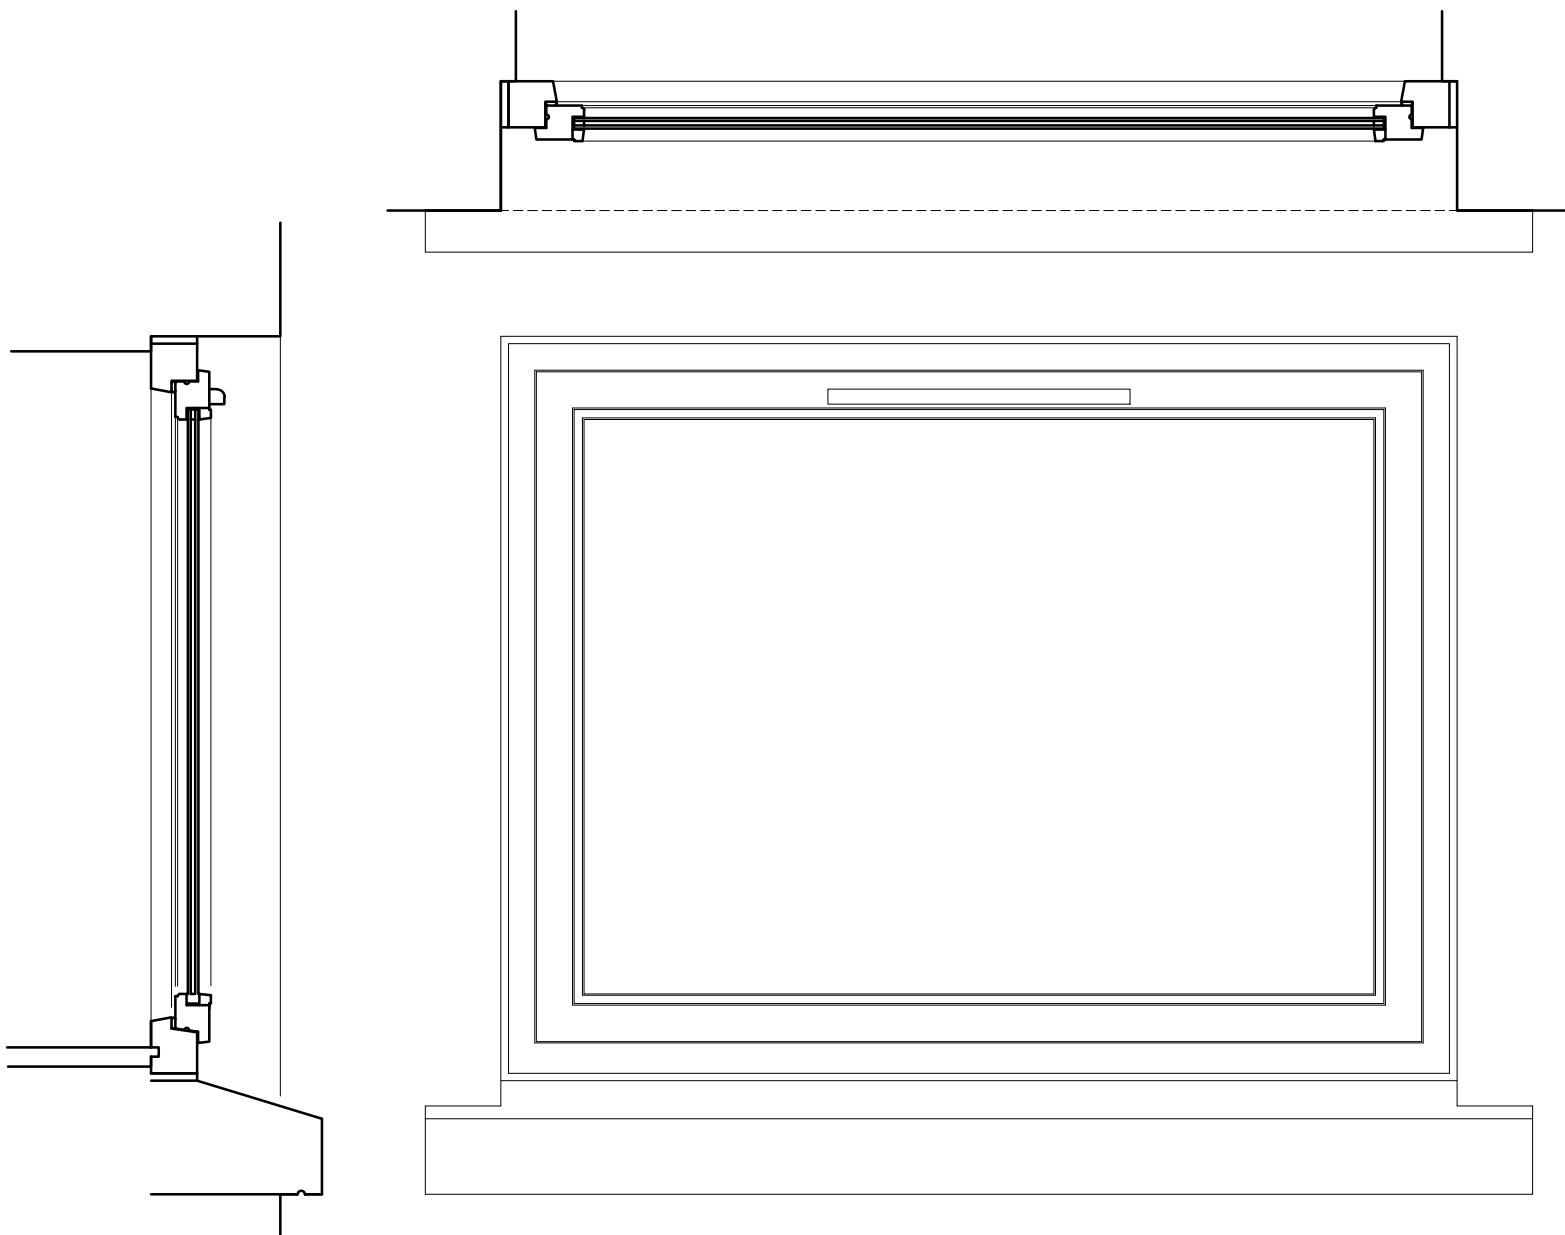

SOUTH ELEVATION KITCHEN WINDOW 1:10 (EXISTING)

©COPYRIGHT DAVID BAILEY ARCHITECT LTD

NOTES:-
OVERALL WINDOW DIMENSIONS ARE APPROXIMATE.
THIS DRAWING IS ONLY INTENDED FOR A PLANNING APPLICATION, LISTED BUILDING CONCENT APPLICATION
AND A FULL PLANS BUILDING REGULATIONS APPLICATION.
ONLY THE CLIENT NAMED IN THE TITLE BLOCK HAS THE COPYRIGHT TO USE THIS DRAWING.
THIS DRAWING IS ONLY FOR USE ON THE SPECIFIC PROJECT THAT IT WAS PREPARED FOR.
NO BUILDING WORK SHOULD BE UNDERTAKEN UNTIL PLANNING PERMISSION AND BUILDING REGULATIONS PLAN
CHECK APPROVAL HAS BEEN ISSUED - THE DRAWINGS MUST NOT BE USED TO CARRY OUT THE WORK UNDER A
BUILDING NOTICE.
THE BUILDER / CONTRACTOR MUST CHECK DIMENSIONS AND DETAILS ON SITE PRIOR TO ORDERING
MATERIALS, FABRICATING ANY COMPONENTS, ETC.
THE BUILDER / CONTRACTOR MUST NOT RELY ON SCALING OFF DRAWINGS.

PLAN OF WORK STAGES (RIBA PLAN OF WORK)

0. STRATEGIC DEFINITION (PRE-DESIGN) (HOW TO MEET CLIENT'S REQUIREMENTS)
1. PREPARATION AND BRIEF (PRE-DESIGN) (DEVELOP THE DETAIL OF THE PROJECT BRIEF)
2. CONCEPT DESIGN (DESIGN) (SKETCH DESIGN IDEAS AND DEVELOPMENT)
3. DEVELOPED DESIGN (DESIGN) (DEVELOP THE DESIGN UP TO PLANNING APPLICATION / PO EQUIVALENT)
4. TECHNICAL DESIGN (DESIGN) (BUILDING REGULATIONS DRAWINGS)
5. MANUFACTURING AND CONSTRUCTION (CONSTRUCTION)
6. HANDOVER
7. USE

PROJECT TEAM

CLIENT - MISS. T. OWDEN, THE GRANGE, FOXT, STAFFORDSHIRE, ST10 2HN
ARCHITECT - DAVID BAILEY ARCHITECT LTD, 26 MOW LANE, GILLOW HEATH, ST8 6QQ
TEL 01782 516 355 EMAIL DAVIDBAILEYARCHITECT@BTINTERNET.COM
STRUCTURAL ENGINEER -
BUILDING CONTROL -
PRINCIPAL CONTRACTOR -

REV.	DESCRIPTION	DATE	INT.

DAVID BAILEY ARCHITECT LTD
Gillow Fold Farm, 26 Mow Lane, Gillow Heath,
Biddulph, Staffordshire, ST8 6QQ Tel: 01782 516355
E-mail: davidbailey.architect@btinternet.com

PROJECT: THE GRANGE, FOXT,
STAFFORDSHIRE, ST10 2HN -
REPLACEMENT WINDOWS

SCALE: 1:10 @A1

DATE: JUNE 2026

DRAWN BY: DB

TITLE: PLANS, SECTIONS AND
ELEVATIONS OF WINDOWS -
EXISTING

JOB NUMBER: 00857

DRAWING NUMBER: 00857-001