


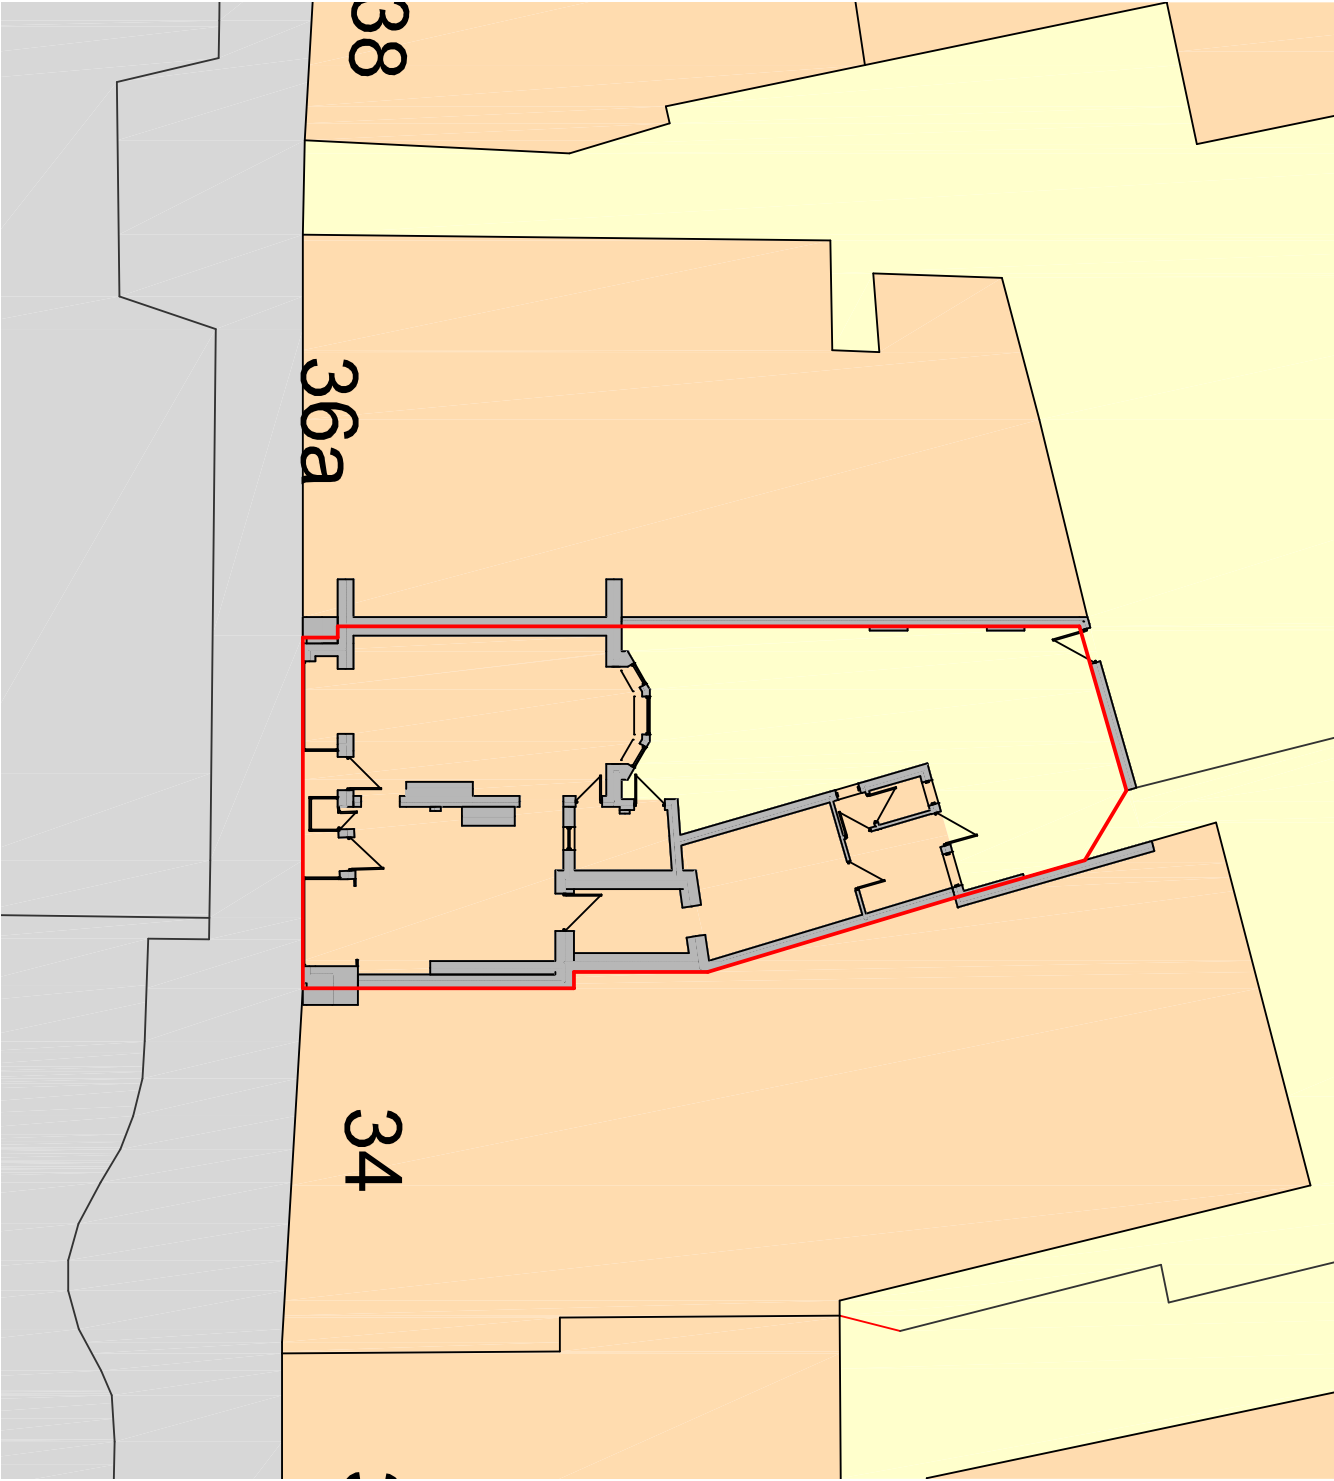


Site Plan as Existing and Proposed

Metres



SCALE 1:200

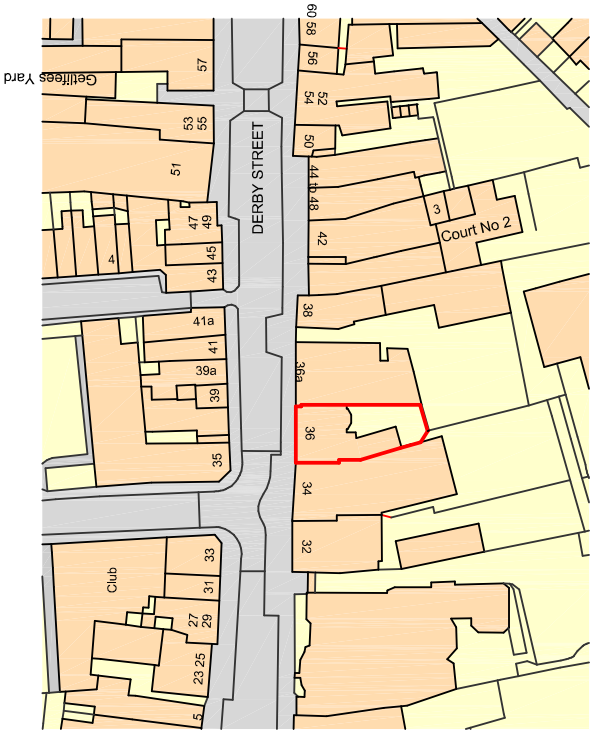


Ordnance Survey, (c) Crown Copyright 2026. All rights reserved. Licence number 100022432

Site Location Plan

Metres



SCALE 1:1250

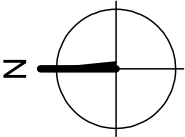

DBD Architectural Consultancy Ltd ©2026

1. Copyright is vested with DBD Architectural Consultancy Ltd.
2. All dimensions to be checked on site before proceeding.
3. Contractor to check/adjust dimensions of new work to suit existing conditions. Do not assume existing structure or details are plumb, square or level.
4. Contractor must notify the architect of any discrepancies before proceeding.
5. All drawings to be read in conjunction with all other consultants drawings and specs.

Rev	Date	Description



DBD Architectural Consultancy Ltd
50 Broad Street Leek,
Staffordshire, ST13 5NS
01538 383118
mail@dbdconsultants.co.uk
www.dbdconsultants.co.uk

C/O Lee Wilson
36 Derby Street
Leek
ST13 5AB
Client

Change of Use and
changes to shop frontage
Project

Title

Site Plans

Shown: Planning

Size: A3

Scale: 1:200

Drawn: 24.08.26

Job No: 2652

Drawing Number: **PL 01**