


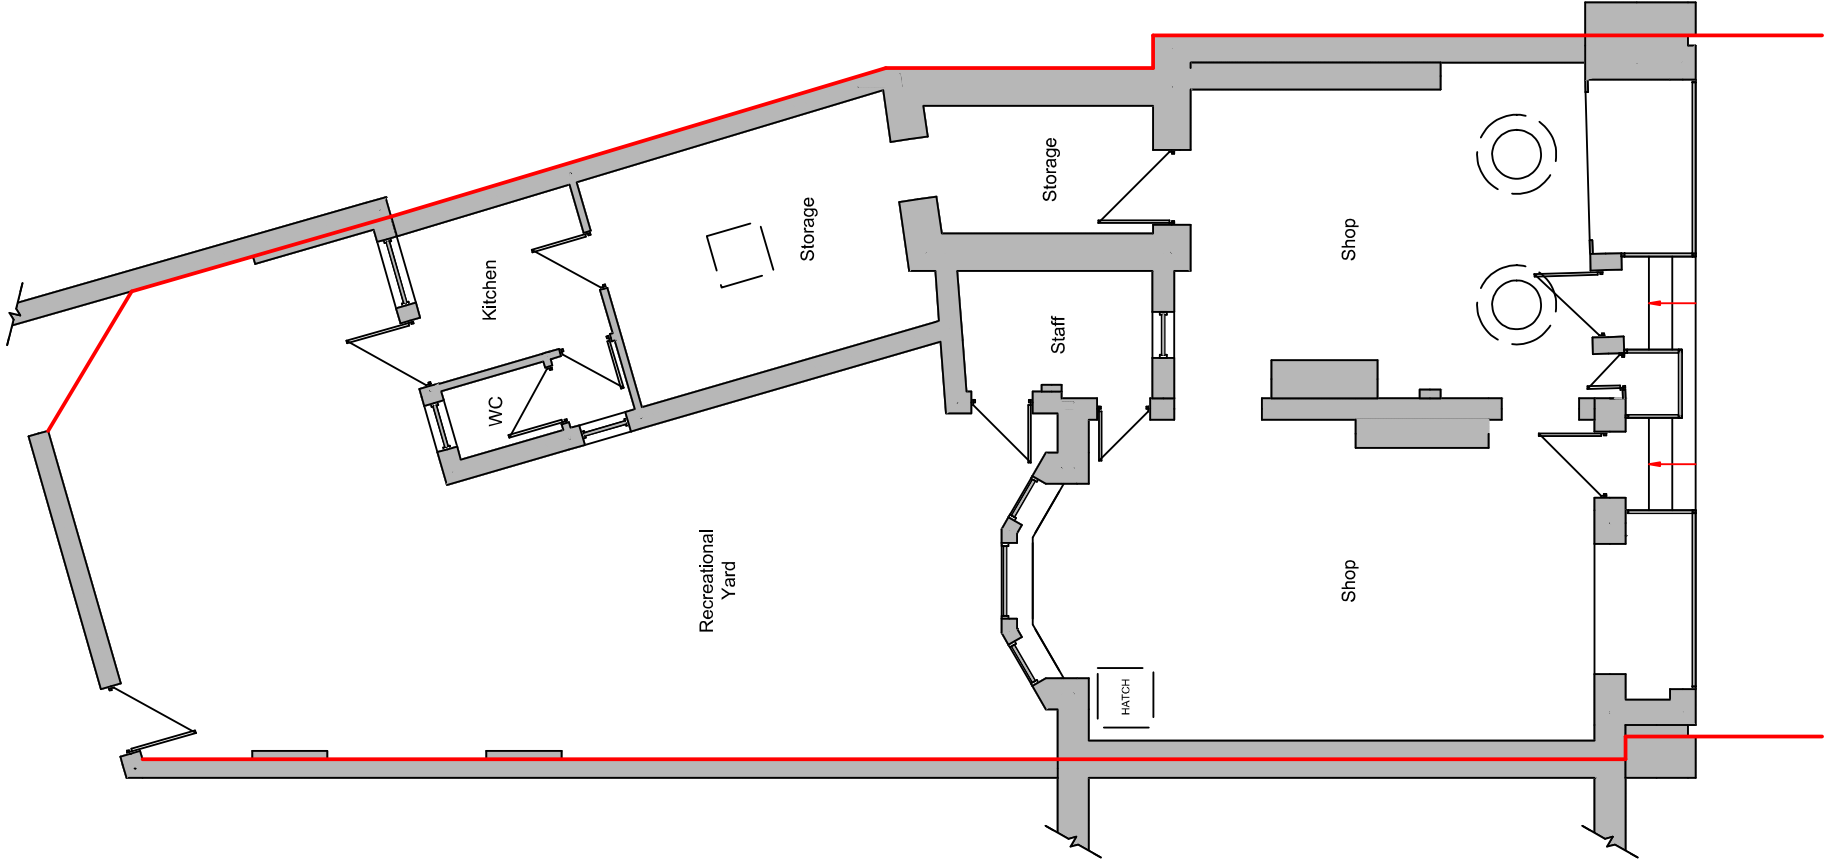


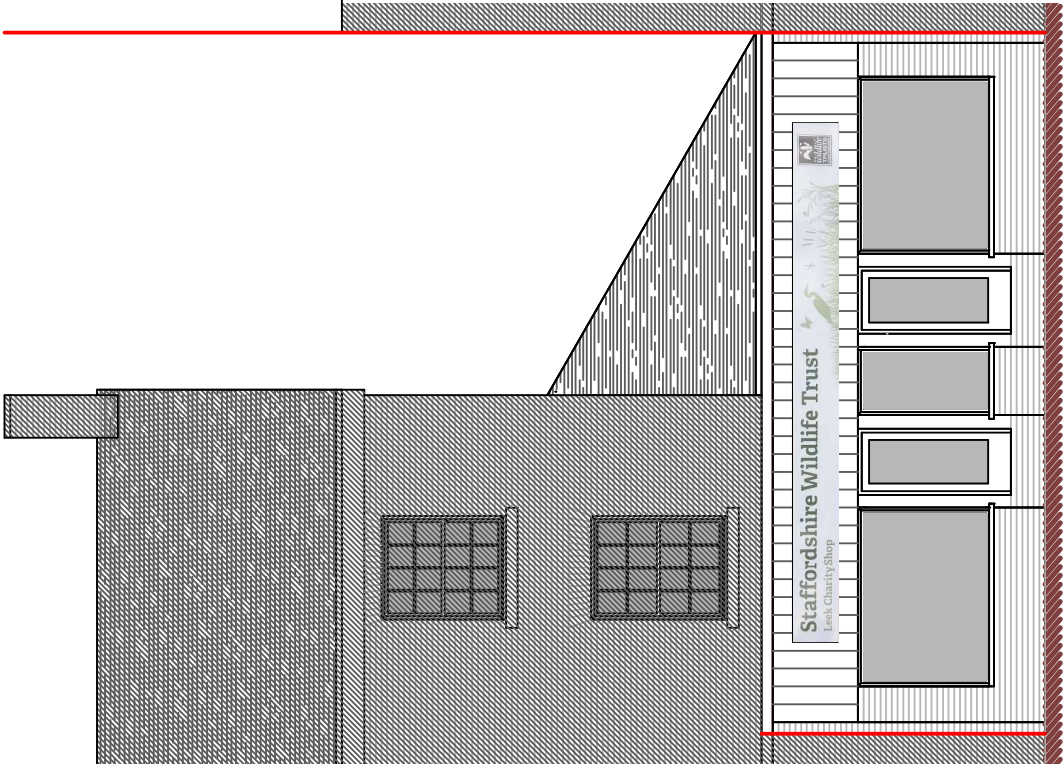

Ground Floor Plan

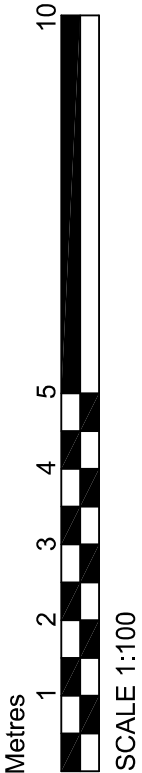

Front Elevation

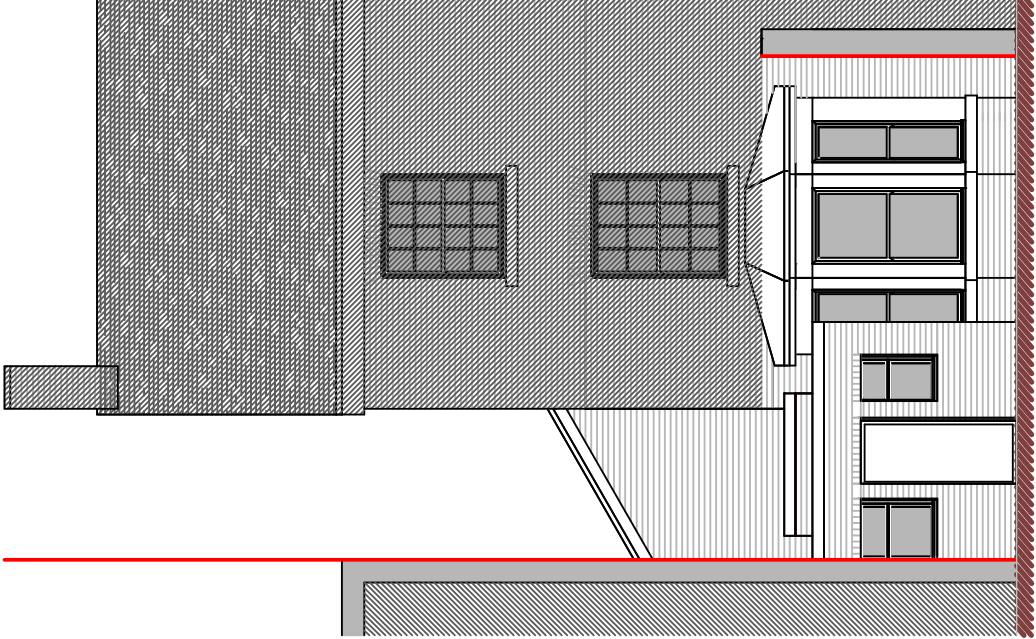

Rear Elevation

DBD Architectural Consultancy Ltd ©2026

1. Copyright is vested with DBD Architectural Consultancy Ltd.
2. All dimensions to be checked on site before proceeding.
3. Contractor to check/adjust dimensions of new work to suit existing conditions. Do not assume existing structure or details are plumb, square or level.
4. Contractor must notify the architect of any discrepancies before proceeding.
5. All drawings to be read in conjunction with all other consultants drawings and specs.

Rev	Date	Description



DBD Architectural Consultancy Ltd
50 Broad Street, Leek,
Staffordshire, ST13 5NS
01538 383118
mail@dbdconsultants.co.uk
www.dbdconsultants.co.uk

C/O Lee Wilson
36 Derby Street
Leek
ST13 5AB

Client:

Change of Use and
changes to shop frontage

Project:

Title

Plans as Existing

Stage: Planning
Size: A3
Scale: 1:100

Date: 24.07.26
Job Ref: 2852

Drawing Number: **PL 02**