


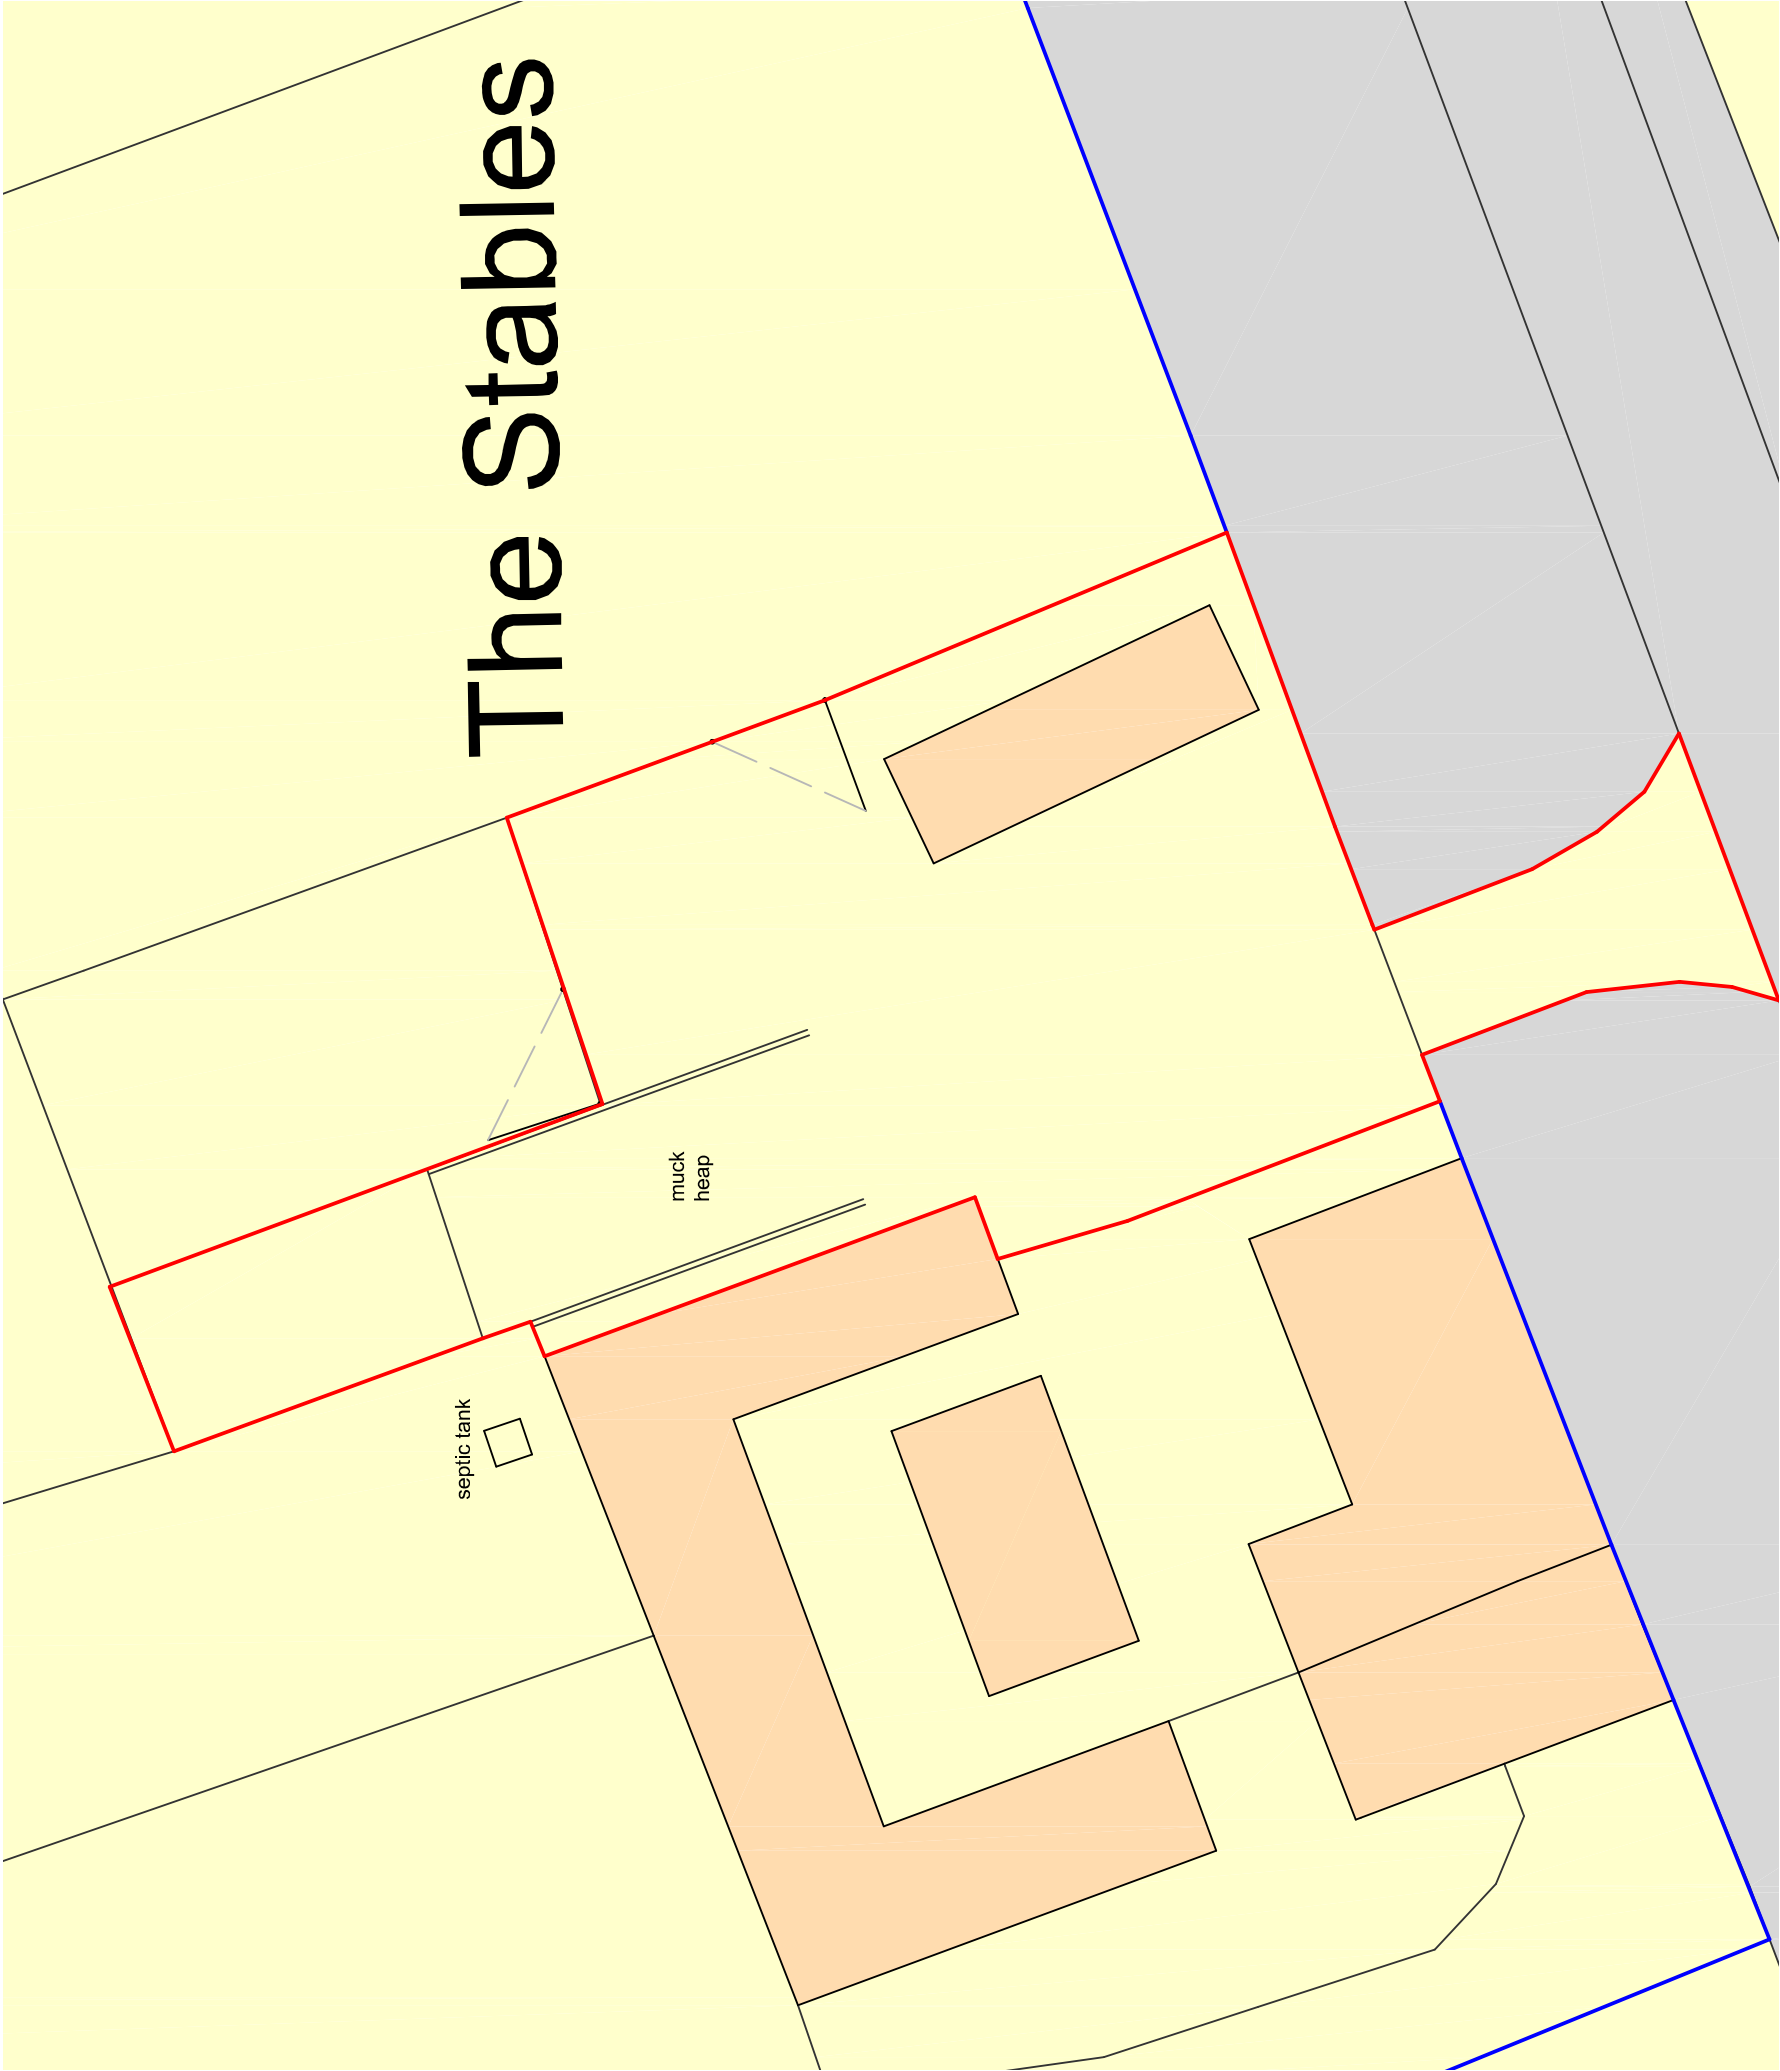
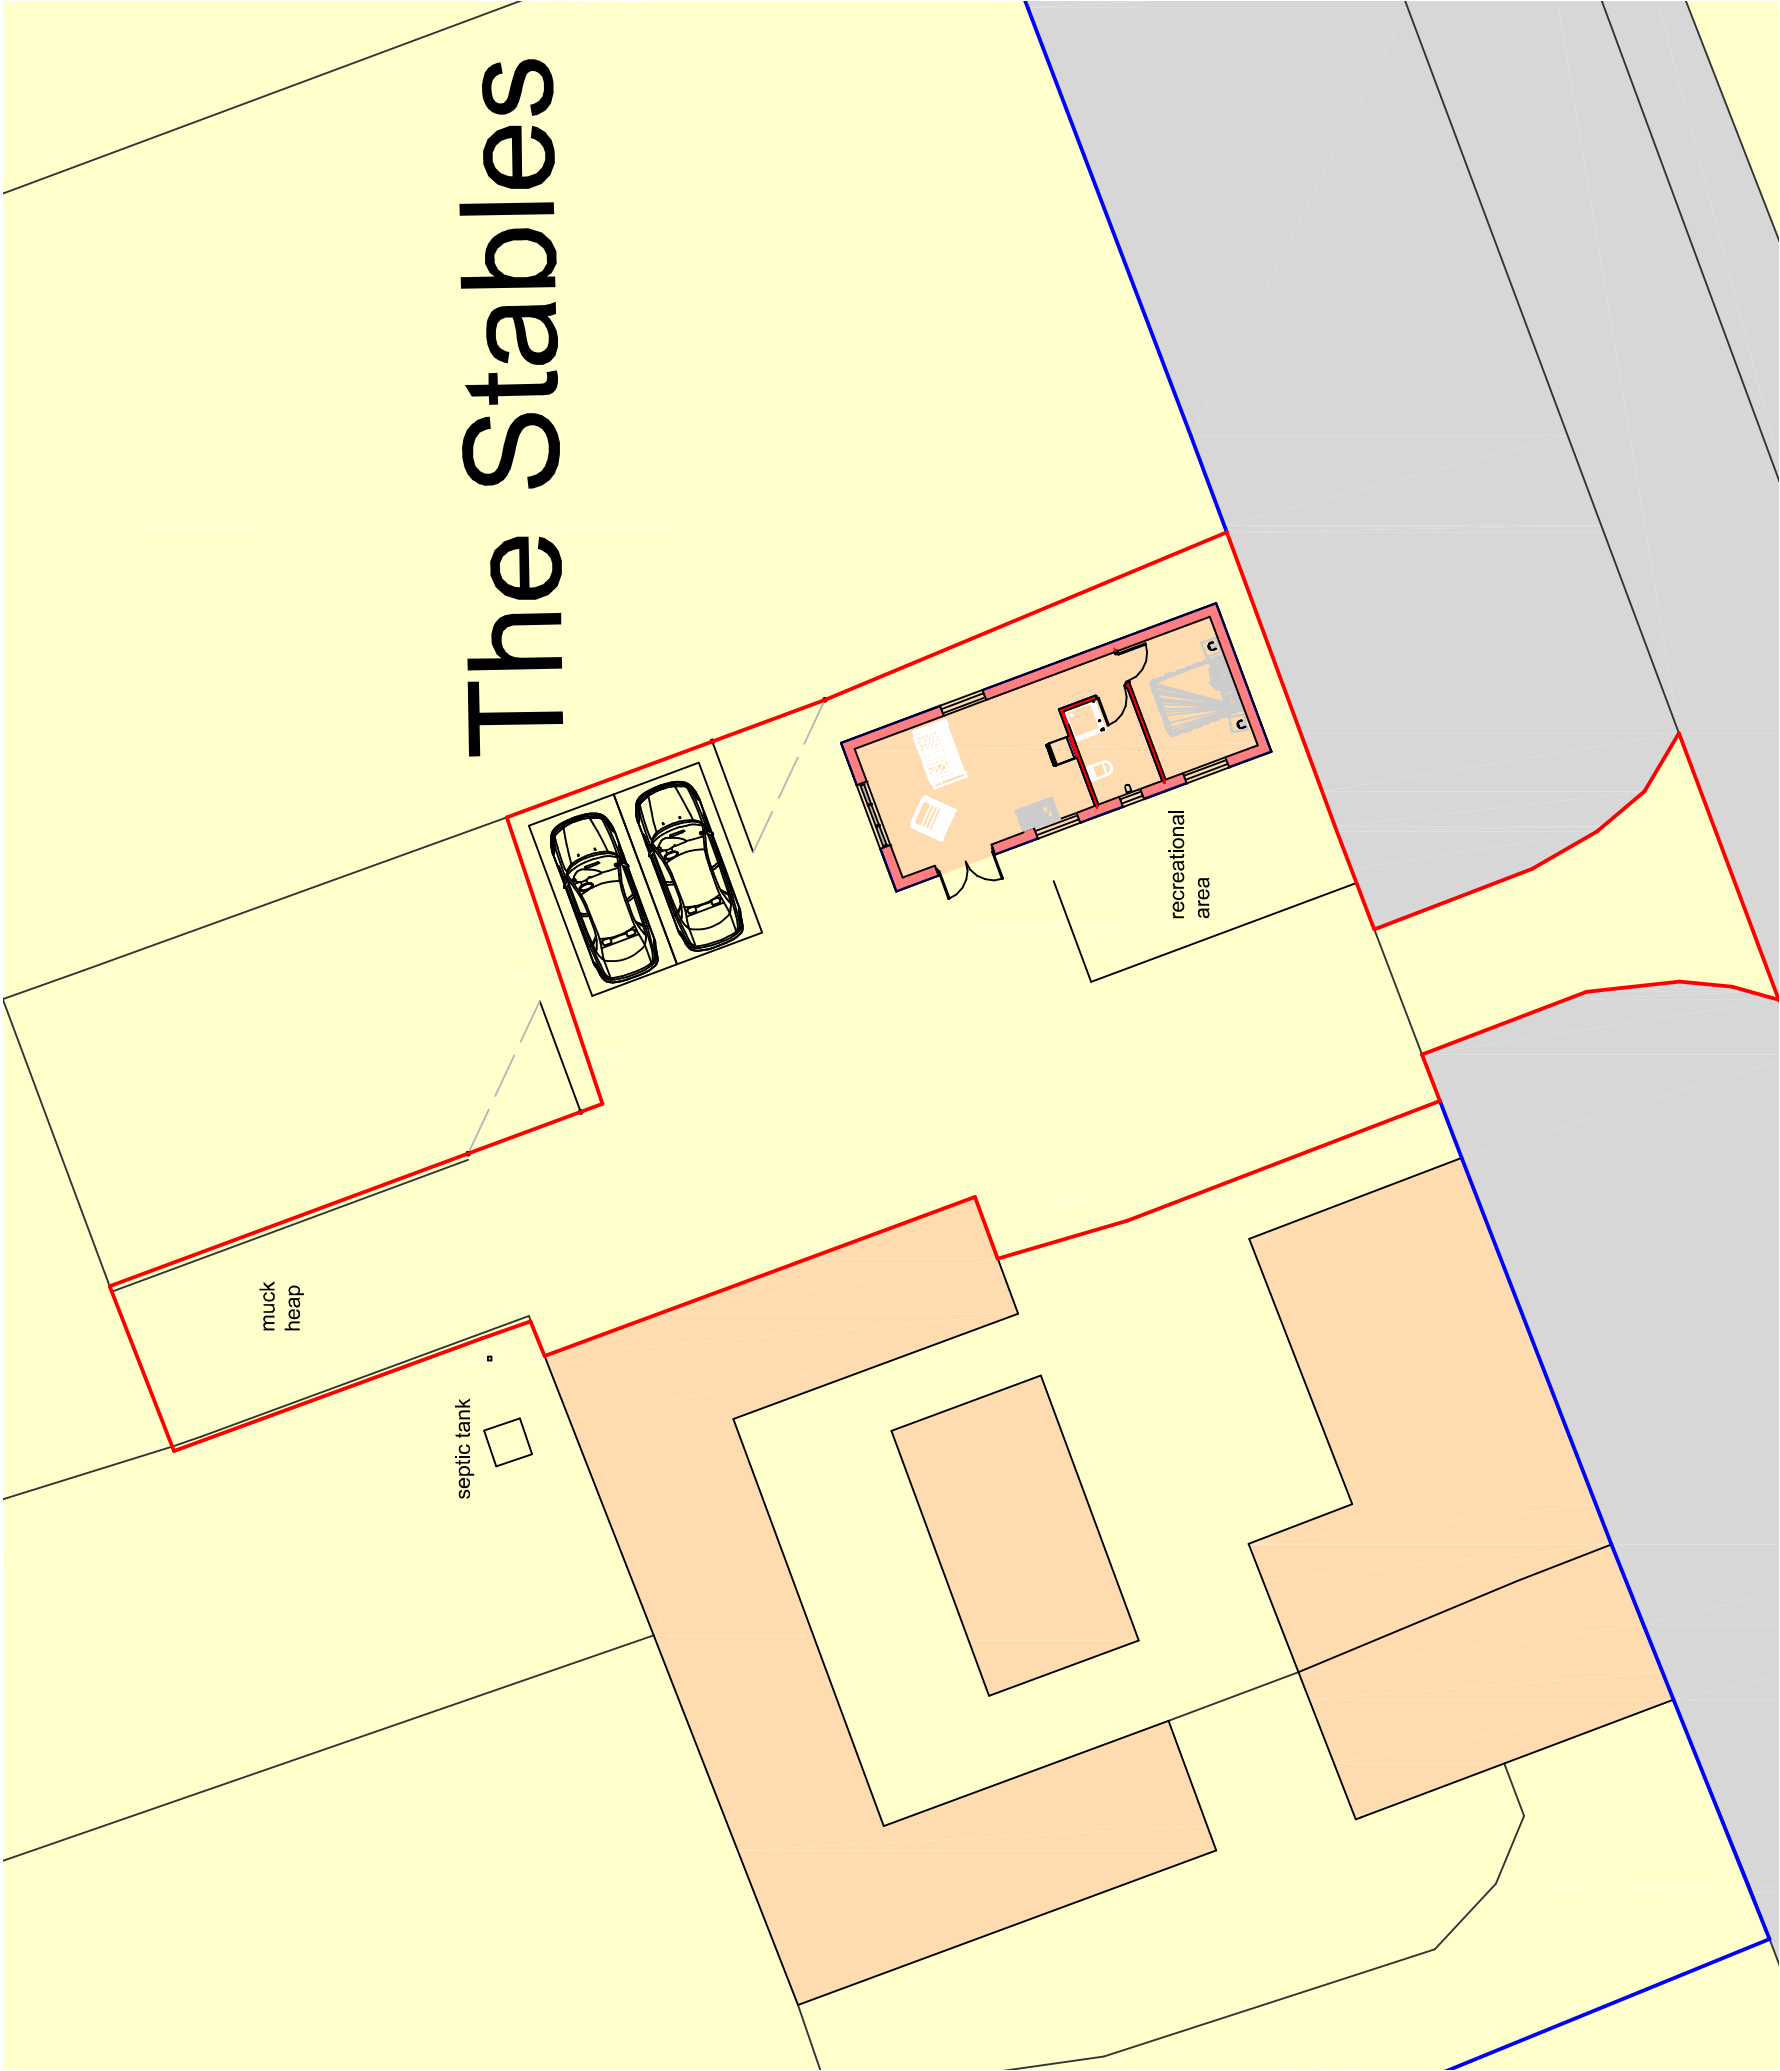


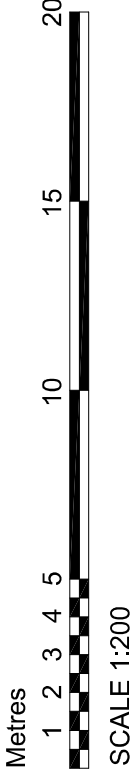

Site Plan as Existing

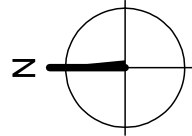

Site Plan as Proposed

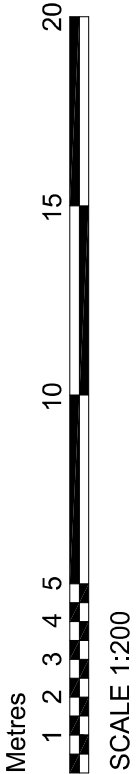

DBD Architectural
Consultancy Ltd ©2026


1. Copyright is vested with DBD Architectural Consultancy Ltd.
2. All dimensions to be checked on site before proceeding.
3. Contractor to check/adjust dimensions of new work to suit existing conditions. Do not assume existing structure or details are plumb, square or level.
4. Contractor must notify the architect of any discrepancies before proceeding.
5. All drawings to be read in conjunction with all other consultants drawings and specs.

Rev.	Date	Description
C	02.07.26	Amendments made following comments
B	20.07.26	Amendments made following comments
A	24.07.26	Amendments made following comments



11 Tidmarsh The Stables, Douse Lane Barnby ST13 7NF
Client
Replacement Holiday Let Unit
Drawn

Site Plans
Drawn by: [Name]
Check by: [Name]
Date: 15.07.26
Rev. No: 2640
Project Number: PL01C

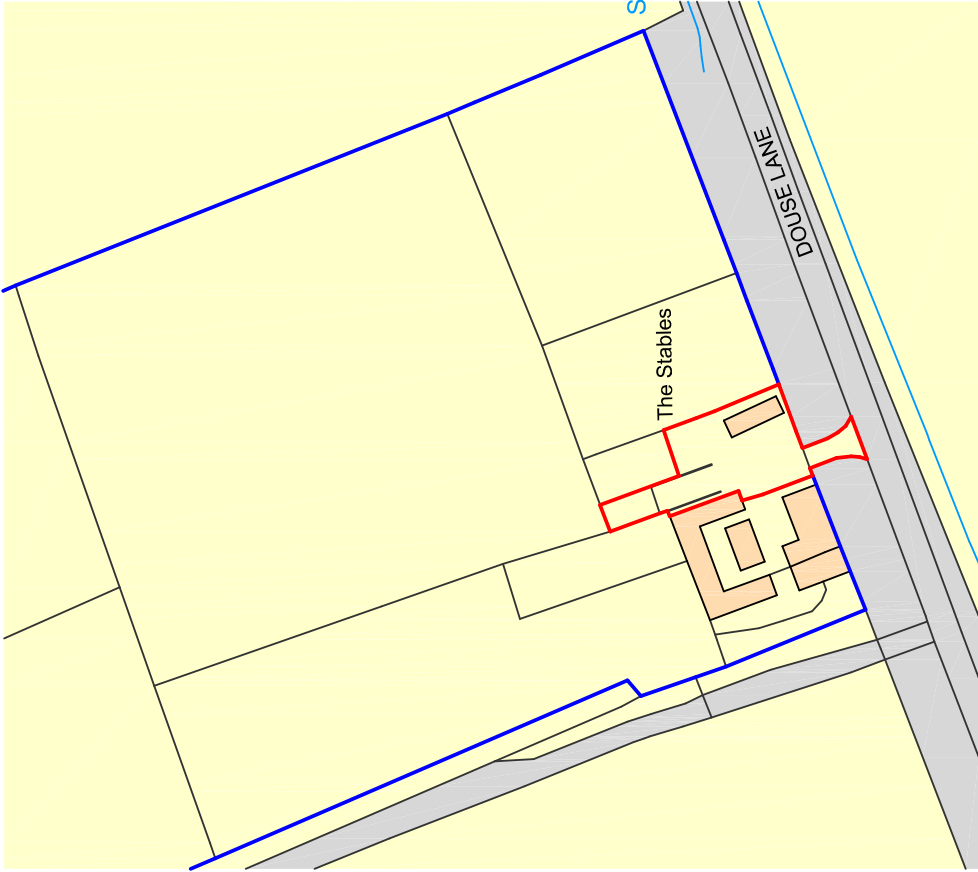

Ordnance Survey, (c) Crown Copyright 2026. All rights reserved. Licence number 100022432

Site Location Plan

