




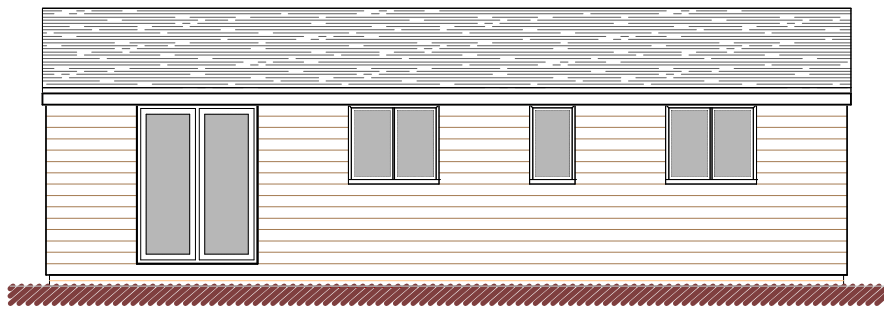


Front (West) Elevation

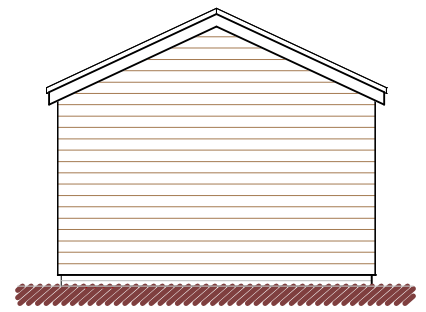


Side (South) Elevation

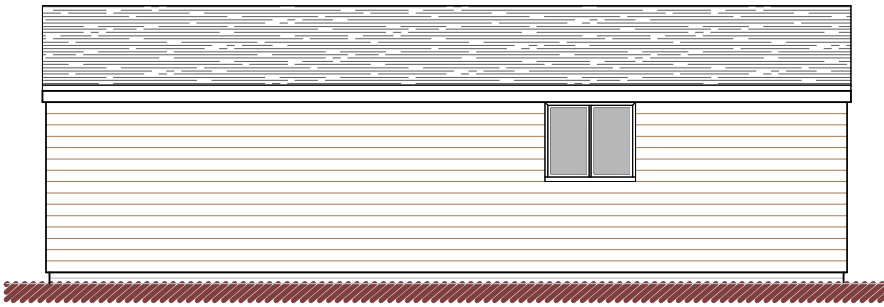

Rear (East) Elevation

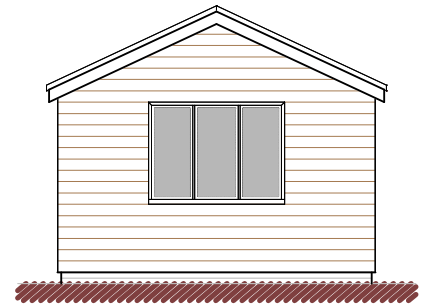

Side (North) Elevation

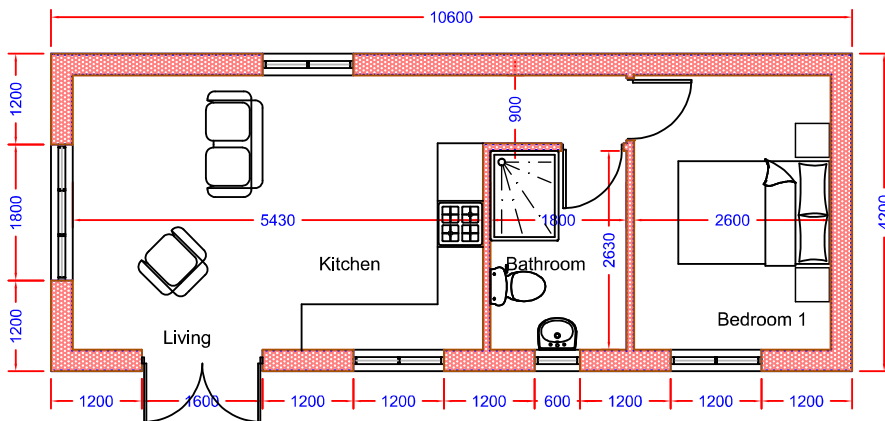

Floor Plan (GIFA 36.4m²)

Metres



SCALE 1:100

DBD Architectural Consultancy Ltd ©2026

1. Copyright Is vested with DBD Architectural Consultancy Ltd.

2. All dimensions to be checked on site before proceeding.

3. Contractor to check/adjust dimensions of new work to suit existing conditions. Do not assume existing structure or details are plumb, square or level.

4. Contractor must notify the architect of any discrepancies before proceeding.

5. All drawings to be read in conjunction with all other consultants drawings and specs.

Rev	Date	Description
A	29.07.25	Amendments made following comments

DBD Architectural Consultancy
50 Broad Street, Leek,
Staffordshire, ST13 5NS
01538 383118
mail@dbdconsultants.co.uk
www.dbdconsultants.co.uk

T Tidmarsh
The Stables, Douse Lane
Bradnop
ST13 7NF

Client

Replacement Holiday Let Unit

Project

Plans as Proposed

Stage: Planning	Date: 15.07.25	Job No: 2640
Size: A4		
Scale: 1:100		
Drawing Number:	PL 03A	