




SEMI DETACHED

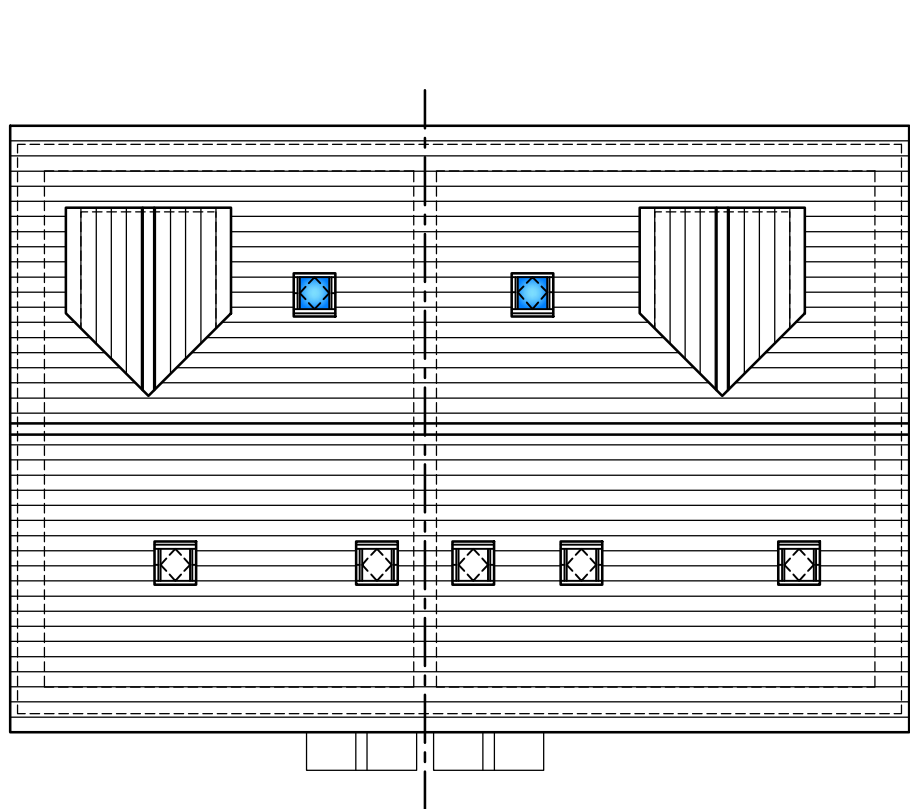


PROPOSED ROOF PLAN.

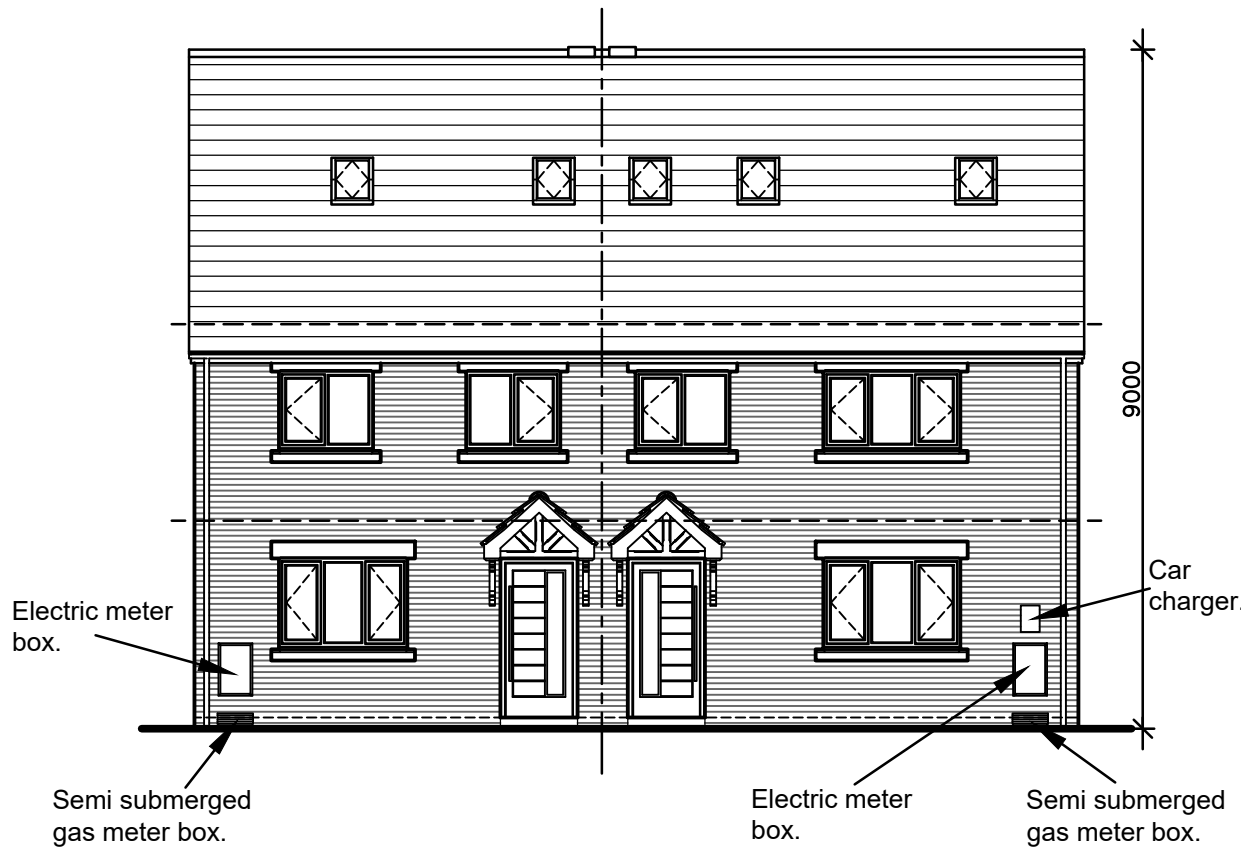


PROPOSED NORTHWEST ELEVATION.

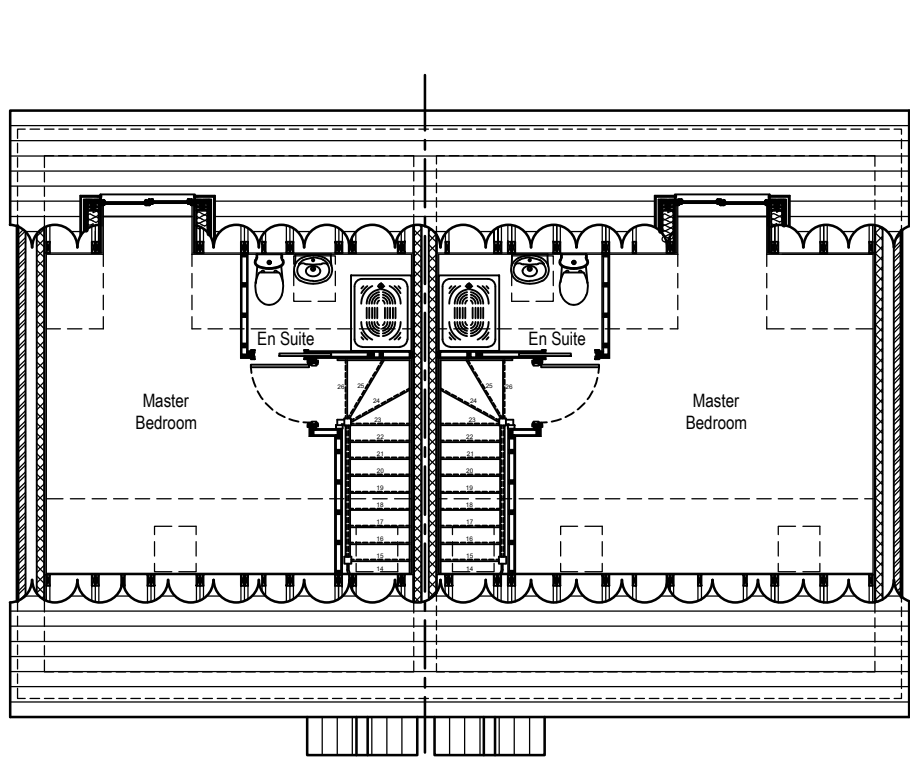

PROPOSED SECOND FLOOR LAYOUT PLAN.

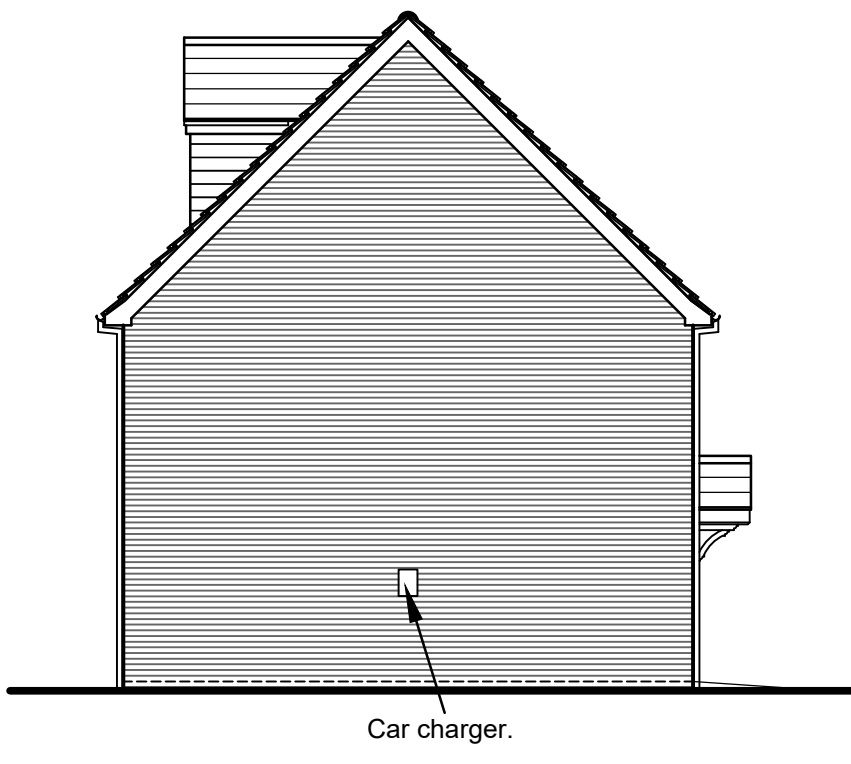


PROPOSED NORTHEAST ELEVATION.

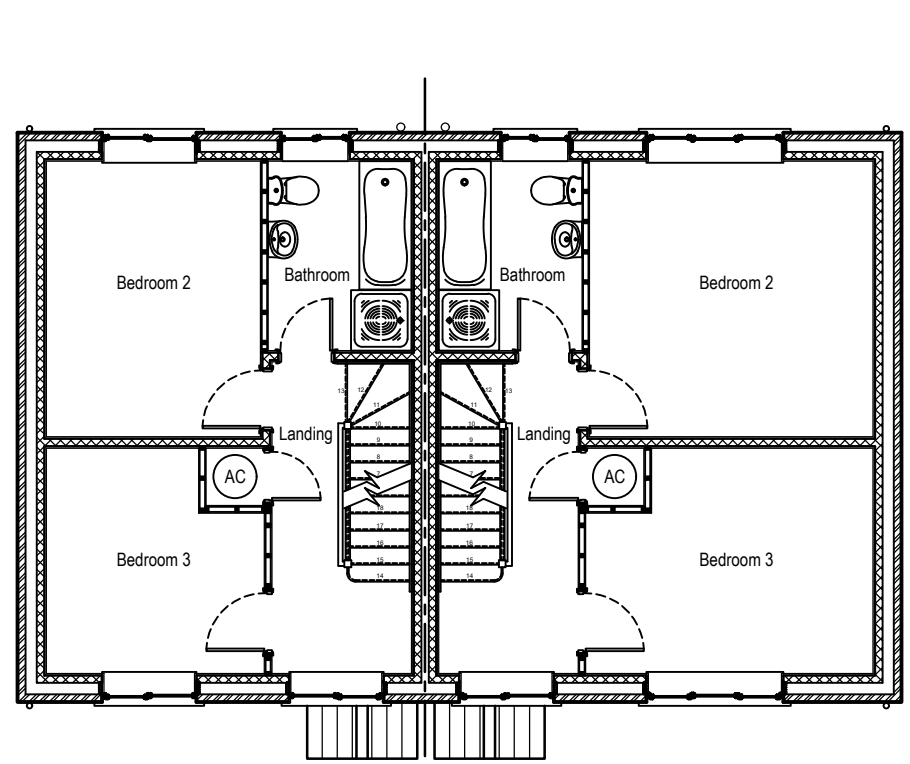


PROPOSED FIRST FLOOR LAYOUT PLAN.



PROPOSED SOUTHEAST ELEVATION.


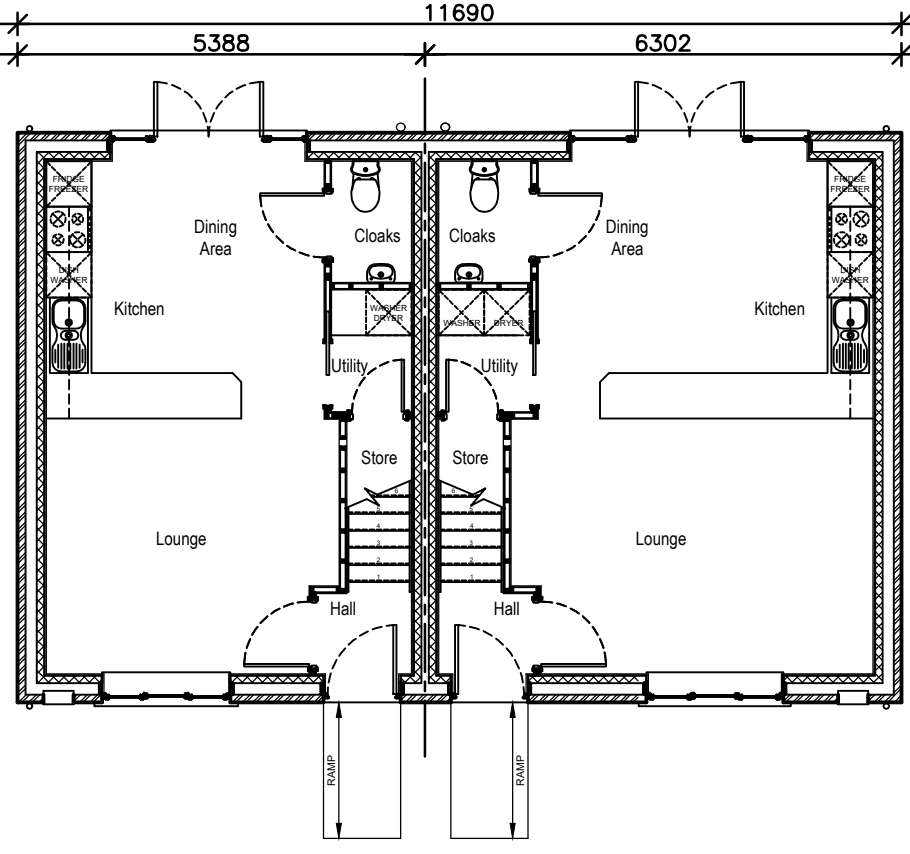


PROPOSED GROUND FLOOR LAYOUT PLAN.

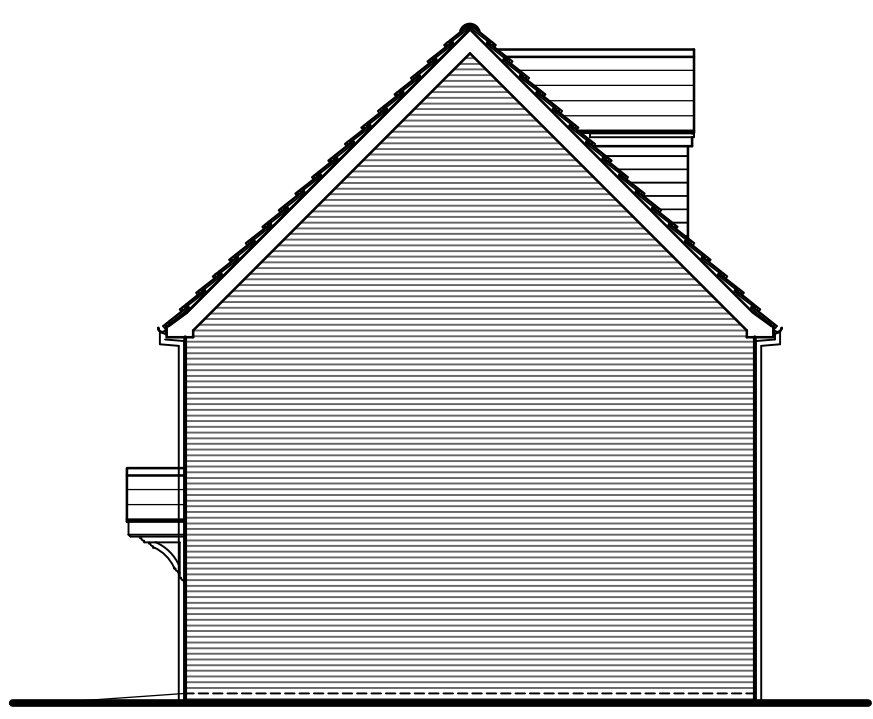


PROPOSED SOUTHWEST ELEVATION.


TRIPLE TOWN HOUSE

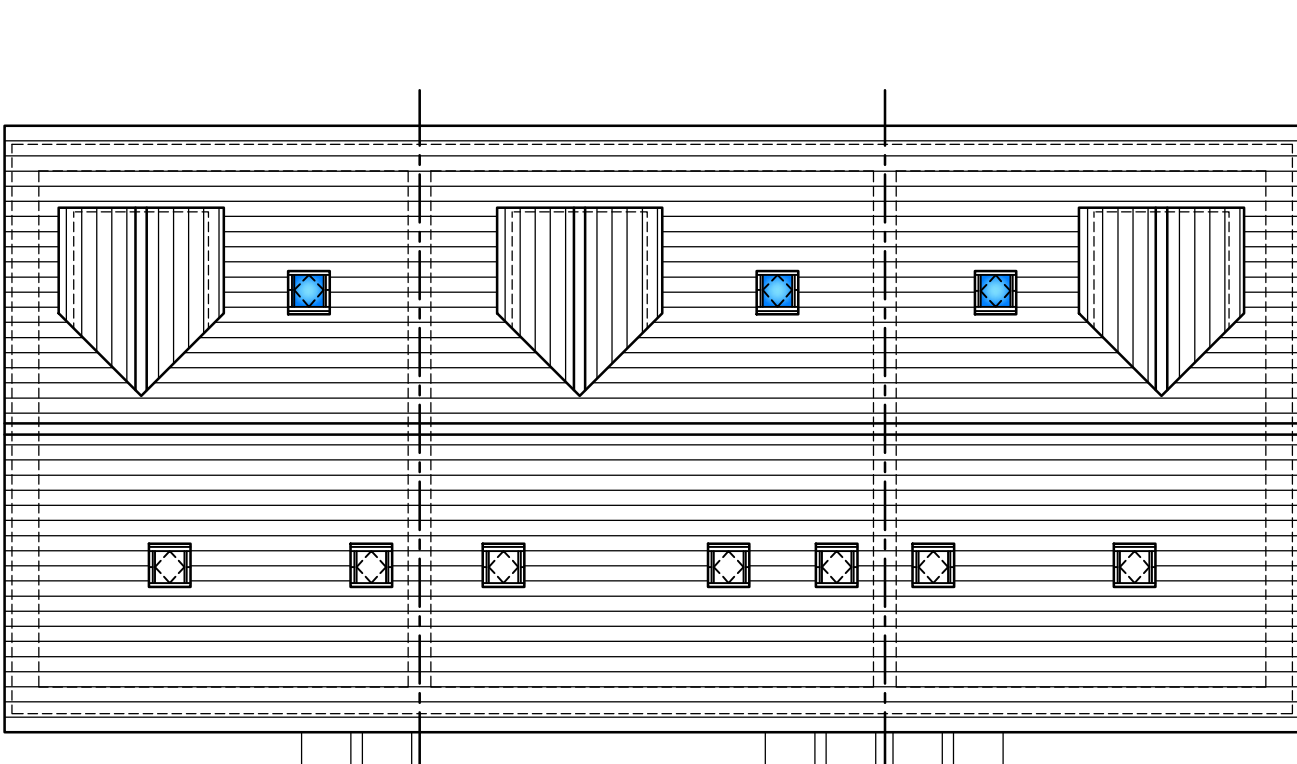 


PROPOSED ROOF PLAN.

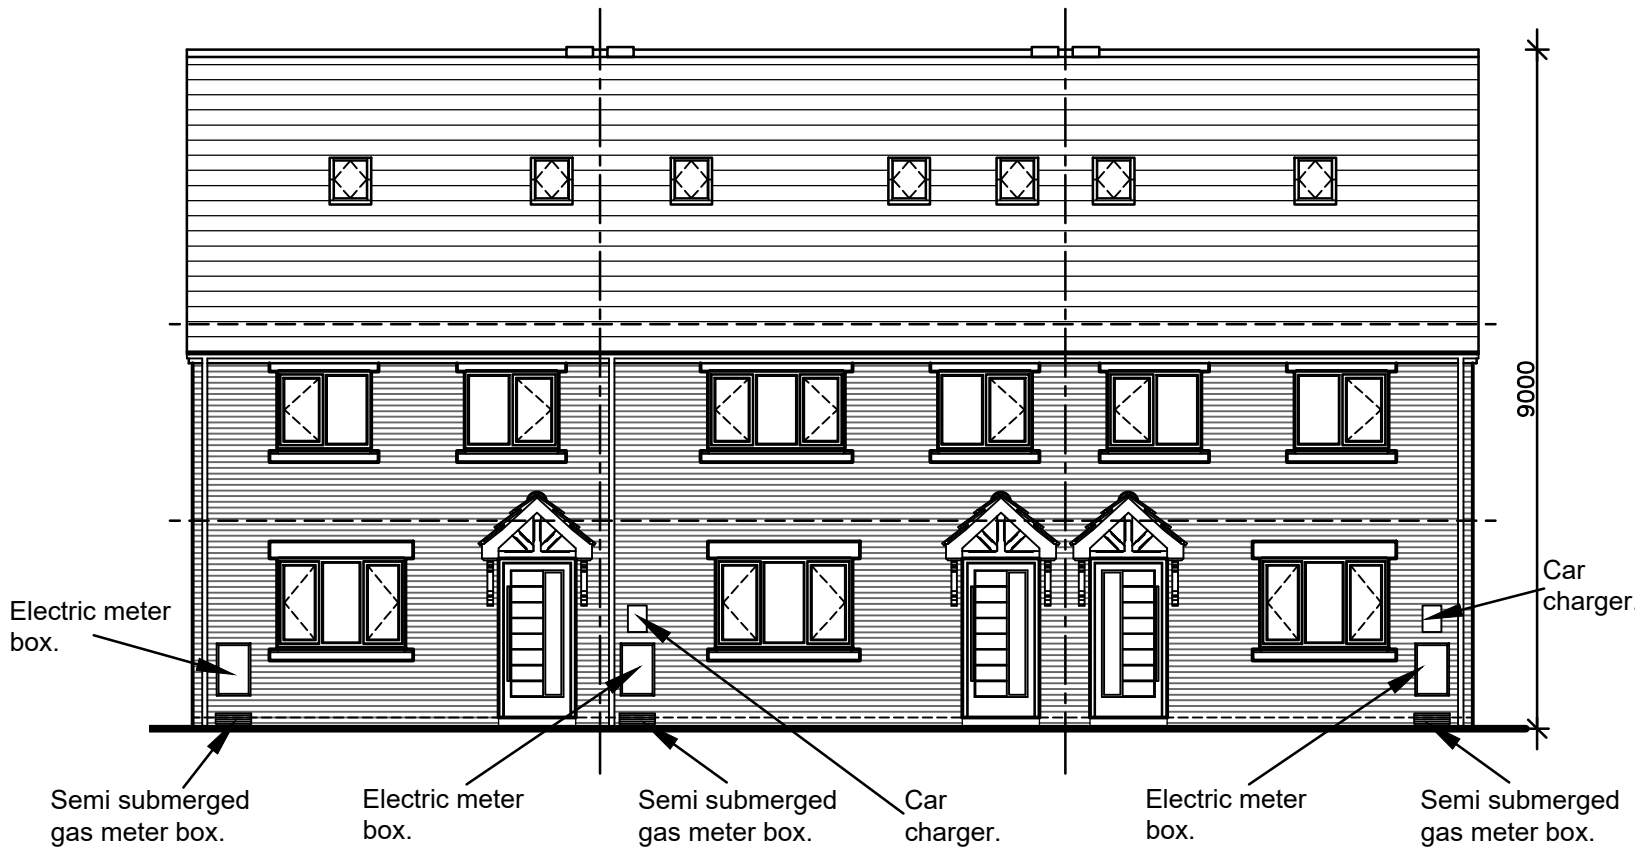


PROPOSED NORTHWEST ELEVATION.

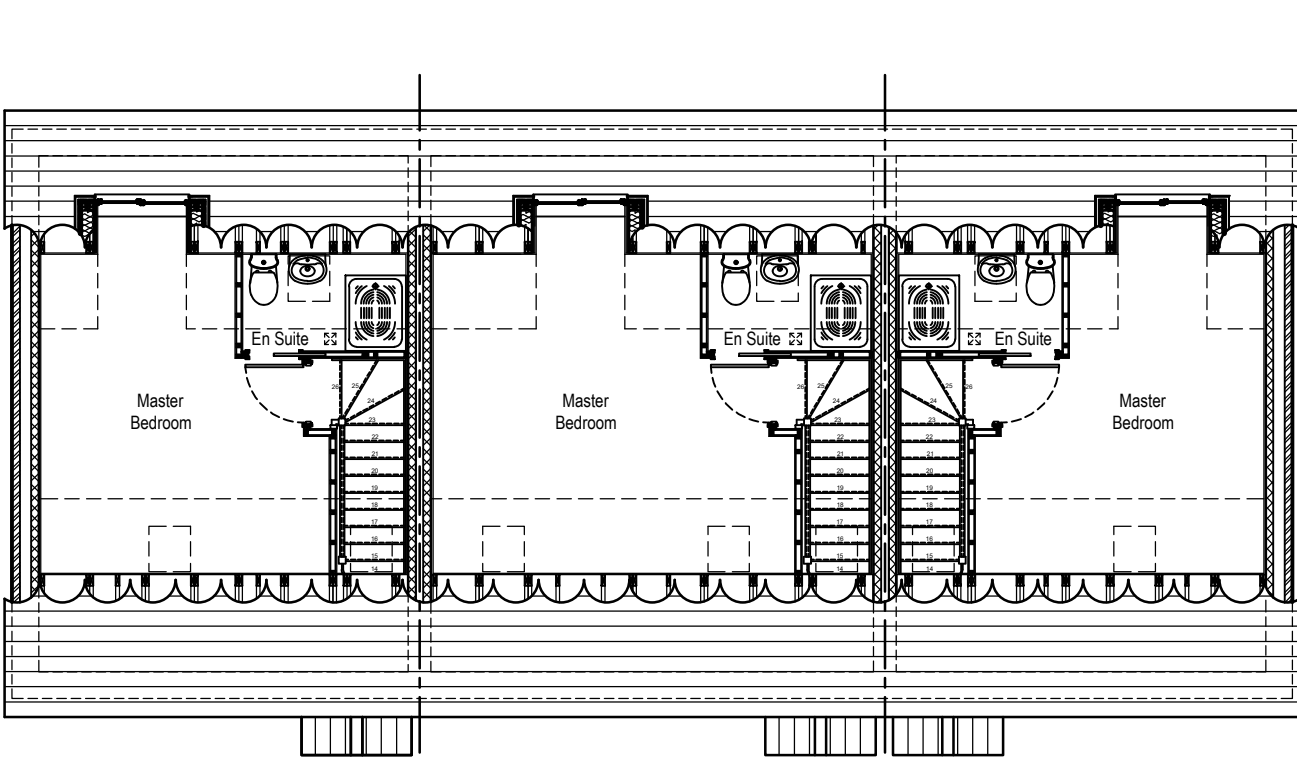

PROPOSED SECOND FLOOR LAYOUT PLAN.

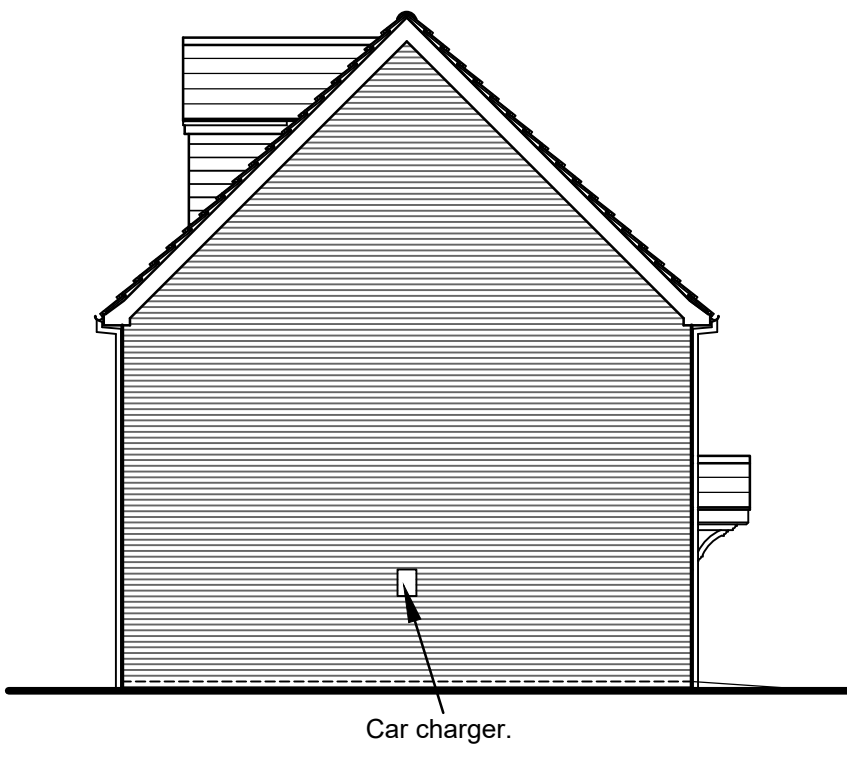


PROPOSED NORTHEAST ELEVATION.

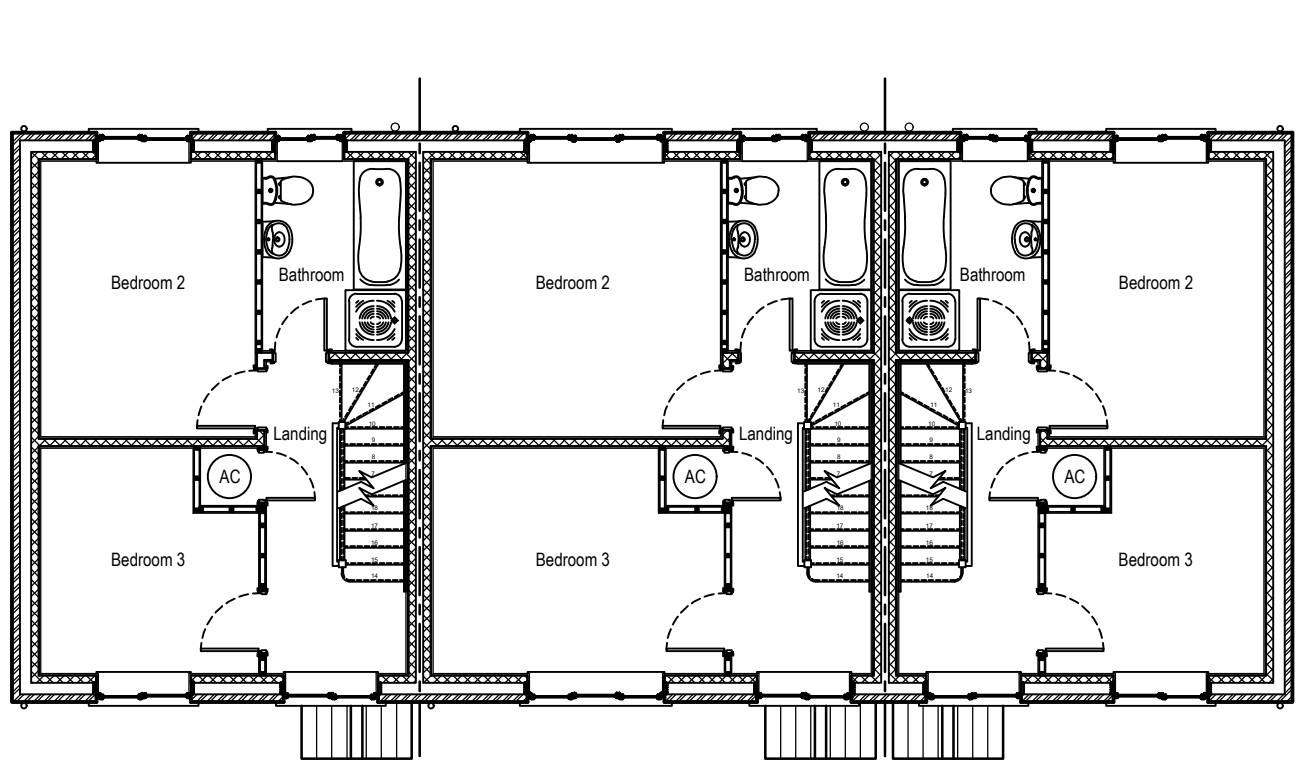


PROPOSED FIRST FLOOR LAYOUT PLAN.



PROPOSED SOUTHEAST ELEVATION.

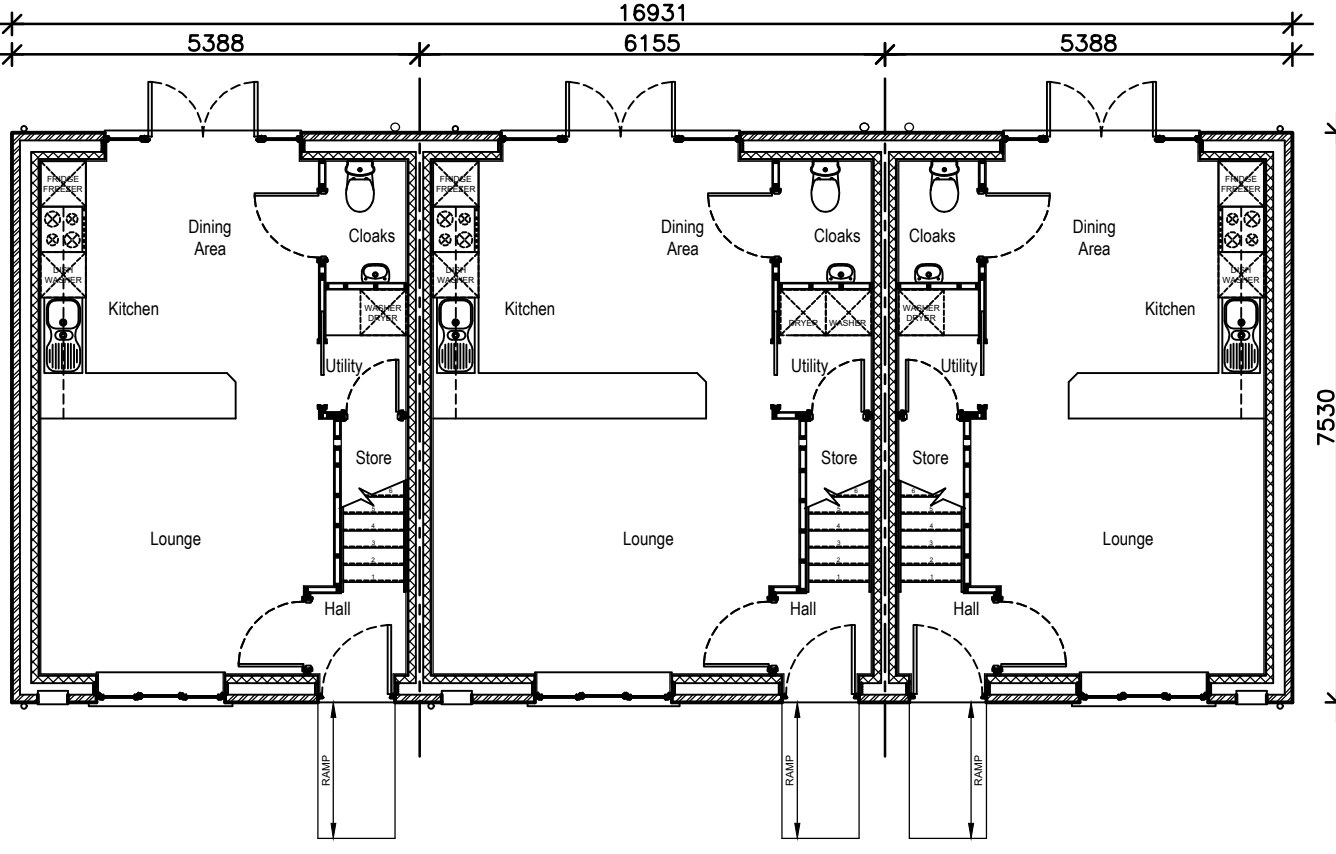

PROPOSED GROUND FLOOR LAYOUT PLAN.

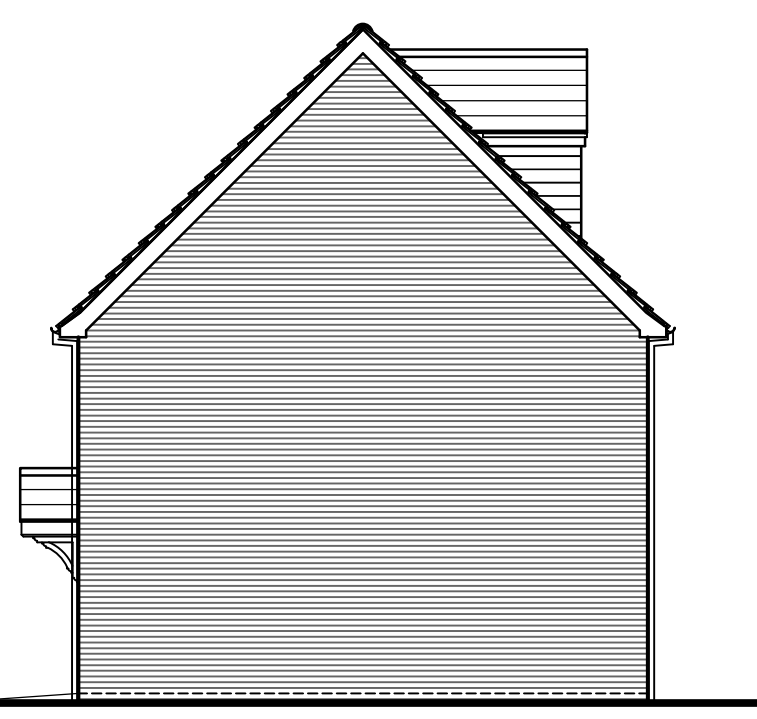


PROPOSED SOUTHWEST ELEVATION.

General Notes		
No.	Revision/Issue	Date

PROPOSED PLANNING

This drawing is copyright and should not be reproduced without permission. All dimensions to be checked on site before work is commenced.

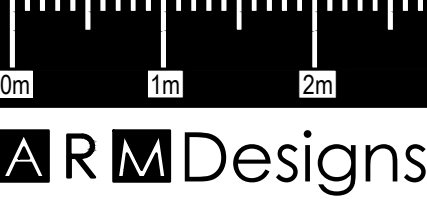

ARNOLD R. MIDDLETON
23, KINGSMEAD ROAD,
LIGHTWOOD,
LONGTON,
STAKE - ON - TRENT,
STAFFS.
ST3 7BL.
Tel:- 01782 321412
Mobile 07720 632641
arnie.r.middleton@gmail.com

Client
WILLOW PROPERTY and DEVELOPMENTS Ltd.

Project Name and Address
PROPOSED RESIDENTIAL DEVELOPMENT AT
THE OLD SCHOOL CANTEN, SHEPHERD STREET,
BIDDULPH, STOKE ON TRENT, STAFFORDSHIRE.
ST8 6HZ.

Title
PROPOSED GROUND FLOOR, FIRST FLOOR,
SECOND FLOOR LAYOUT PLANS, ROOF PLANS
AND ELEVATIONS OF SEMI DETACHED AND
TRIPLE TOWN HOUSE.

Date xxxxxxxxxx 2026	Scale 1 : 100 @ A1
Drawing Number A R M 2406/PL/102	Revision