

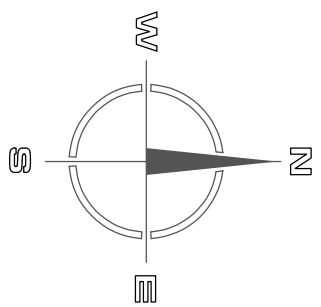


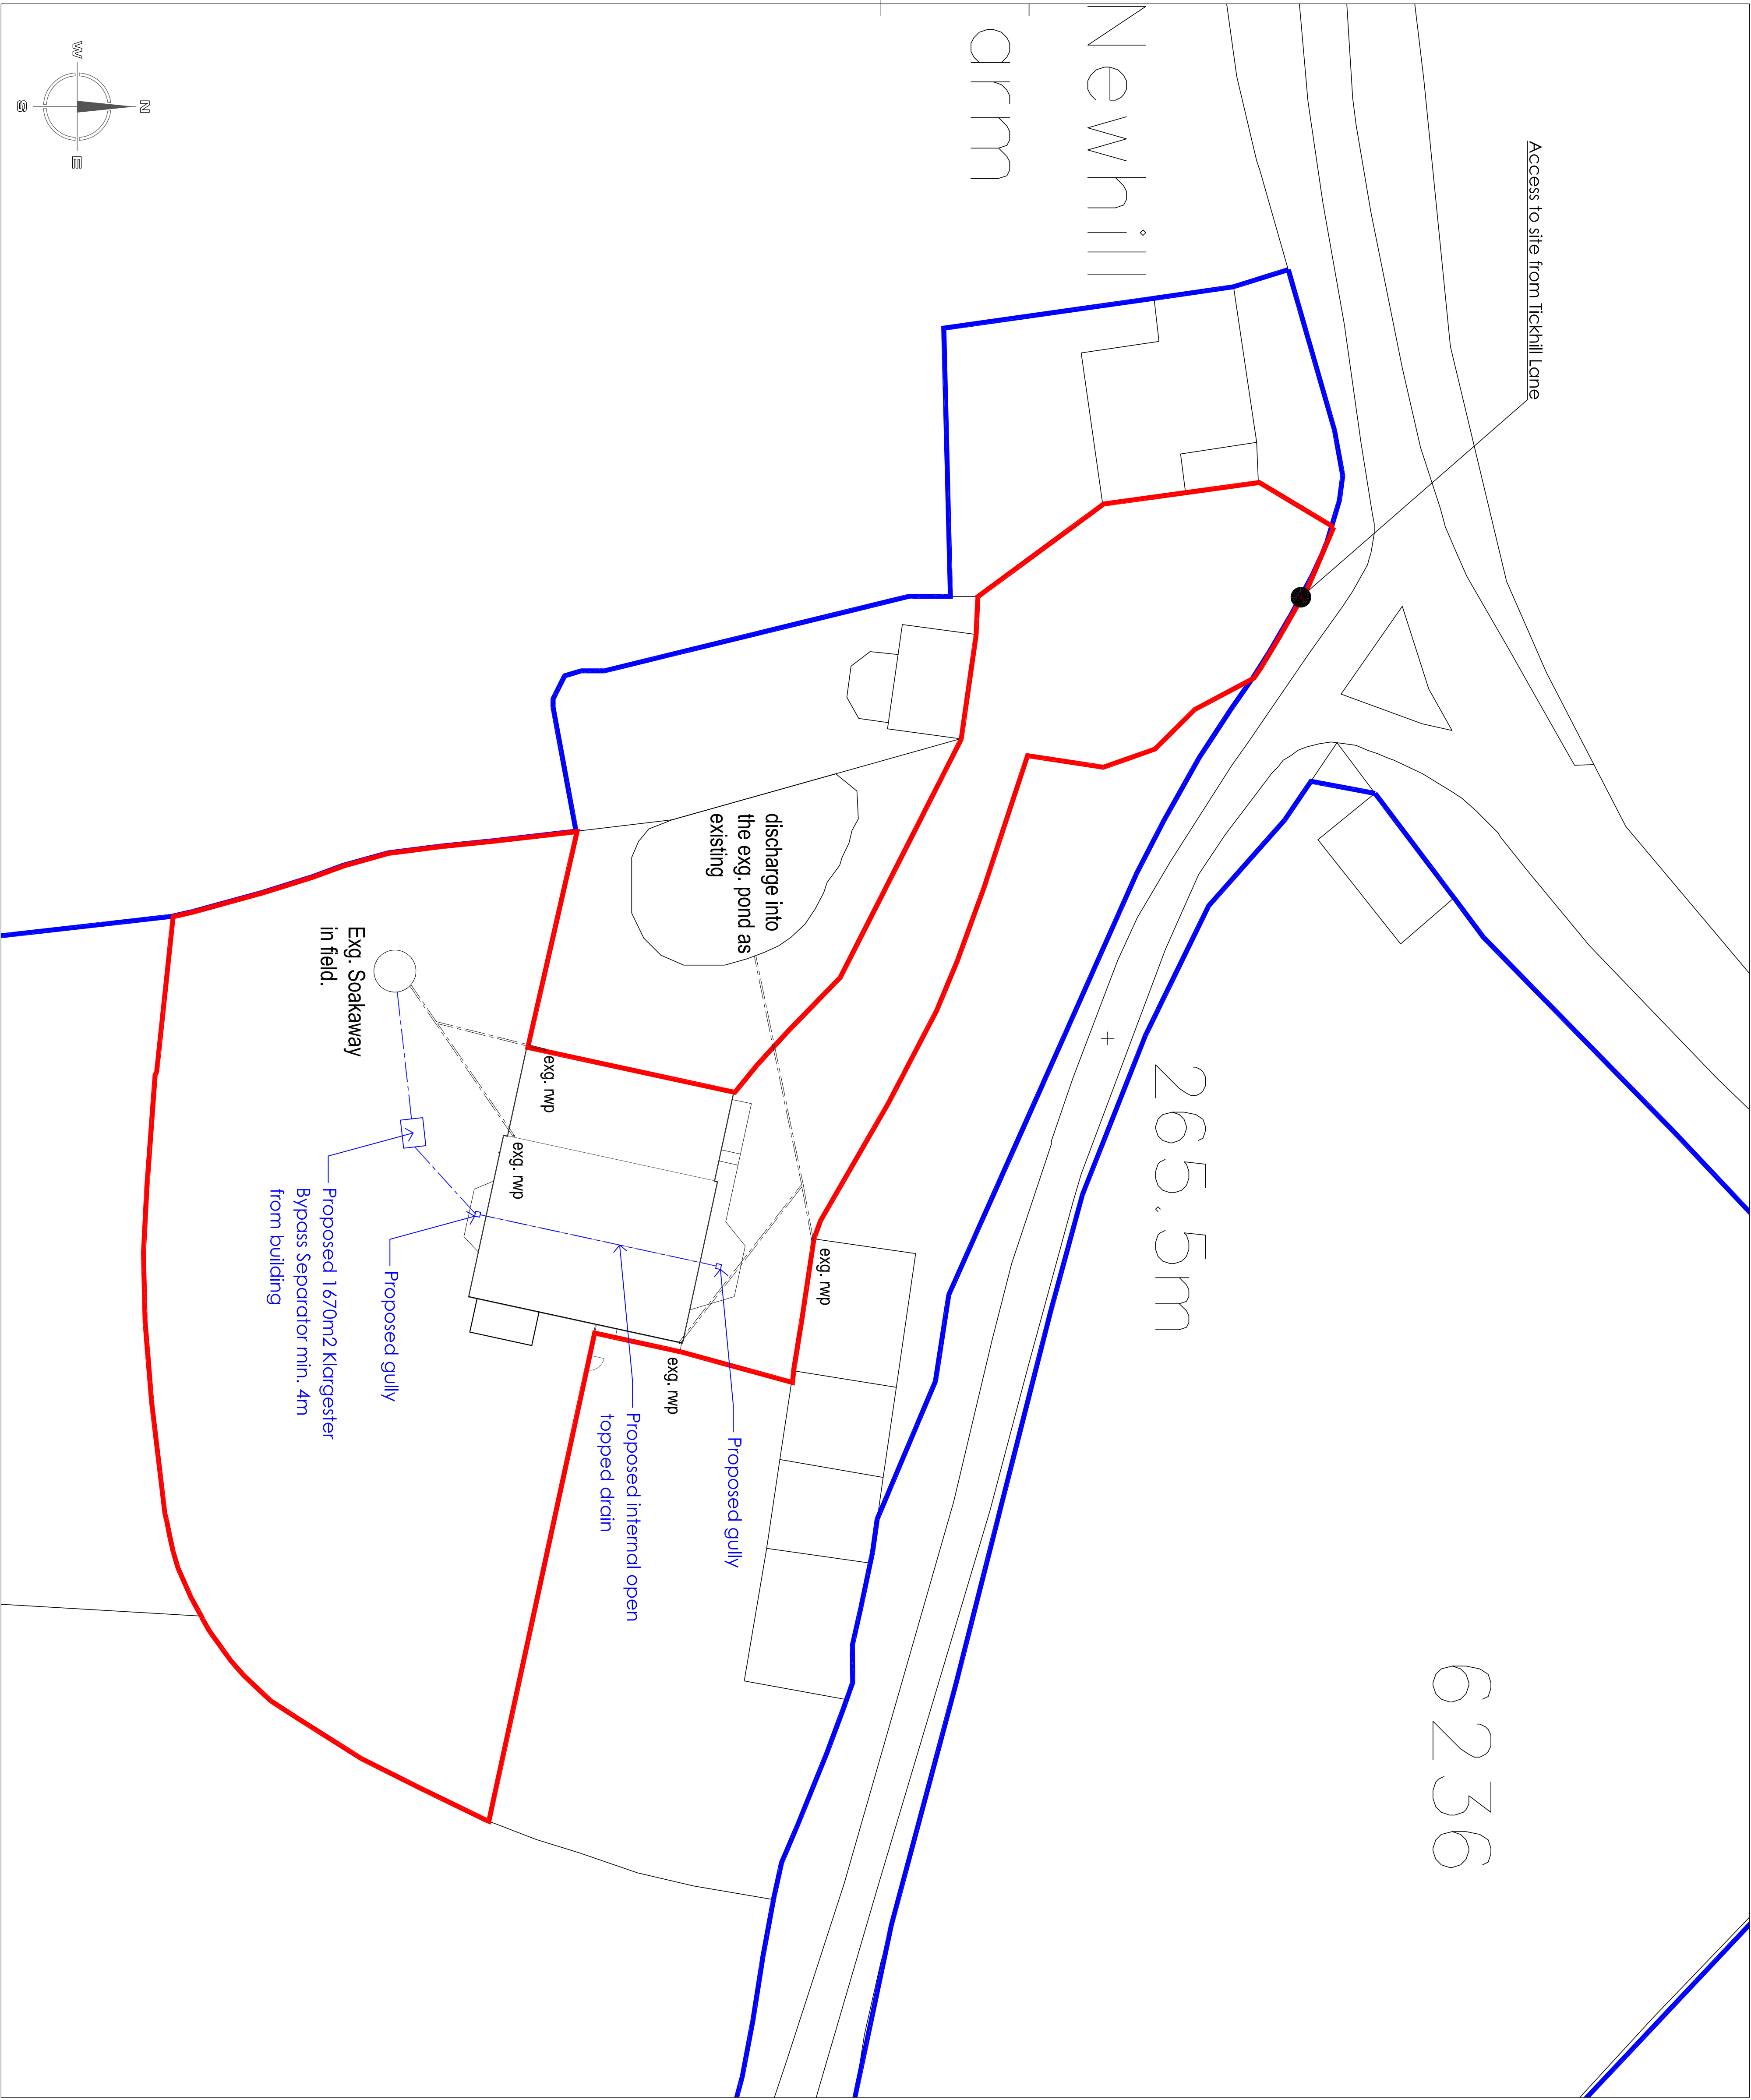

SITE PLAN 1:200

 

Hewitt&Carr Architects
A: DaisyBank House 11-17-19 Leek Road | Cheedale | ST10 1JE
T: 01538 756888
E: enquiries@hccarchitects.co.uk
W: www.hccarchitects.co.uk

A: DaisyBank House | 17-19 Leek Road | Cheadle | ST10 1J
T: 01538 756888
E: enquiries@hcarthitects.co.uk
W: www.hcarthitects.co.uk

W: www.hcarchitects.co.uk

W: www.hcarchitects.co.uk

W: www.hcarchitects.co.uk

Client details CONFIDENTIAL
C/o Hewitt and Carr Architects

C/o Hewitt and Carr Architects

PROPOSED CHANGE OF USE INTO STABLES
AT NEW HILL FARM TICKHILL LANE
DILHORNE ST10 2PL

DILHORNE ST10 2PL

DILHORNE ST10 2PL

PROPOSED DRAINAGE PLAN

Status PLANNING

Date _____

Scale AS NOTED

Project No	Drawing No.
01424	AL(0)06