




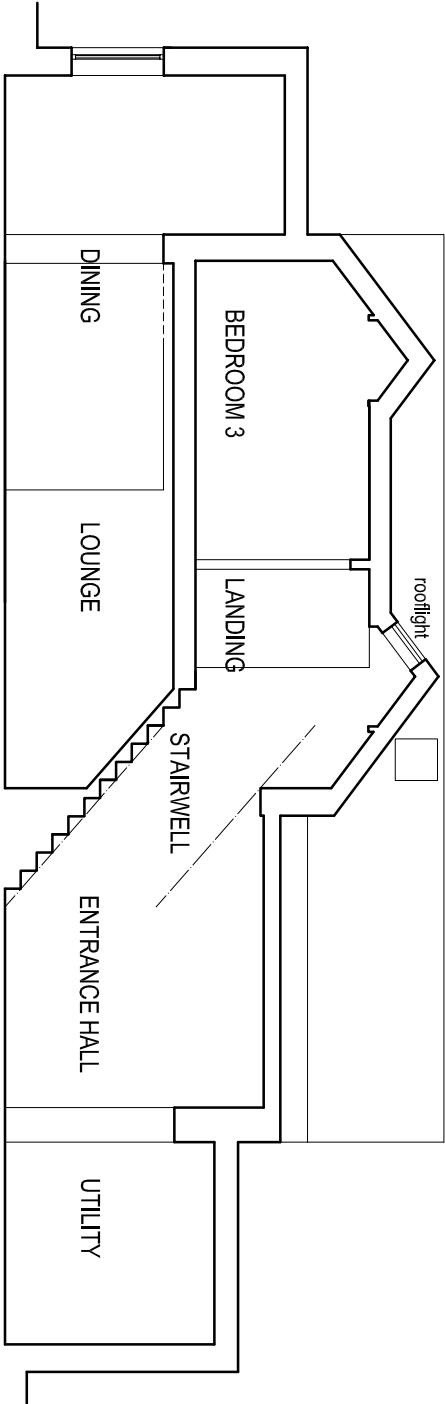


SECTION ON D-D

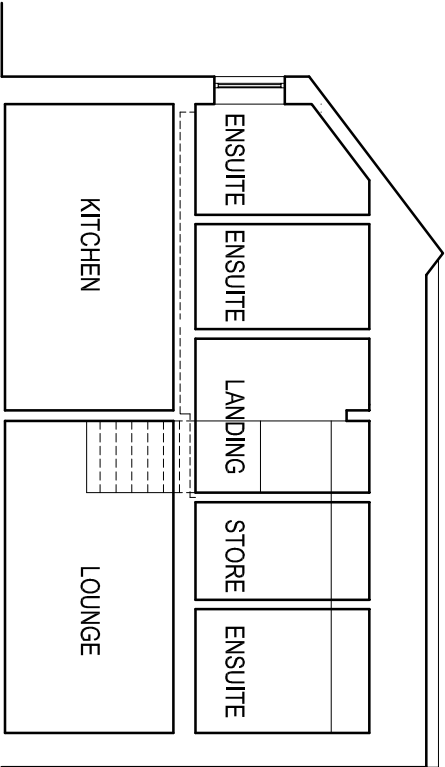


SECTION ON E-E

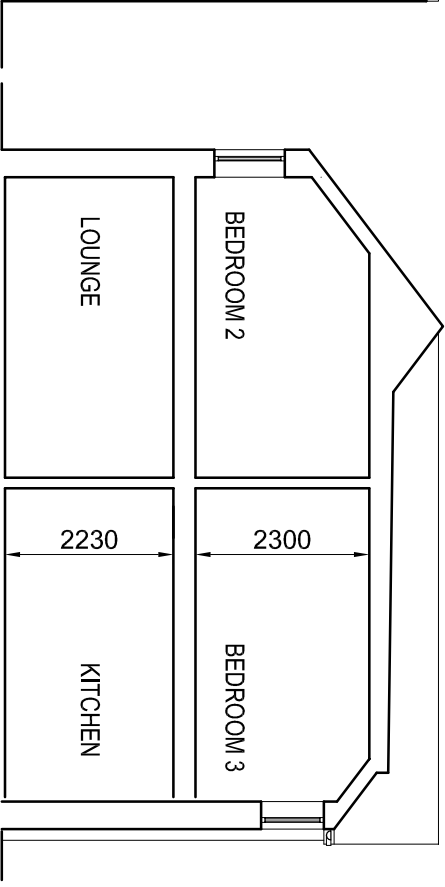


SECTION ON F-F

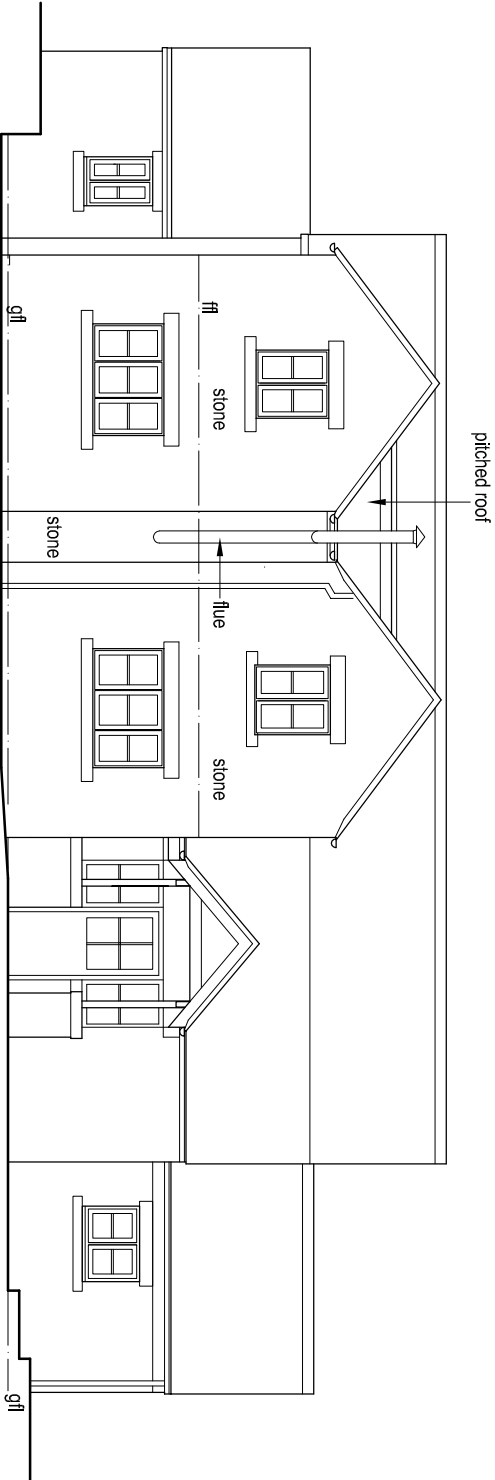


ENTRANCE ELEVATION

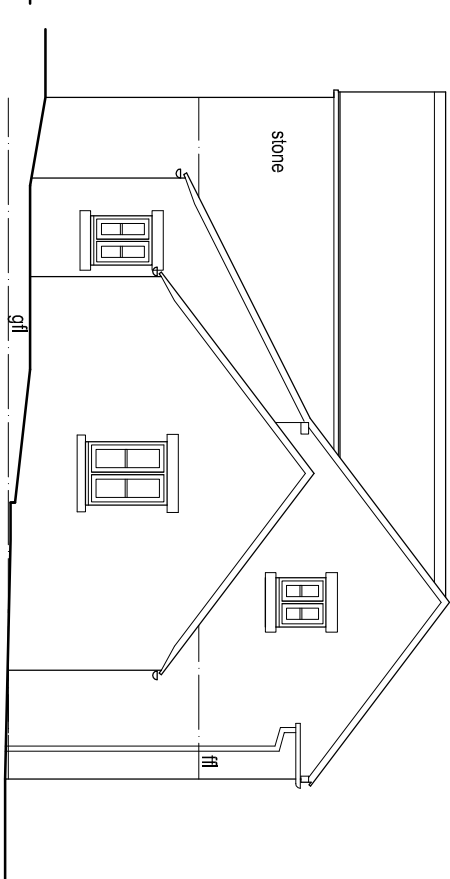


SIDE ELEVATION

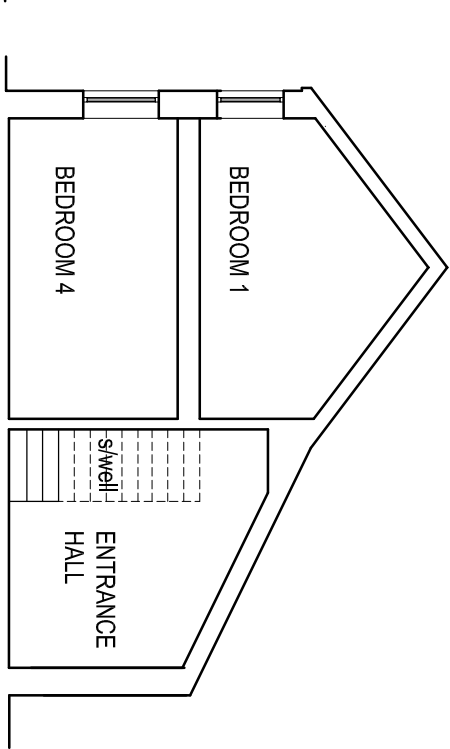

SECTION ON G-G

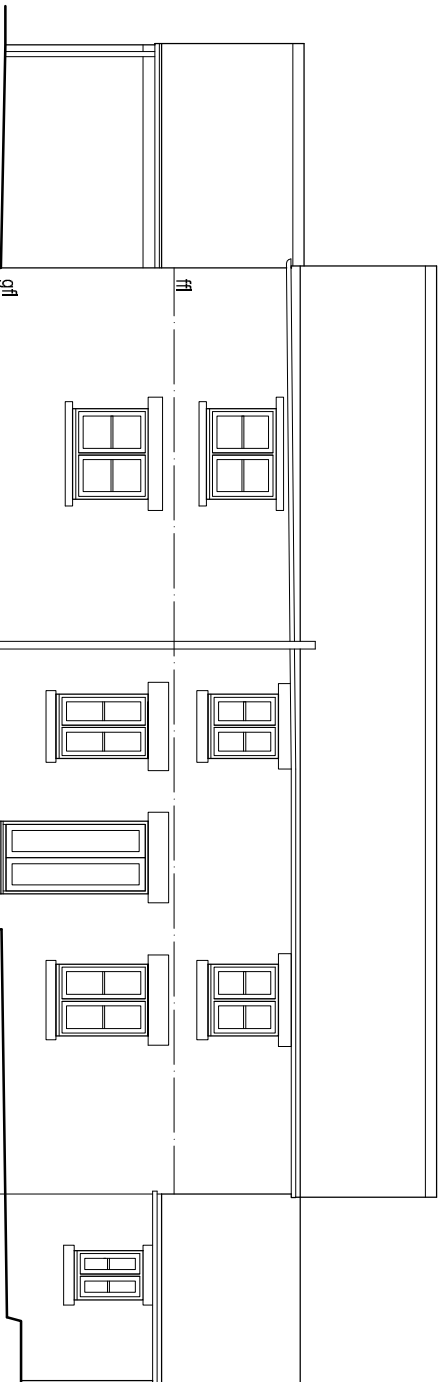

FRONT ELEVATION

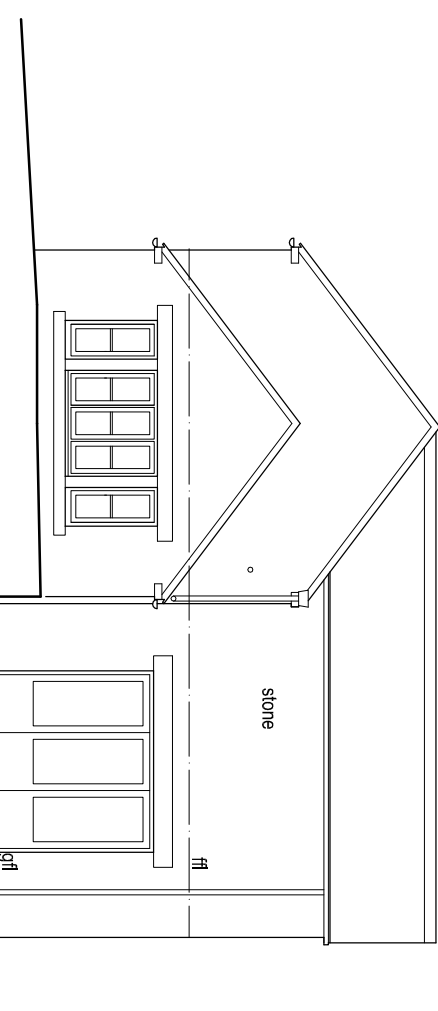

SIDE ELEVATION



Revisions

A	Chimney omitted; Dining window rev	14.01.26
B	Bed 3 window omitted; stove flue added	09.03.26
C	Roof to south extension rev	25.08.26

job

Primmrose Hill, Rushion Spencer
Extension and Alterations

title

Sections & Elevations as Proposed

date

08.01.26

scale


1/100 @ A3

dwg. no.

PH-06

rev.

C

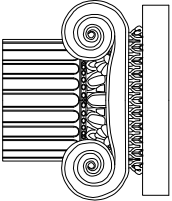

Ian Ankers architecture

Building and Design Consultants

Ryecroft Farm, Rushion Spencer, Macclesfield, SK11 0RP

t 01260 546944

e ian@ianankers.co.uk

w www.ianankers.co.uk