



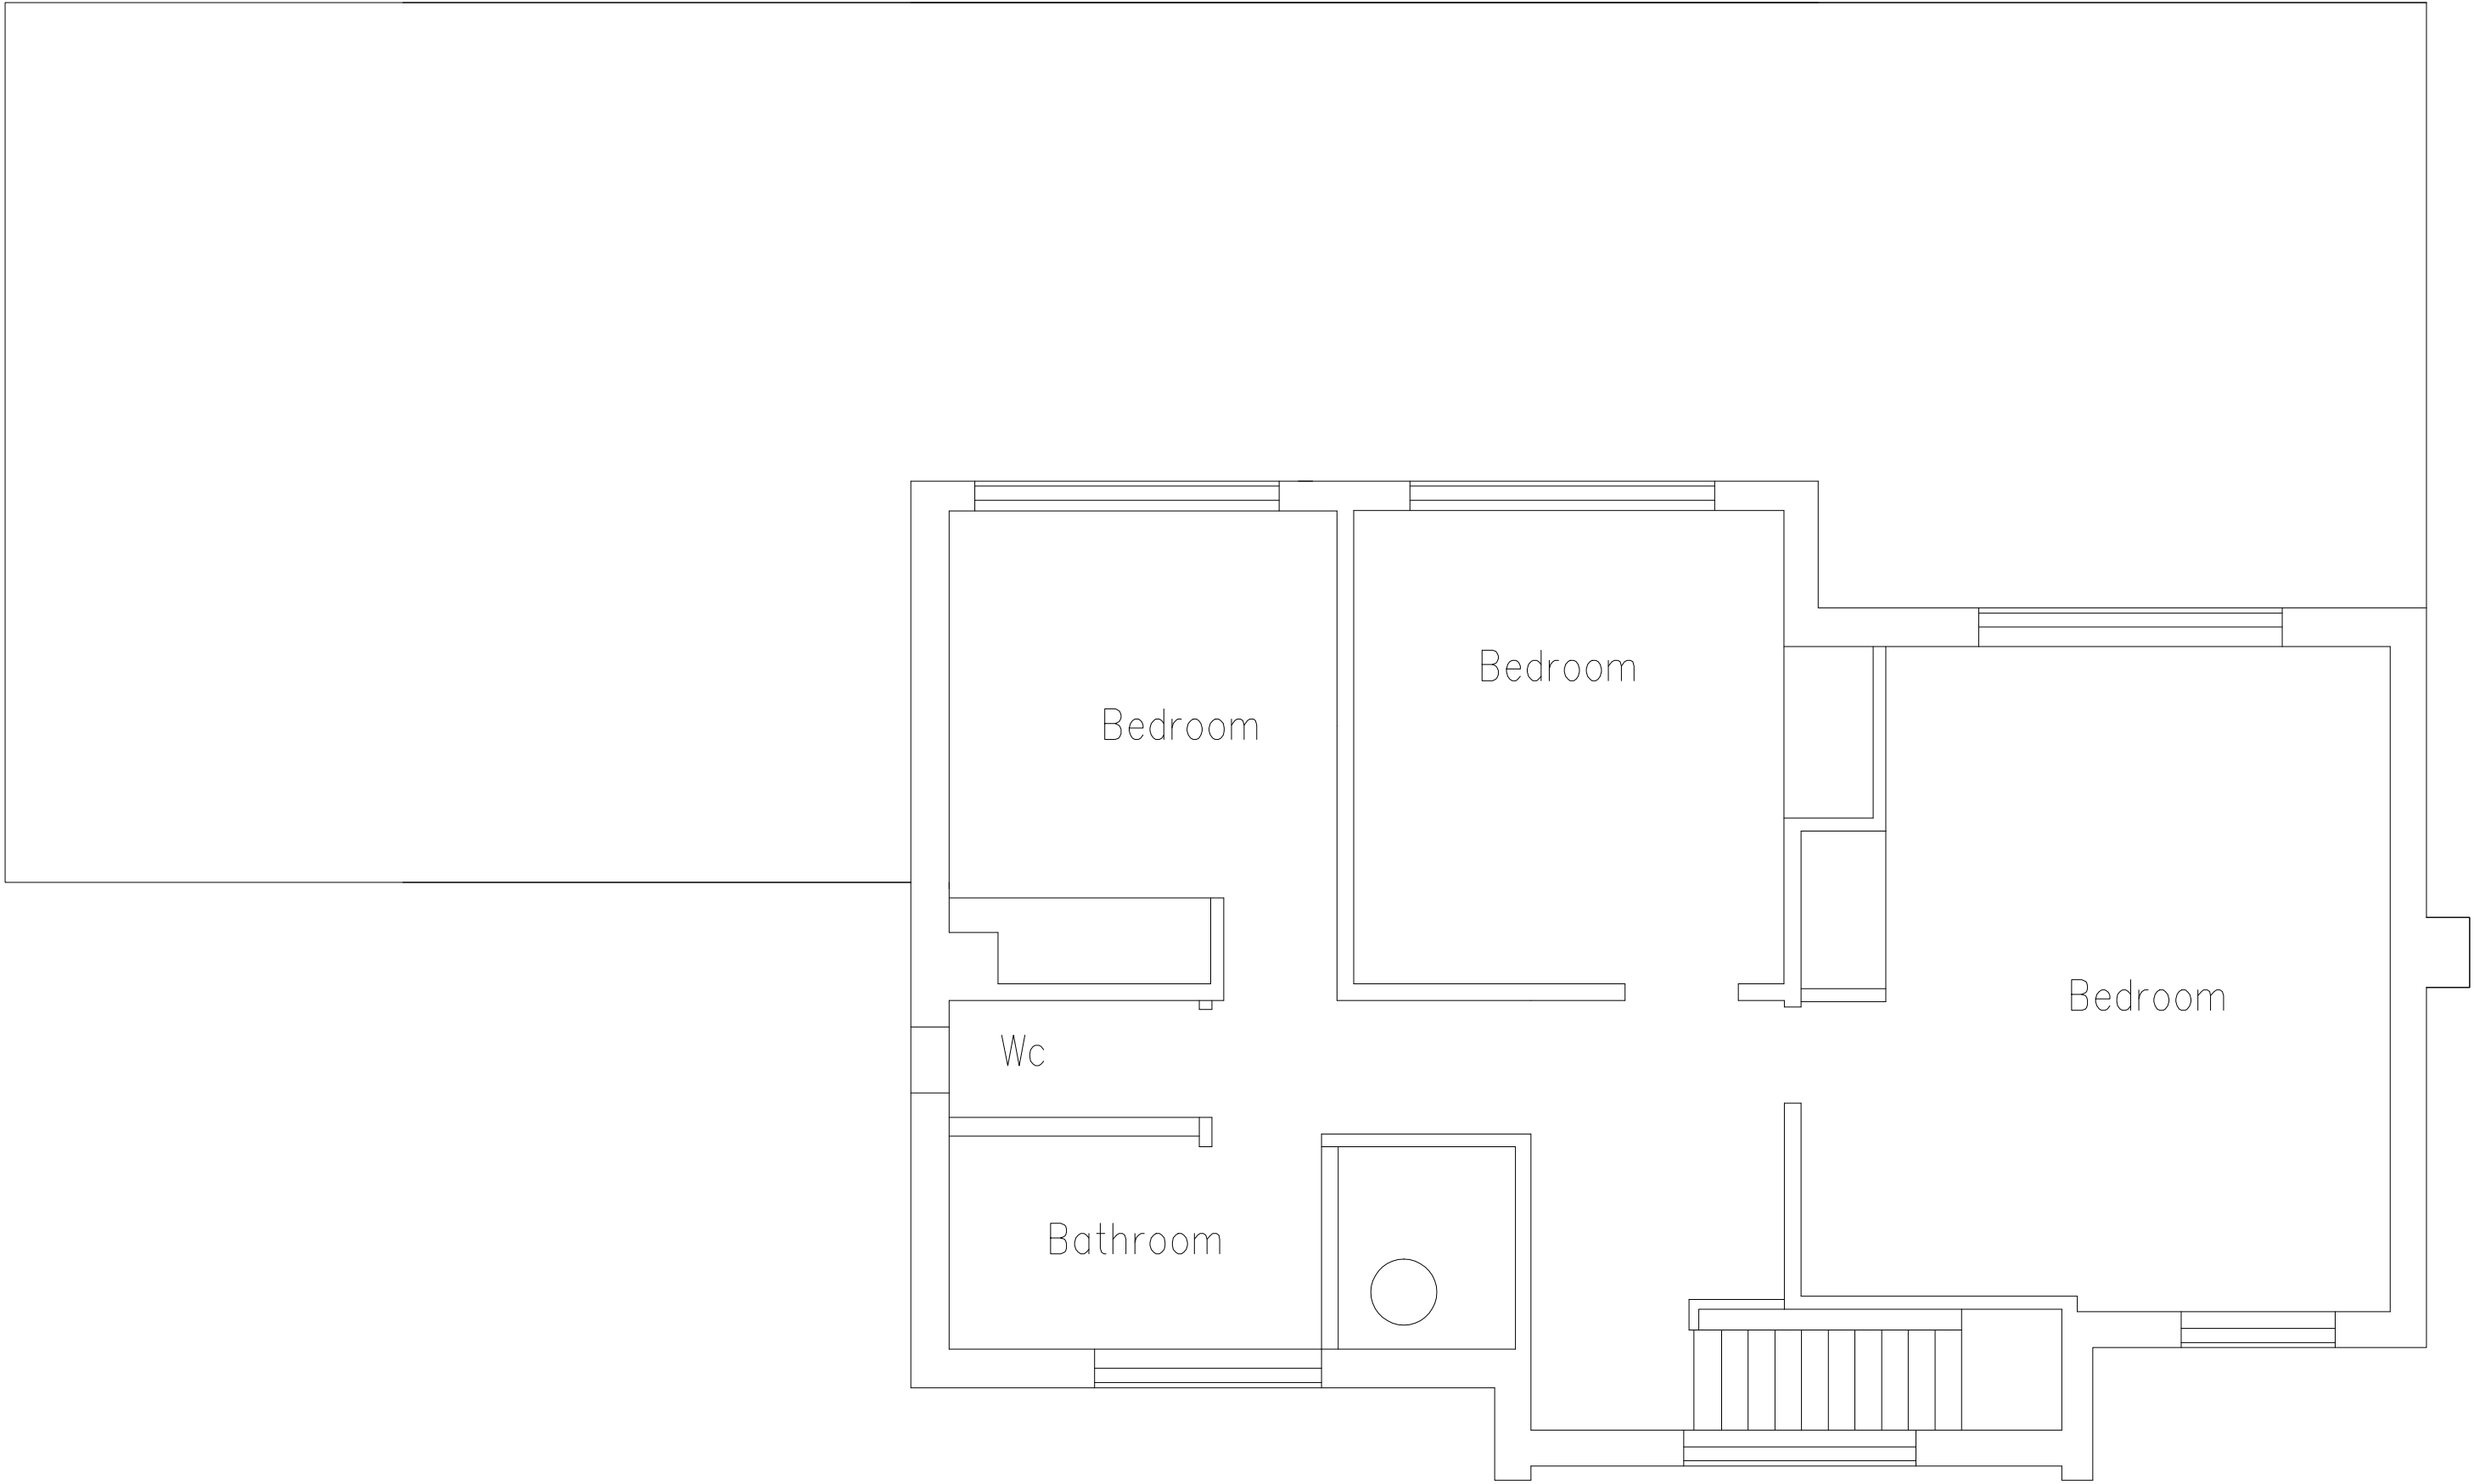

First Floor Plan Scale 1:50

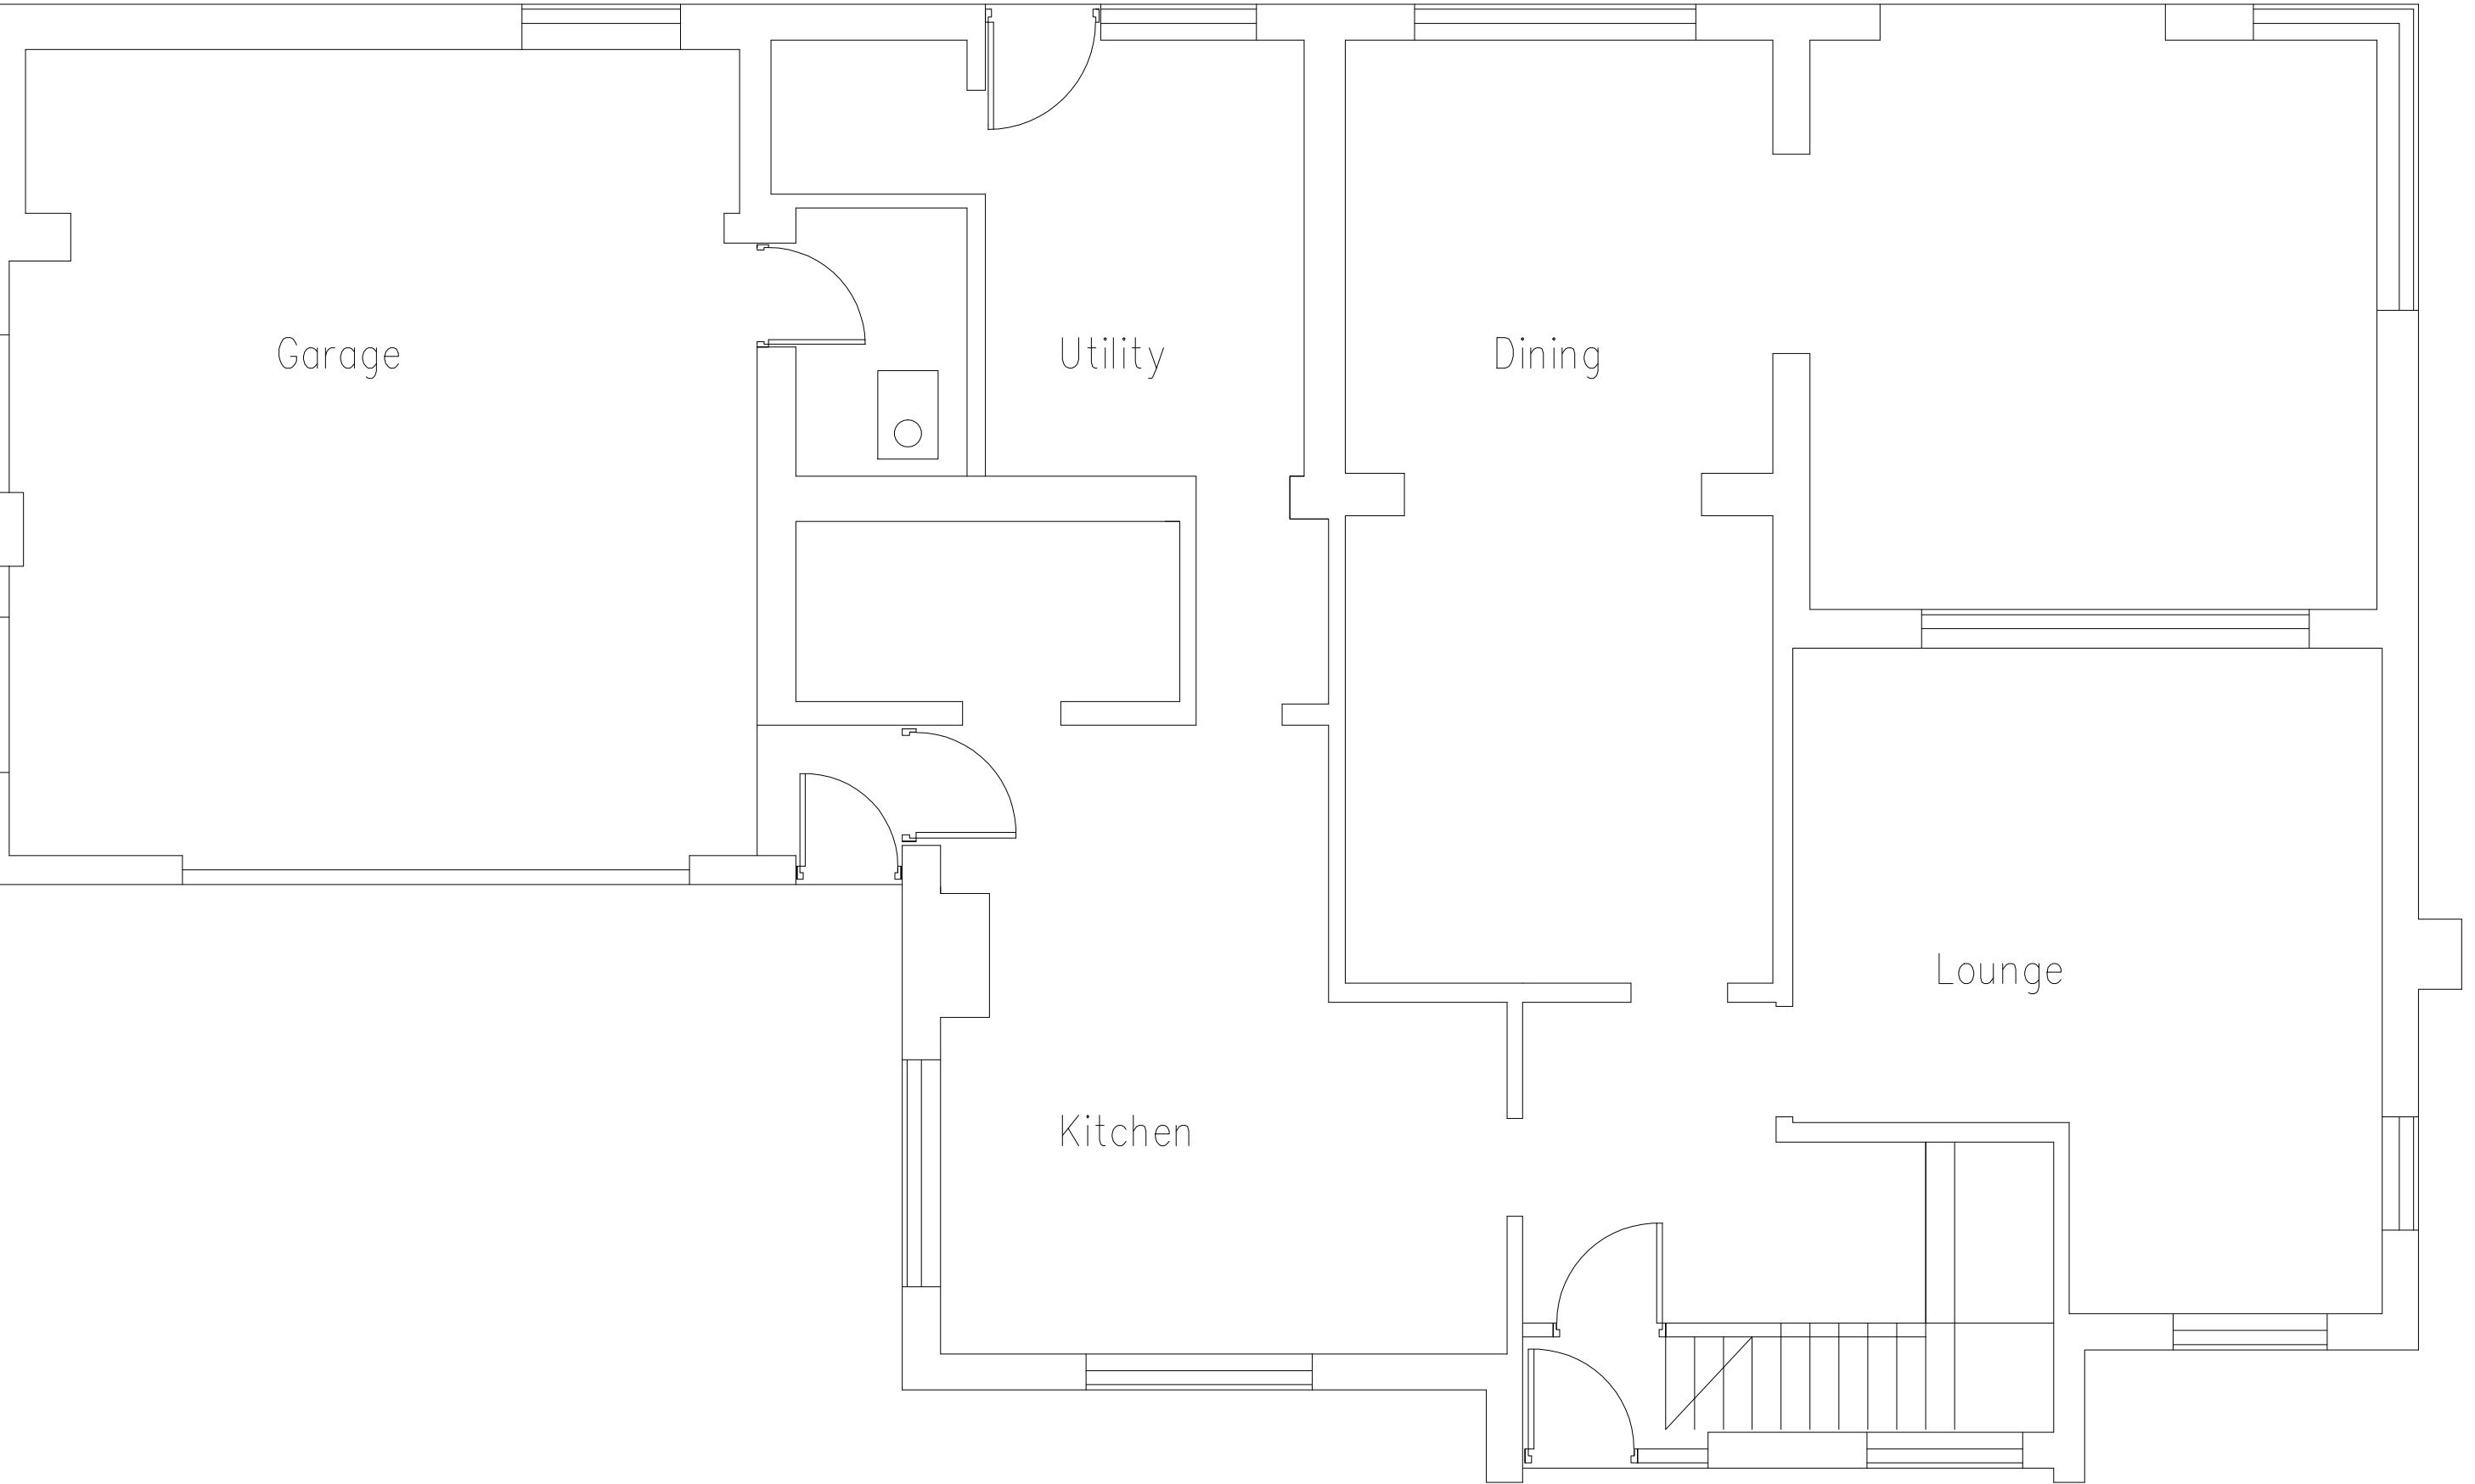


Ground Floor Plan Scale 1:50




North West Elevation Scale 1:100




South East Elevation Scale 1:100

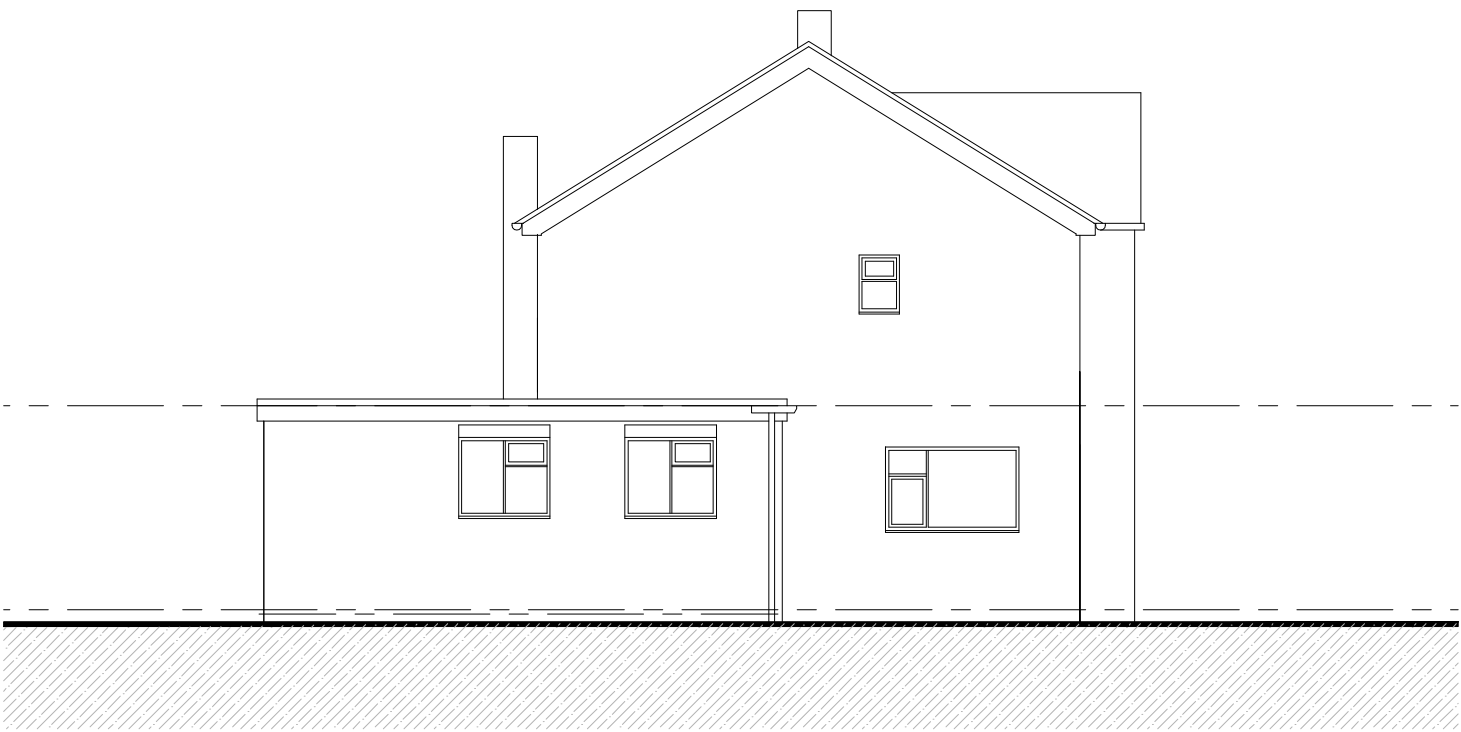

North East Elevation Scale 1:100

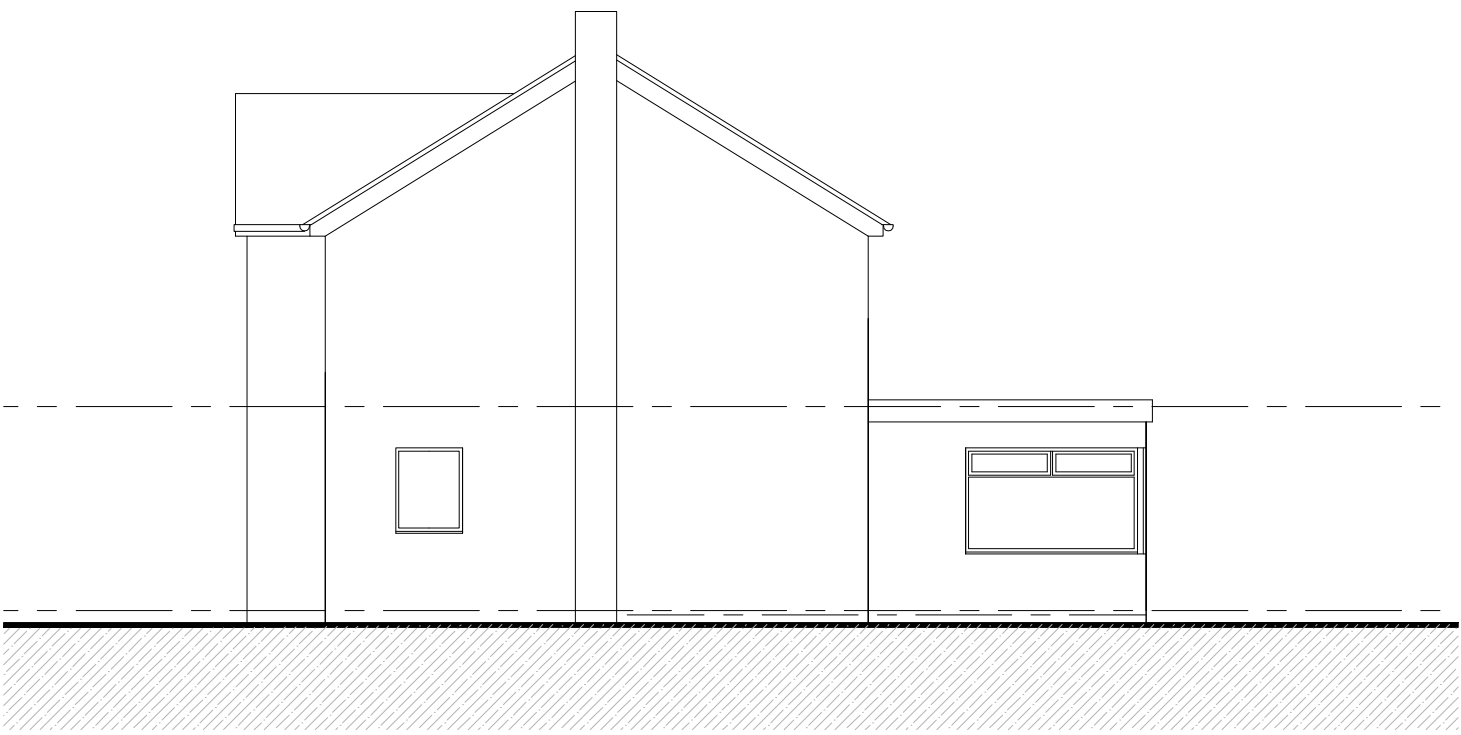

South West Elevation Scale 1:100

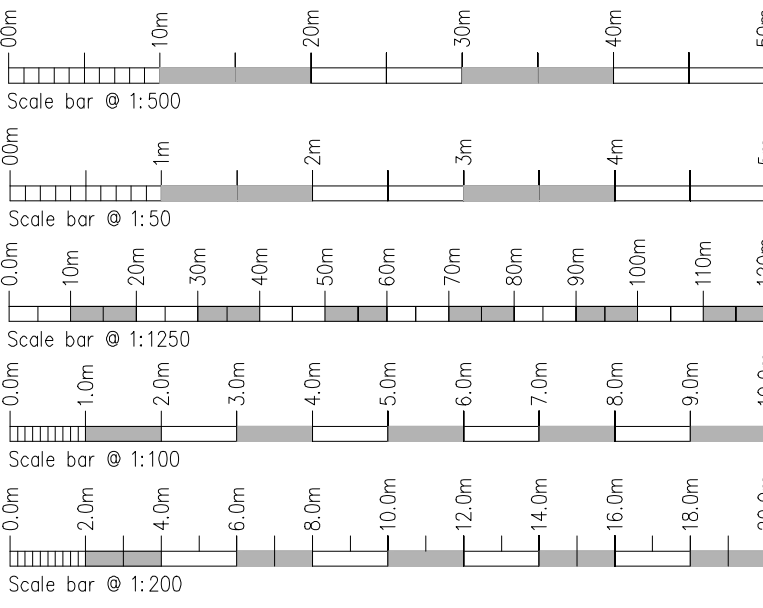

Rev.	Drawn	Comments.	Date

MAC
ARCHITECTURAL DESIGN LTD
Moorland House, 123 Moorland Road, Burslem, ST6 1JD.
T:01782 503302 E:admin@mac-arch.co.uk

Client:
Mr J Shirley.

Project:
Proposed Extensions & Alterations
Freshways, Leek Road,
Cellarhead, Stoke on Trent.
Staffordshire. ST9 0DQ.

Title:
Floor Plans and Elevations.

Status:
Survey as Existing.