




North West Elevation Scale 1:100




South East Elevation Scale 1:100




South West Elevation Scale 1:100

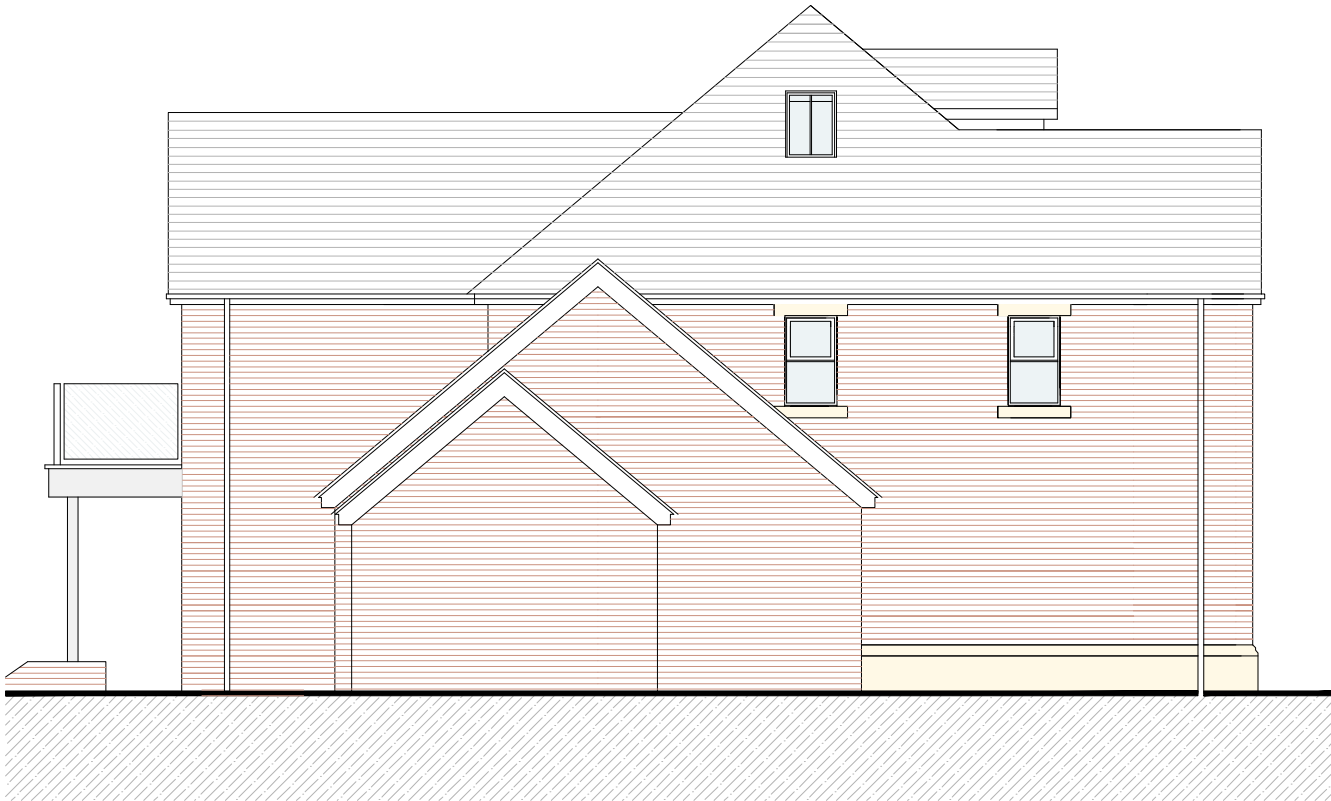


North East Elevation Scale 1:100

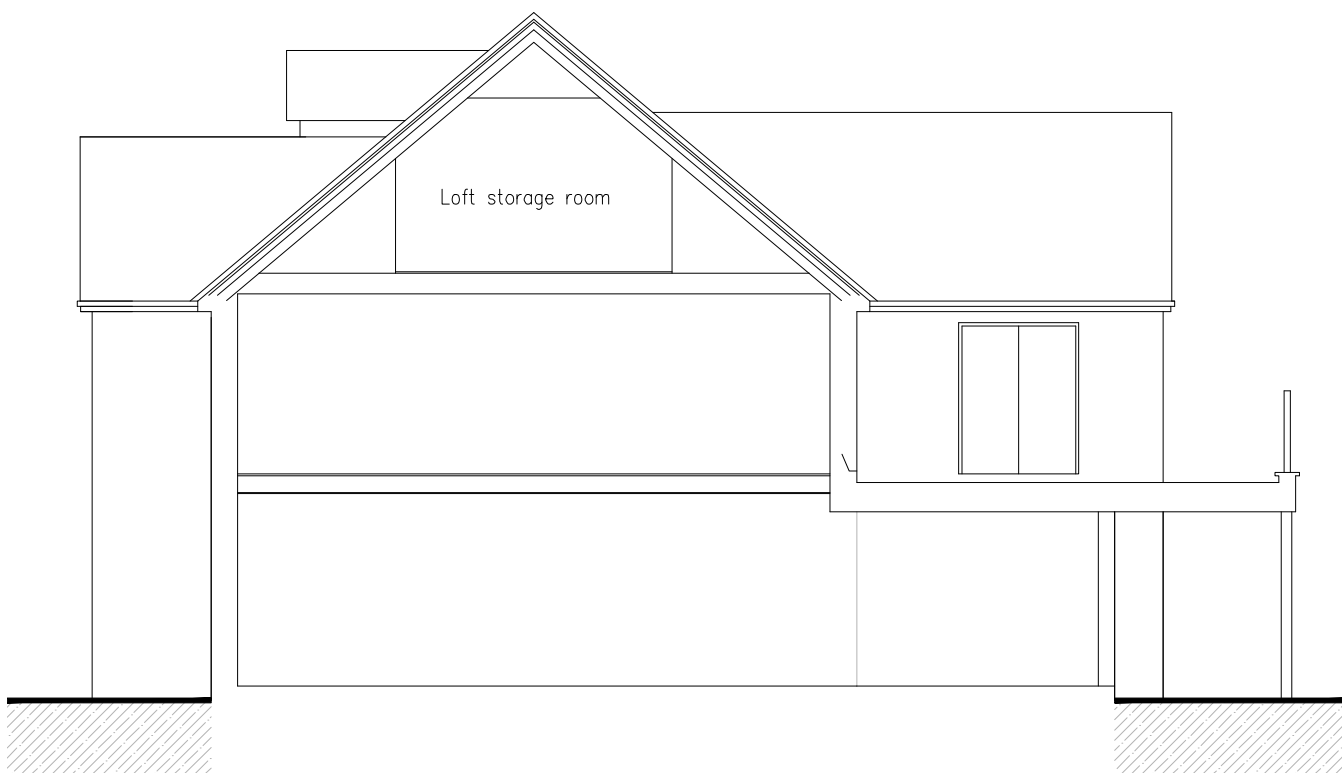


Section X-X Scale 1:100

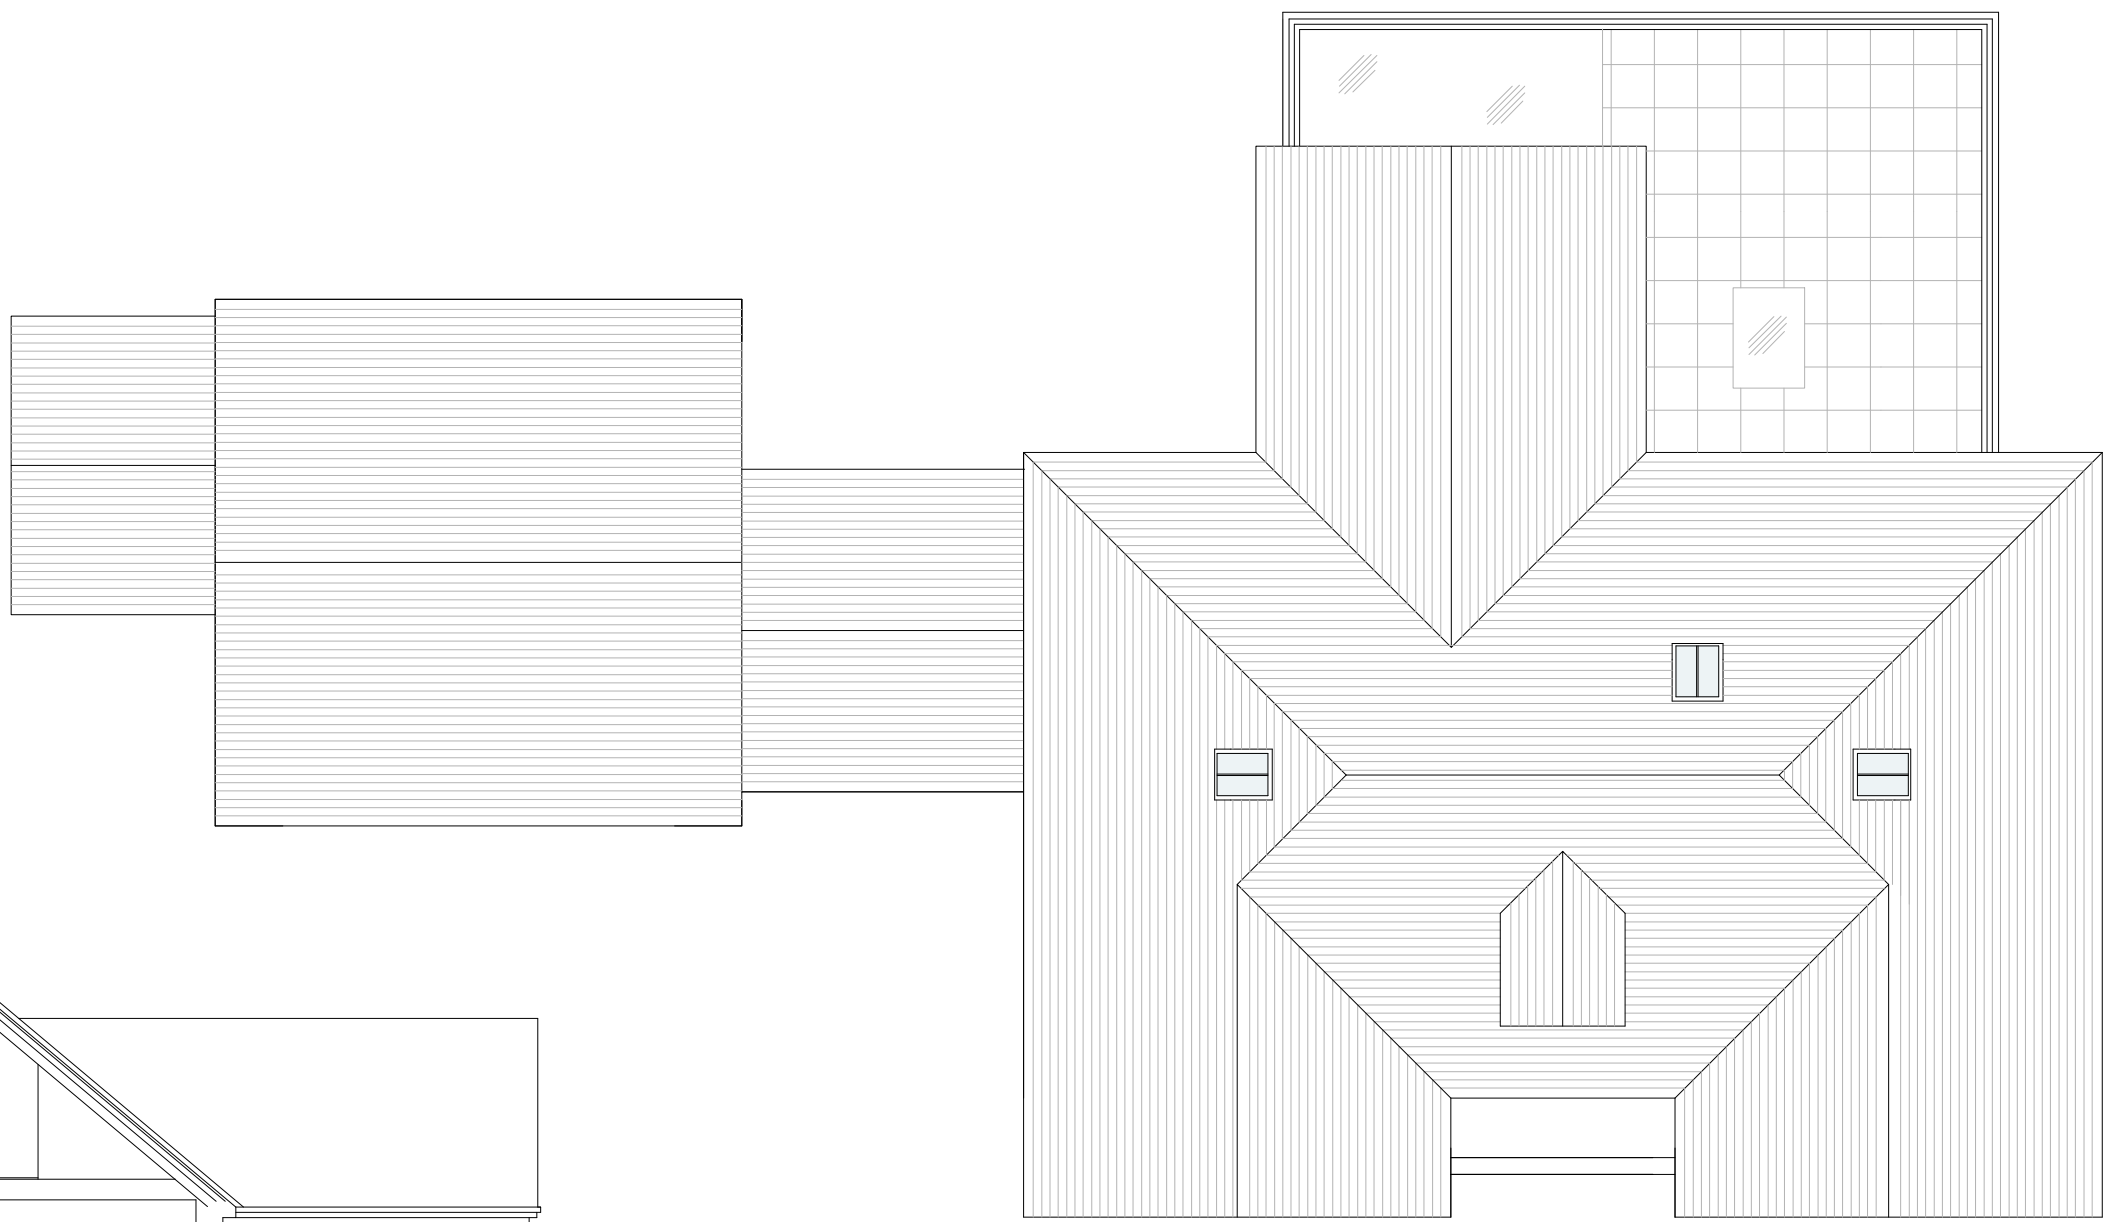


Roof Plan Scale 1:100

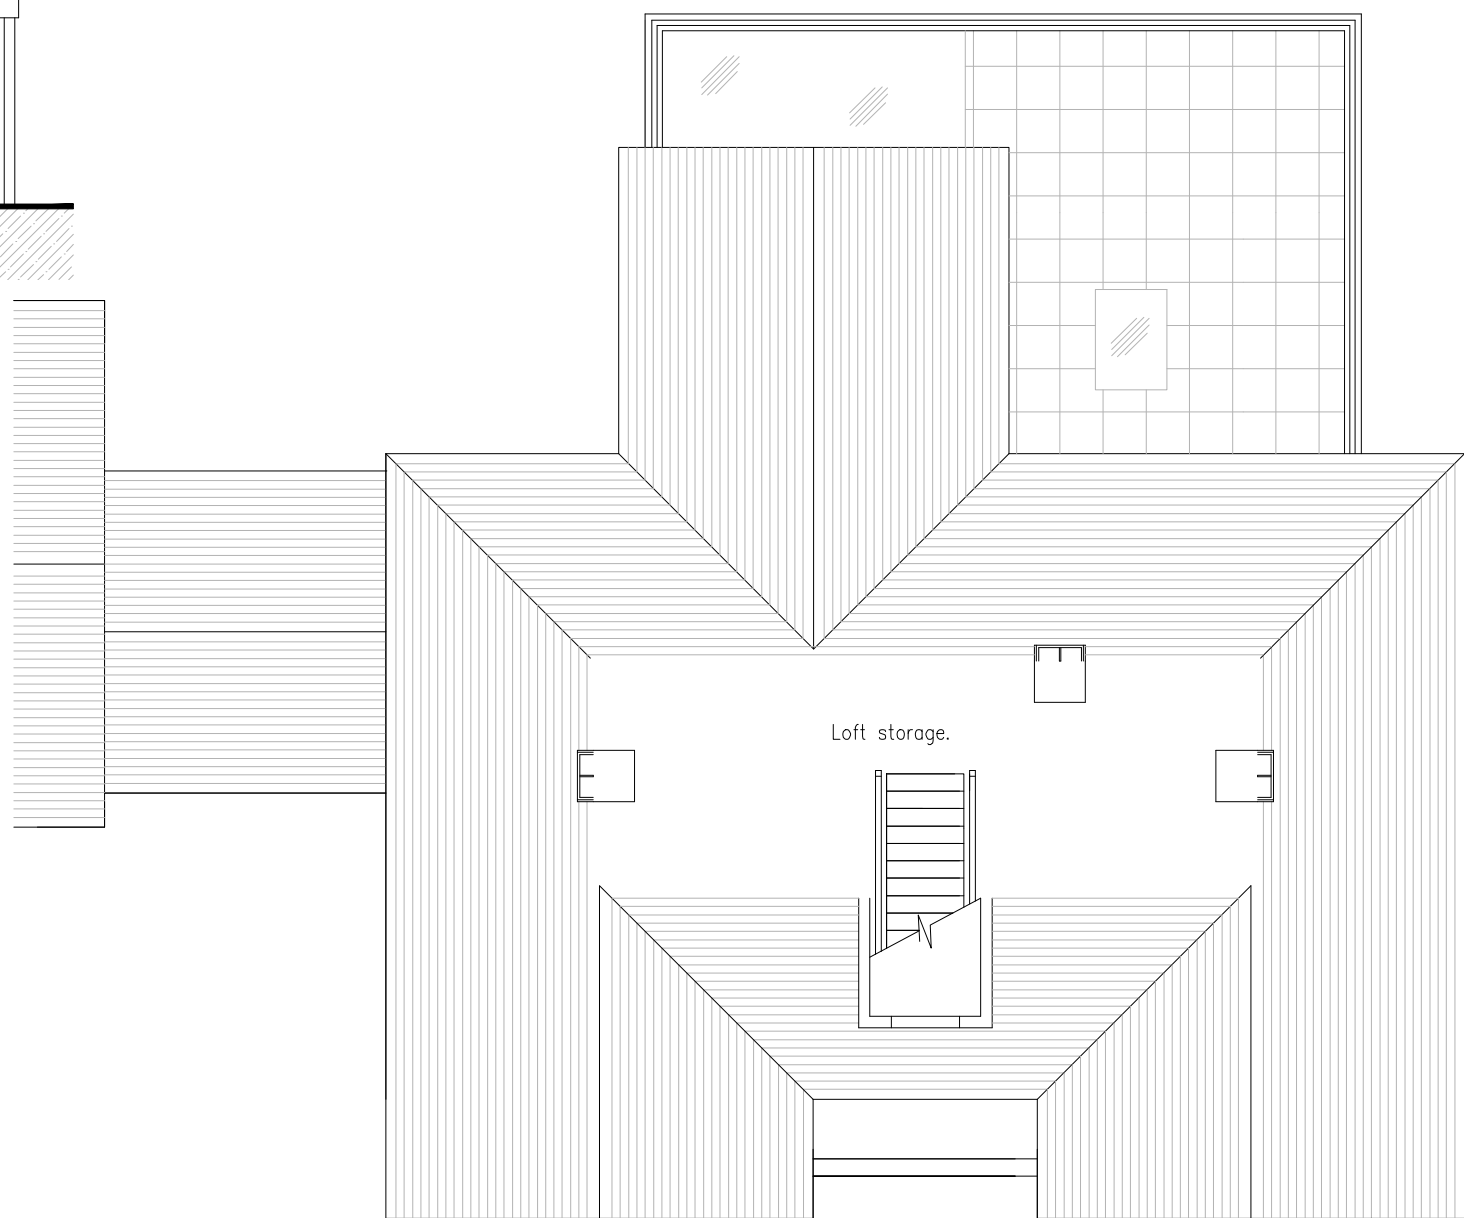

Second Floor Scale 1:100

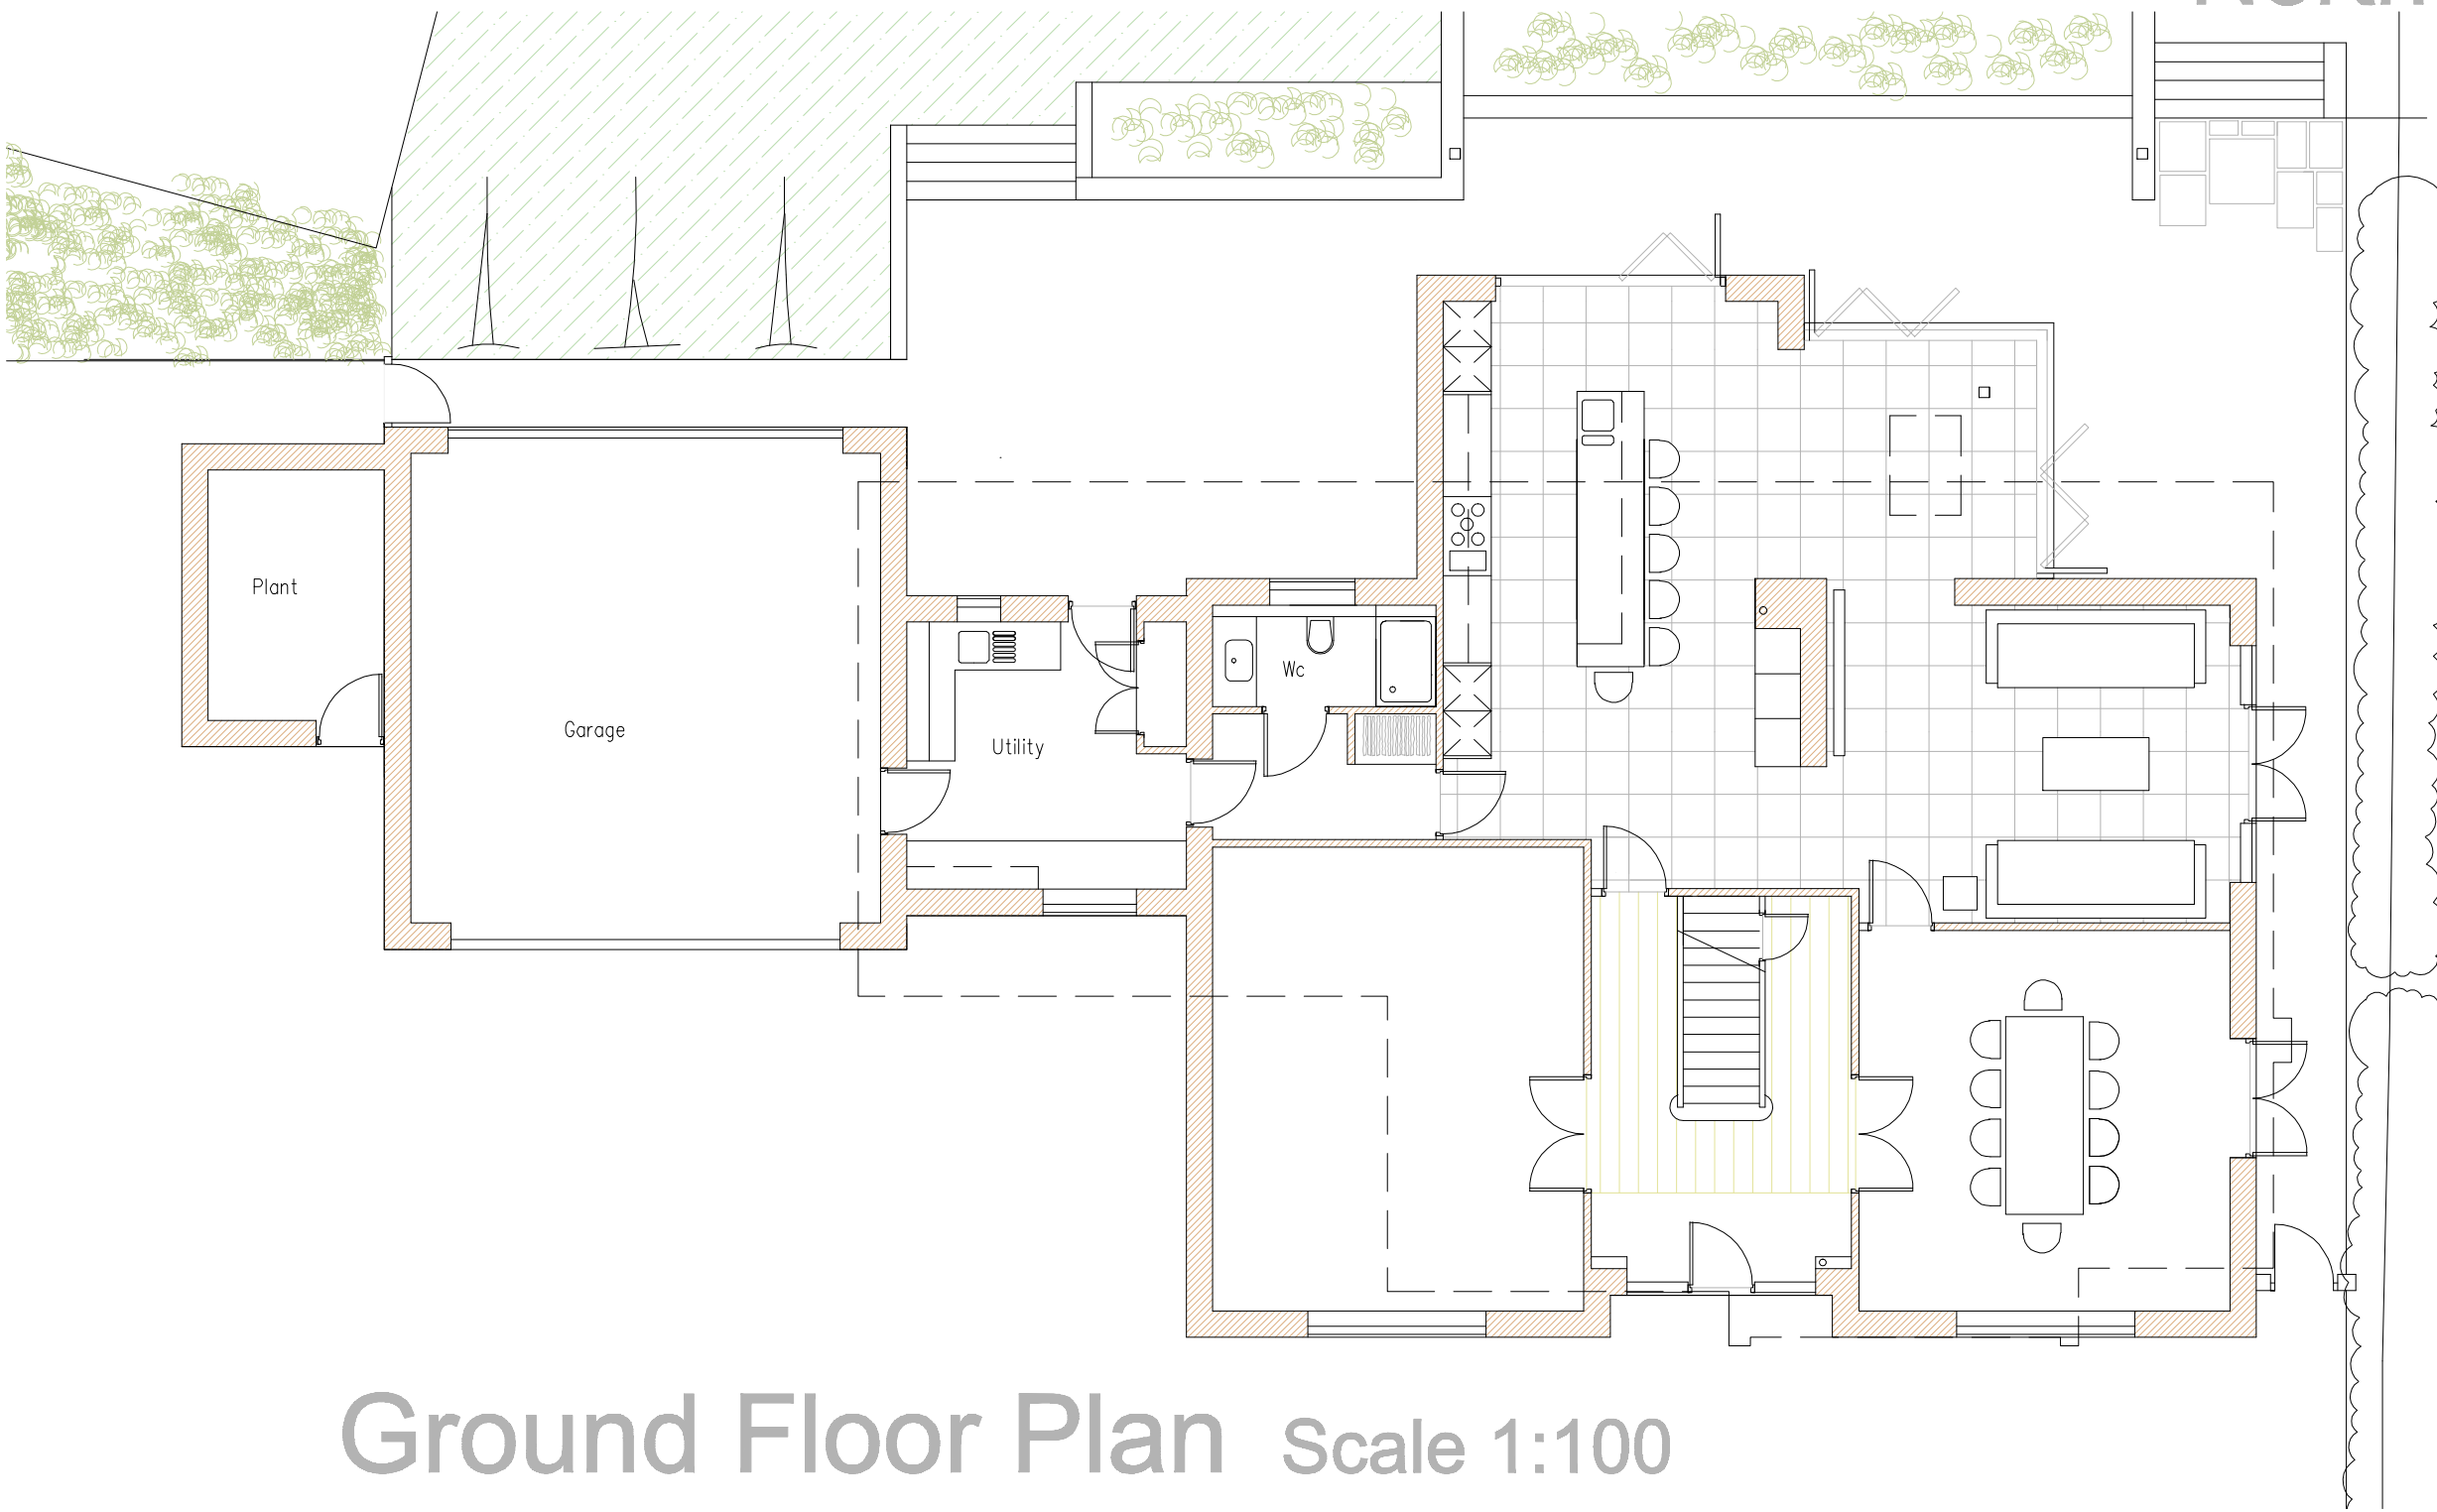


Ground Floor Plan Scale 1:100

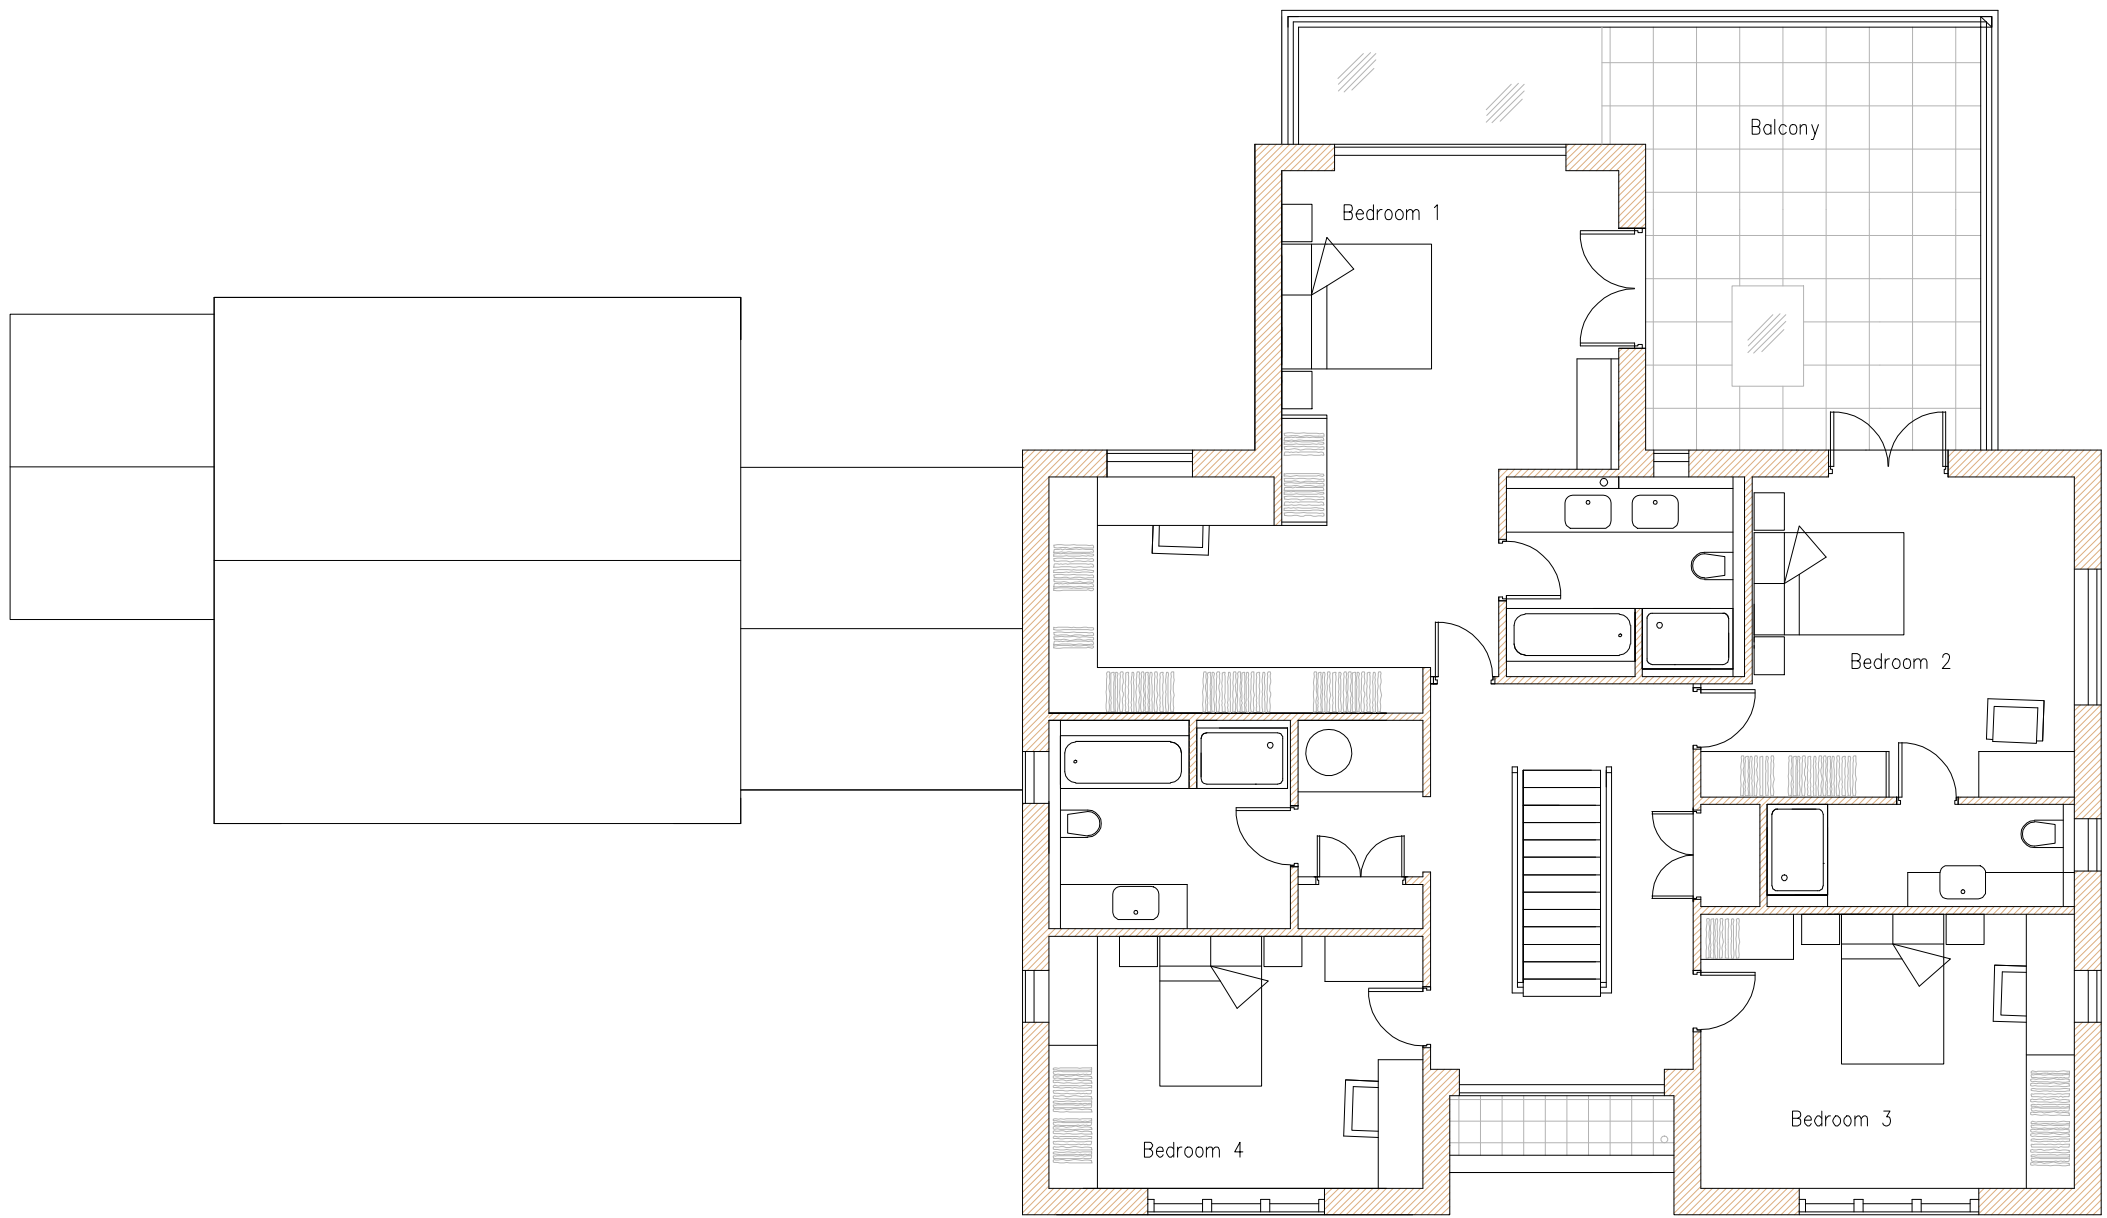

First Floor Plan Scale 1:100

FLOOR AREAS:	
Ground Floor = 170 sqM + Garage = 218 sqM	
First Floor = 140 sqM + Balcony = 218 sqM	
TOTAL GIFA (Excluding Balcony) = 358 sqM	

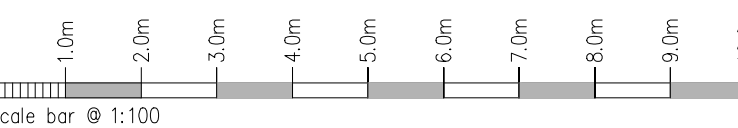

Rev.	Drawn	Comments.	Date

MAC
ARCHITECTURAL DESIGN LTD
Moorland House, 123 Moorland Road, Burslem, ST6 1JD.
T:01782 503302 E:admin@mac-arch.co.uk

Client:
Mr J Shirley.

Project:
**Proposed Replacement Dwelling at
Freshways, Leek Road,
Cellarhead, Stoke on Trent.
Staffordshire. ST9 0DQ.**

Title:
Plans & Elevations as proposed.

Status:
Planning.