



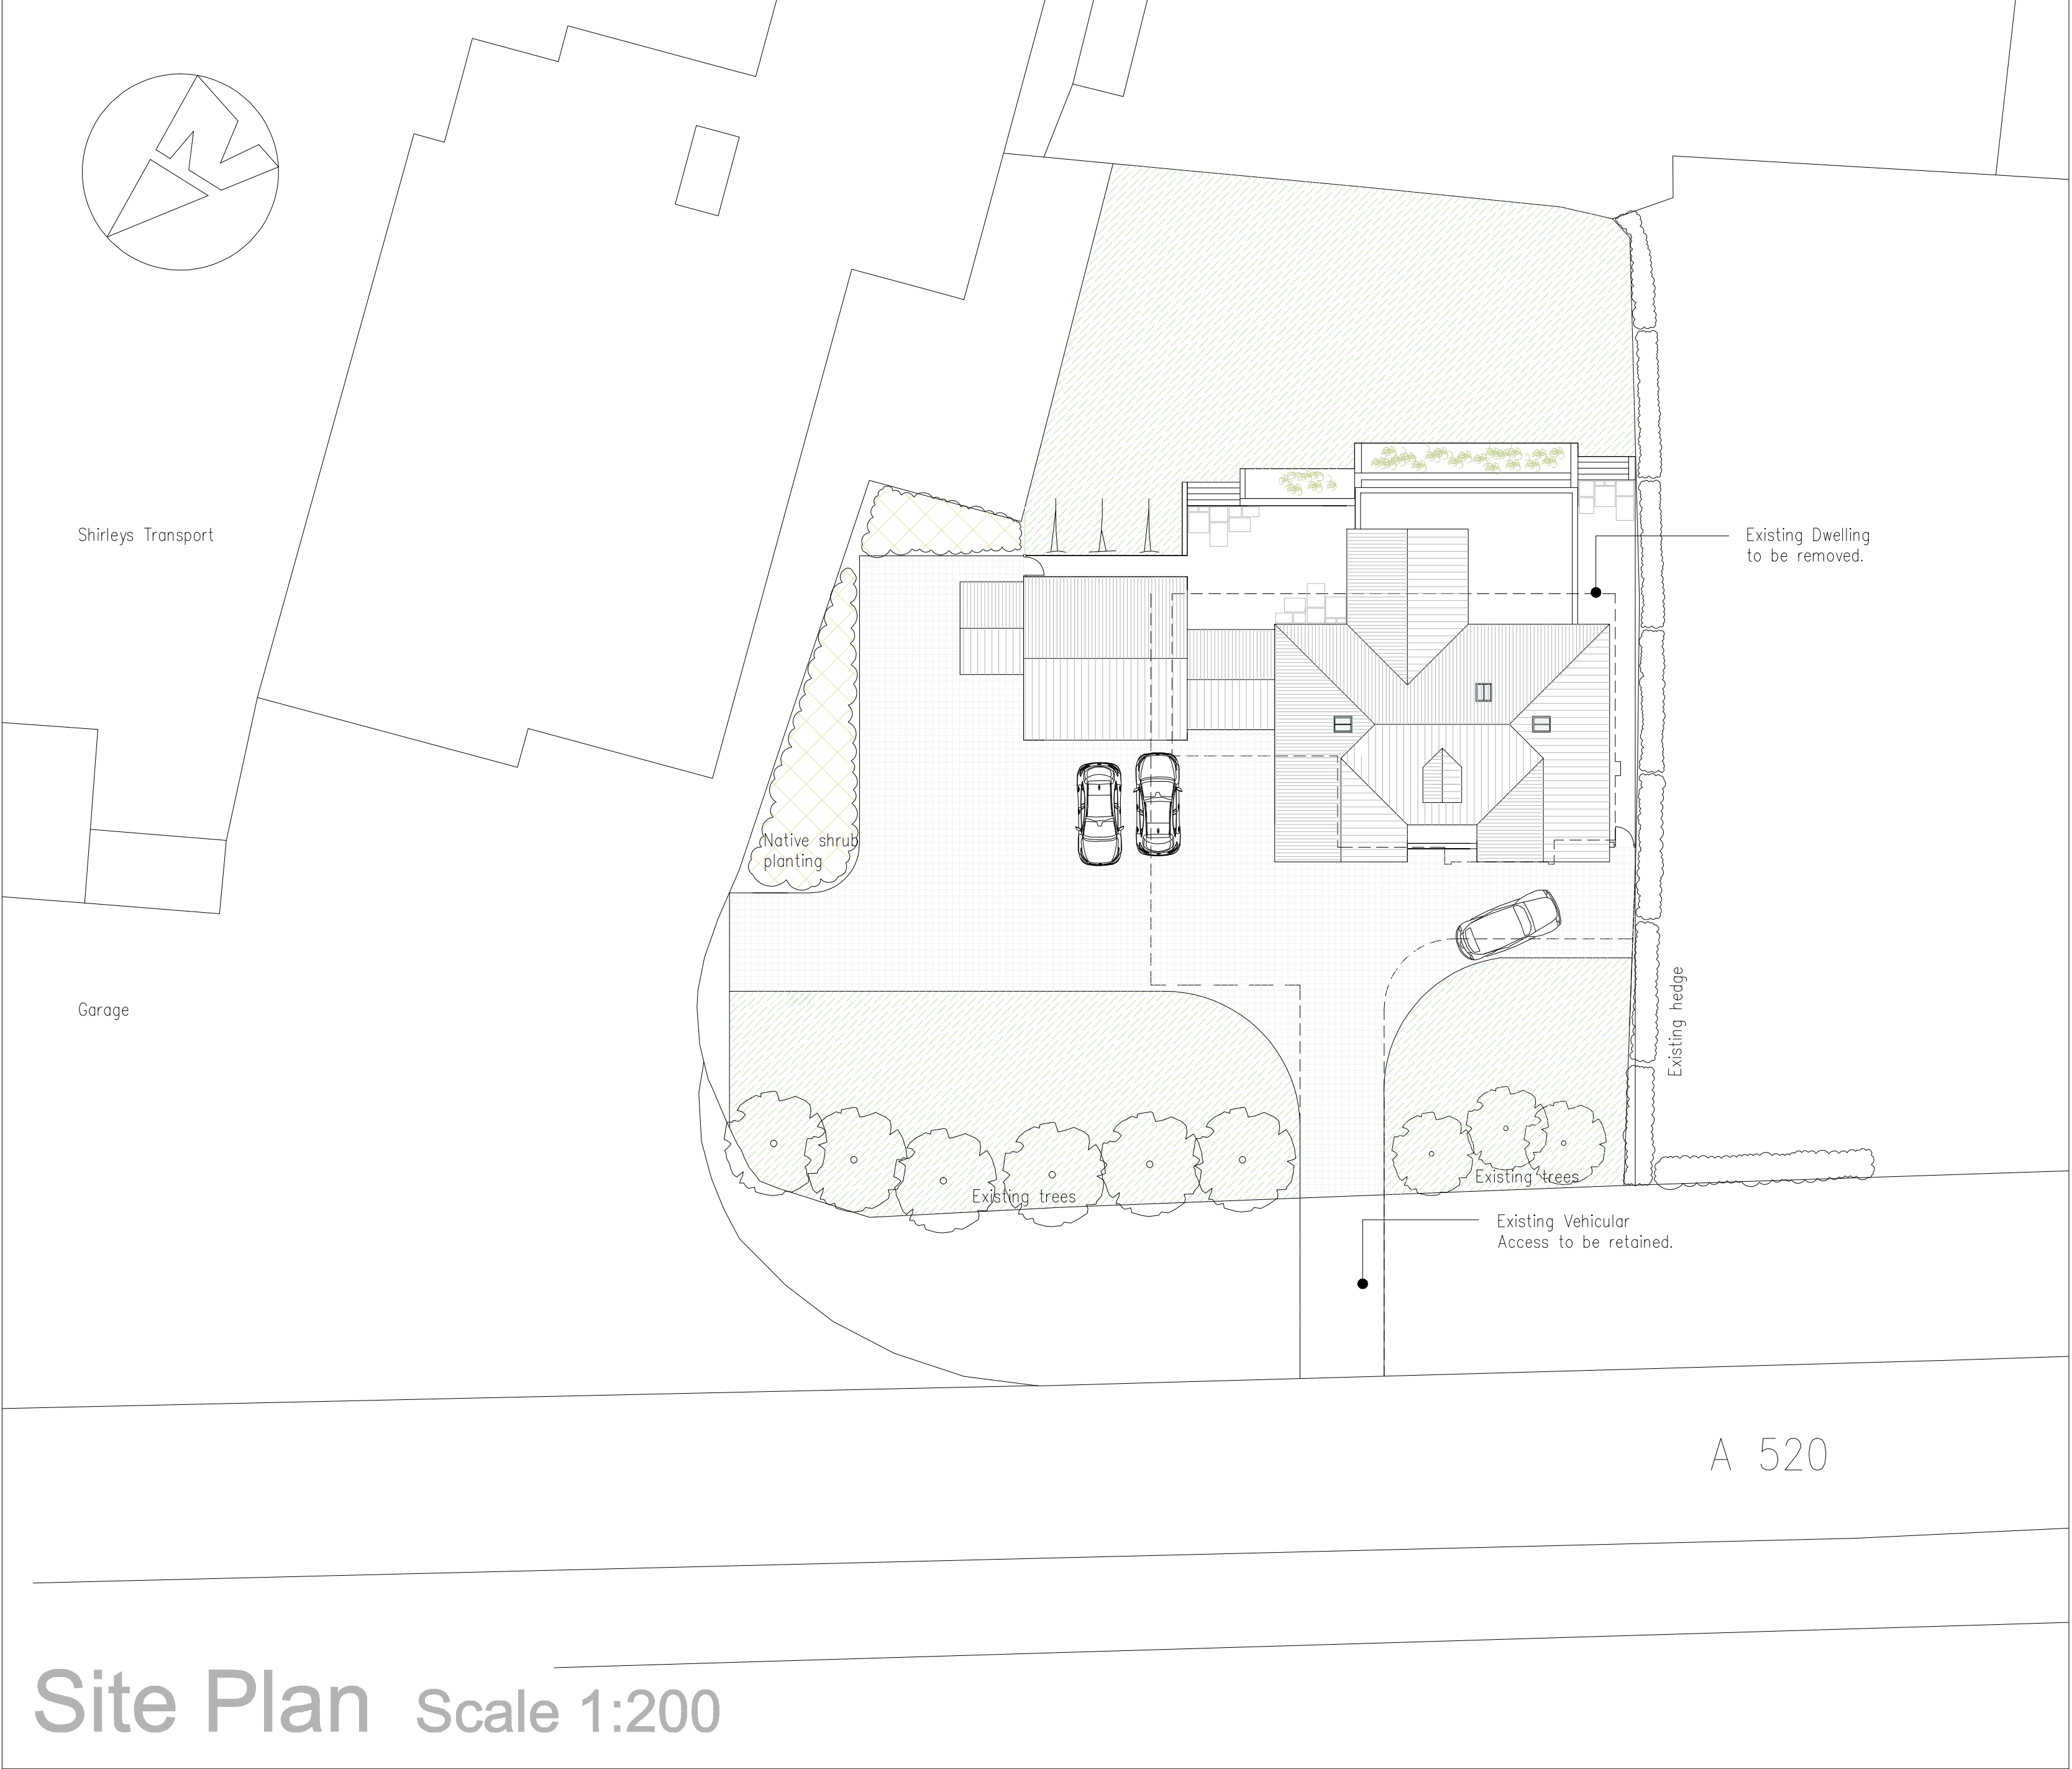

● MAC ARCHITECTURAL DESIGN LTD. All rights reserved.
This Drawing and its contents has been produced for the Client only and is not intended for any other person or for any other purpose than the Drawing Status. No part of this drawing and associated graphical contents may be reproduced, copied, modified or distributed, without the prior written consent of MAC Architectural Design Ltd.

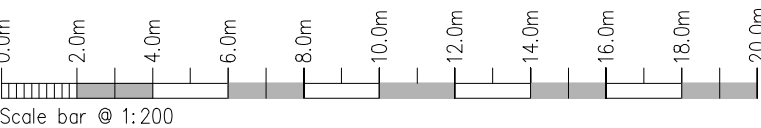

Rev.	Drawn	Comments.	Date

MAC
ARCHITECTURAL DESIGN LTD
Moorland House, 123 Moorland Road, Burslem, ST6 1JD.
T:01782 503302 E:admin@mac-arch.co.uk

Client:
Mr J Shirley.

Project:
**Proposed Replacement Dwelling at
Freshways, Leek Road,
Cellarhead, Stoke on Trent.
Staffordshire. ST9 0DQ.**

Title:
Site Plan.

Status:
Planning.

Paper A2: Drawn: AC Bailey Date: July. 2026 Ref: 1824-06