



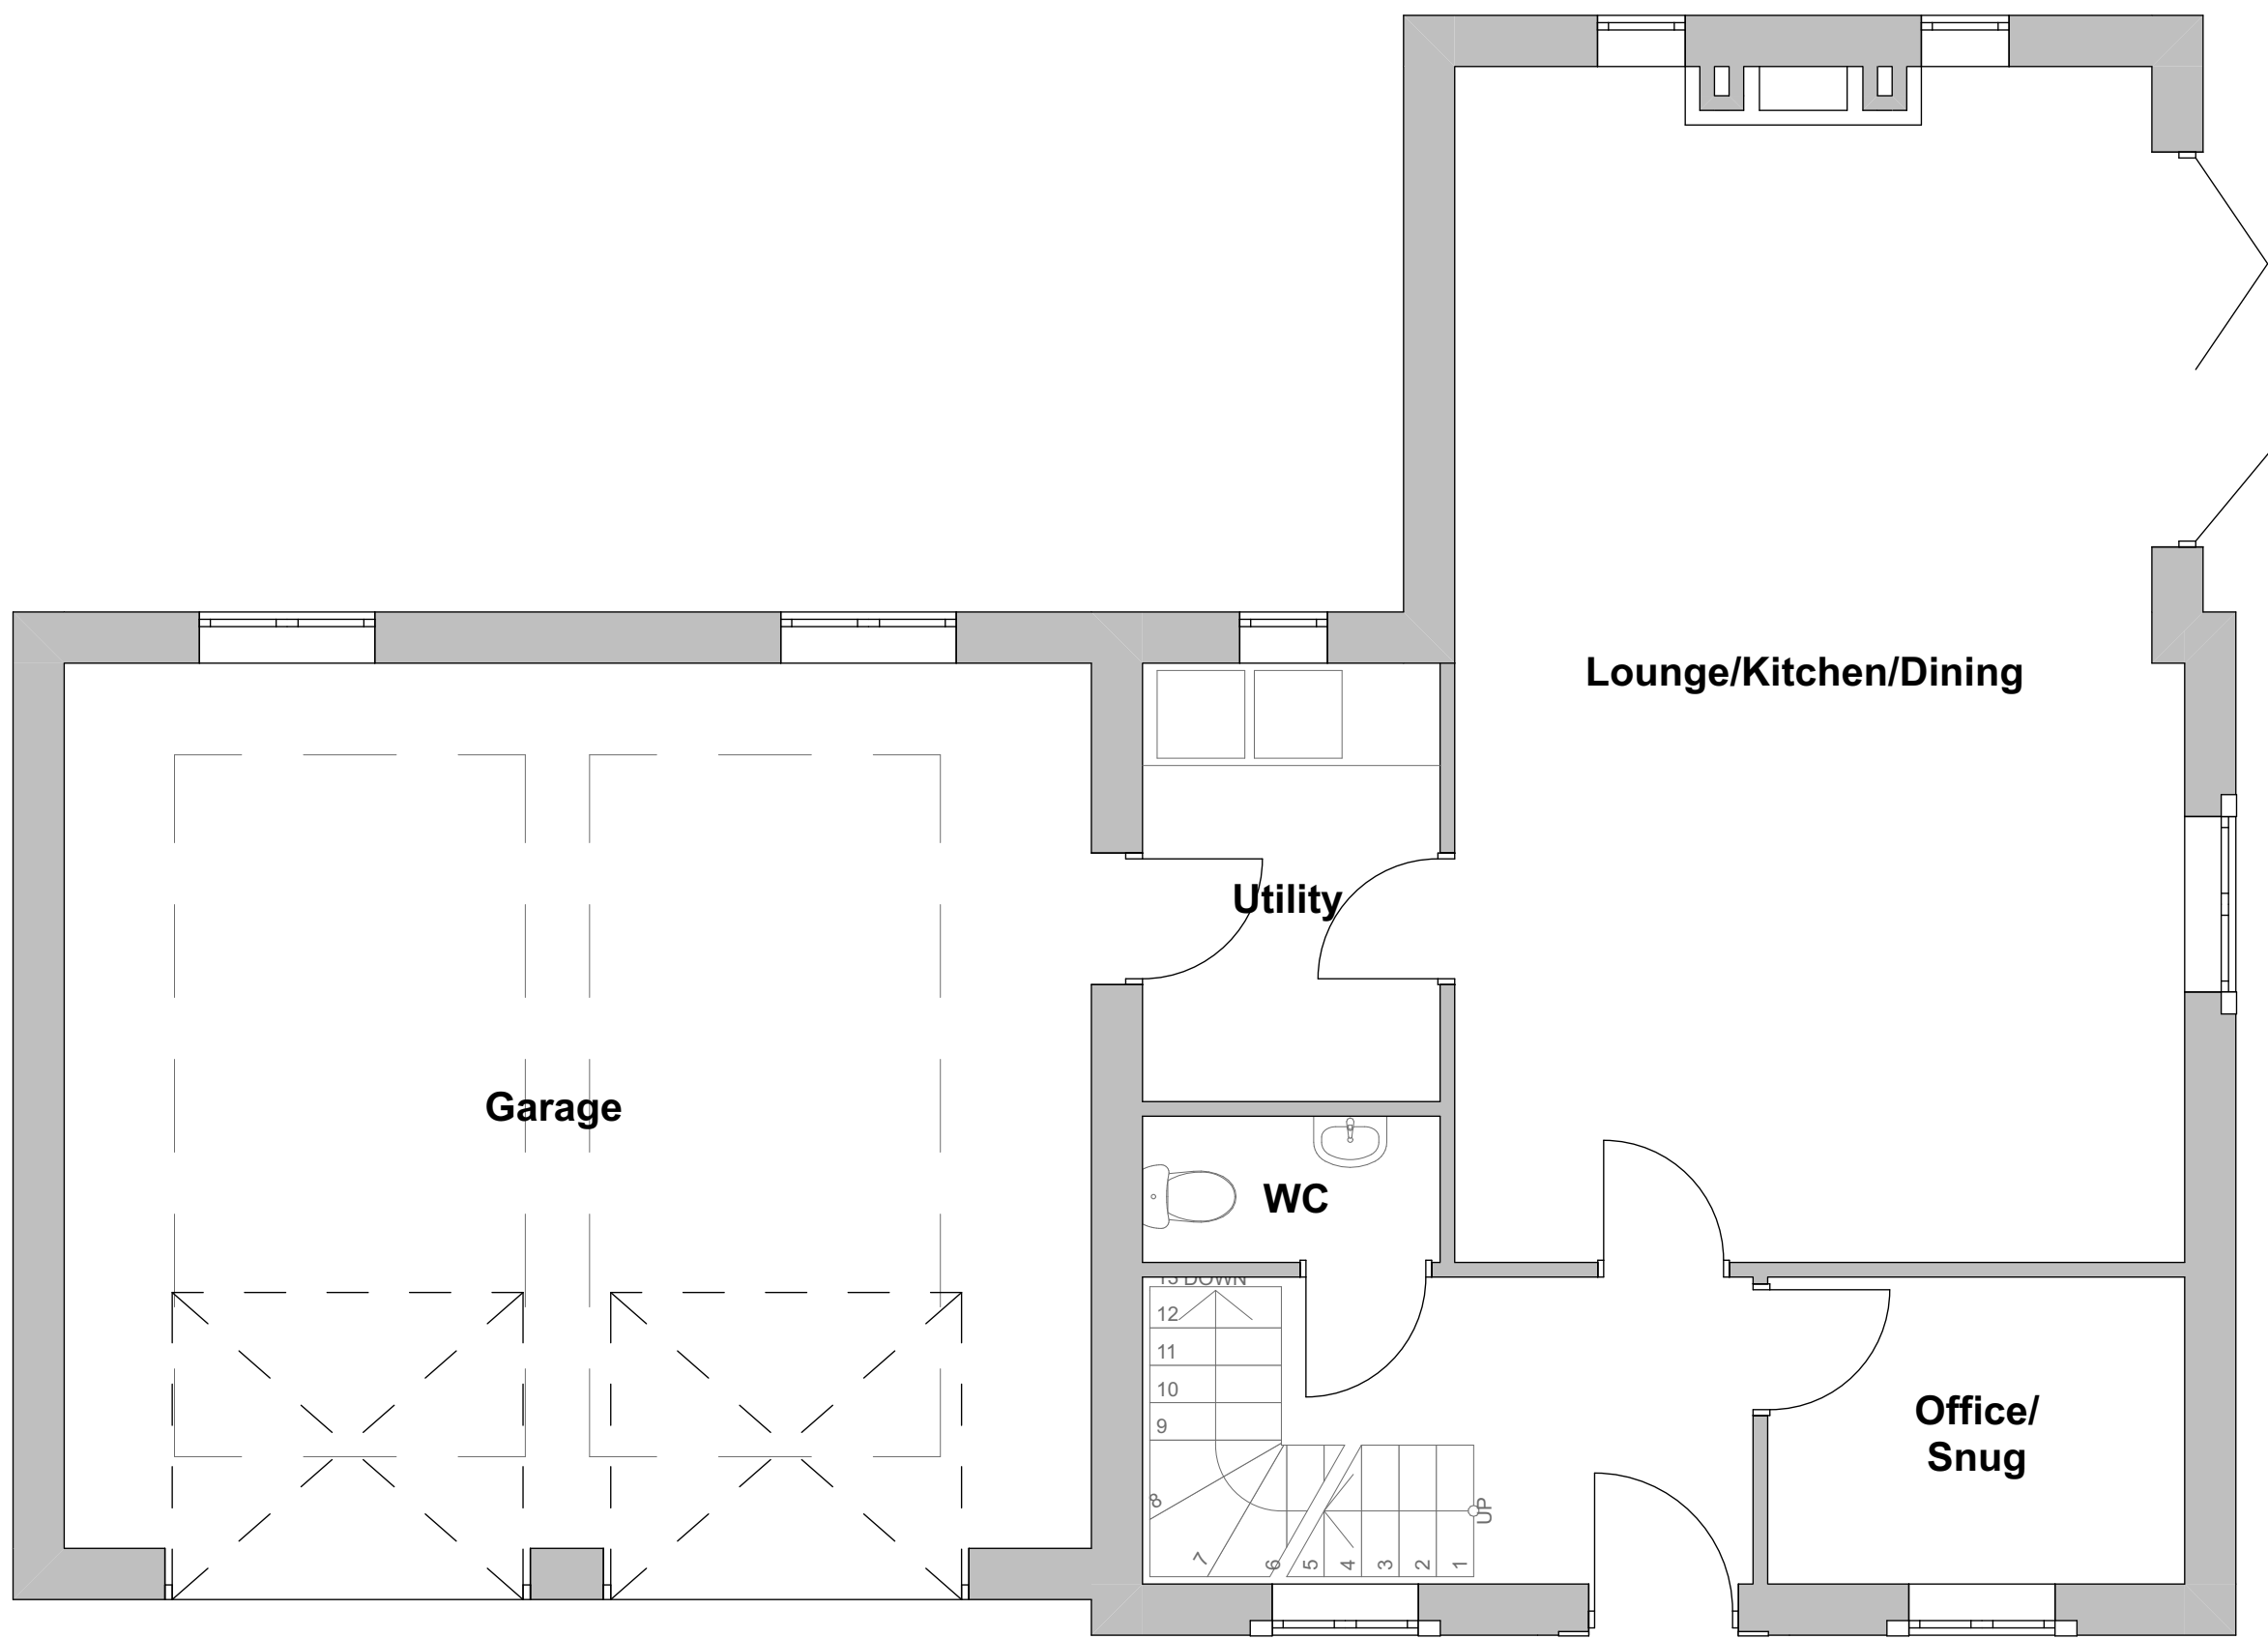

Proposed Ground Floor 1:50

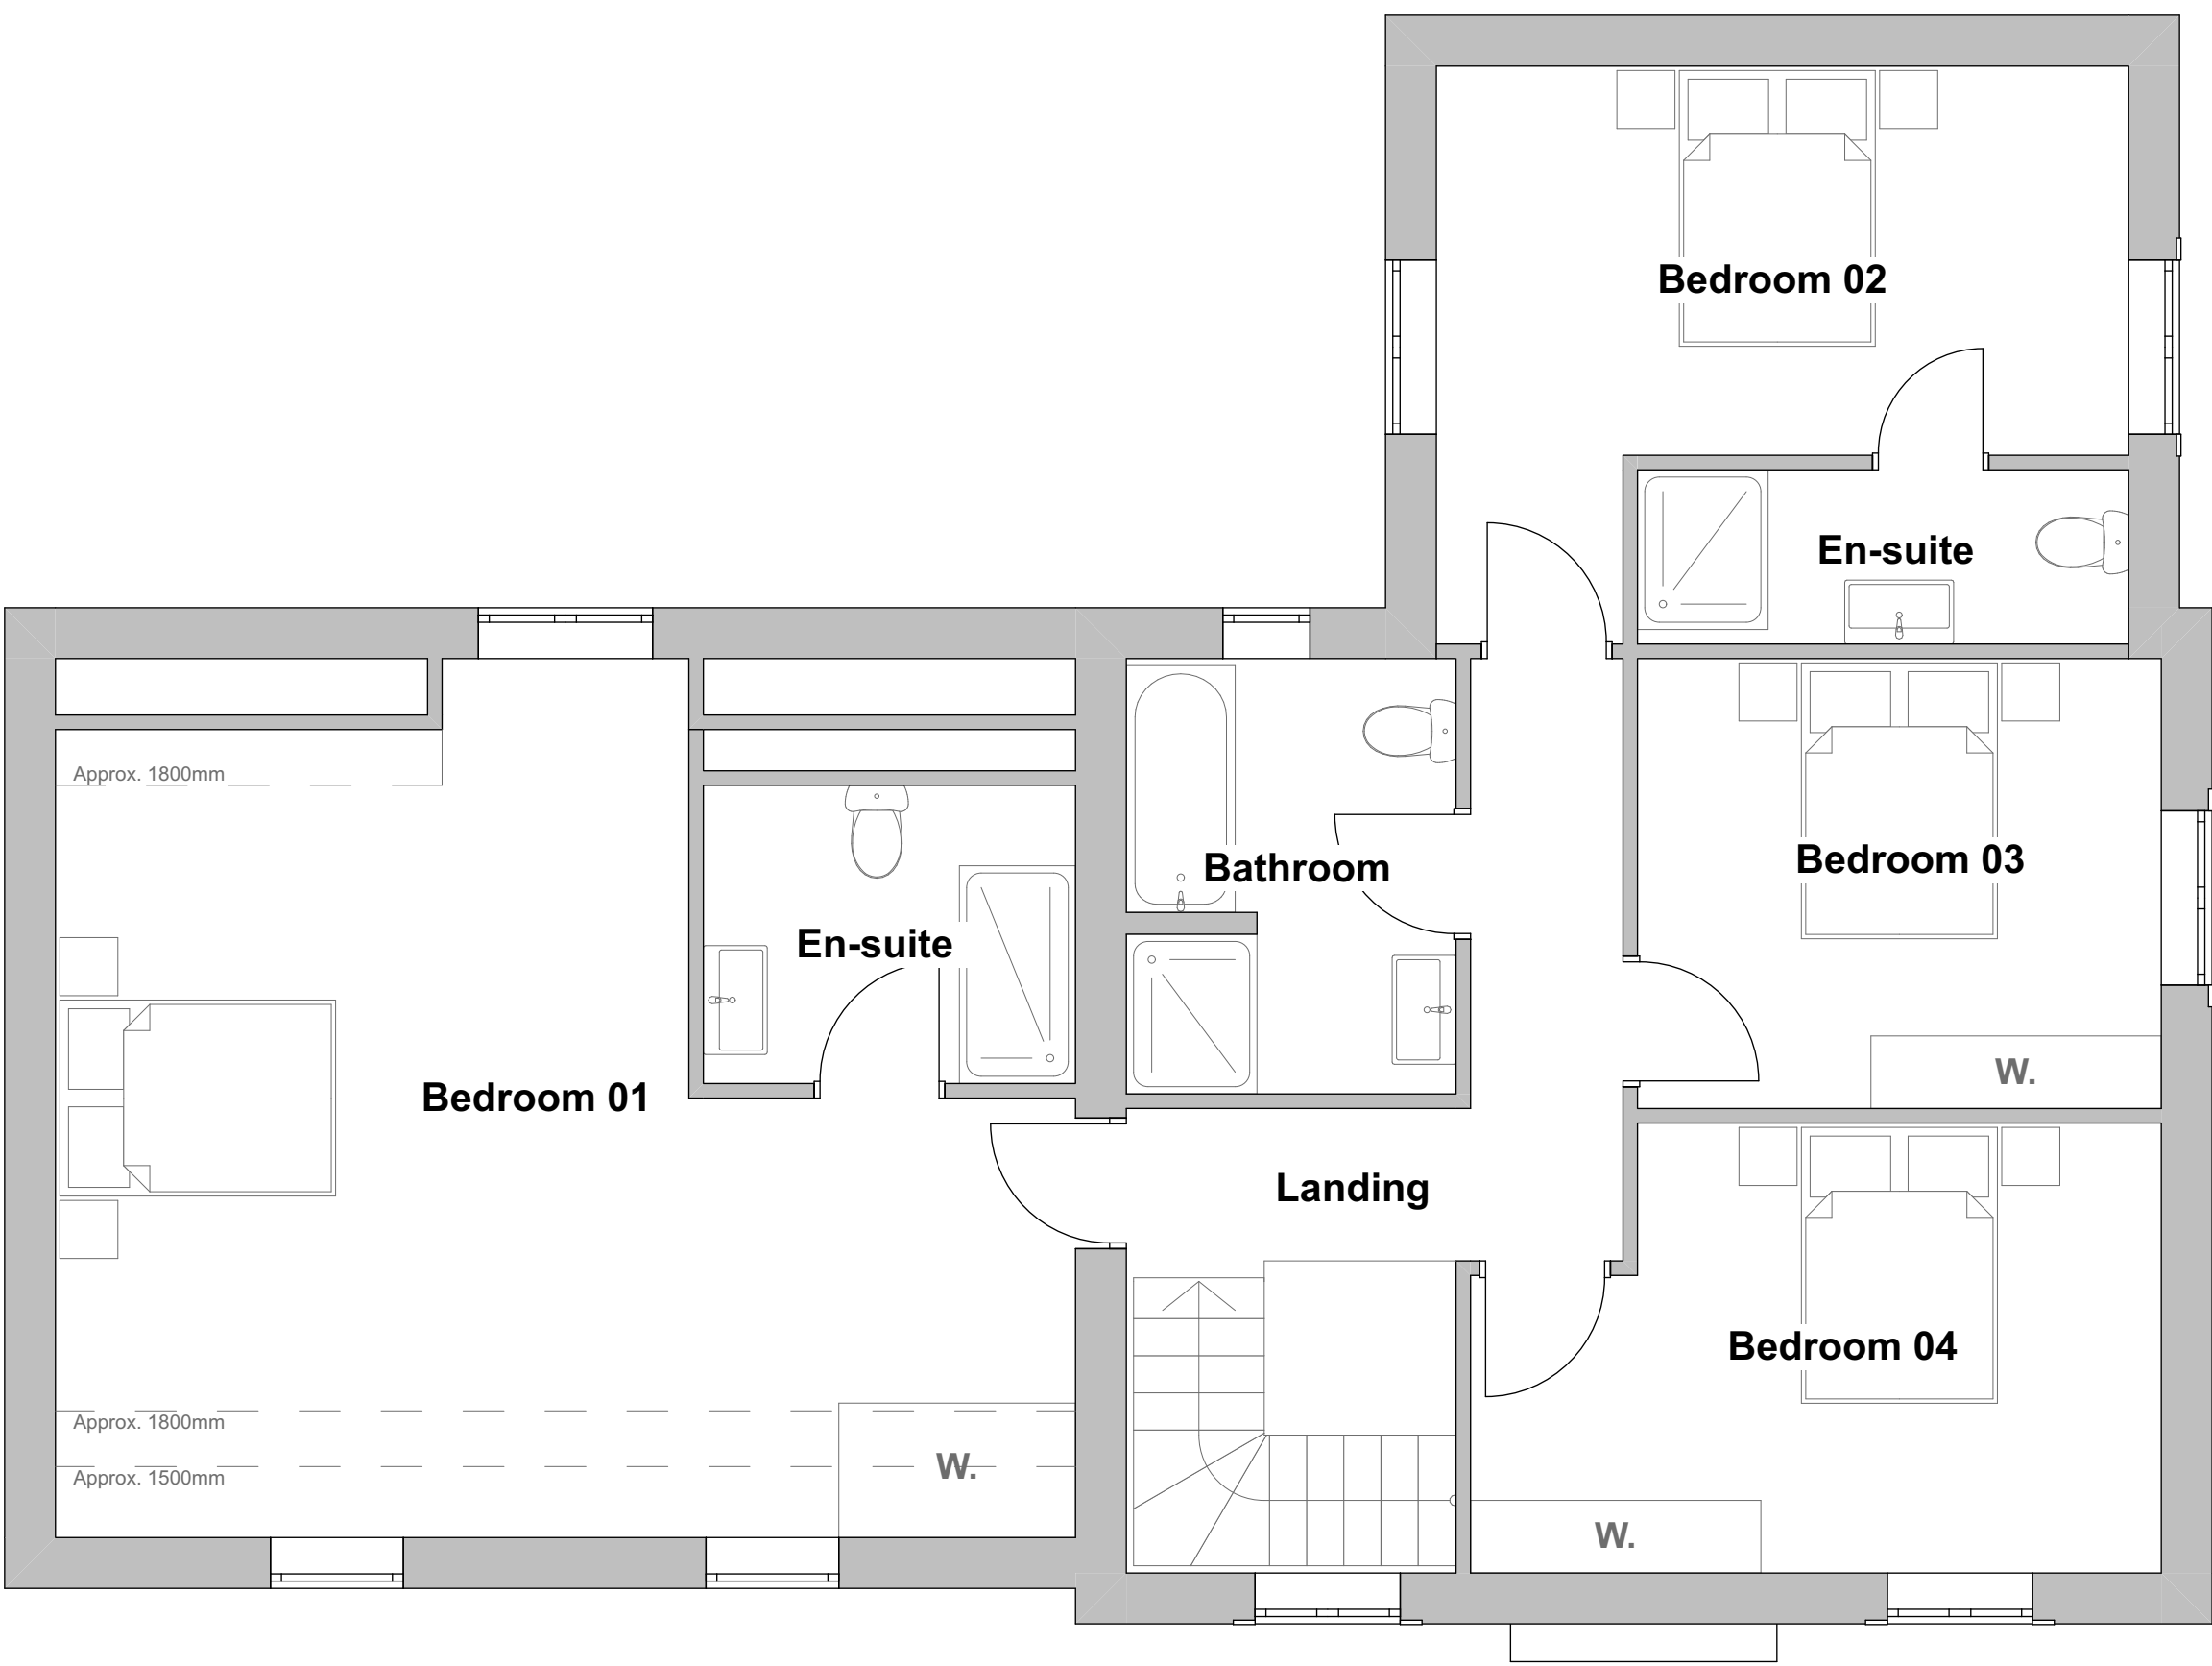

Proposed First Floor 1:50

Notes:

0m1m2m3m4m

1:50

I	Title block changed.	JC	06.08.26
H	Floor plans revised.	JC	06.08.26
G	Garage doors side hung.	JC	11.09.25
F	Notes Amended.	JC	28.10.24
E	Notes Amended.	JC	16.10.24
D	Layouts revised.	JC	19.09.24
C	Dimensions added.	JC	24.06.24
B	Layouts revised.	JC	20.06.24

REV:	DESCRIPTION:	BY:	DATE:
STATUS:			
CLIENT: Ben Carroll-Knight			
SITE: School Ln, Bradnop, Leek, ST13 7ND			
BRIEF: PROPOSED DEVELOPMENT			
TITLE: Proposed Floor Plans			
SCALE AT A1: 1:50 @ A1	DATE: 06/08/2026	DRAWN: -	CHECKED: -
PROJECT NO: 2024-01	DRAWING NO: 2024-01-01	REVISION: I	