




West Elevation

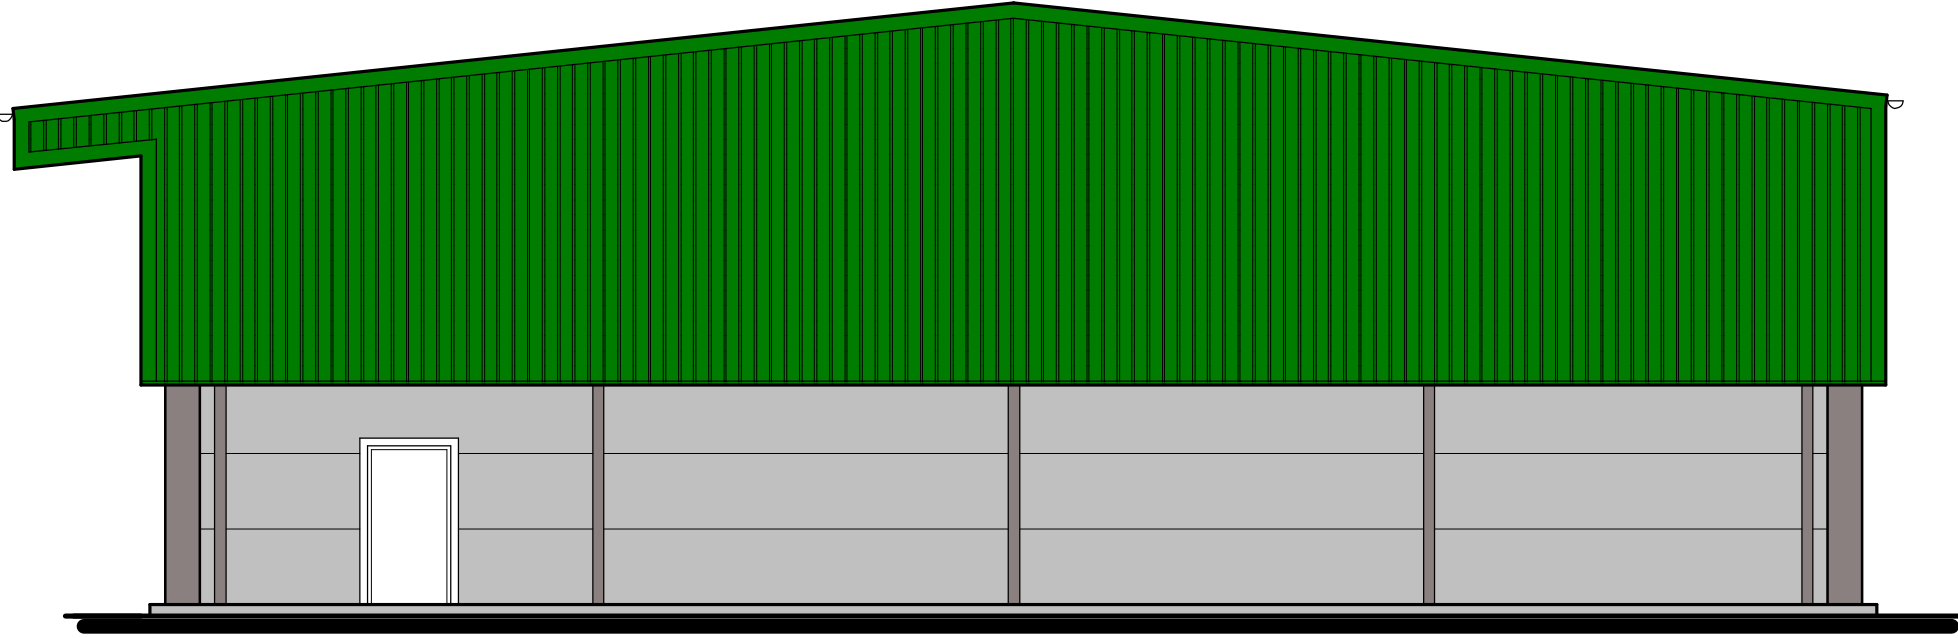


South Elevation

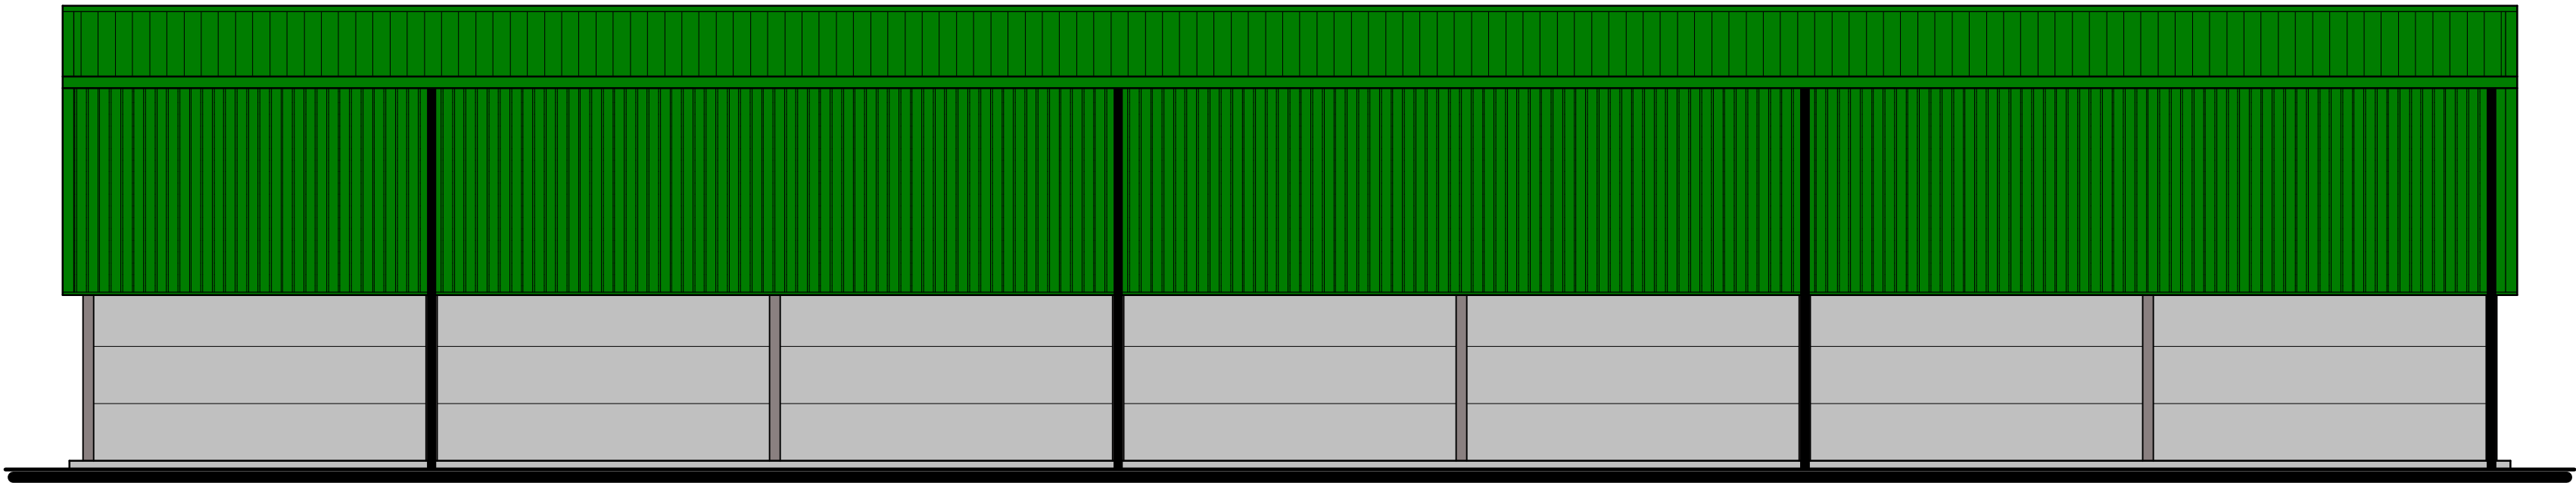


East Elevation

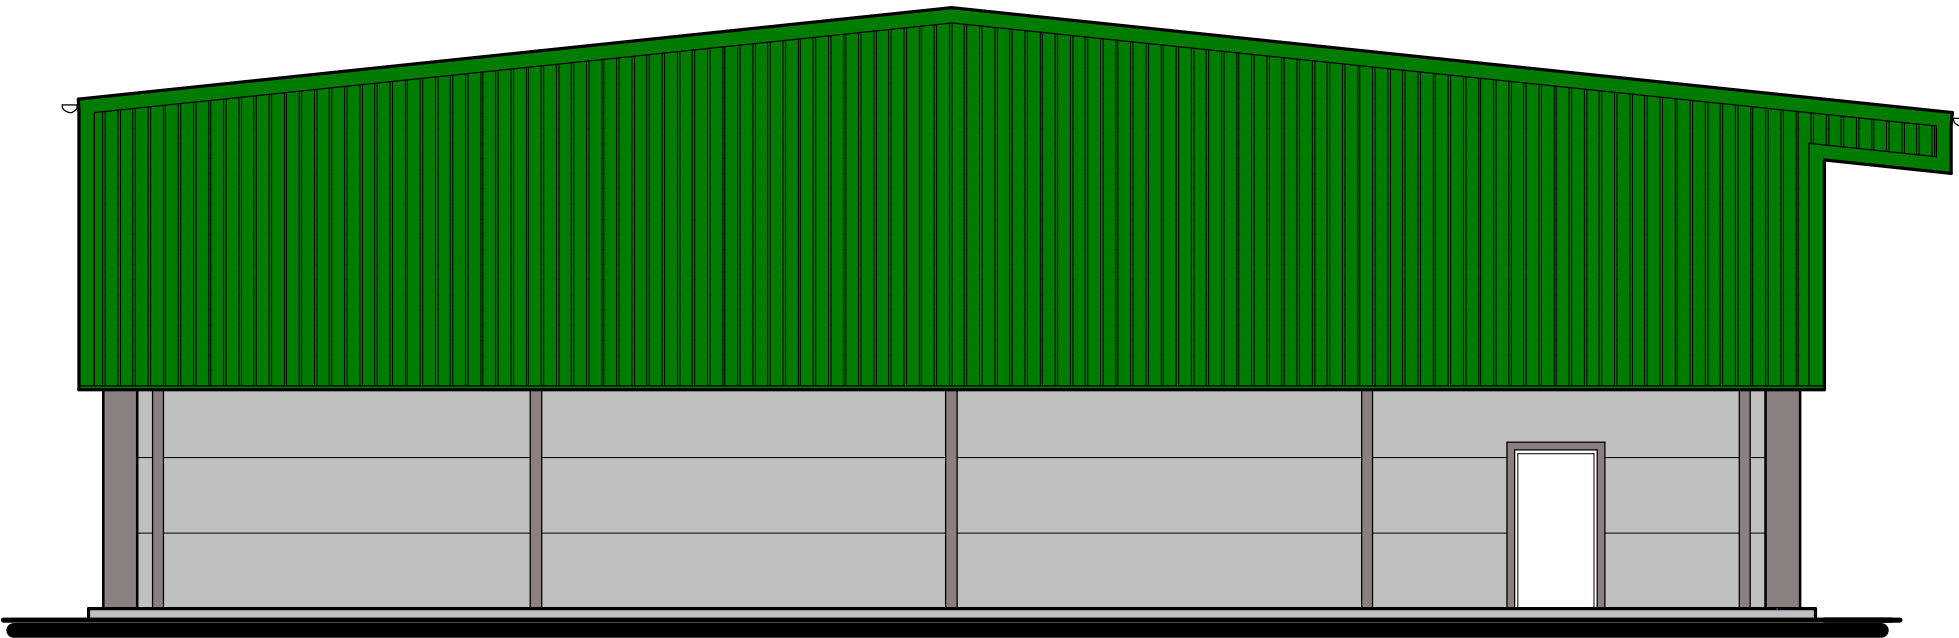

North Elevation

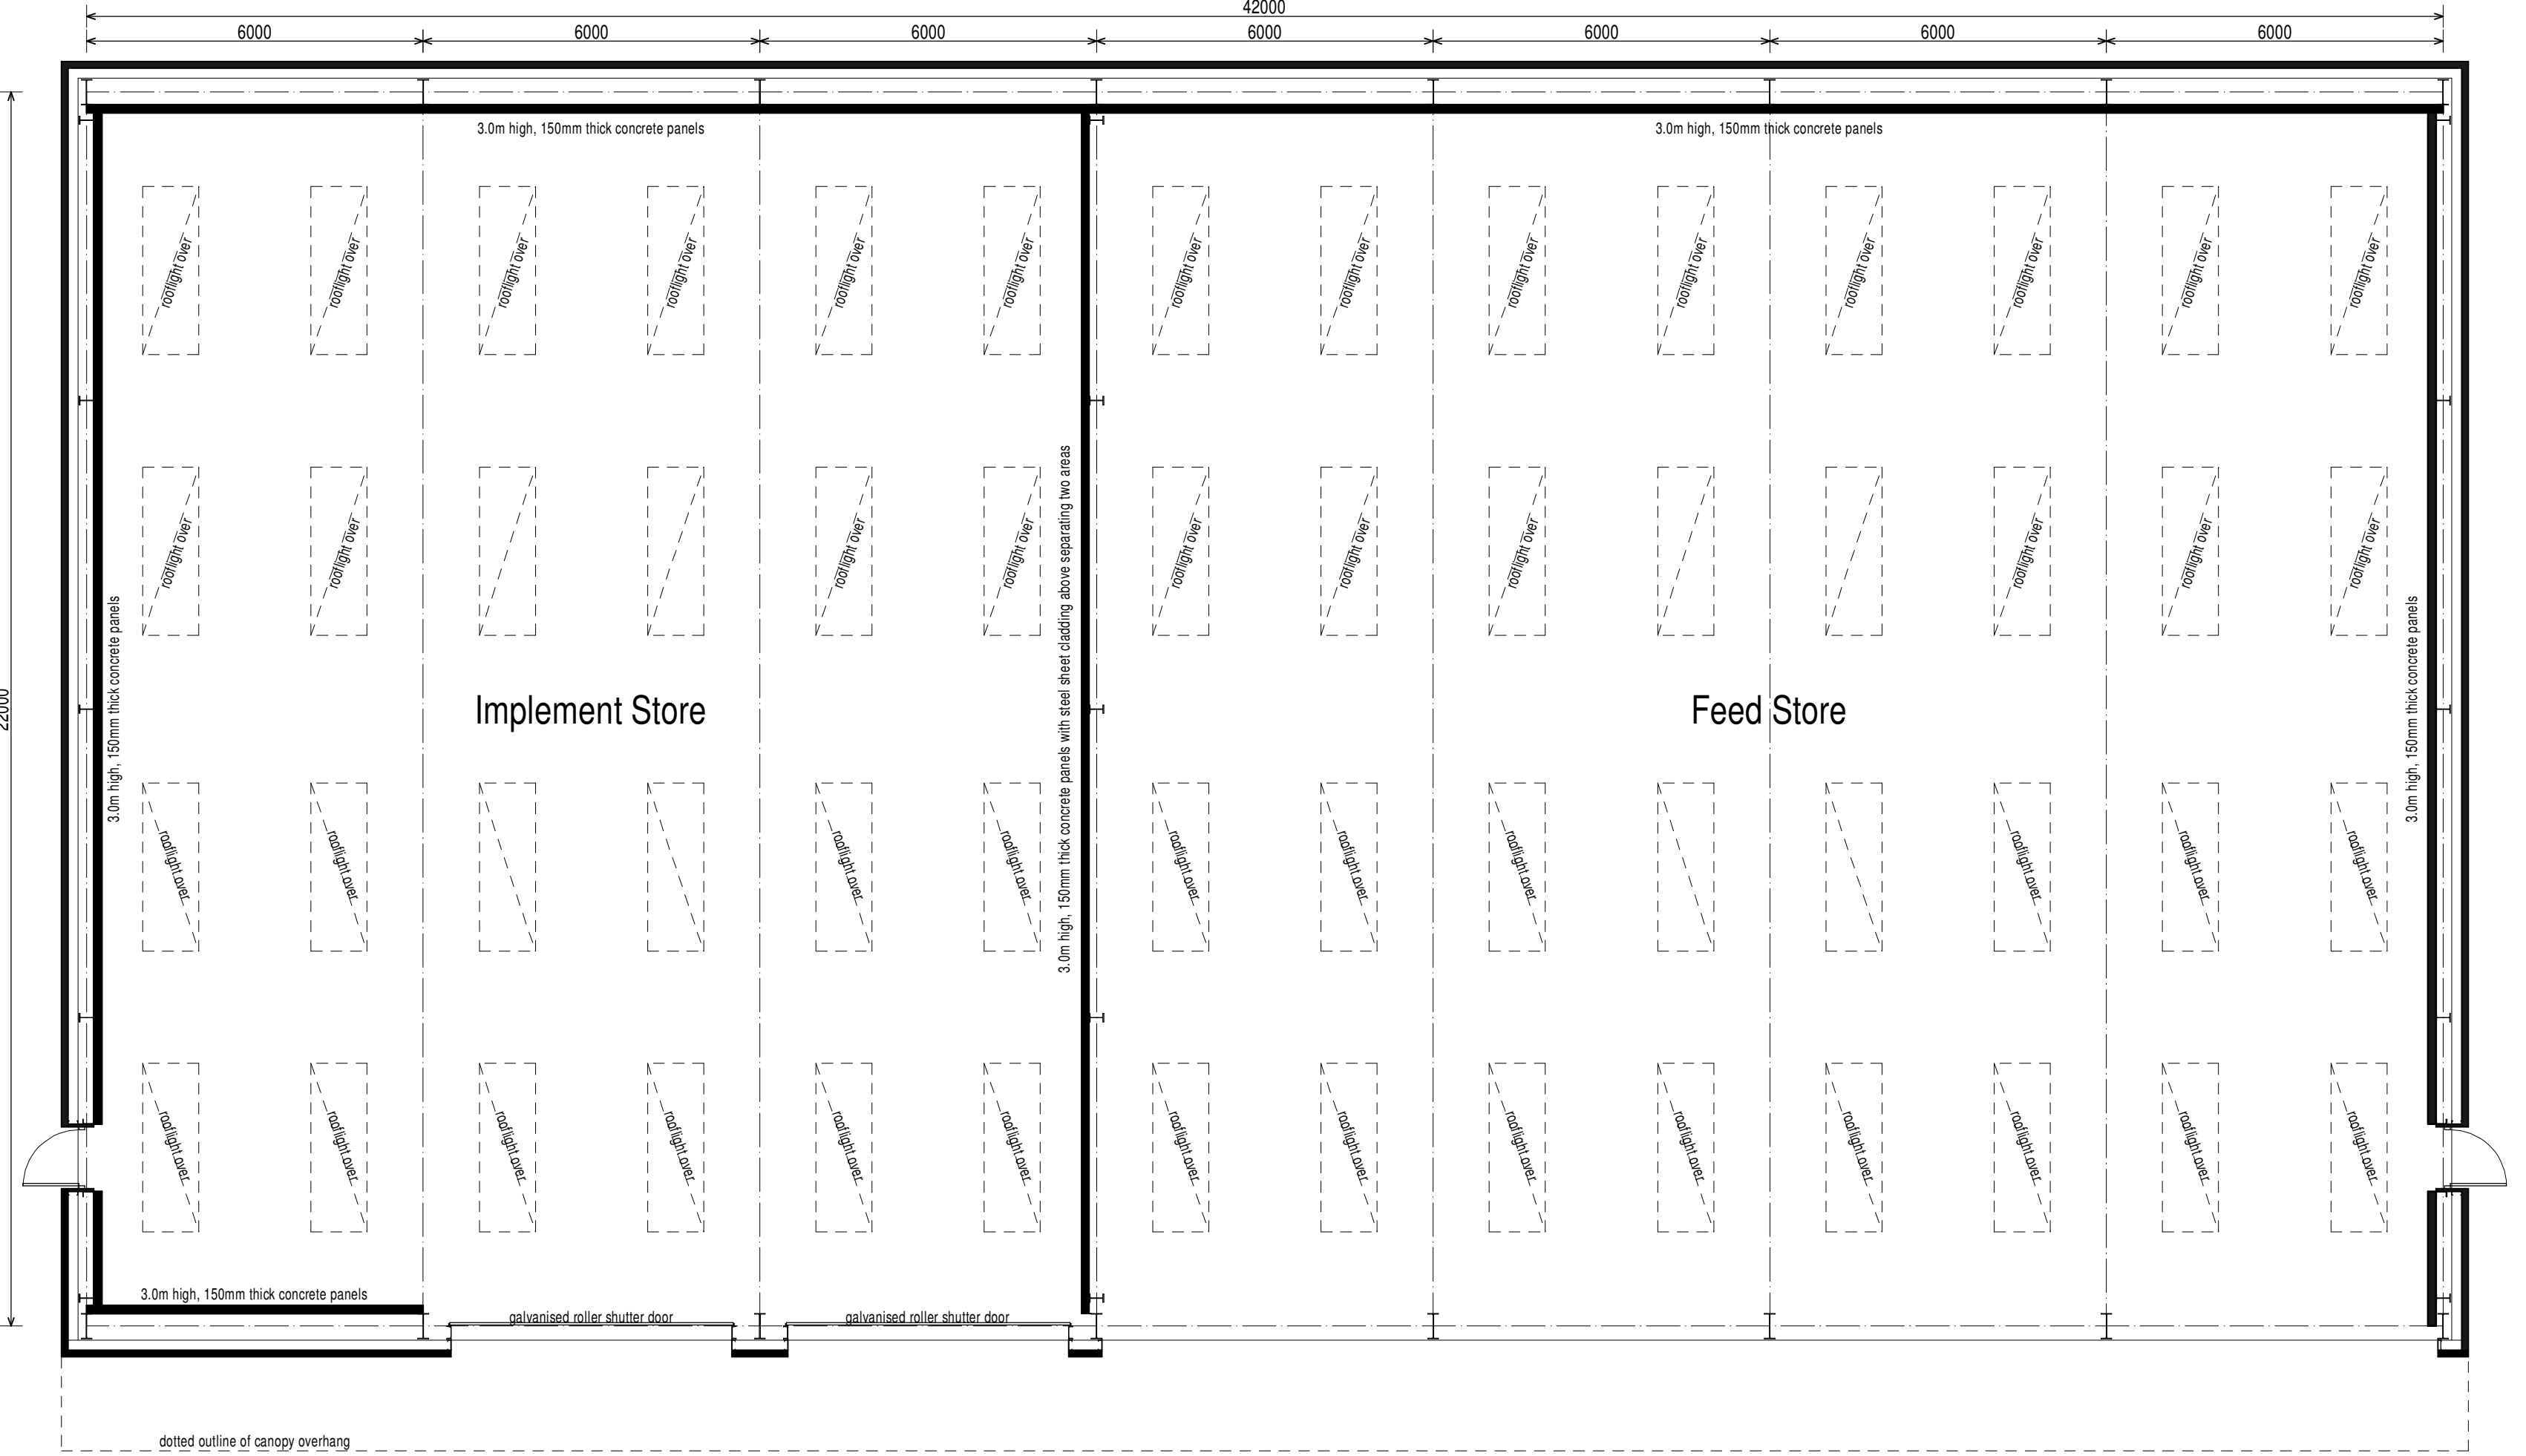

Floor Plan

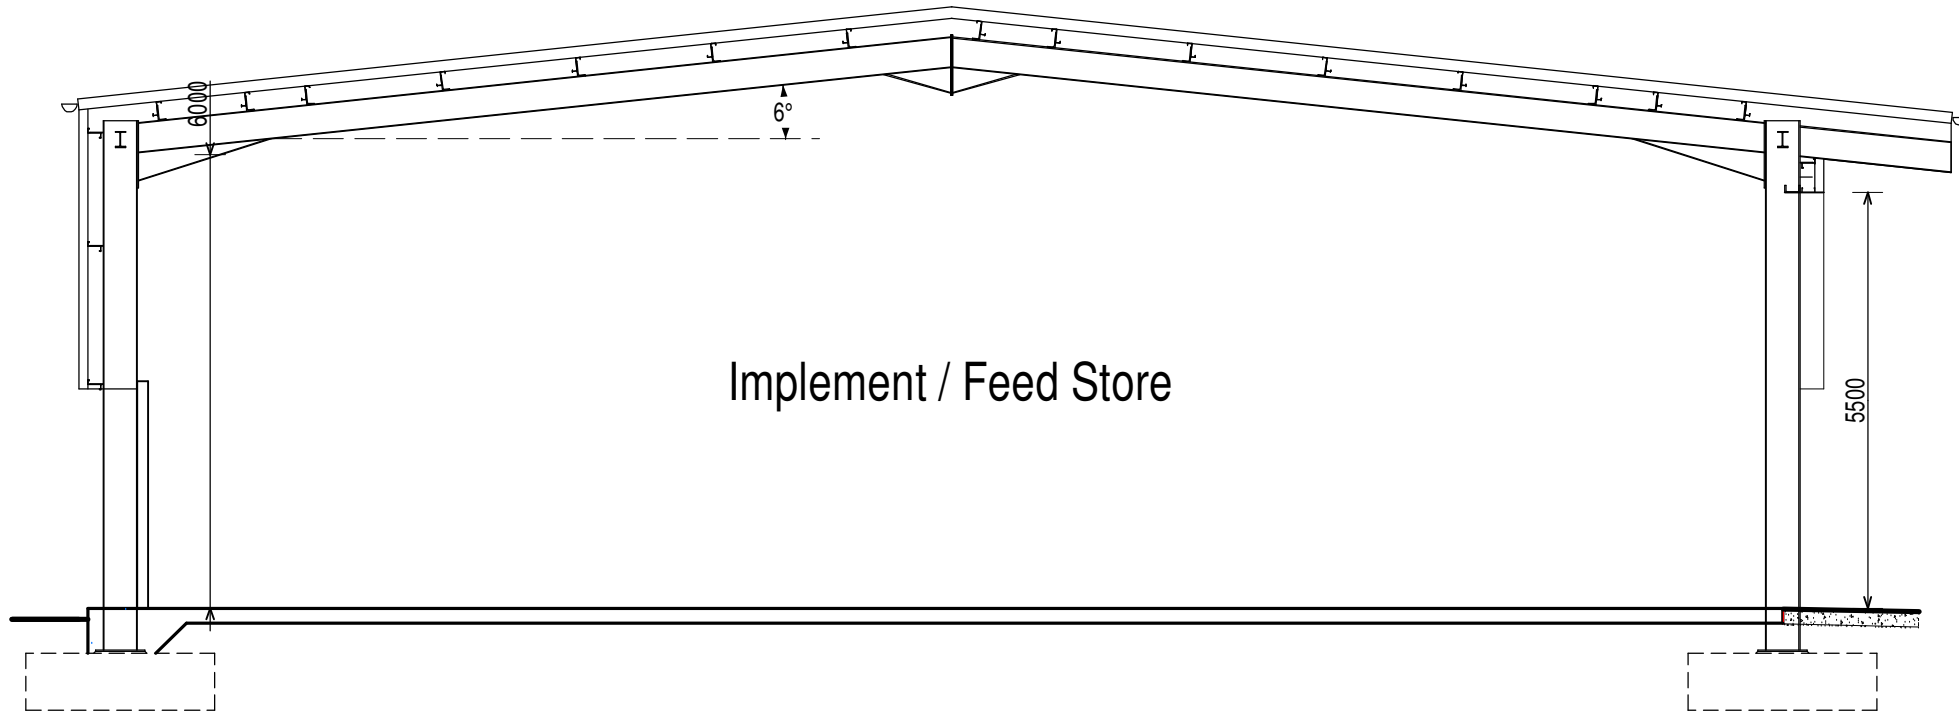

Section


EXTERNAL MATERIALS

Roof :-
Profiled powder coated steel sheeting, in Juniper Green
(RAL 160 20 10). Roof to include 15% profiled translucent sheet
rooflights.

Rainwater Goods :-
Black plastic gutters and downpipes.

Walls/Sheeting :-
Concrete panels fitted internally and profiled powder coated steel
sheeting to external face in Juniper Green (RAL 160 20 10).

Doors :-
Galvanised roller shutter doors to be installed to implement store.

 

scale bar @ 1:100

Mr M Pointon

Proposed Feed Store/Implement Shed
Rownall Farm
Rownall Road
Wetley Rocks
ST9 0BT

Prior Notification Proposal
Plan and Elevations

Date	July 2026	Sheet	A1	Scale	1:100
Dwg No	2026-3144-01	Rev.	B	Drawn	RG
A - 27/07/2026 - COLOUR REVISED FROM MOORLAND TO JUNIPER GREEN					
B - 11/09/2026 - TITLE SHEET AMENDED					



10 Cawdry Buildings, Fountain Street, Leek, ST13 6JP
Telephone: 01538 386002
E-mail: info@sammonsld.co.uk
Web: www.sammonsld.co.uk

This drawing is copyright.
All dimensions must be checked prior to commencement.