




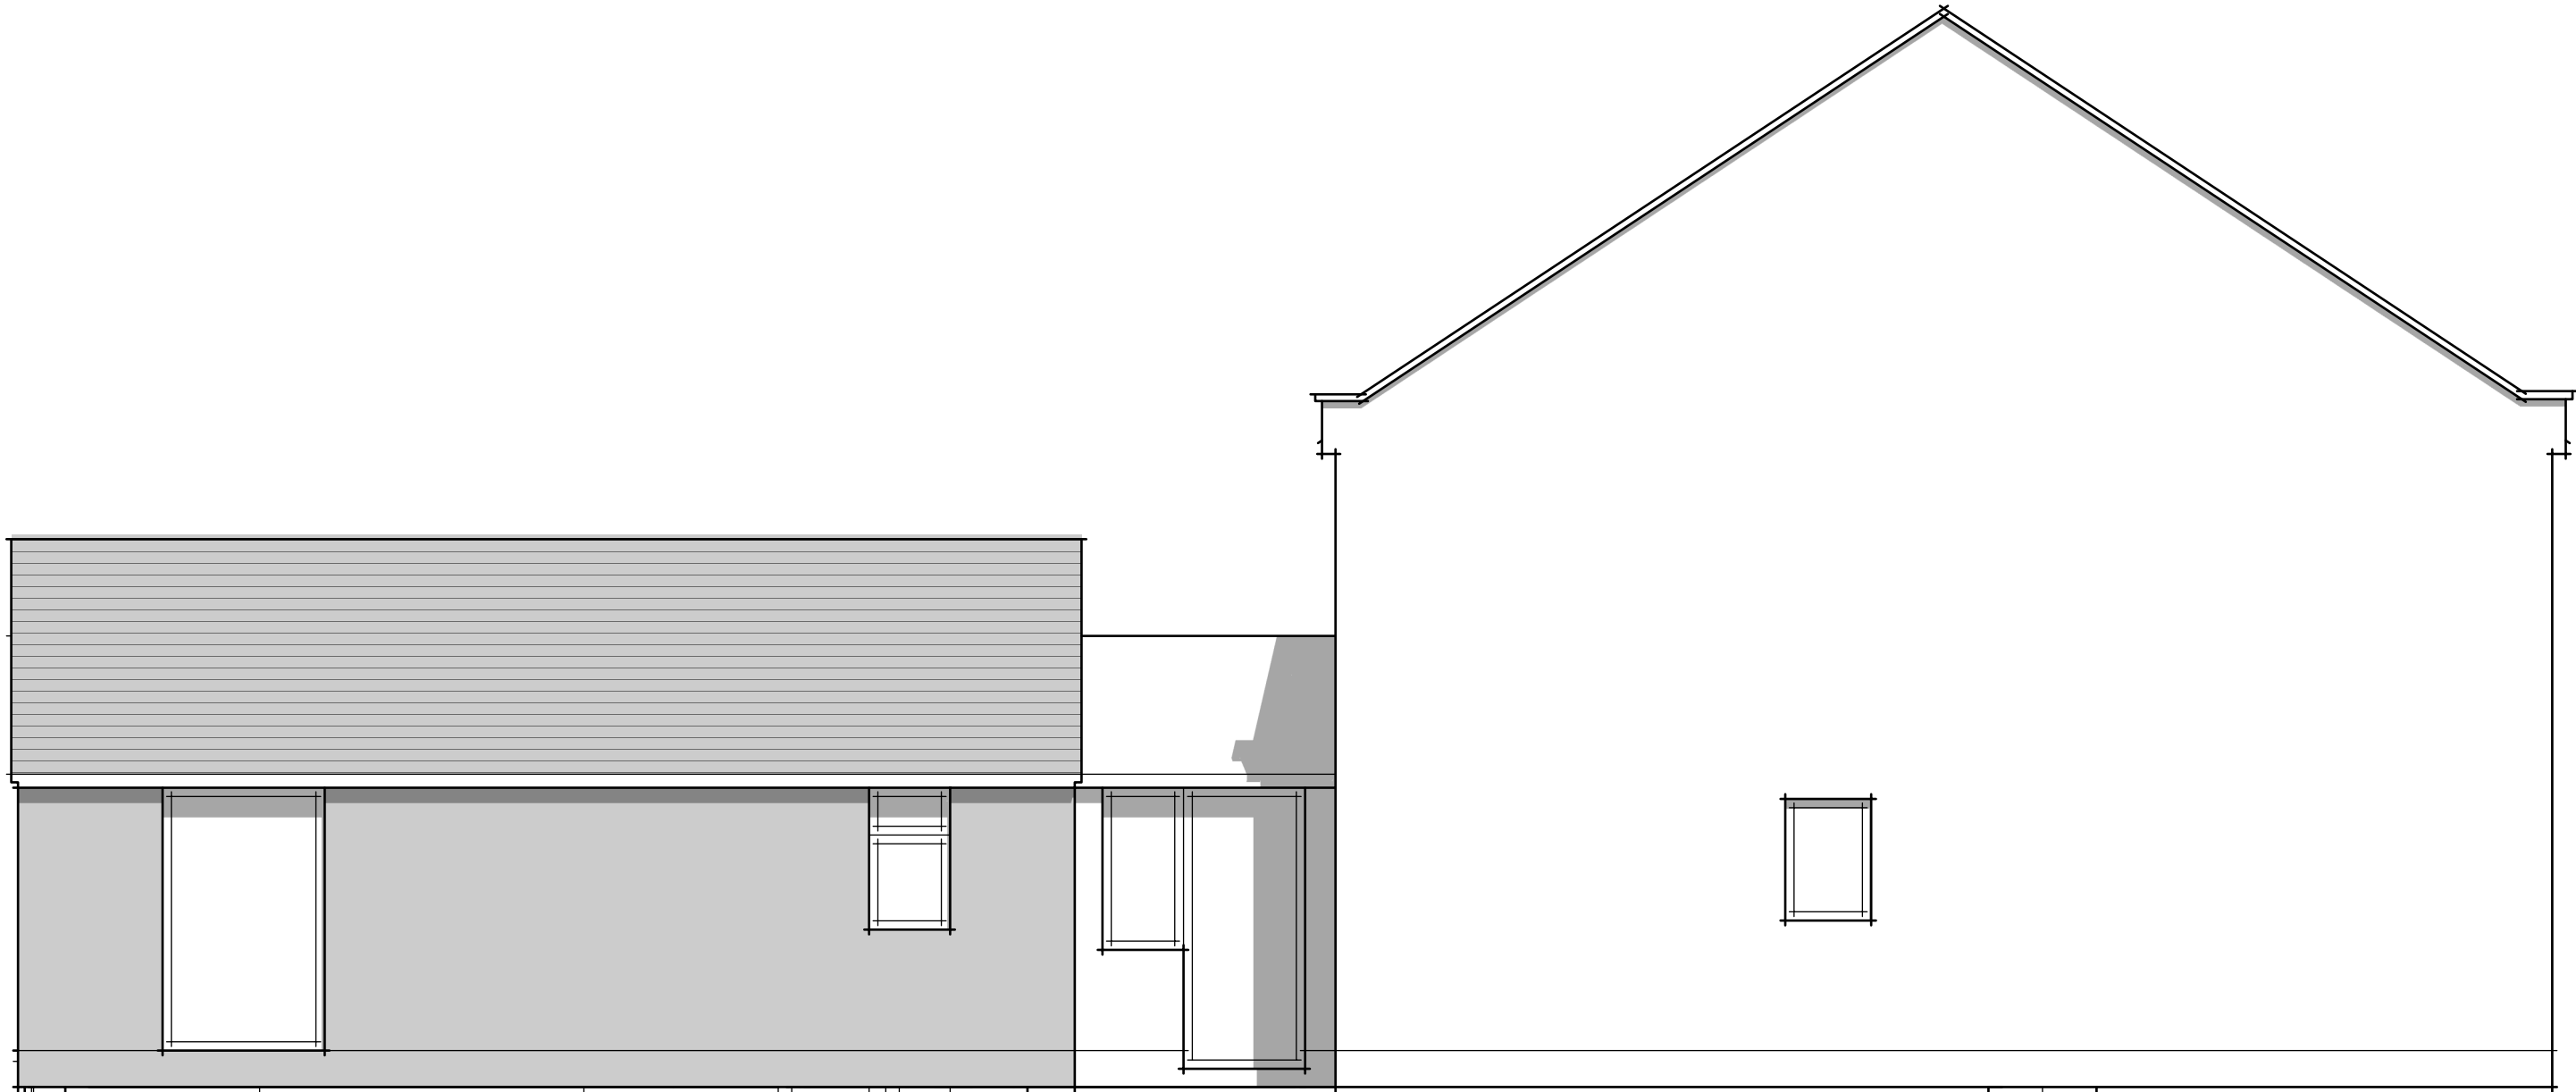


Proposed Side Elevation1:50

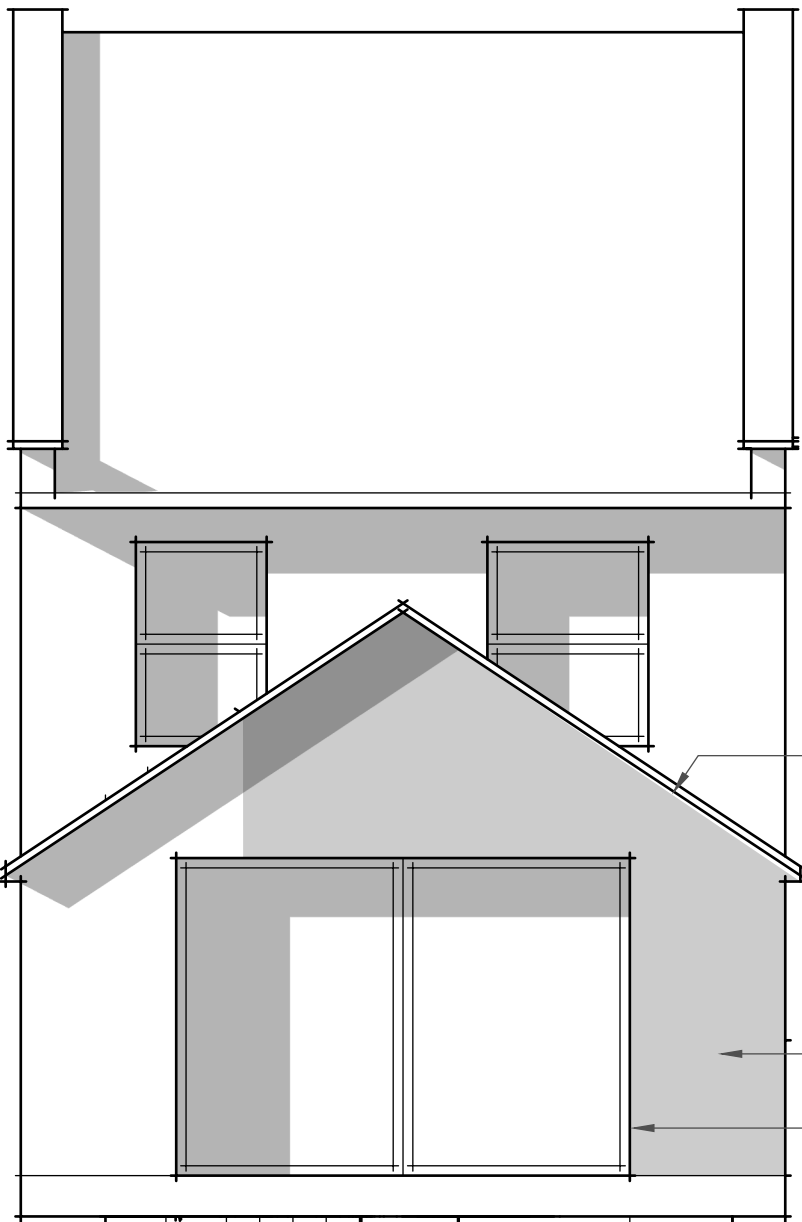


Proposed Rear Elevation1:50

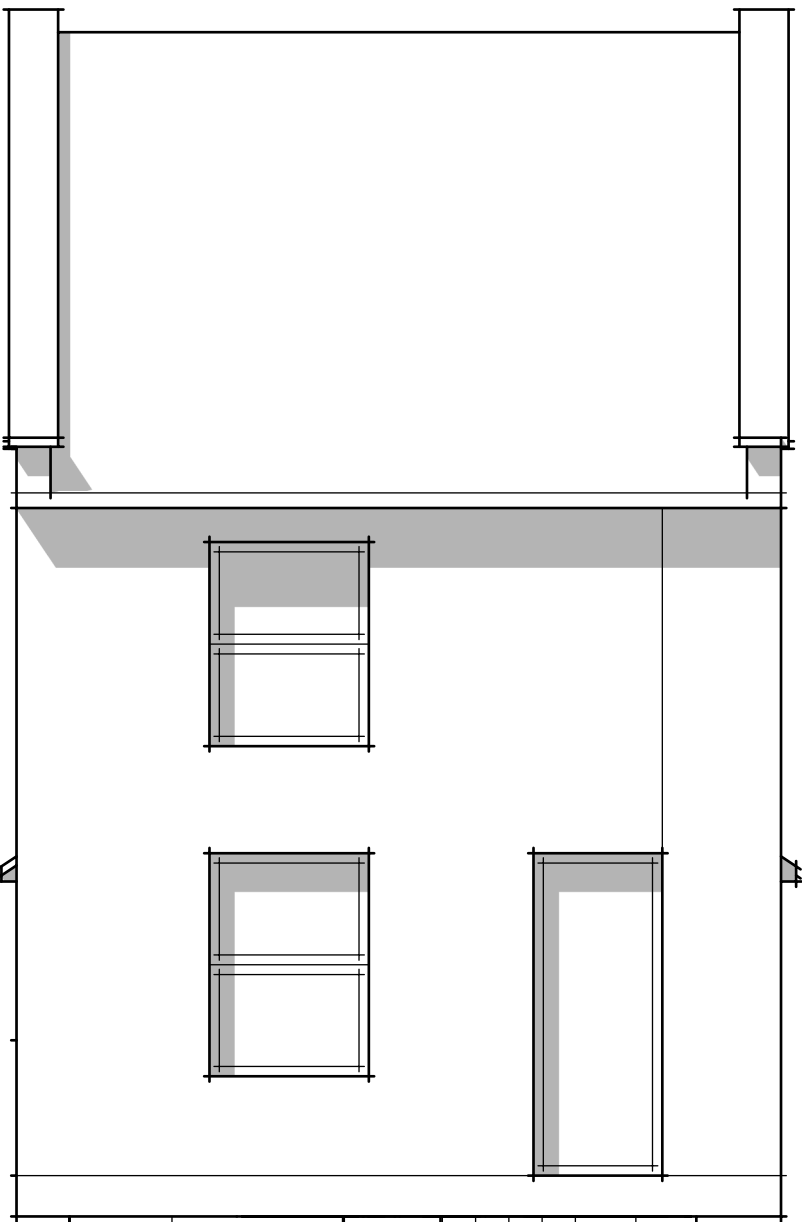


Proposed Front Elevation1:50

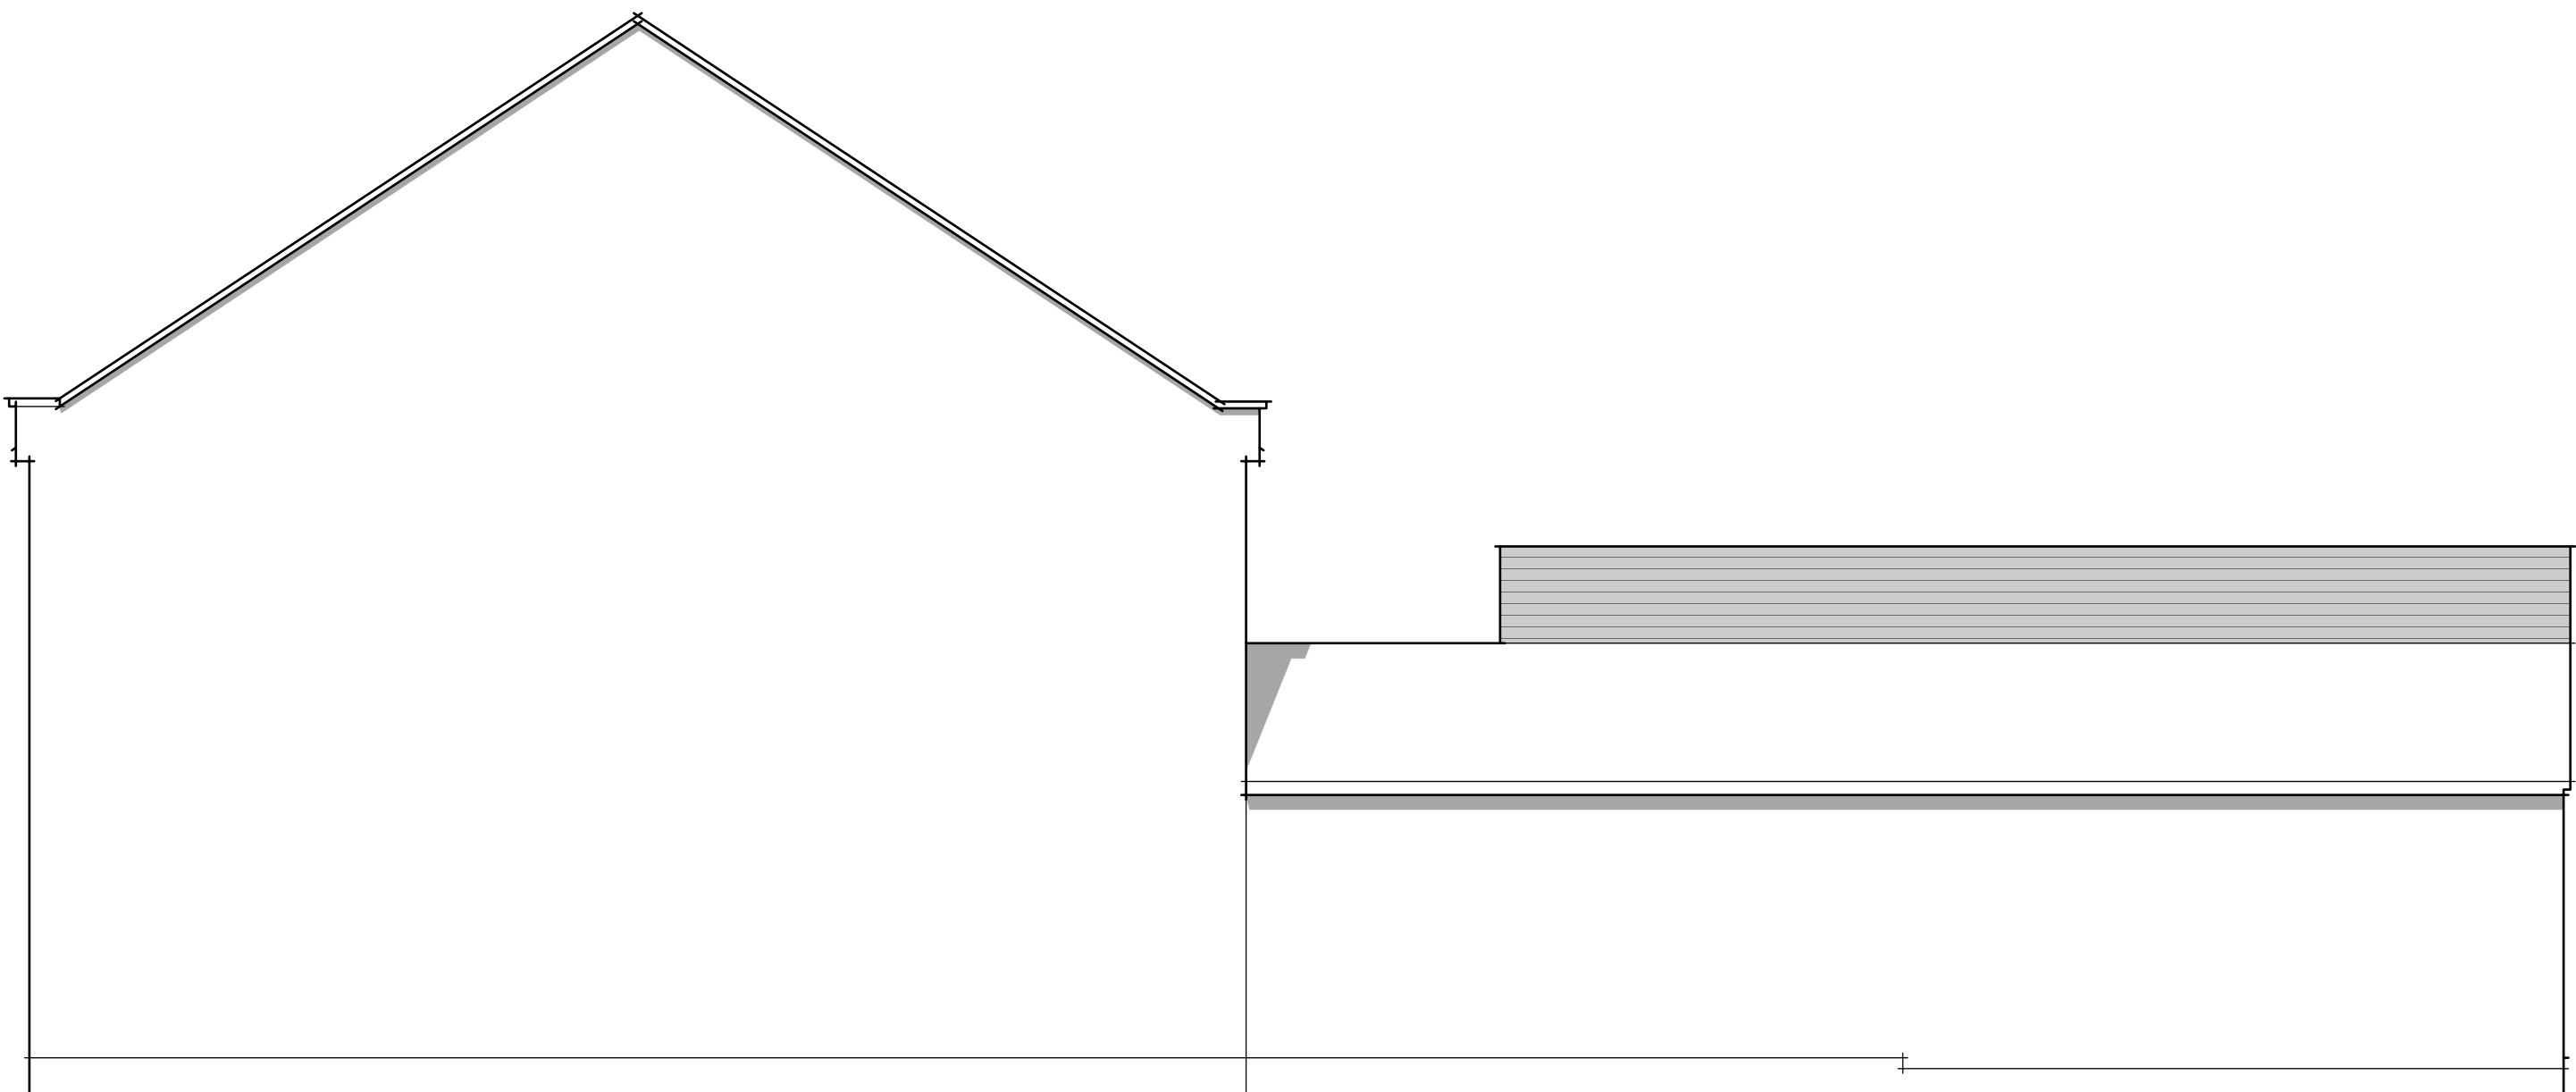


Proposed Side Elevation1:50

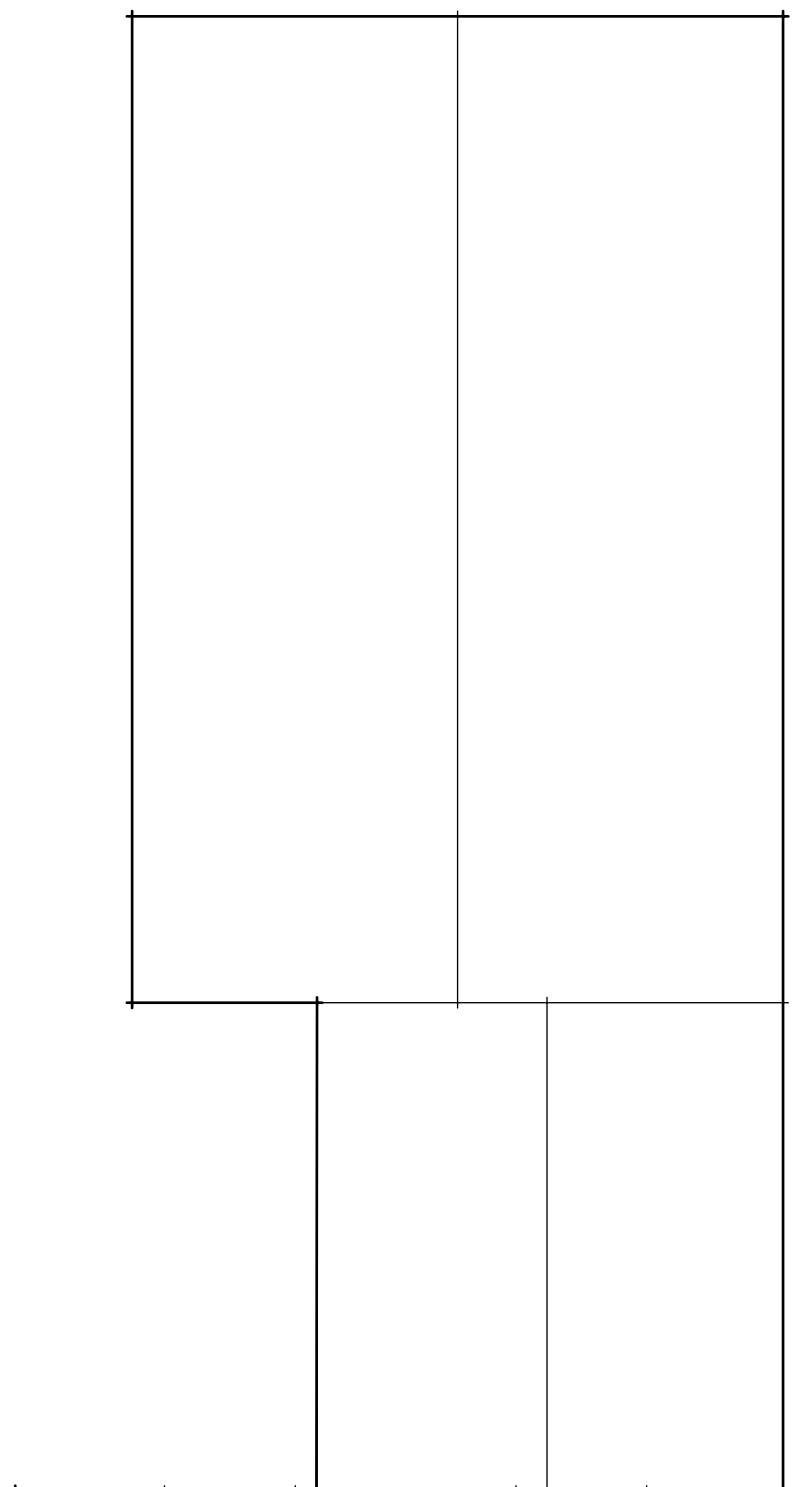


Proposed First Floor Layout 1:50

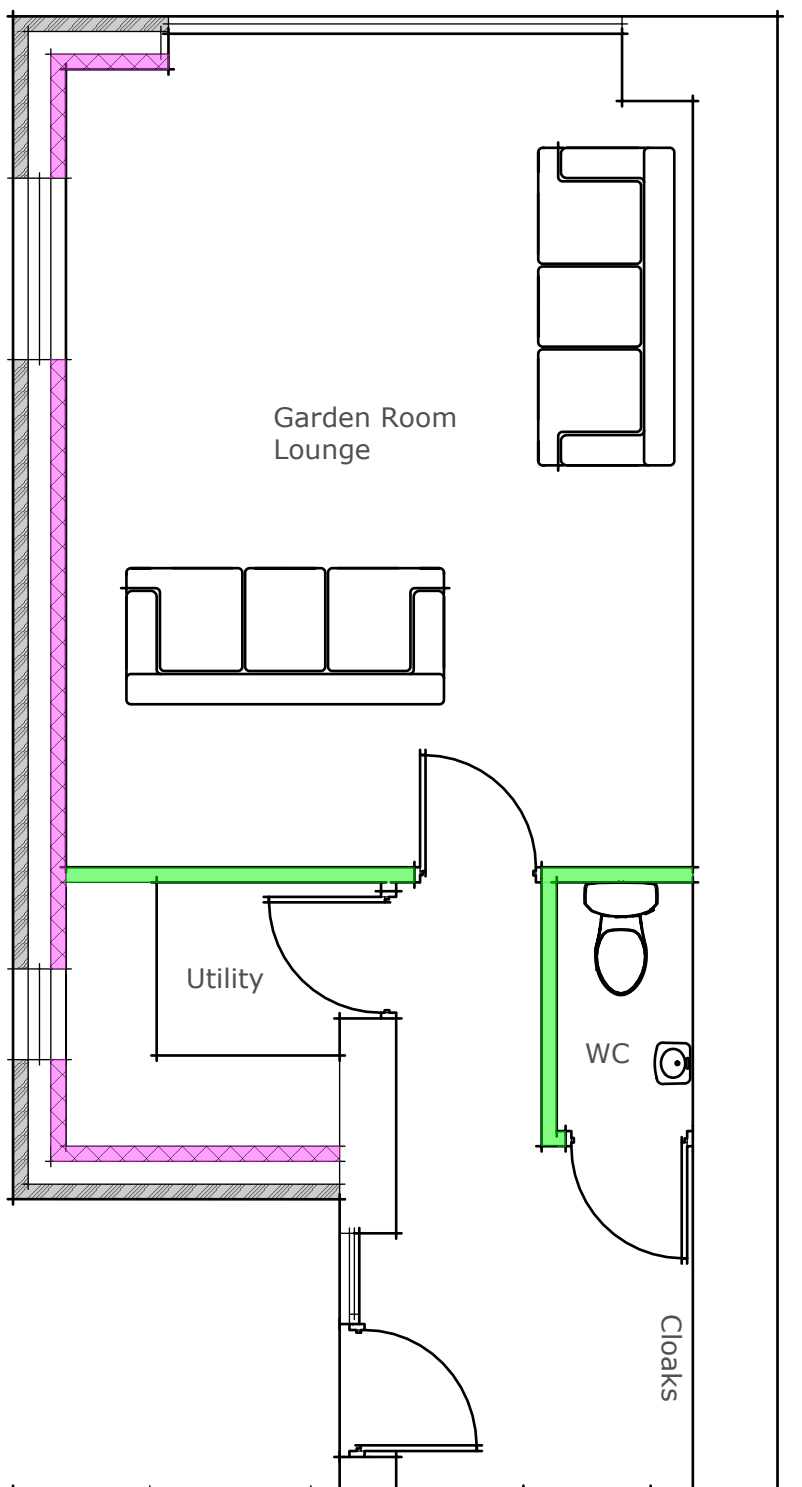

Proposed Ground Floor Layout 1:50

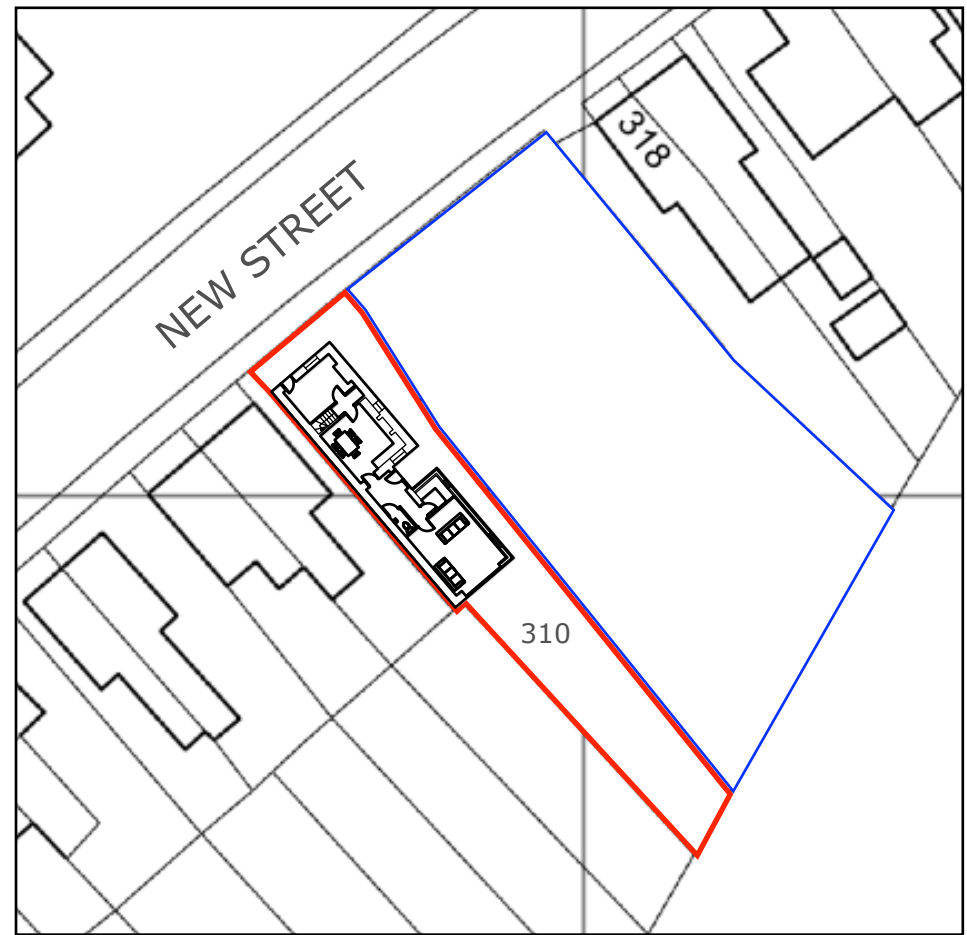

Proposed Site Plan 1:500

 

Ref.	Date	Remark

Site Address

310 New Street
Biddulph Moor
Staffordshire

Project

Proposed Rear Extension
& Internal Alterations

Scale : As denoted A1

Drawing No. NS_310_02

Drawing Title :
Proposals

Issue : CLIENT
DRAFT 1



47 Rockside Mow Cop ST7 4PG
Tel. 07889364105
Email phil@philipkelsall.co.uk