



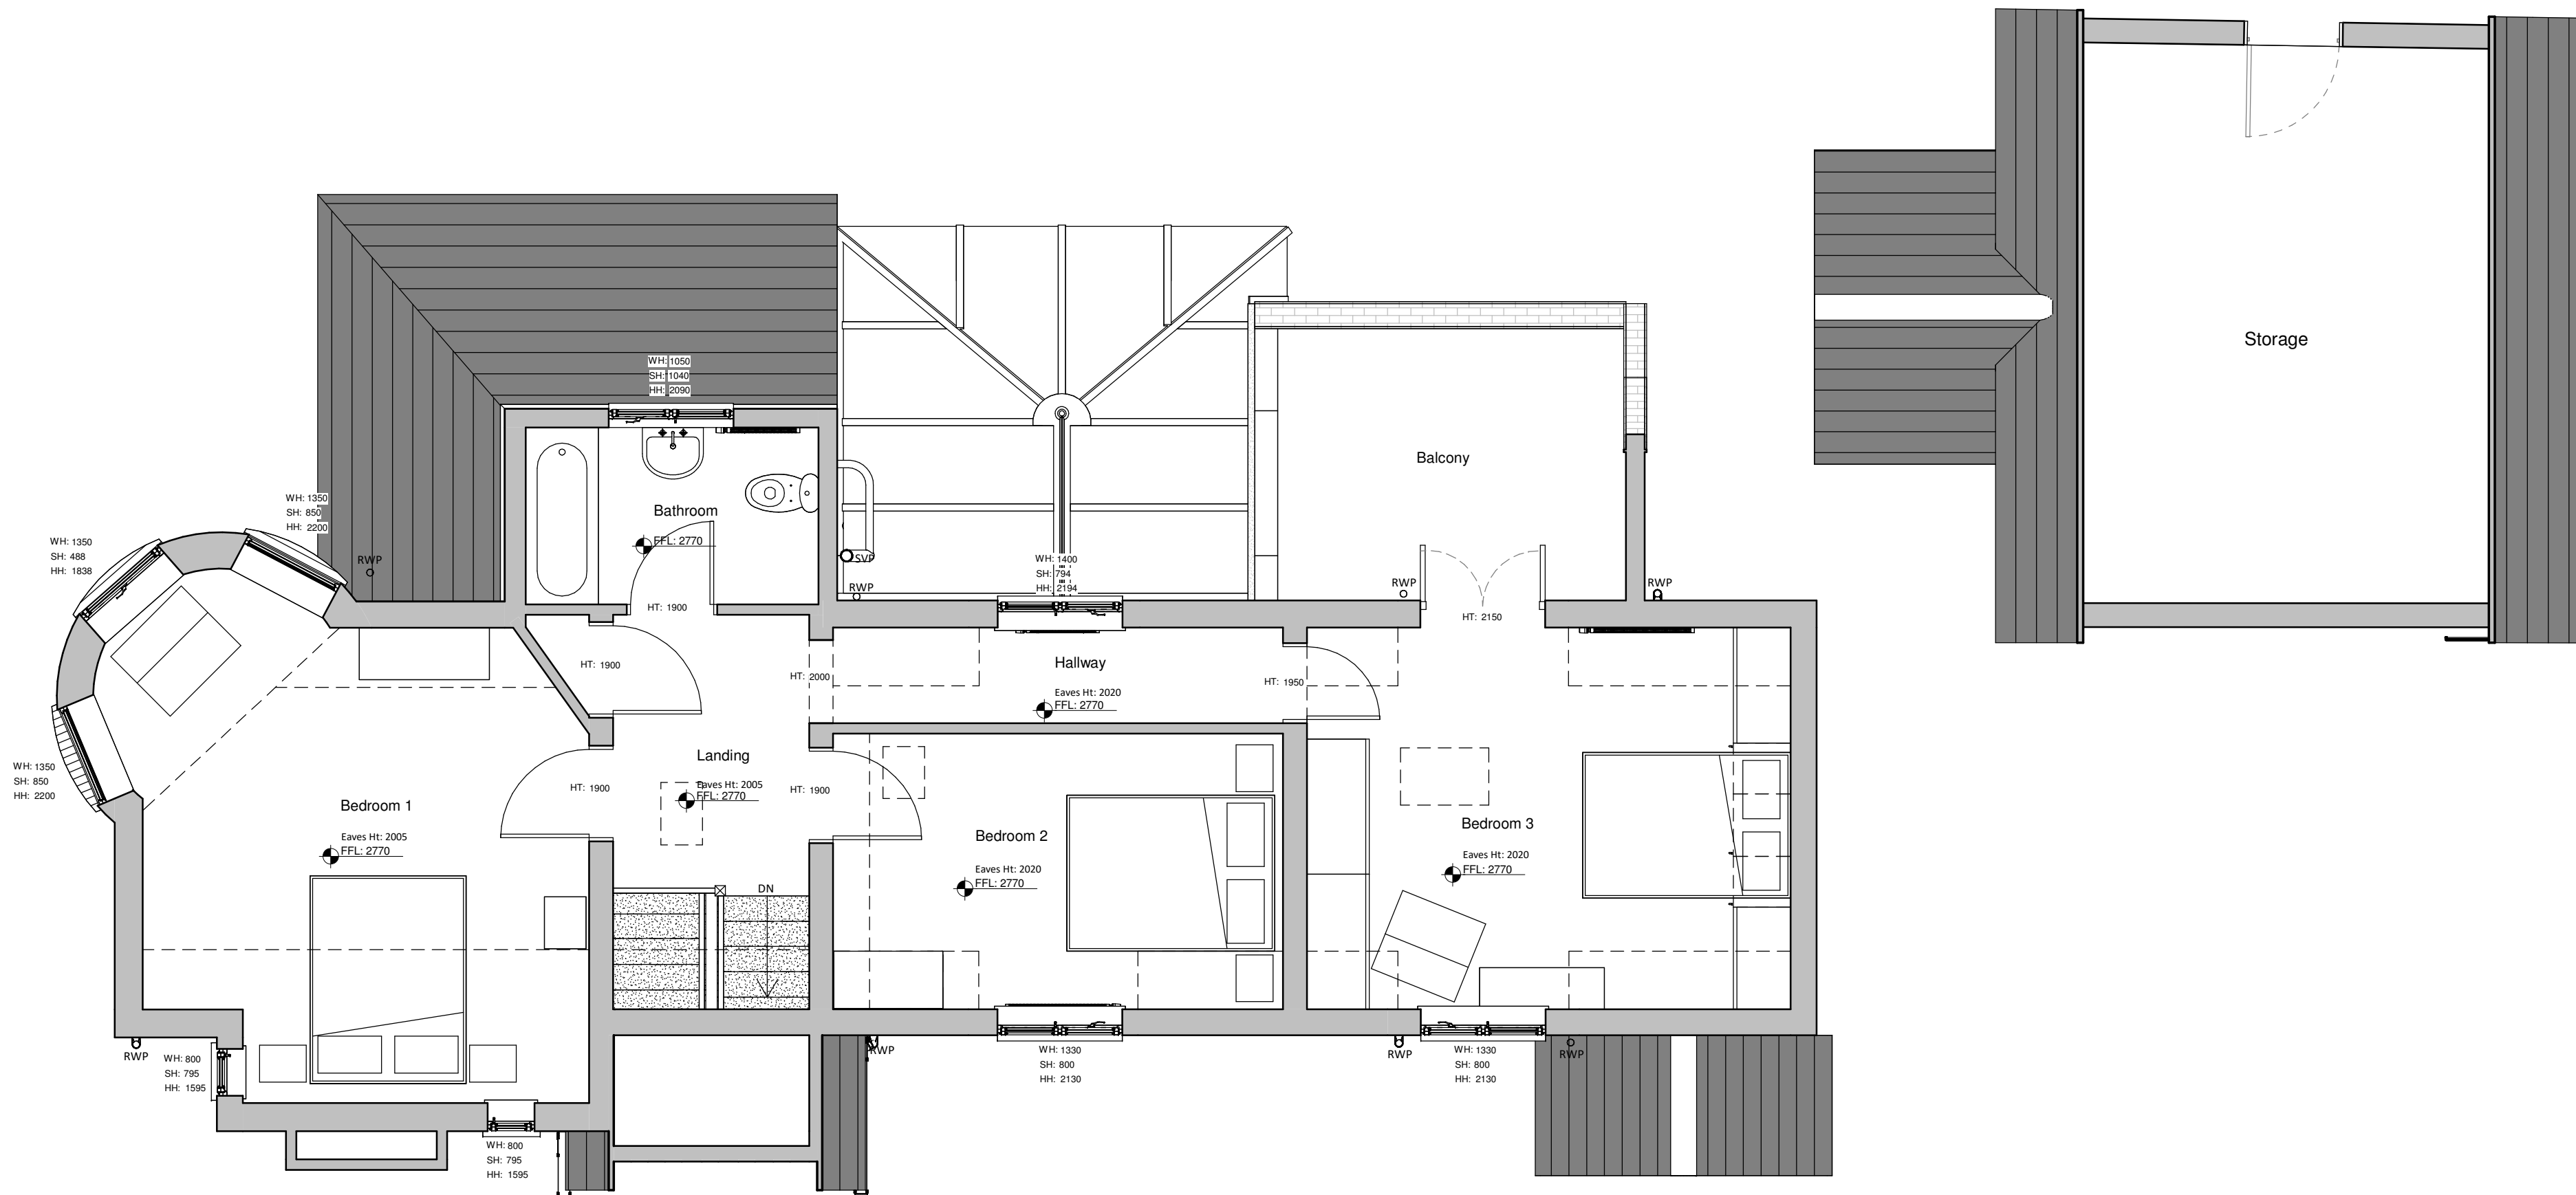

Existing First Floor Plan

1 : 50

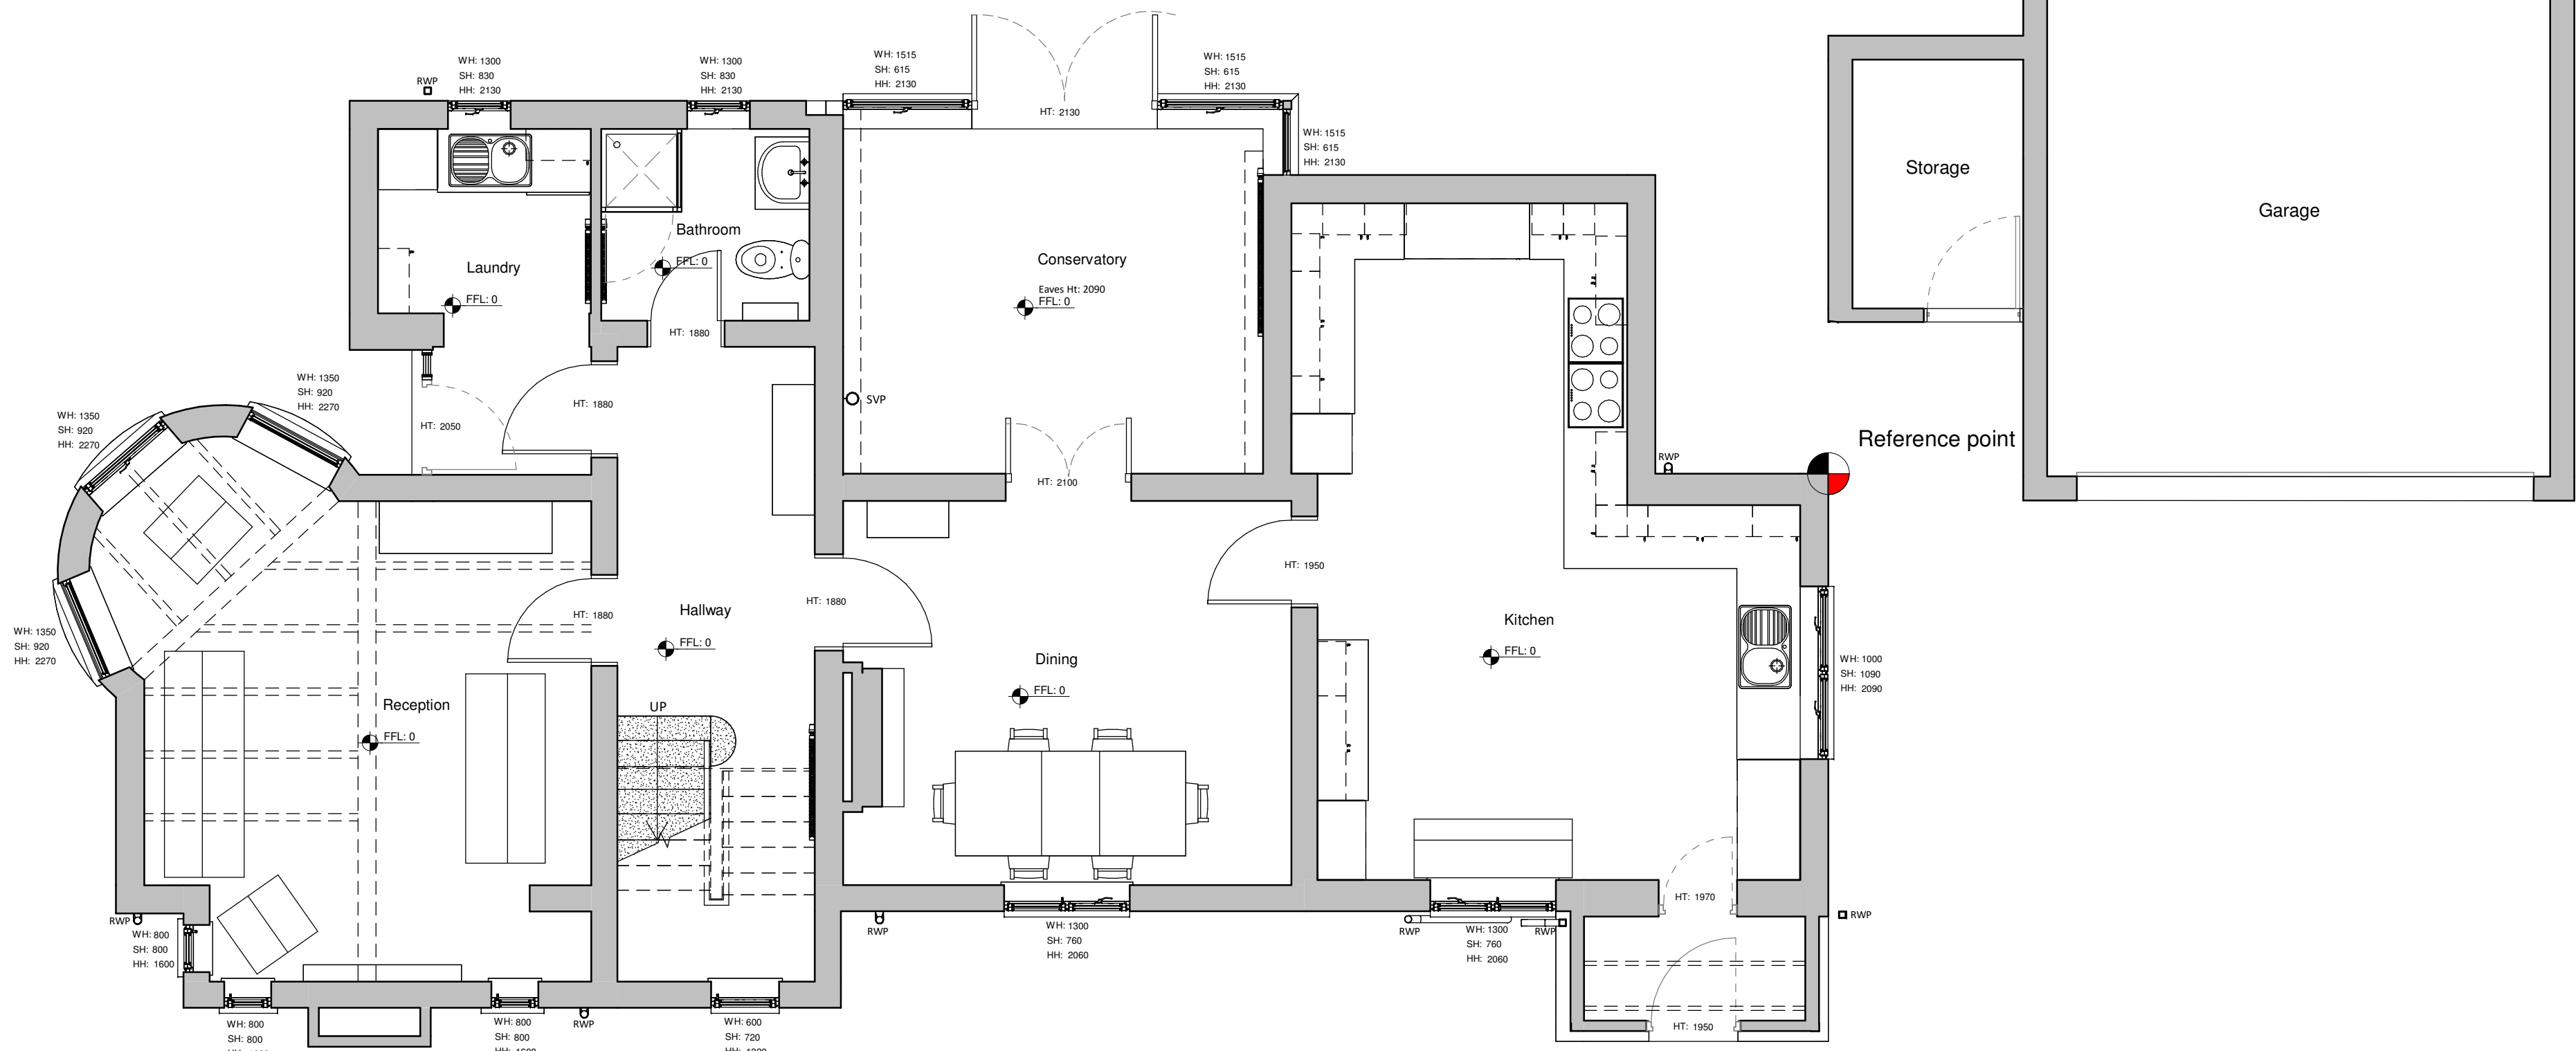

Existing Ground Floor Plan

1 : 50

GENERAL NOTES	
All work is to be completed in accordance with the planning consent notice ref.	
All building work is to conform with the 2010 Building Regulations and all subsequent revised documents and to the satisfaction of the building control officer.	
The contractor is to check all dimensions and conditions on site prior to commencing works.	
Works to be completed in strict accordance with all project specific documents produced in accordance with the CDM Regulations 2015.	
It remains the duty of the client and contractor to establish all legal boundaries on site.	
This drawing and its contents remain the copyright of EPOCH Architecture Ltd.	
KEY	
F.C.	Floor - Cill Height
C.H.	Head Height
D.H.	Door Head Height
[2550]	Floor - Ceiling Height
ETFW.I.C.#	Existing Four Water Inspection Chamber
ES.W.I.C.#	Existing Surface Water Inspection Chamber
EC.W.M.H.#	Existing Combined Water Inspection Chamber
EW.M.H.#	Existing Full Water Manhole
ES.W.M.H.#	Existing Surface Water Manhole
EC.W.M.H.#	Existing Combined Water Manhole
Rwp.	Rainwater Pipe
SVP	Soil Vent Pipe
S.S.	Sub-Stack
G.	Gully
BIG.	Back Inlet Gully

DRAWING NOTES:

0m 1m 2m 3m 4m

VISUAL SCALE 1:50 @ A1

Rev:	Details:	By/Chk:	Date:



EPOCH Architecture Limited
12 Robin Hill, Bladup Moor, Staffordshire, ST8 7NN
M: 07708 260 120
E: jonathan@epocharchitecture.co.uk
W: www.epocharchitecture.co.uk

EPOCH Architecture Limited
Registered in England & Wales: 10183190



Client: Mr & Mrs Lonczyk		
Project: 88 Newcastle Road, Leek Proposed Extension & Alterations		
Drawing Title: Existing Ground & First Floor Plans		
Stage:	Status:	
Drawn By:	Date:	Scale:
Author	09/04/26	1 : 50
EPOCH Project Number:	Client Project Number:	Sheet Size:
		A1
Revision:		
P435 - 200 EP01		