

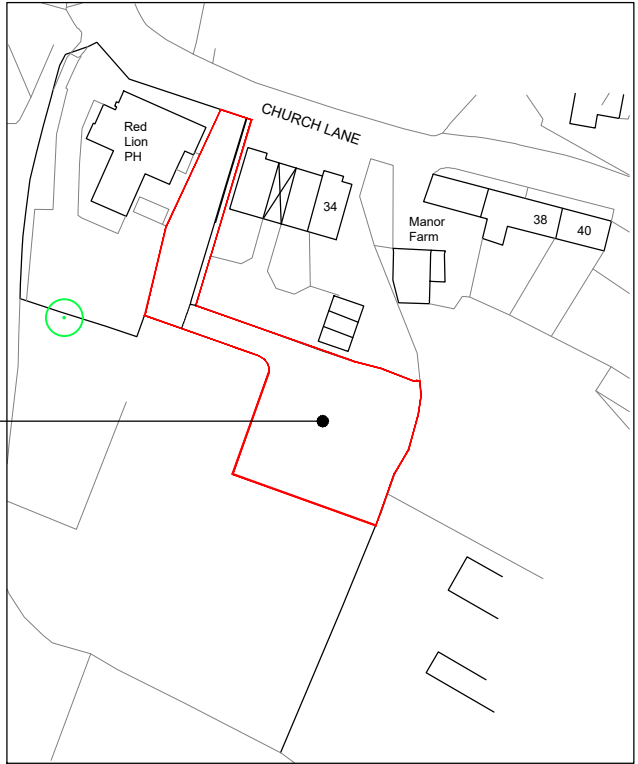


Copyright of this drawing is vested in the Designer and it must not be copied or reproduced without consent.

Rev.	Drawn	Comments	Date
A	ME	Second floor omitted & pitch reduced	Sep 26

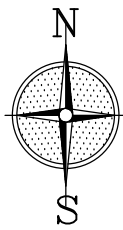

Existing site location plan
Scale 1:1250

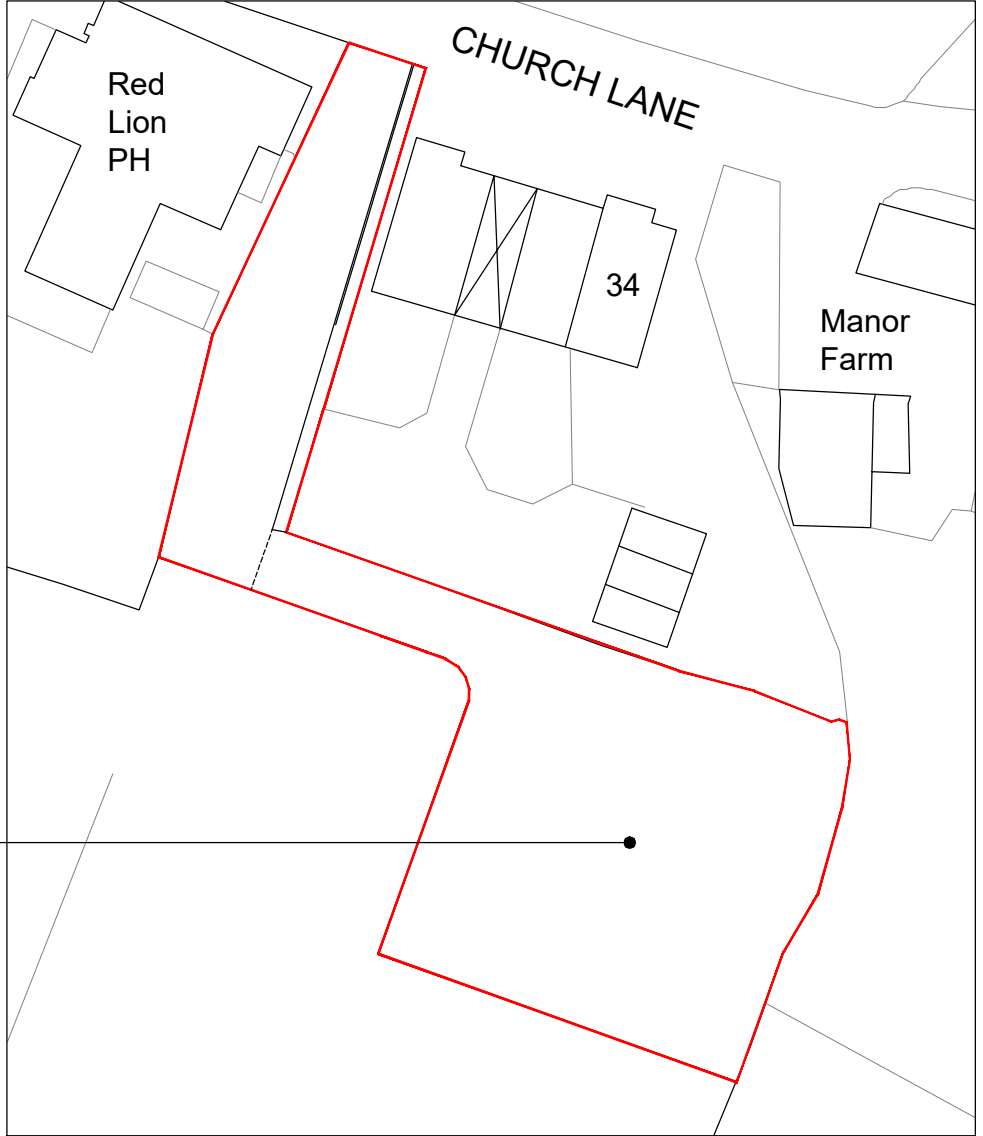

Existing site plan
Scale 1:500



Tel: 07889569867
Email: info@MEDesignsolutions.co.uk
www.MEDesignsolutions.co.uk

Client	MR TEAGUE		
Project	PROPOSED NEW DWELLINGS ON LAND TO THE REAR OF 30-34 CHURCH LANE, CHECKLEY, STAFFORDSHIRE, ST10 4NJ		
Title	EXISTING & PROPOSED SITE PLANS		
Status	PLANNING PERMISSION		
Date	NOVEMBER 2025	Drawn	ME
Scale	@A1	AS SHOWN	Checked
Project No	100-01A	Drawing No.	
Rev			
Copyright ©ME Design Sol. 2019. All rights reserved.			

Reproduced from the Ordnance Survey map with the permission of Ordnance Survey on behalf of The Controller of Her Majesty's Stationery Office
Licence No. AL 100001834

Proposed site plan
Scale 1:200

Existing historic vehicular access

Proposed planting bed as previously approved

Proposed planting bed as previously approved

Proposed dwellings

Landscaping to later detail