



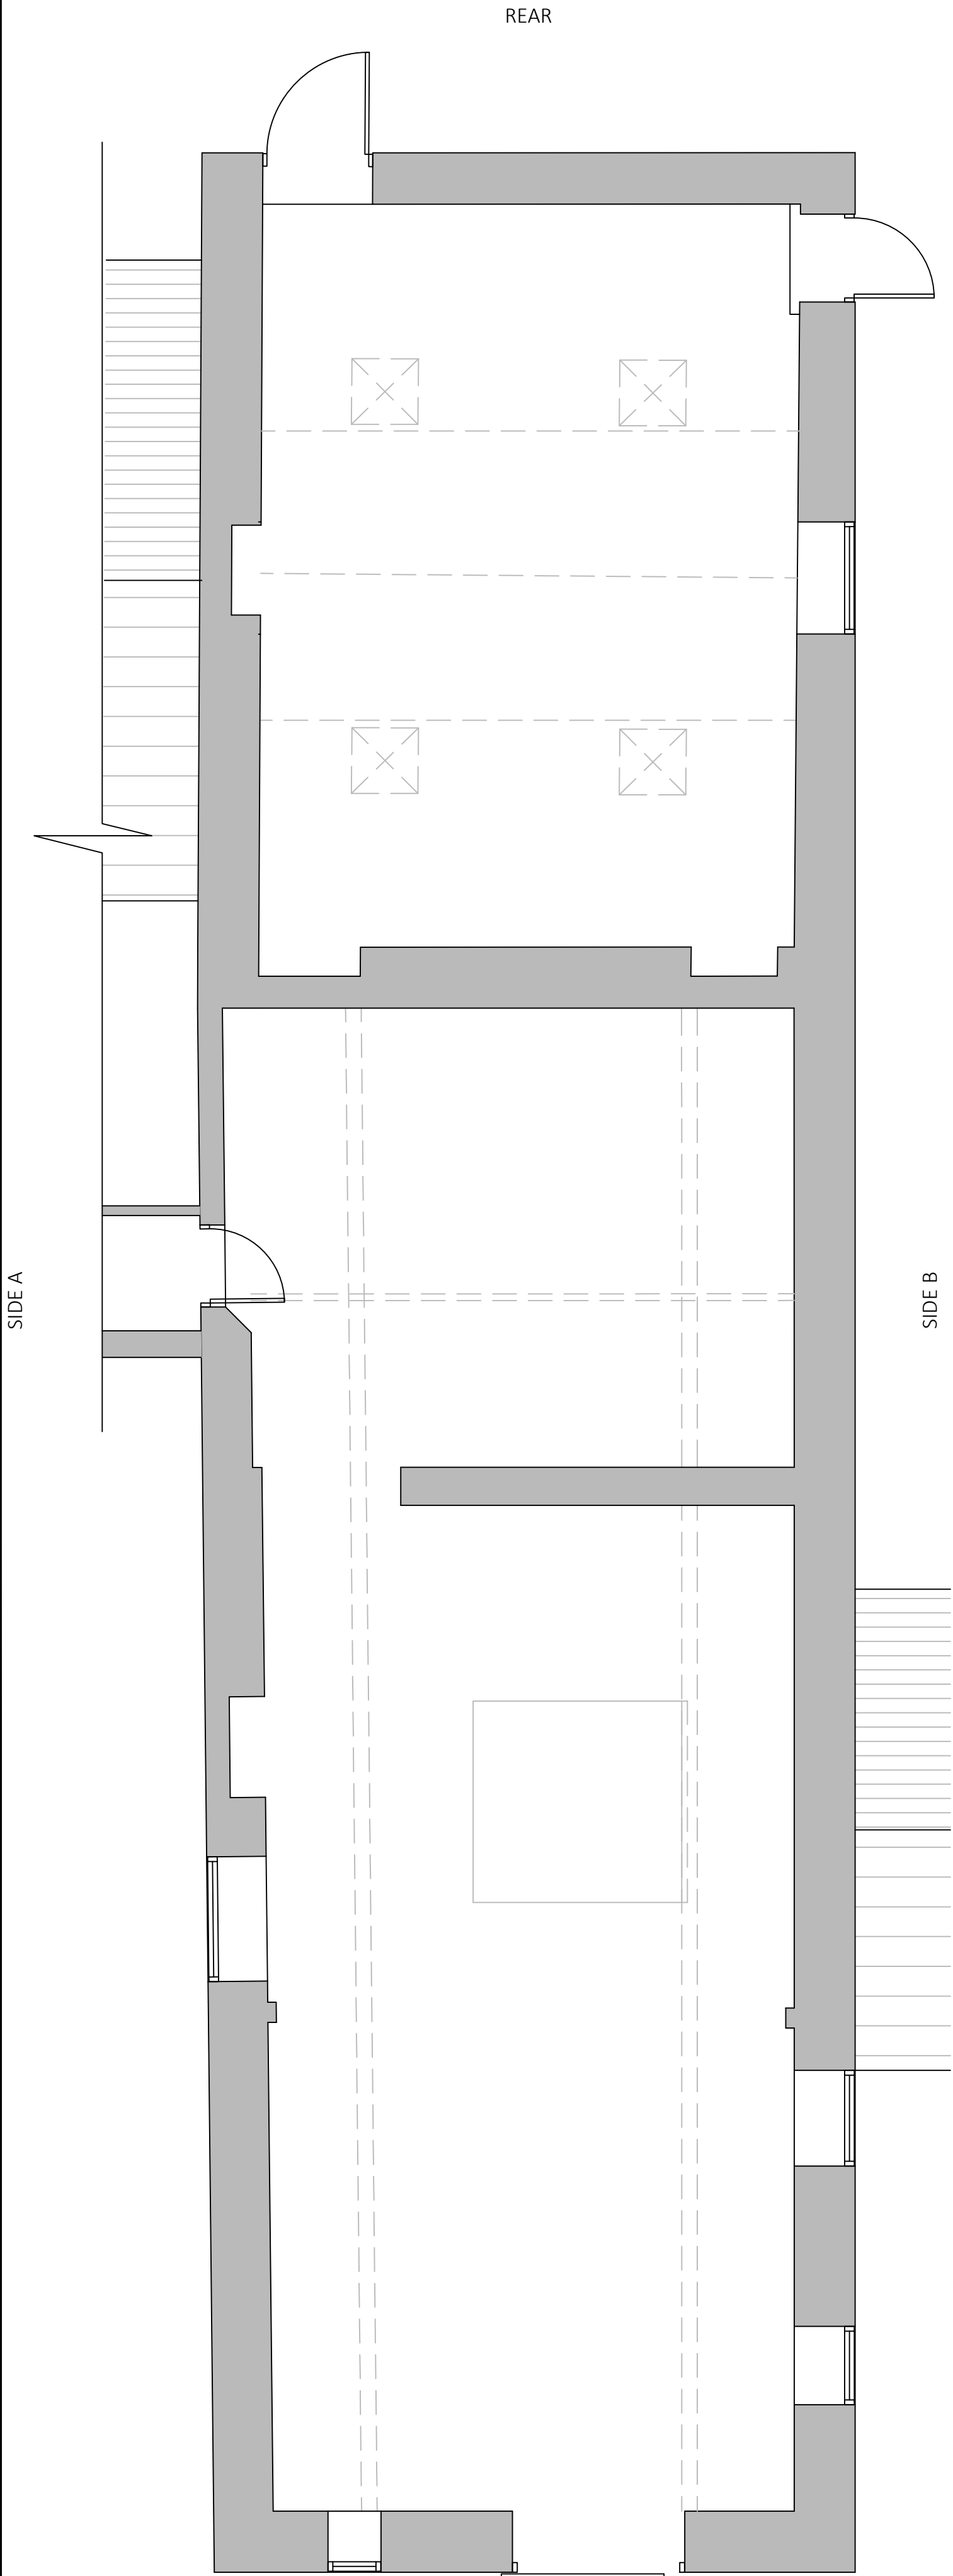

FRONT
GROUND FLOOR PLAN

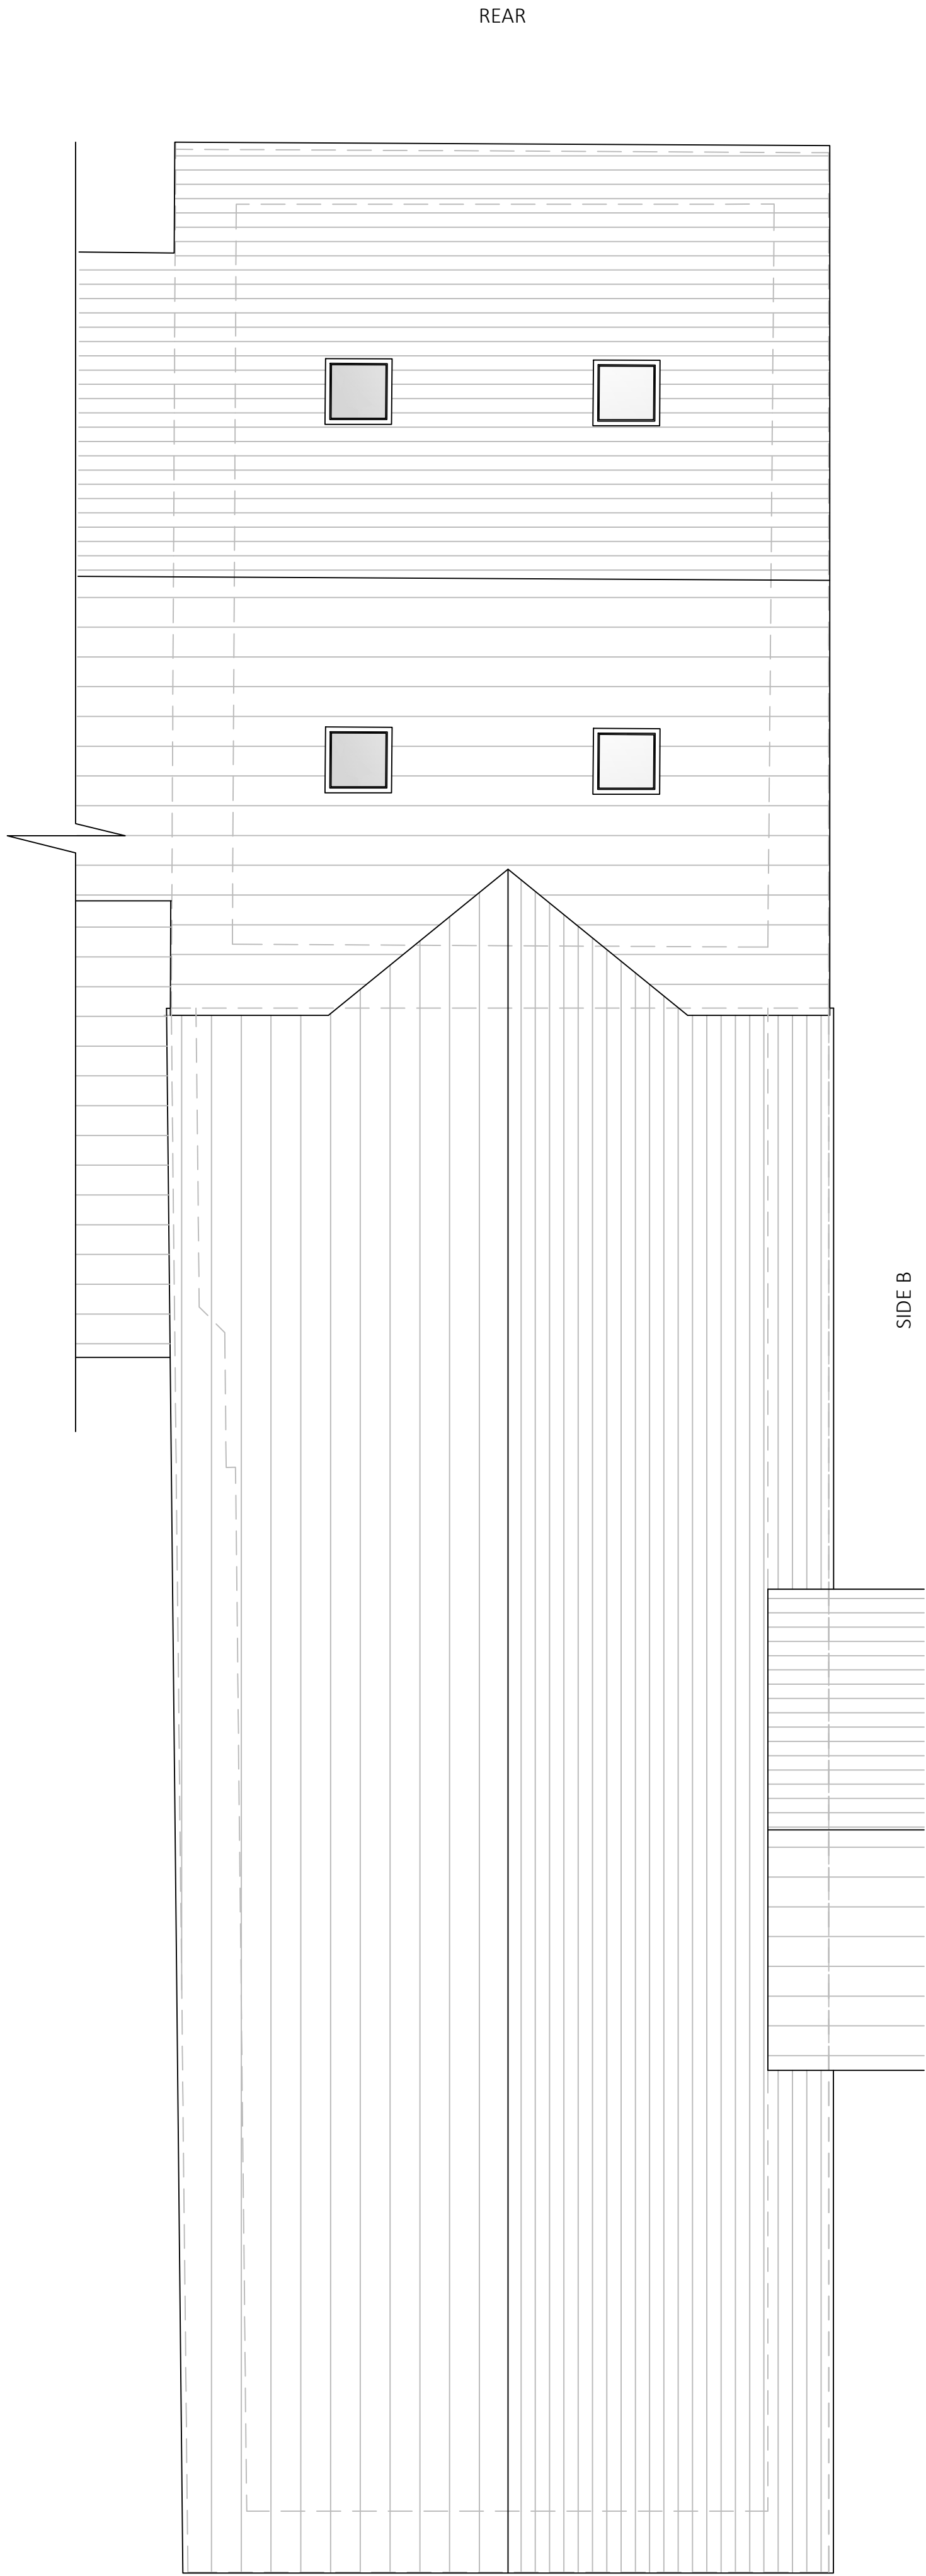

FRONT
ROOF PLAN

GENERAL NOTES
Whilst every care has been taken to ensure accuracy, no responsibility will be accepted for any errors contained in this drawing and it should not be relied upon for ordering of any materials.
All details and dimensions must be checked on-site before any building work or material ordering.
This drawing is copyright the property of the Client. All dimensions to be checked on site before proceeding.
Contractor to check and adjust dimensions of new work to suit existing conditions.
Do not assume existing structure or details are plumb, square or level.
Contractor must notify the Agent of any discrepancies before proceeding.

B	ST			10/09/2026	Scale details removed
A	ST			24/08/2026	Details updated
Rev	By	Chk	App	Date	Description



ST Architecture and Design Ltd
53 Howitt Street, Heanor,
Derbyshire, DE75 7AU,
Tel 07973 520281
Email info@starchitecture.co.uk
Web www.starchitecture.co.uk

Project
**Dawn Webster
Beaver Hall
Leek, ST13 7EZ**

Drawing
**Existing Arrangement
Floor Plans**

Drawn by	ST	Date:	13/05/2026
Designed by	ST	Date:	
Checked by		Date:	
Approved by		Date:	

Drawing No.	Revision
STA_0219_01	B

Drawing Scale: 1:50 Sheet size A1