


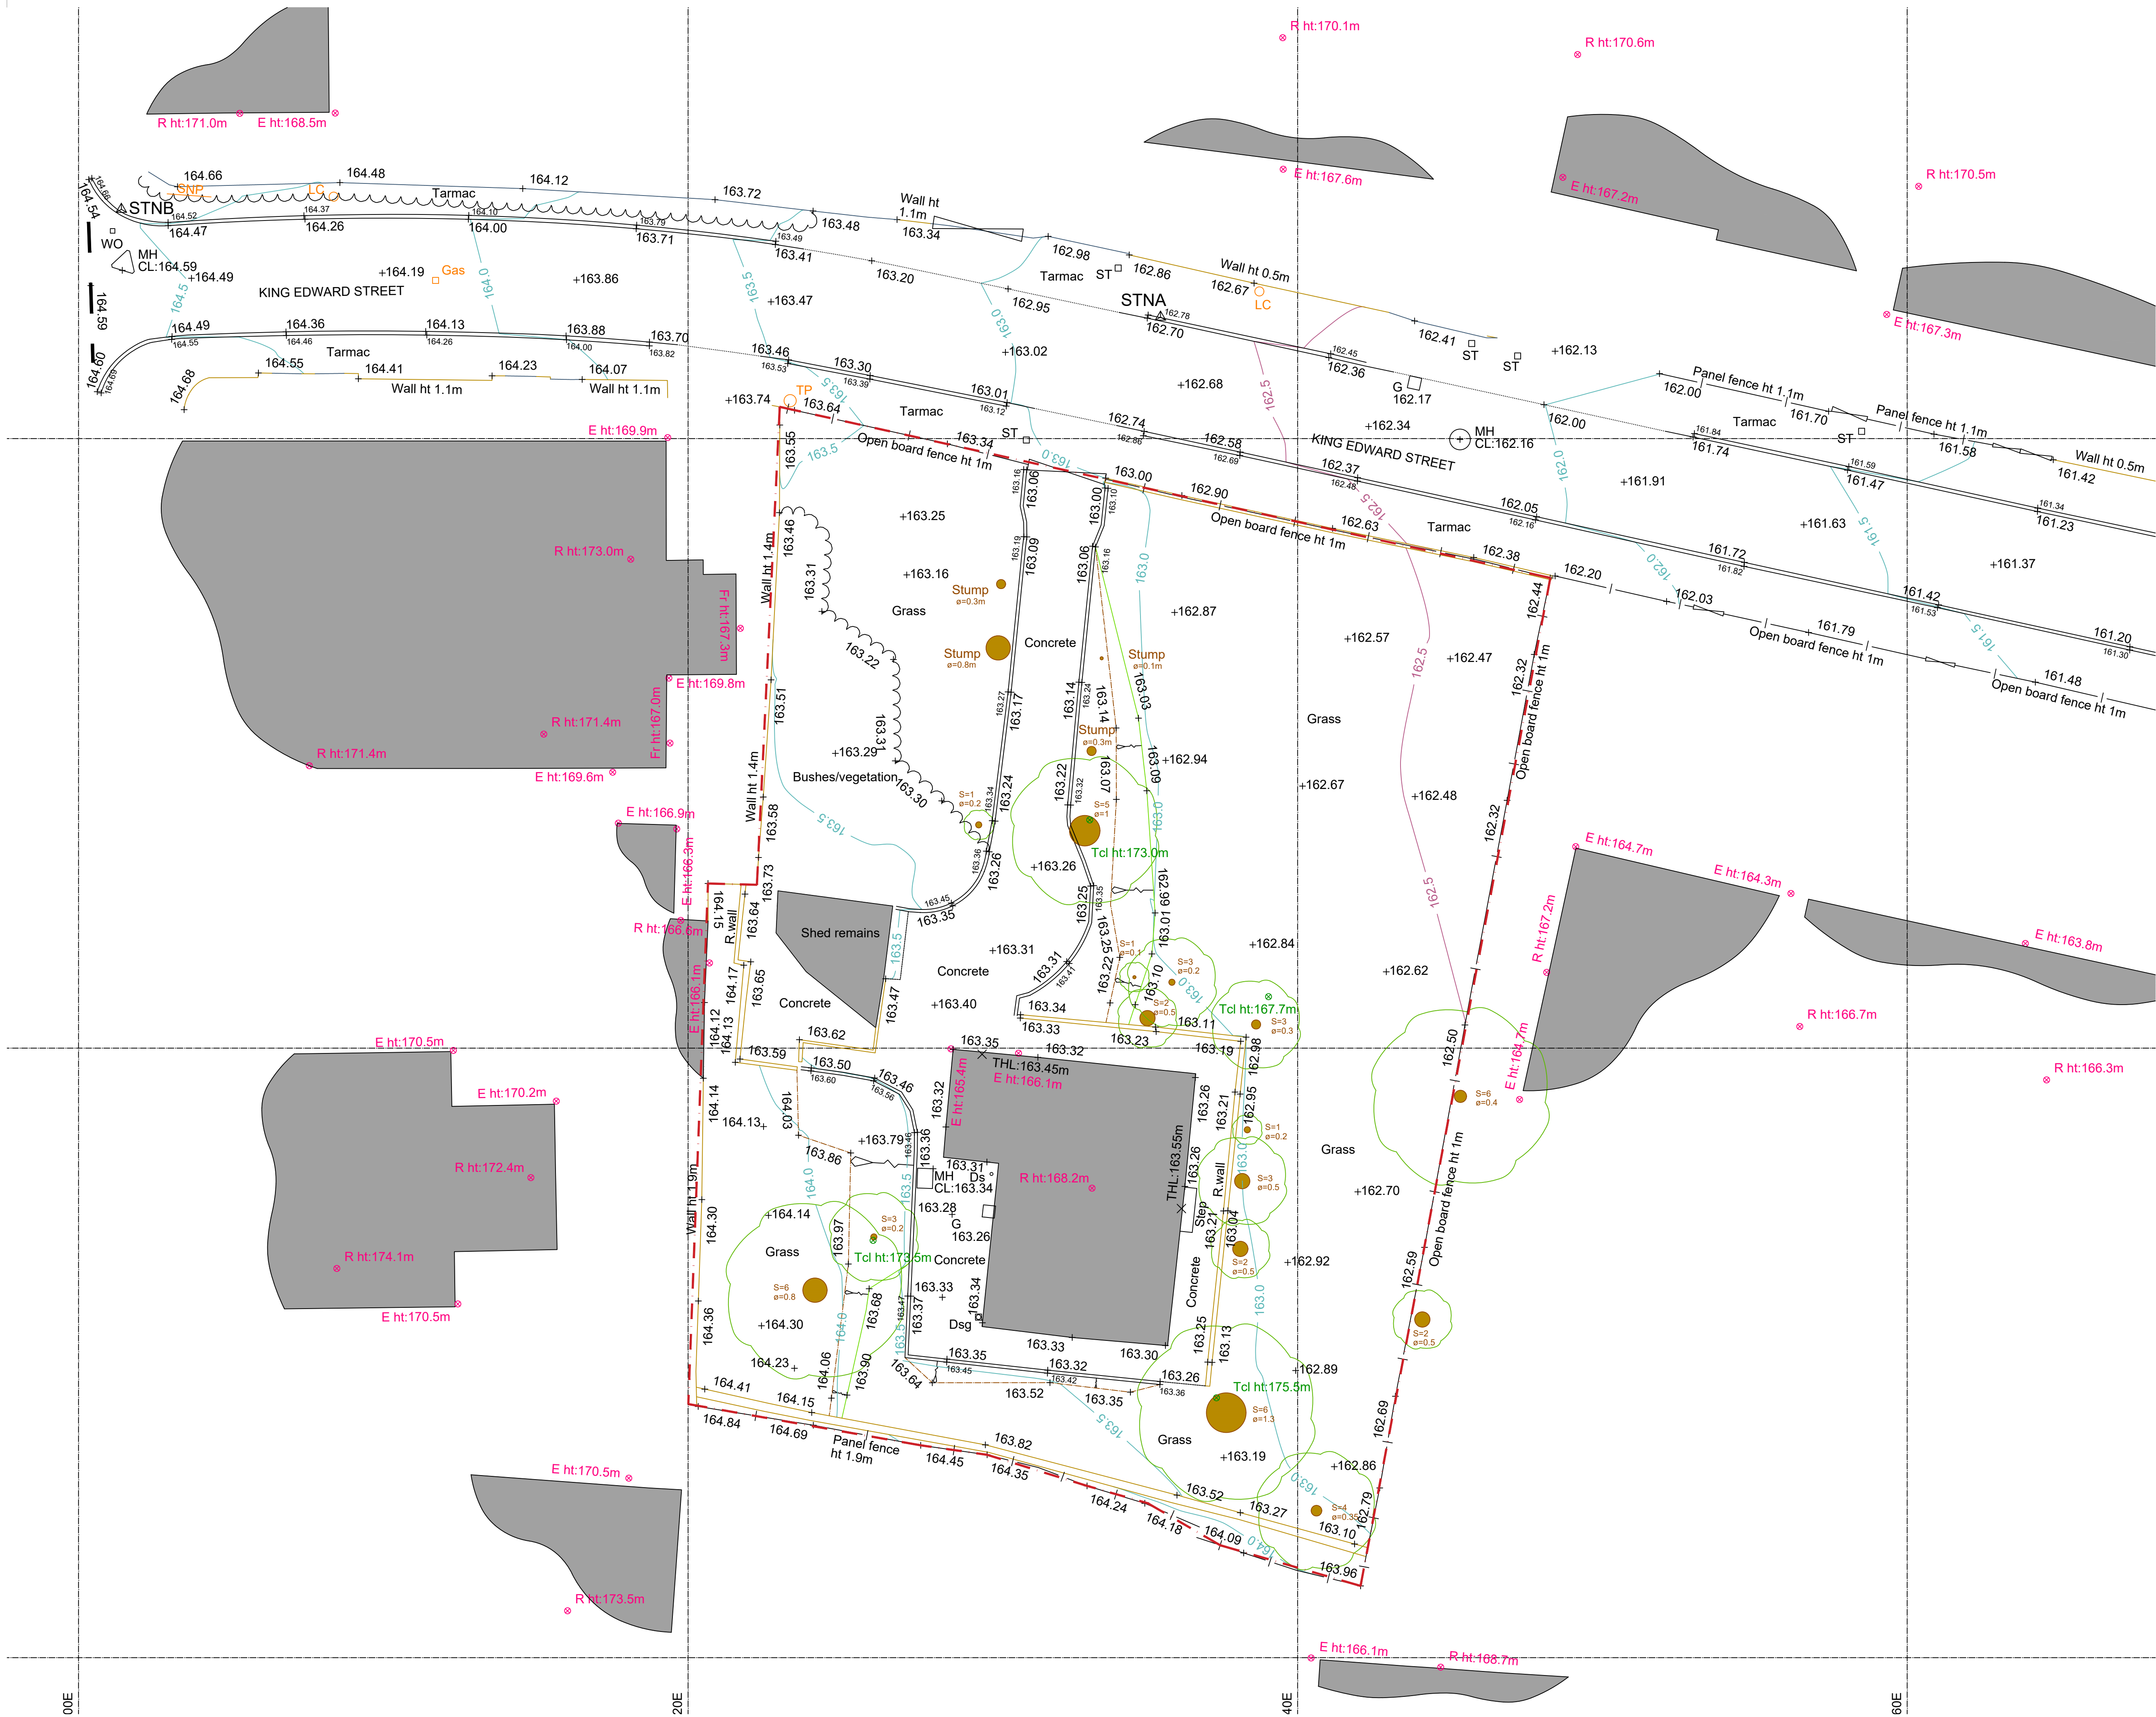

Scale @ A1: 1:100

0 1000 2000 3000 4000 mm



This drawing is not to be manipulated in any way. Work to given dimensions only, which the Contractor must check and confirm on site. Any errors or discrepancies are to be reported to SDA Architecture. Copyright remains with SDA Architecture and is not to be copied, lent or used by any third party without the express written permission of SDA Architecture.

REV	DATE	NOTES
-	06.02.26	Issued for client comment only.
P01	24.04.26	Issued for client approval only.
P02	23.07.26	Issued for Full Planning Approval only.

SPATIAL CO-ORDINATION

PROJECT:
10 King Edward Street
Cheadle, Stoke-on-Trent
ST10 1DG

DRAWING TITLE:
Existing Site Plan

DRAWN BY/APPROVED BY:
RF/BR

DRAWN/APPROVED BY:
26009-SDA-ZZ-ZZ-DR-A-0002

SDA ARCHITECTURE

34 Wellington Road
Oxton CH43 2JF
+44 (0) 151 651 1789
info@sdaarchitecture.com
sdaarchitecture.com

