



PROPOSED FRONT ELEVATION
(NORTH-EAST) 1:100 @ A1




PROPOSED SIDE ELEVATION
(SOUTH-EAST) 1:100 @ A1




PROPOSED REAR ELEVATION
(SOUTH-WEST) 1:100 @ A1



PROPOSED FRONT ELEVATION
(NORTH-WEST) 1:100 @ A1

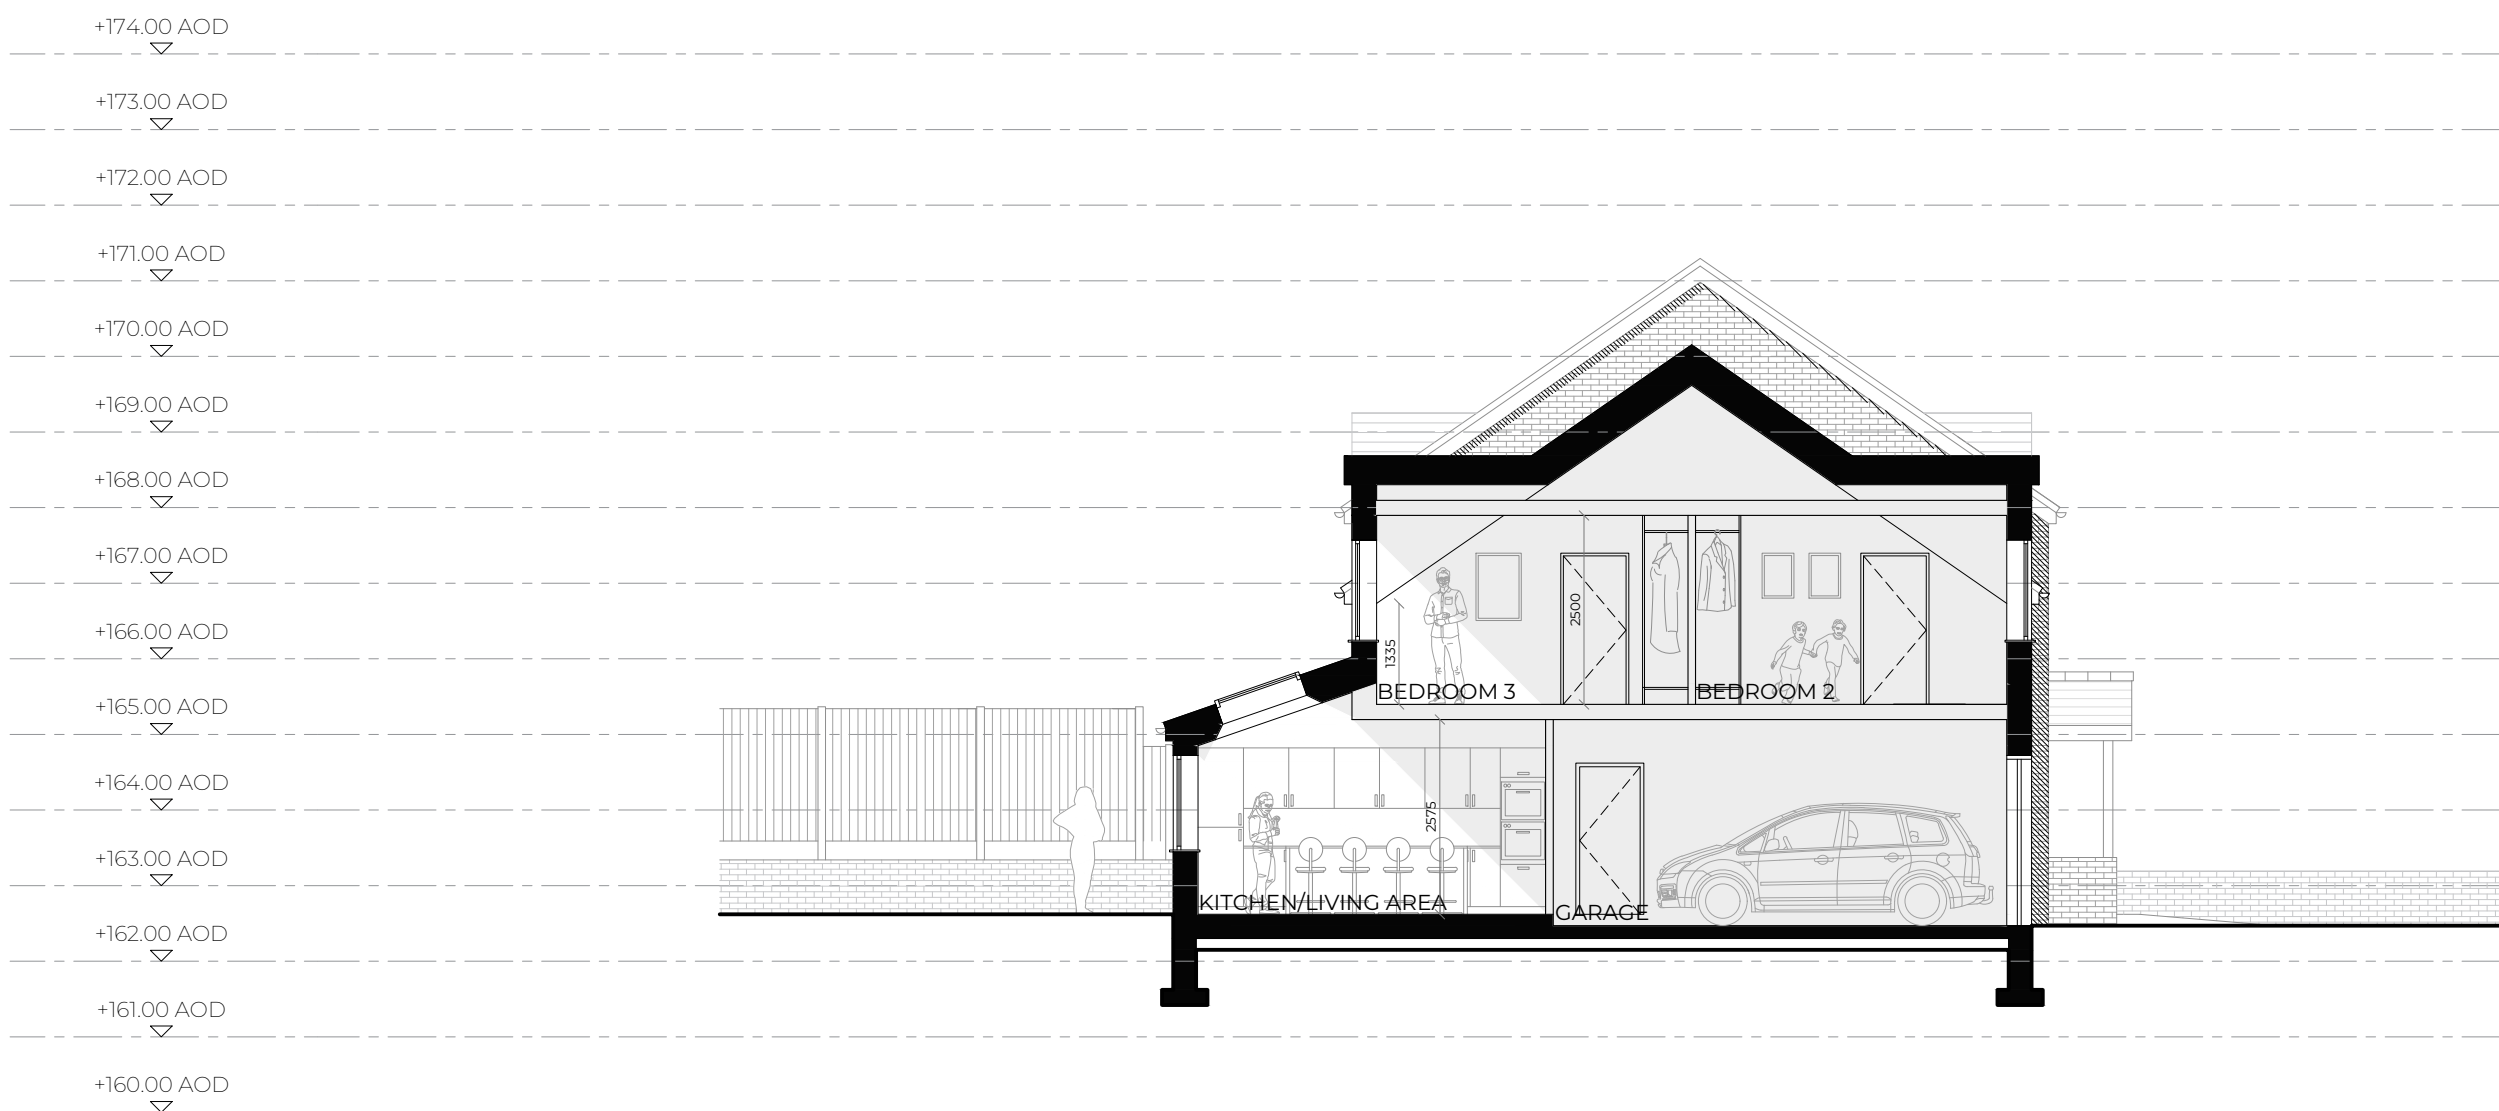

PROPOSED SECTION A.A
1:100 @ A1

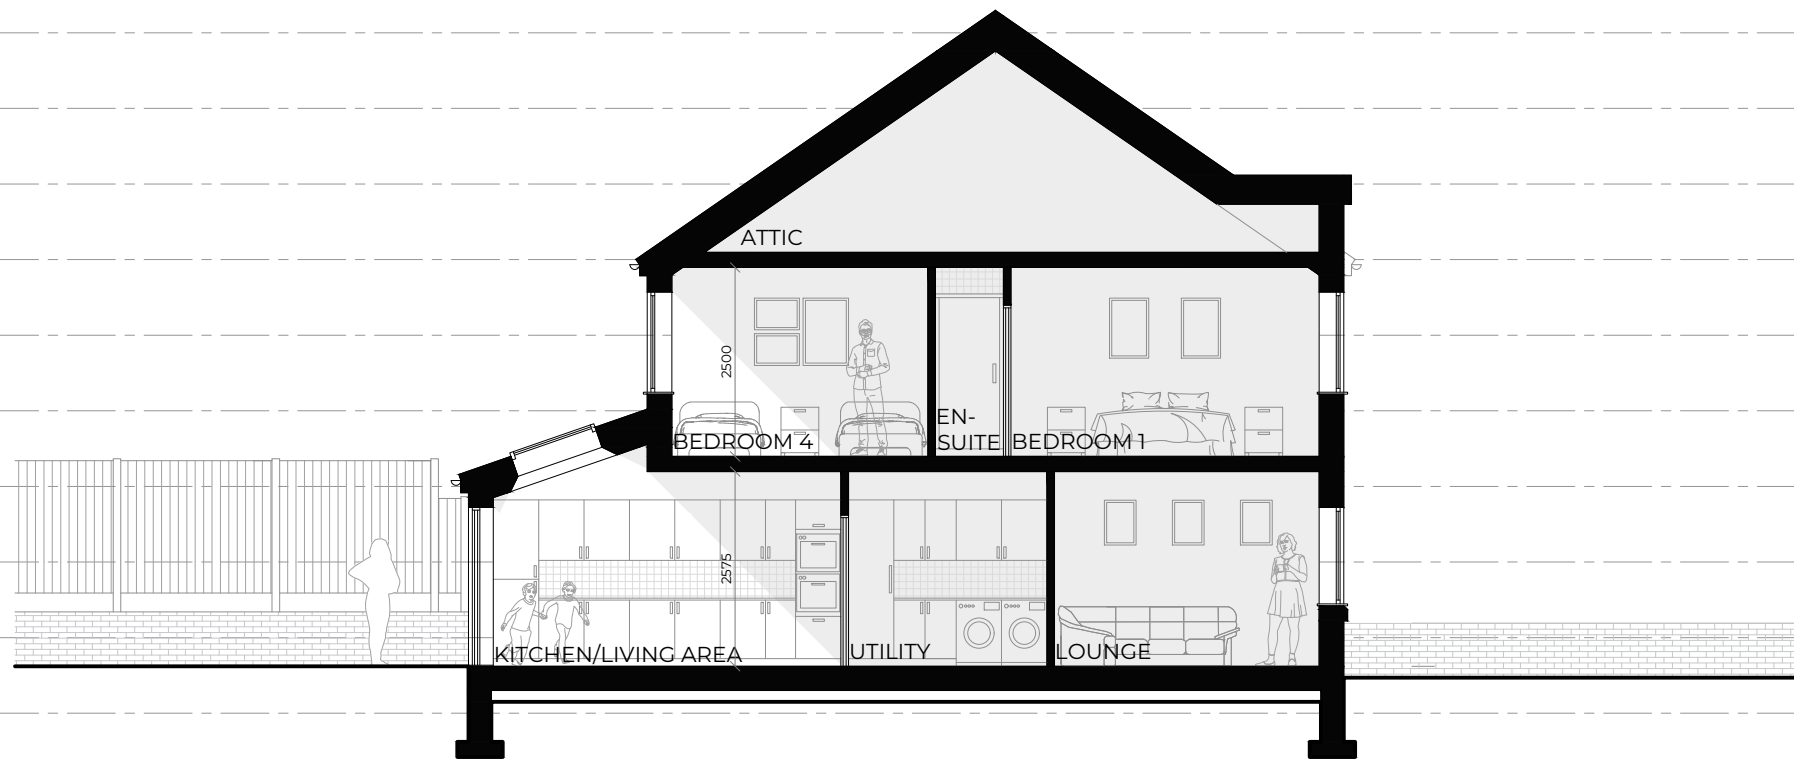

PROPOSED SECTION B.B
1:100 @ A1

ELEVATION MATERIAL KEY:

1. Interlocking concrete tiles to match surrounding context.
2. New black RWGs to match surrounding context.
3. New white UPVC fascia, soffit and barge boards to match surrounding context.
4. Three top hung VELUX MK06 skylights.
5. White render finish with detailed edge to first floor level.
6. Facing brickwork to match surrounding context.
7. Composite principal entrance door.
8. Black UPVC double glazed casement windows.
9. Cast stone cills for the front elevation ground floor windows.
10. 5-Panel Aluminum bi-folding doors.



ABOVE: RENDERED FINISH TO BE
INSPIRED BY THE PRECEDENT
IMAGE ABOVE.

Scale @ A1: 1:100



This drawing is not to be manipulated in any way. Work to given dimensions only, which the Contractor must check and confirm on site. Any errors or discrepancies are to be reported to SDA Architecture. Copyright remains with SDA Architecture and is not to be copied, lent or used by any third party without the express written permission of SDA Architecture.

REV	DATE	NOTES
-	02.03.26	Issued for client comment only.
P01	24.04.26	Single-storey rear addition increased in length to cover entire rear of the dwellings. External side door into garage added. Drop-down portion raised 500mm. Issued for client approval only.
P02	23.07.26	Lounge french doors replaced with window. Issued for Full Planning Approval only.

SPATIAL
CO-ORDINATION

PROJECT:
10 King Edward Street
Cheadle, Stoke-on-Trent
ST10 1DG

DRAWING TITLE:
Proposed Elevations and
Sections

DRAWN BY/APPROVED BY:
RF/BR

DRAWN/APPROVED BY:
26009-SDA-ZZ-ZZ-DR-A-1202

SDA ARCHITECTURE

34 Wellington Road
Oxton CH43 2JF
+44 (0) 151 651 1789
info@sdaarchitecture.com
sdaarchitecture.com

