



Copyright of this drawing is vested in the Architect and it must not be copied or reproduced without consent. Figured dimensions only are to be taken from this drawing. All contractors must with the site and be responsible for checking and checking all dimensions (relative to their work). If the Architect's site are to be altered of any variation between drawings and site conditions, CLIENTS ARE ADVISED TO CLARIFY DIMENSIONS WITH THE ARCHITECT PRIOR TO SETTING OUT AND NOT TO SCALE FROM THE DRAWINGS.


Rev.	Drawn	Comments	Date
A	BVC	Amendment to file address.	22/09/2022

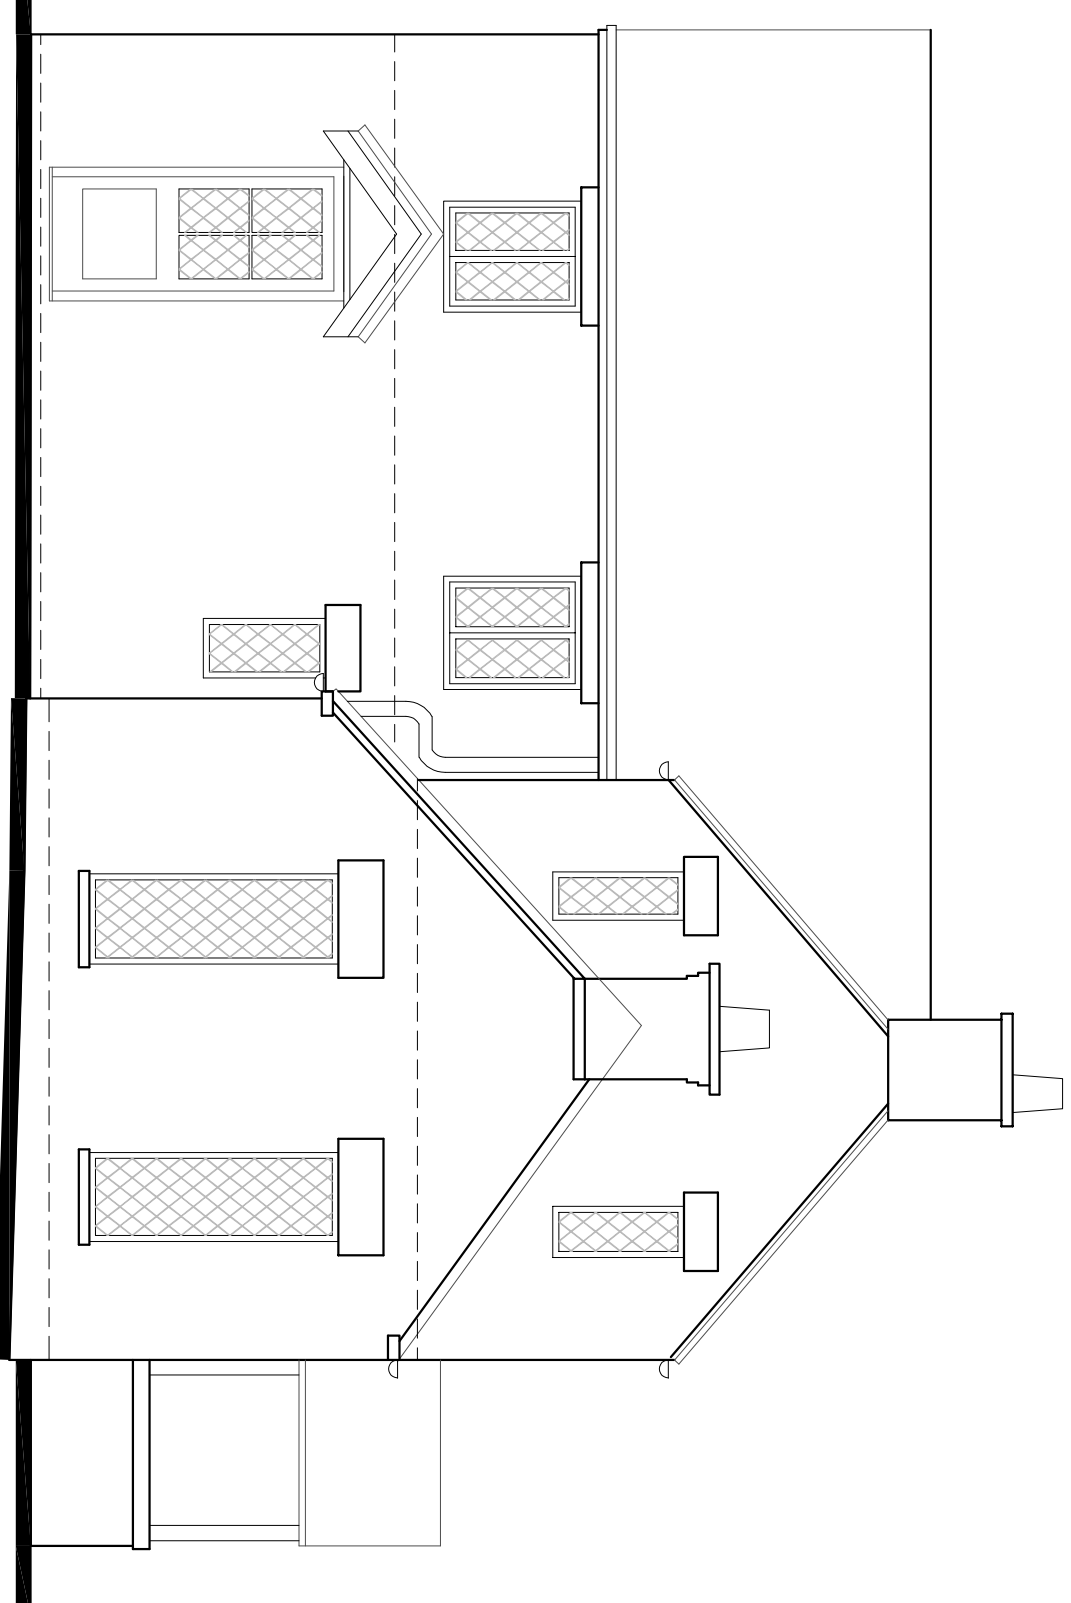


SIDE ELEVATION 1:50

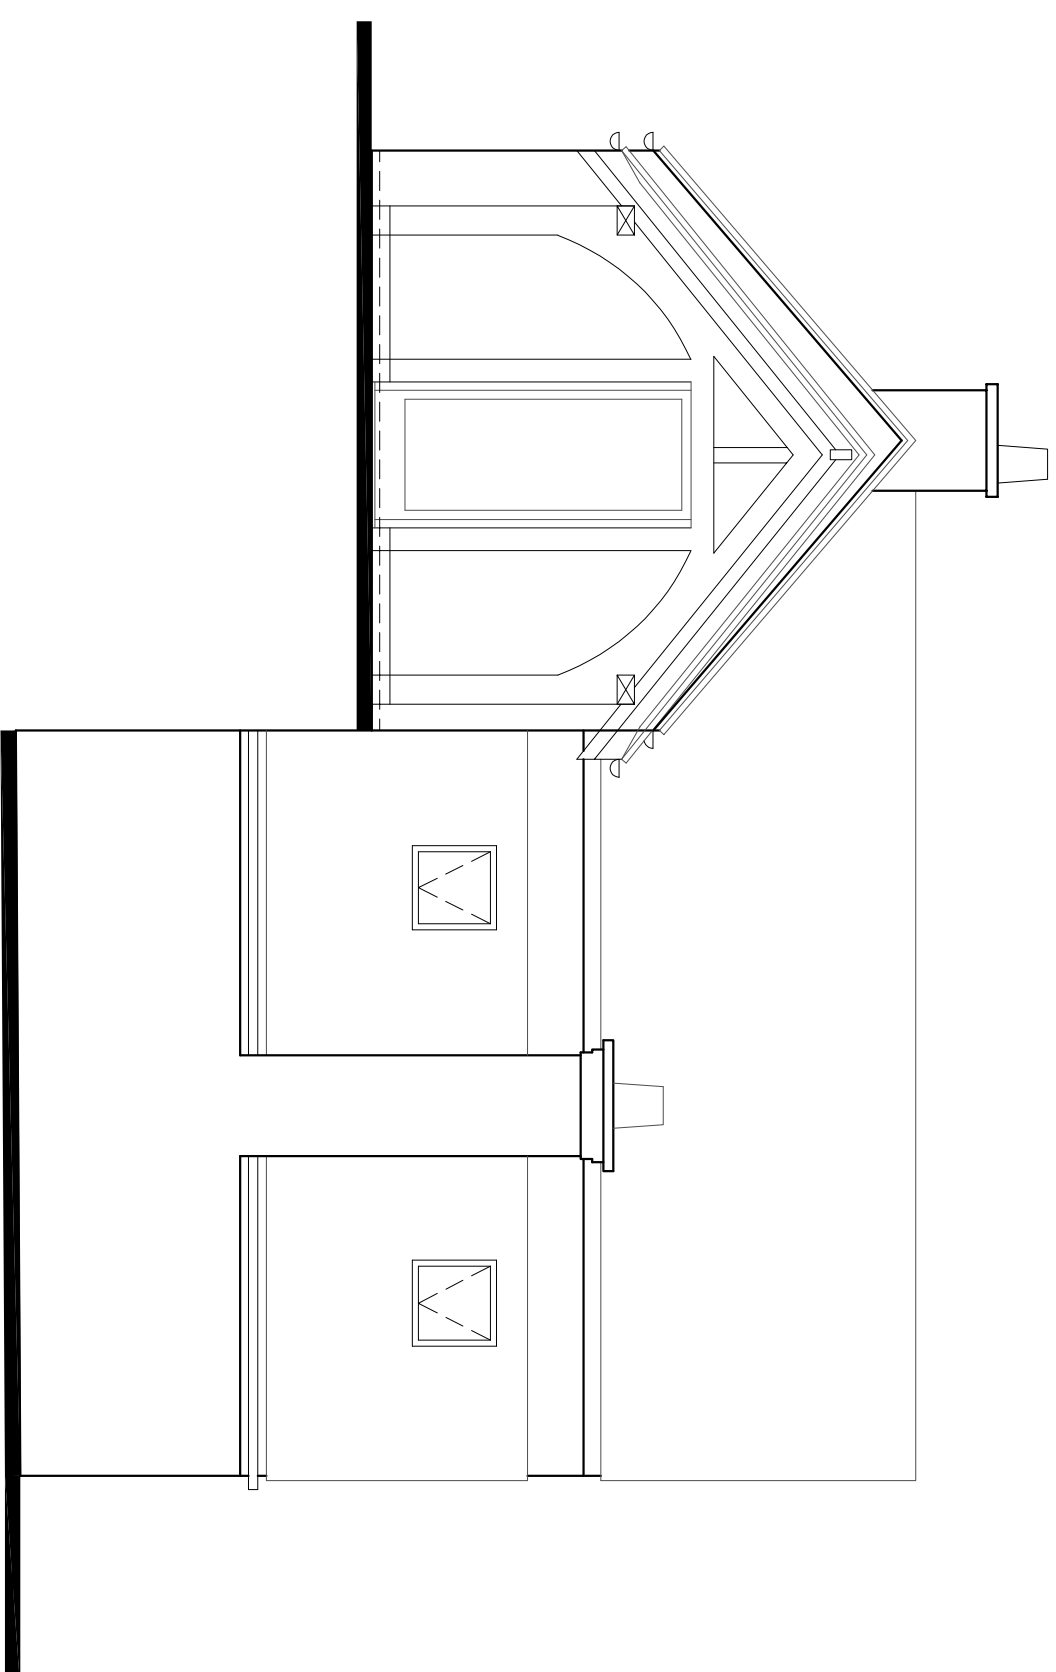

SIDE ELEVATION 1:50

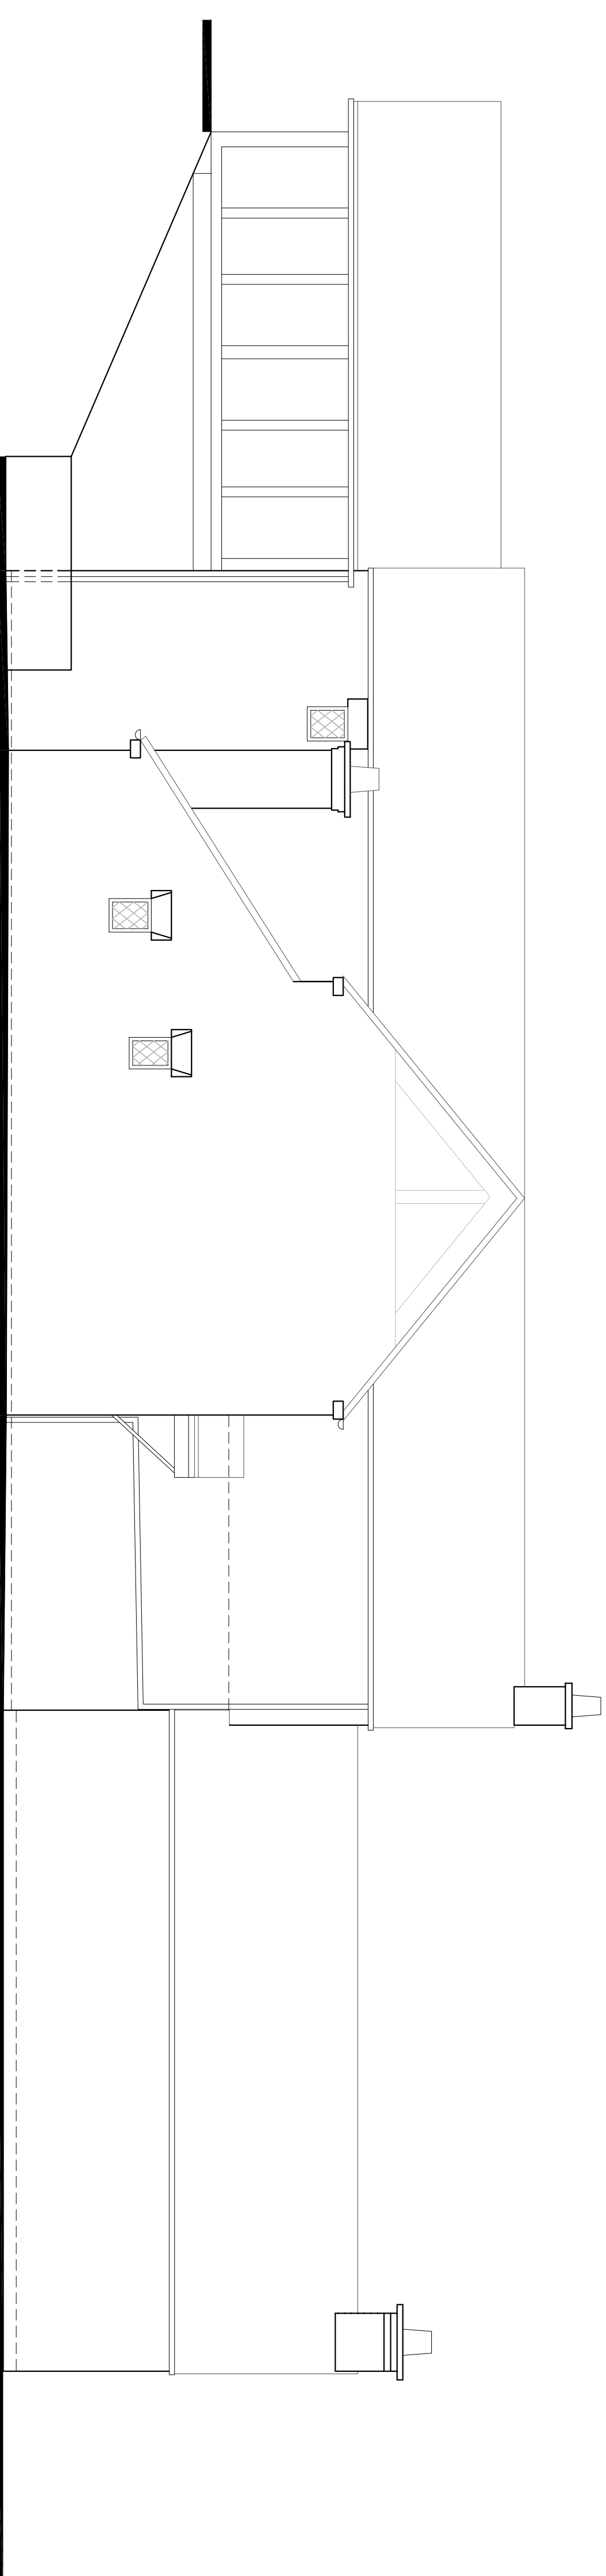

REAR ELEVATION 1:50

 

Hewitt & Carr Architects
A: Daisy Bank House | 17-19 Leek Road | Cheddle | ST10 1JE
T: 01538 756888
E: enquiries@hccarchitects.co.uk
W: www.hccarchitects.co.uk

Client
Mr & Mrs Dunn

Project
PROPOSED EXTENSION AT RAKEMWAY
BANK COTTAGE RAKEMWAY ROAD
CHEADLE ST10 1RA
Title
ELEVATIONS AS EXISTING

Status SURVEY

FEB 2025
Date

Scale @A1 AS NOTED

Project No.	Drawing No.
-------------	-------------

01445-AL(0)02

A
Rev

File Ref: H08FF

FRONT ELEVATION 1:50

SURVEY