
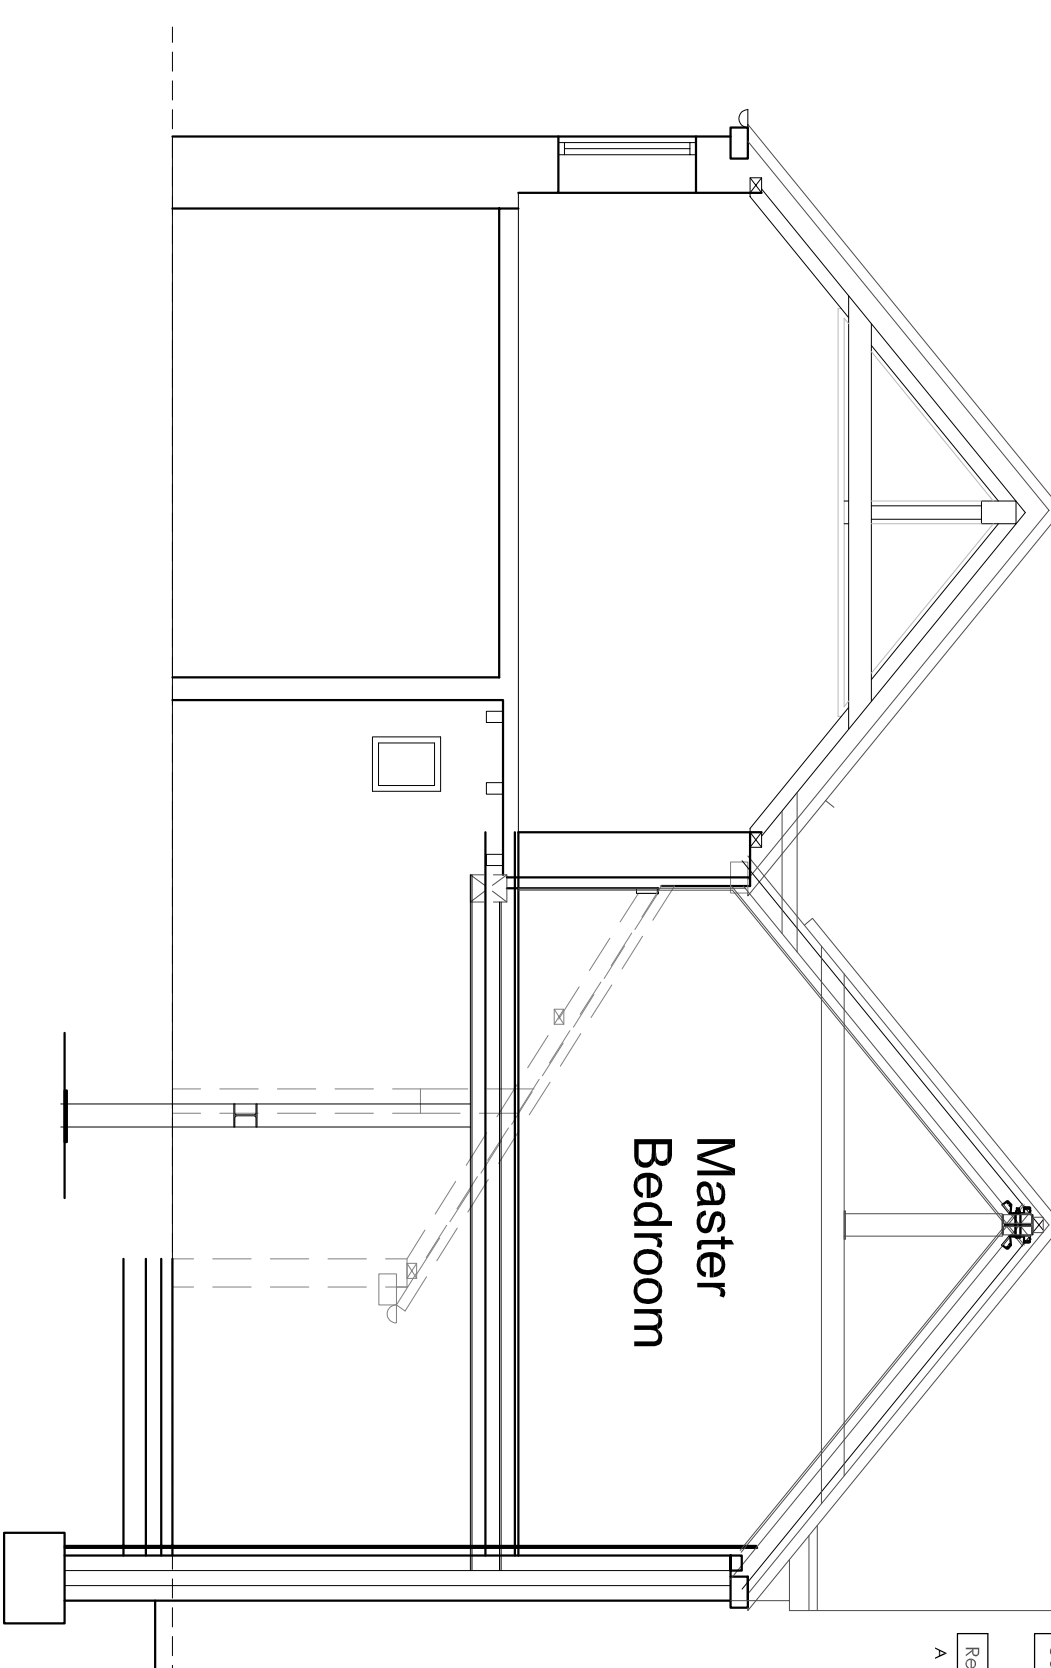
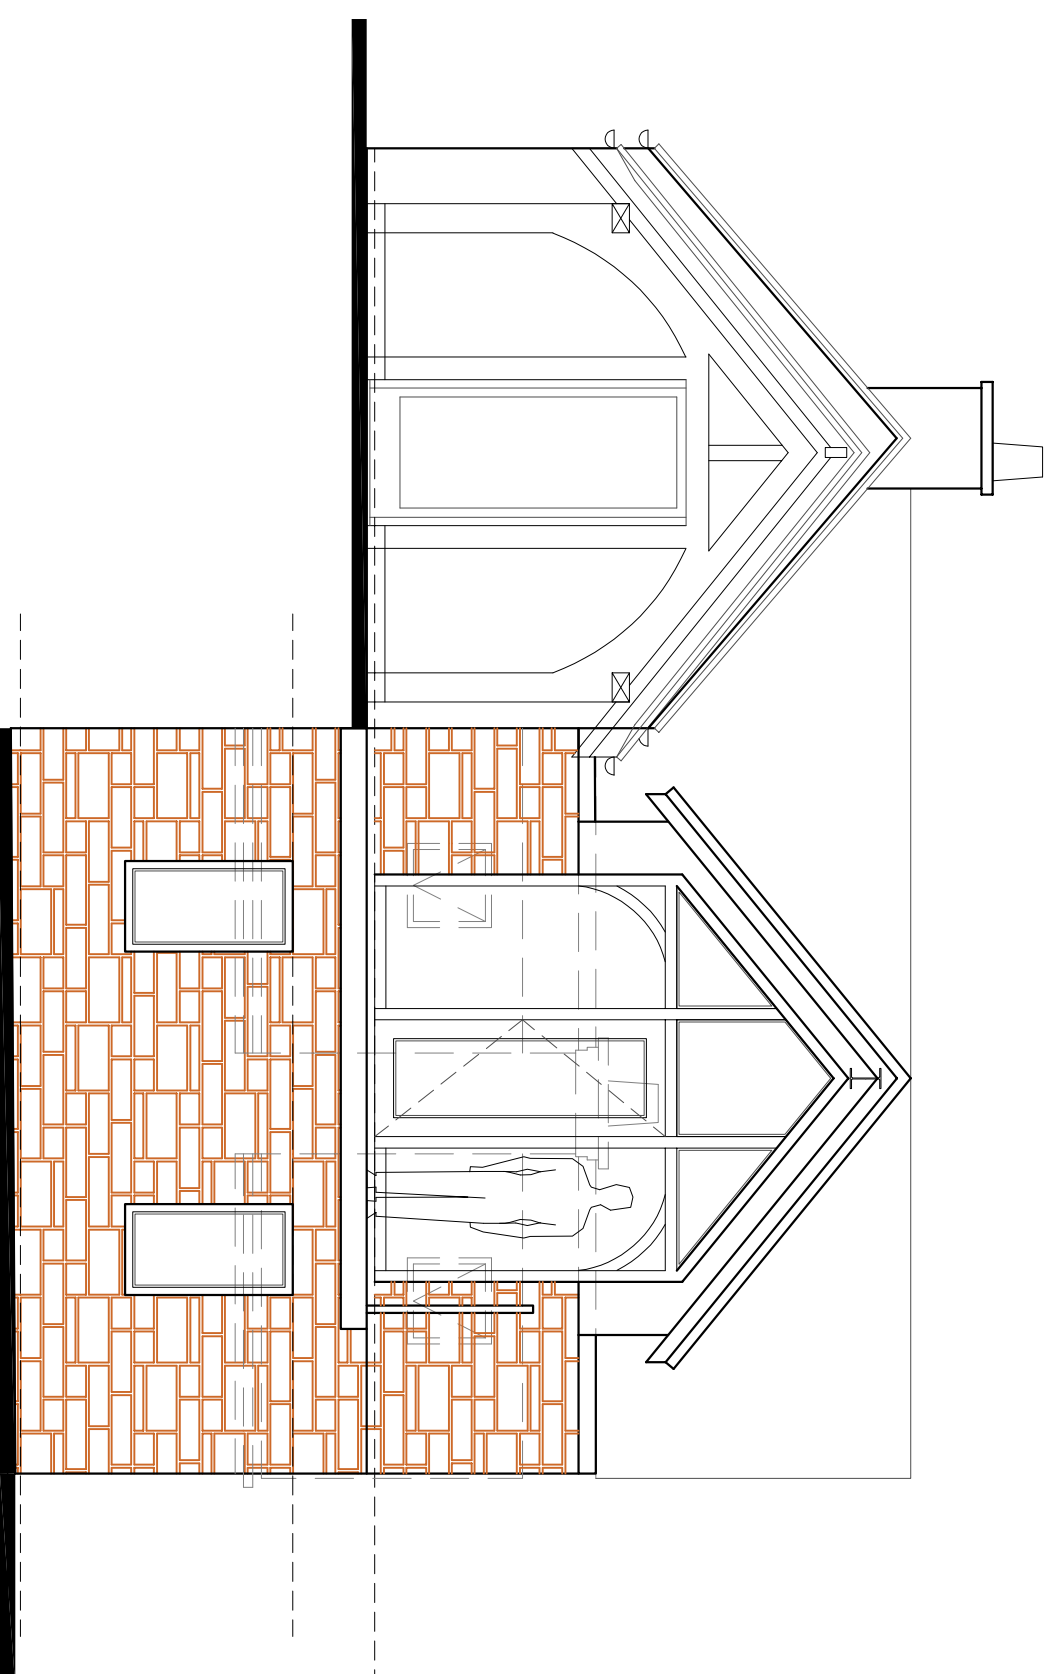



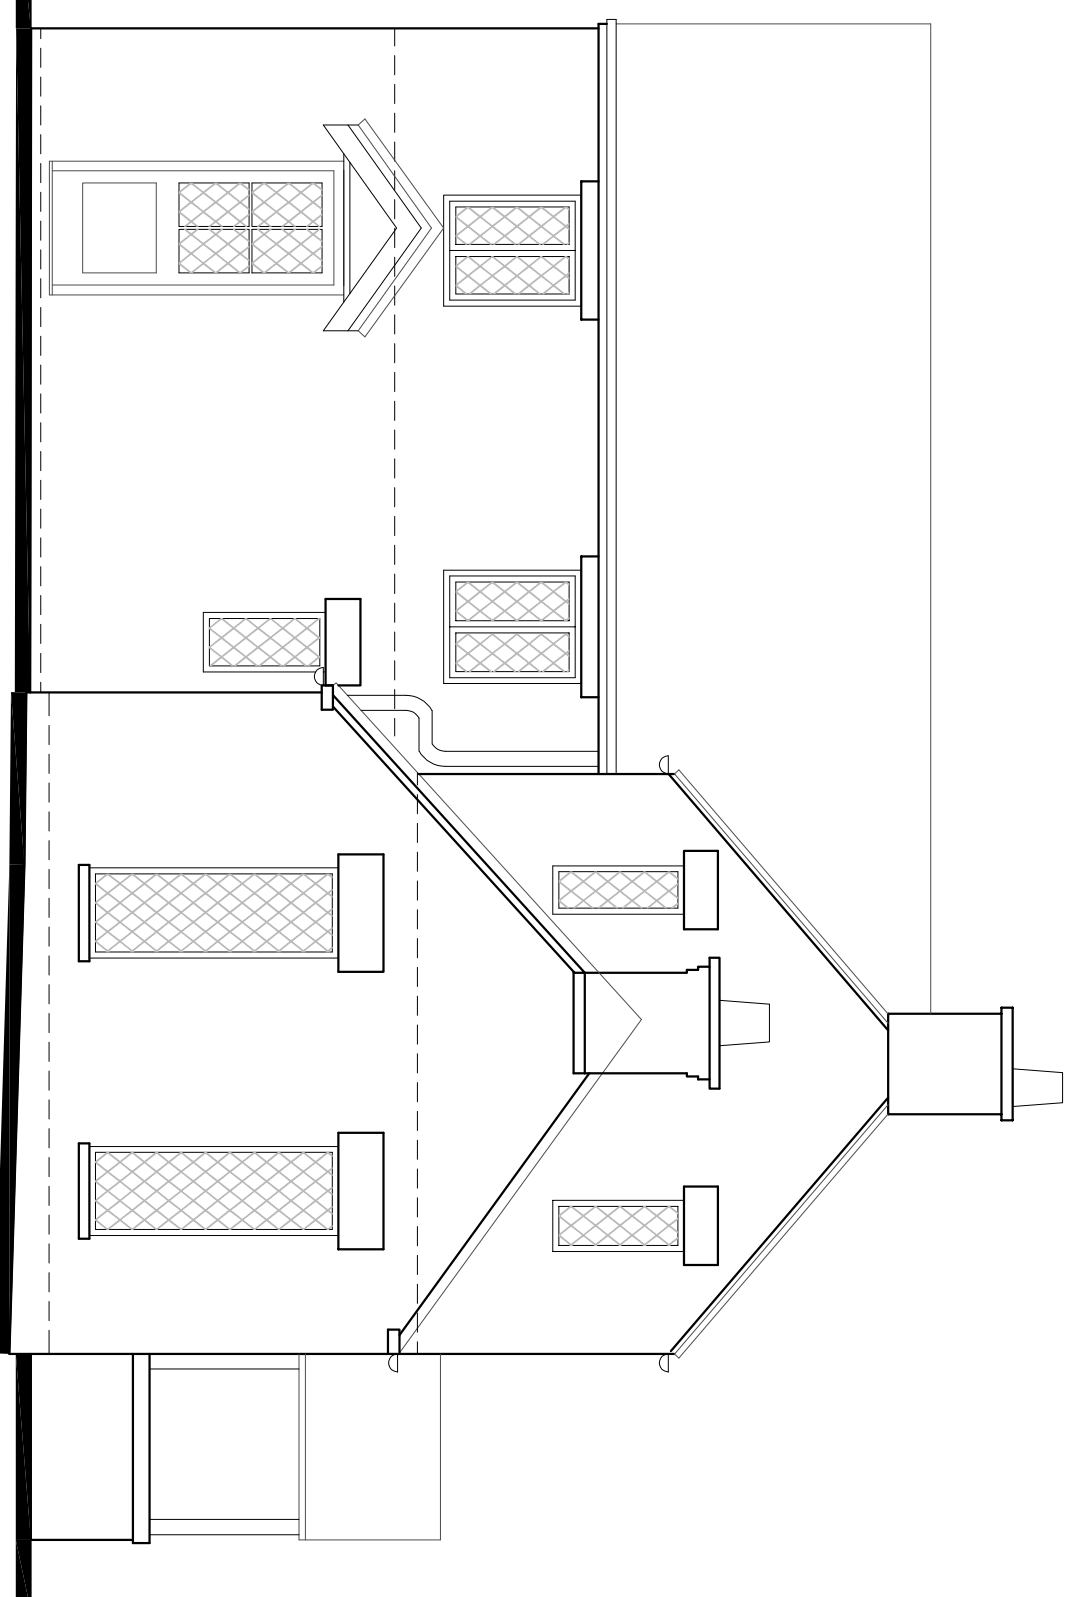


Rev.	Down	Comments	Date
A	B/C	Amendment to apt address.	22/09/2024


SIDE ELEVATION 1:50

SIDE ELEVATION 1:50

SECTION 1:50

 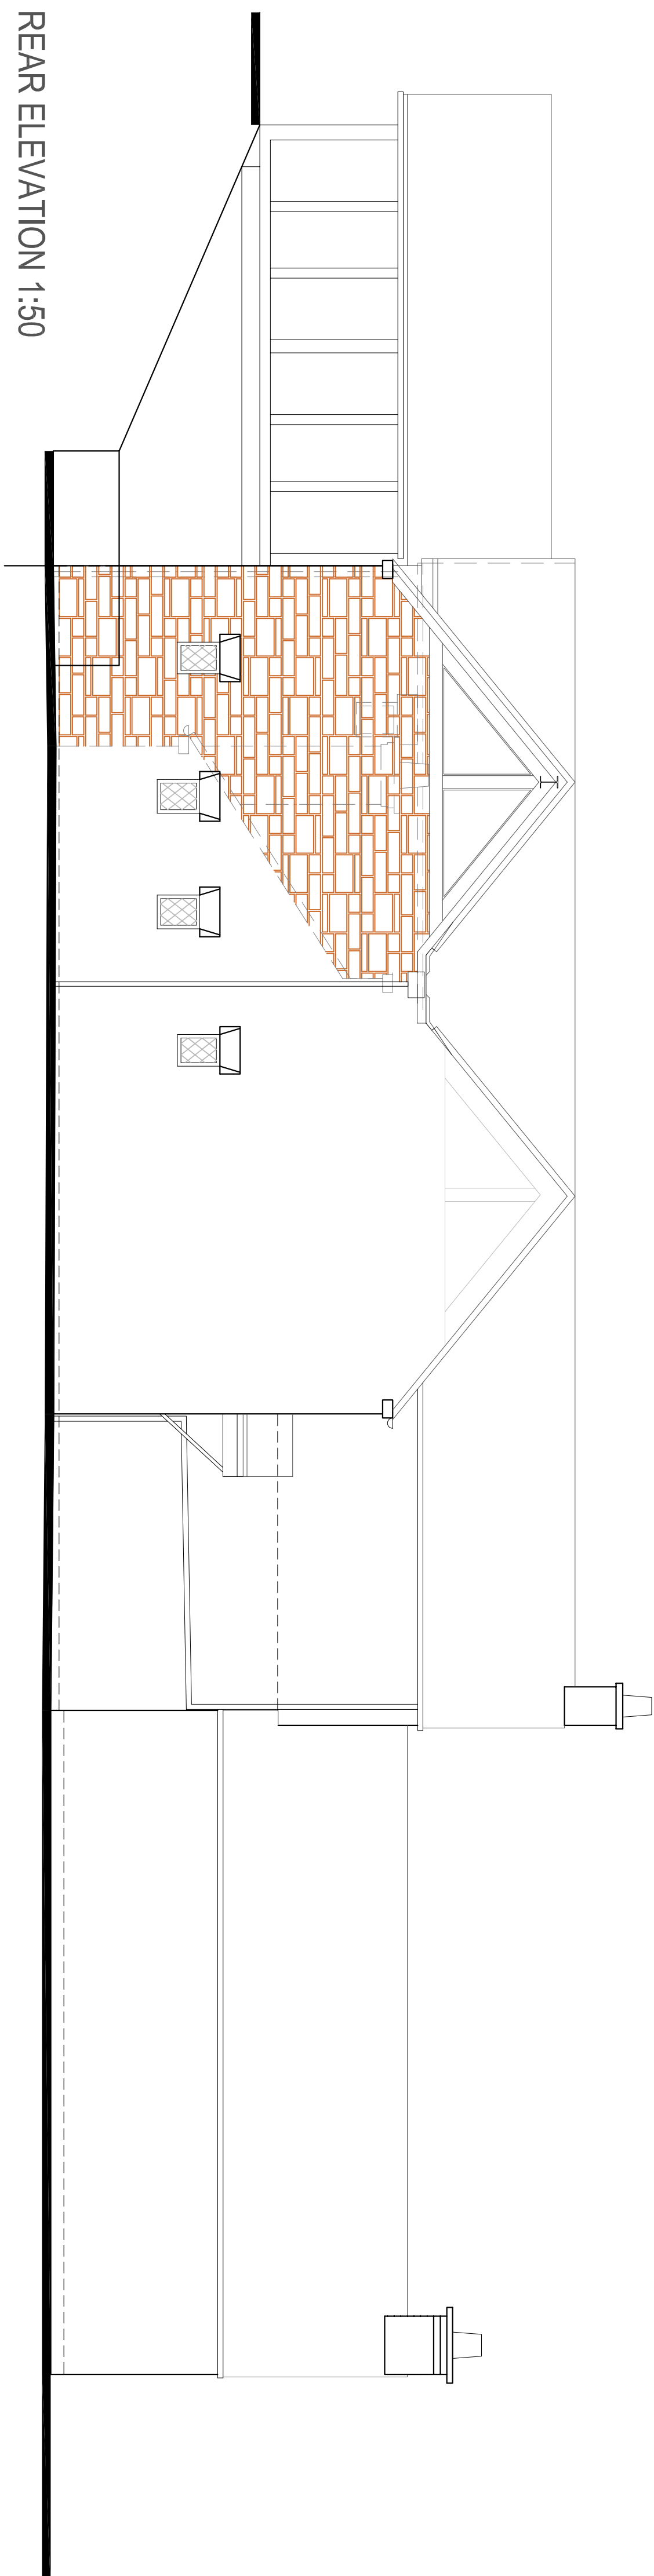

REAR ELEVATION 1:50

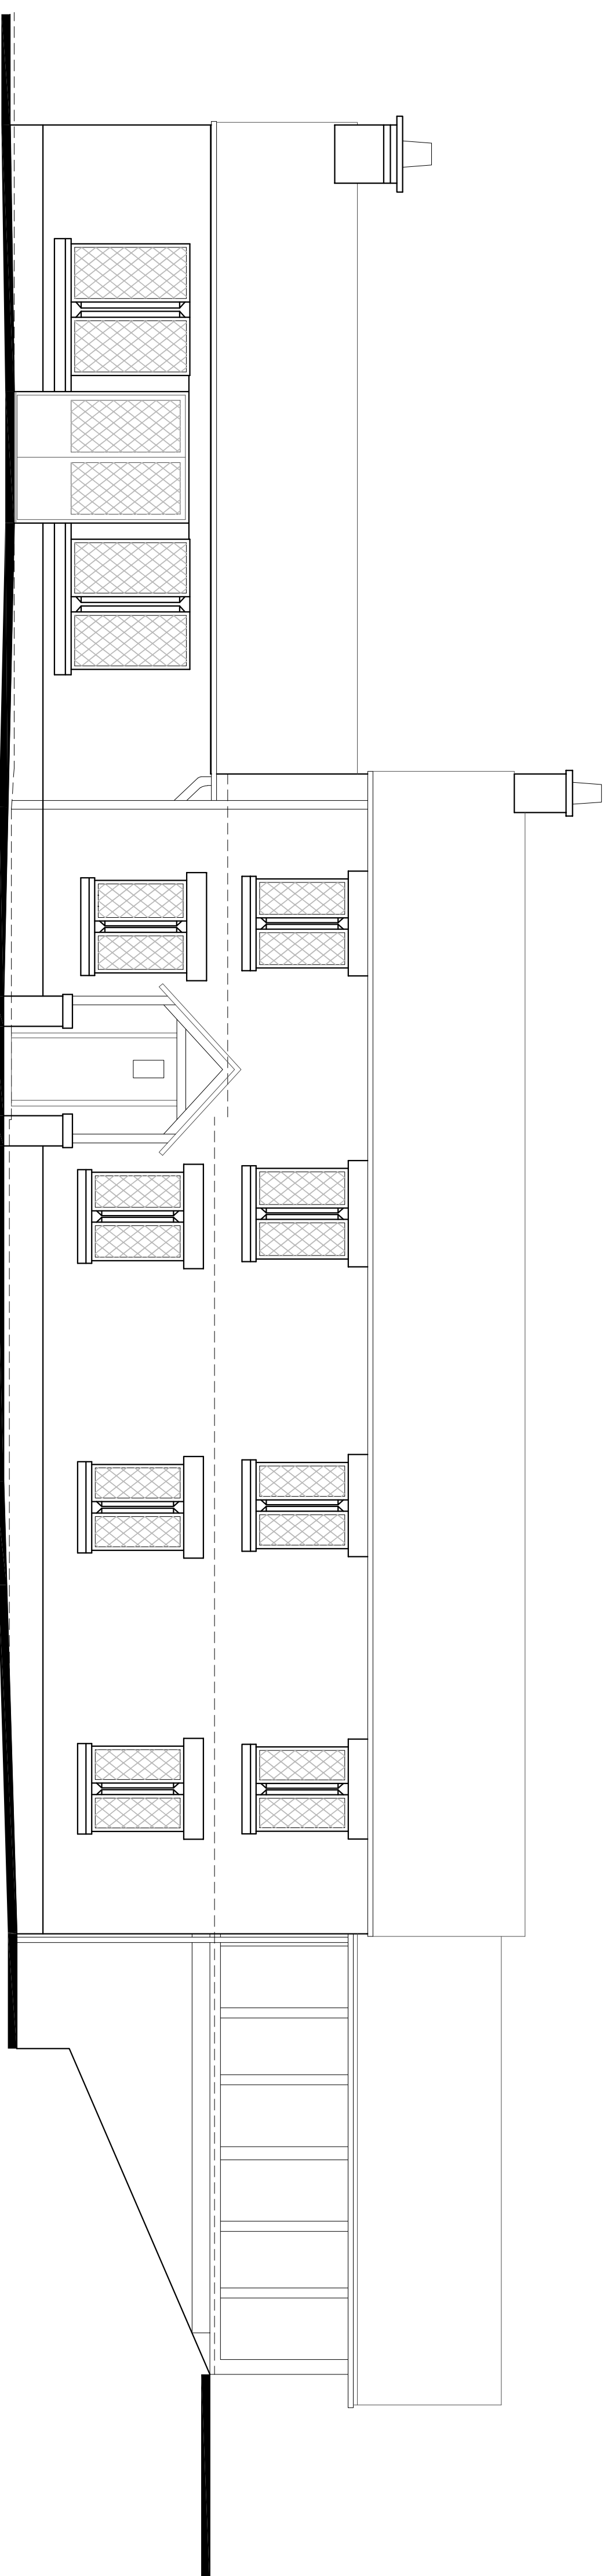

FRONT ELEVATION 1:50

Hewitt & Carr Architects
A: Daisybank House | 17-19 Leek Road | Cheddle | ST10 1JE
T: 01538 756888
E: enquiries@hcarchitects.co.uk
W: www.hcarchitects.co.uk

Client
Mr & Mrs Dunr

Project
PROPOSED EXTENSION AT RAKEWAY
BANK COTTAGE RAKEWAY ROAD
CHEADLE ST10 1RA

ELEVATIONS AS PROPOSED

Status
SCHEME

Date **MARCH 25**

Scale @A1 AS NOTED

Project No	Drawing No
------------	------------

01445-AL(0)02

Rev A