




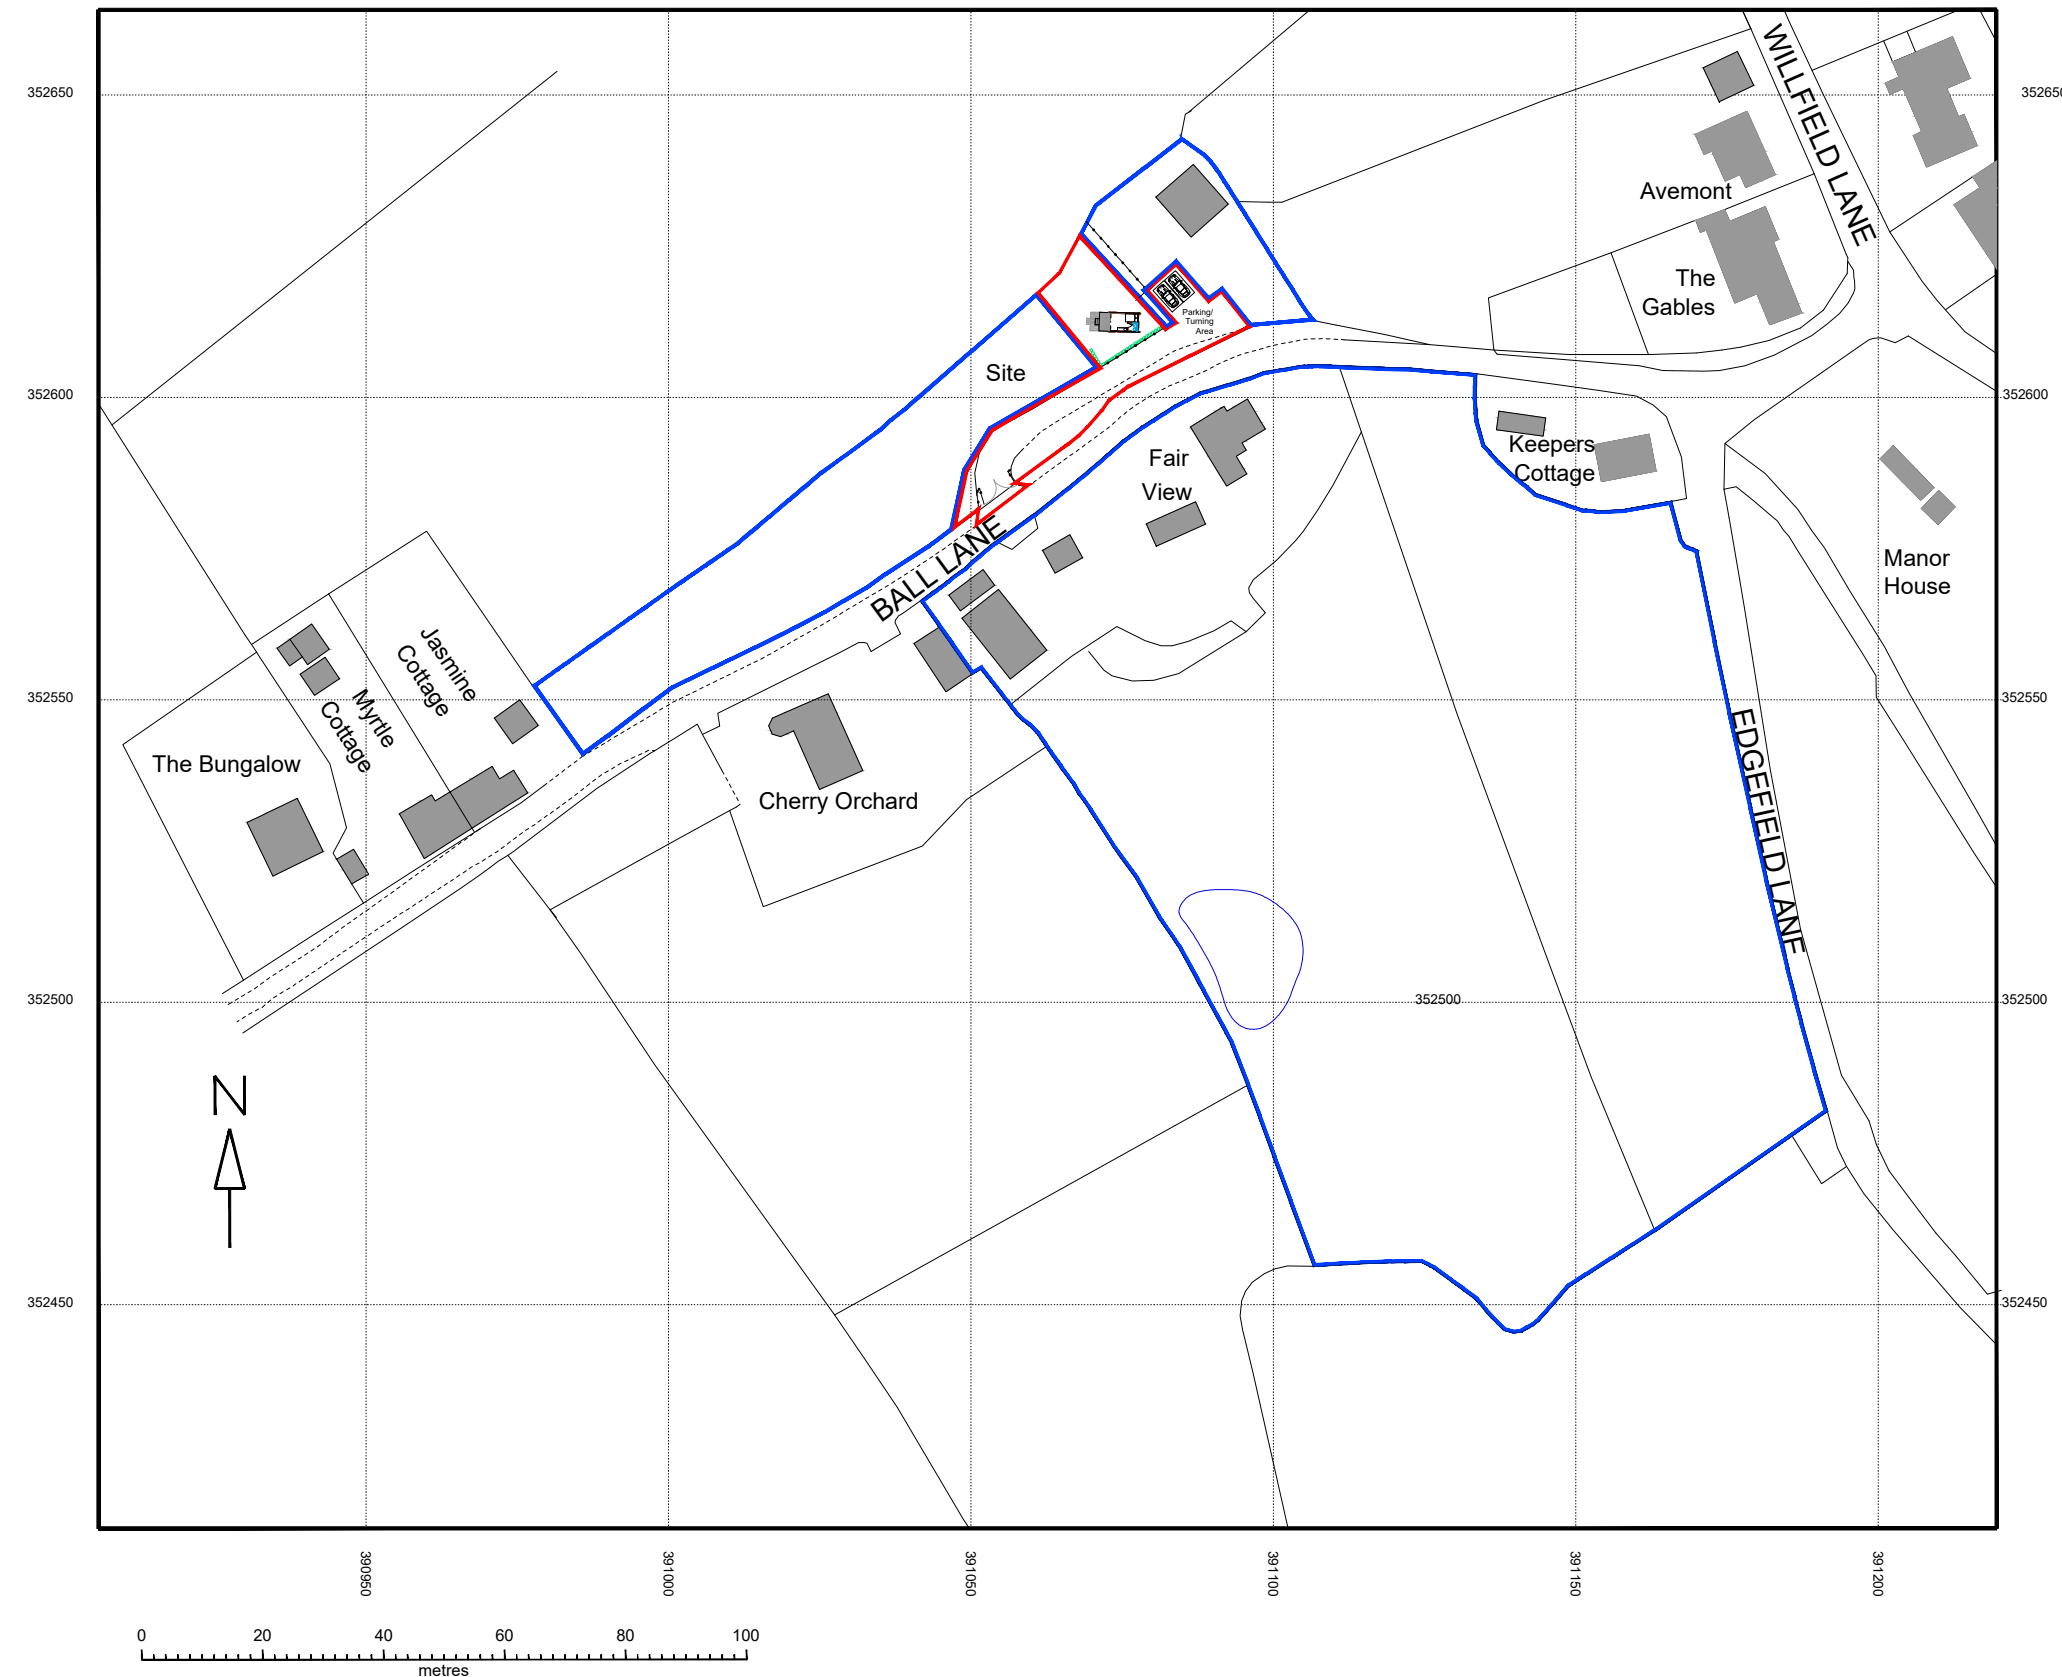


Location Plan scale 1:1250 @ A1
© Crown copyright 2025 Ordnance Survey 100053143

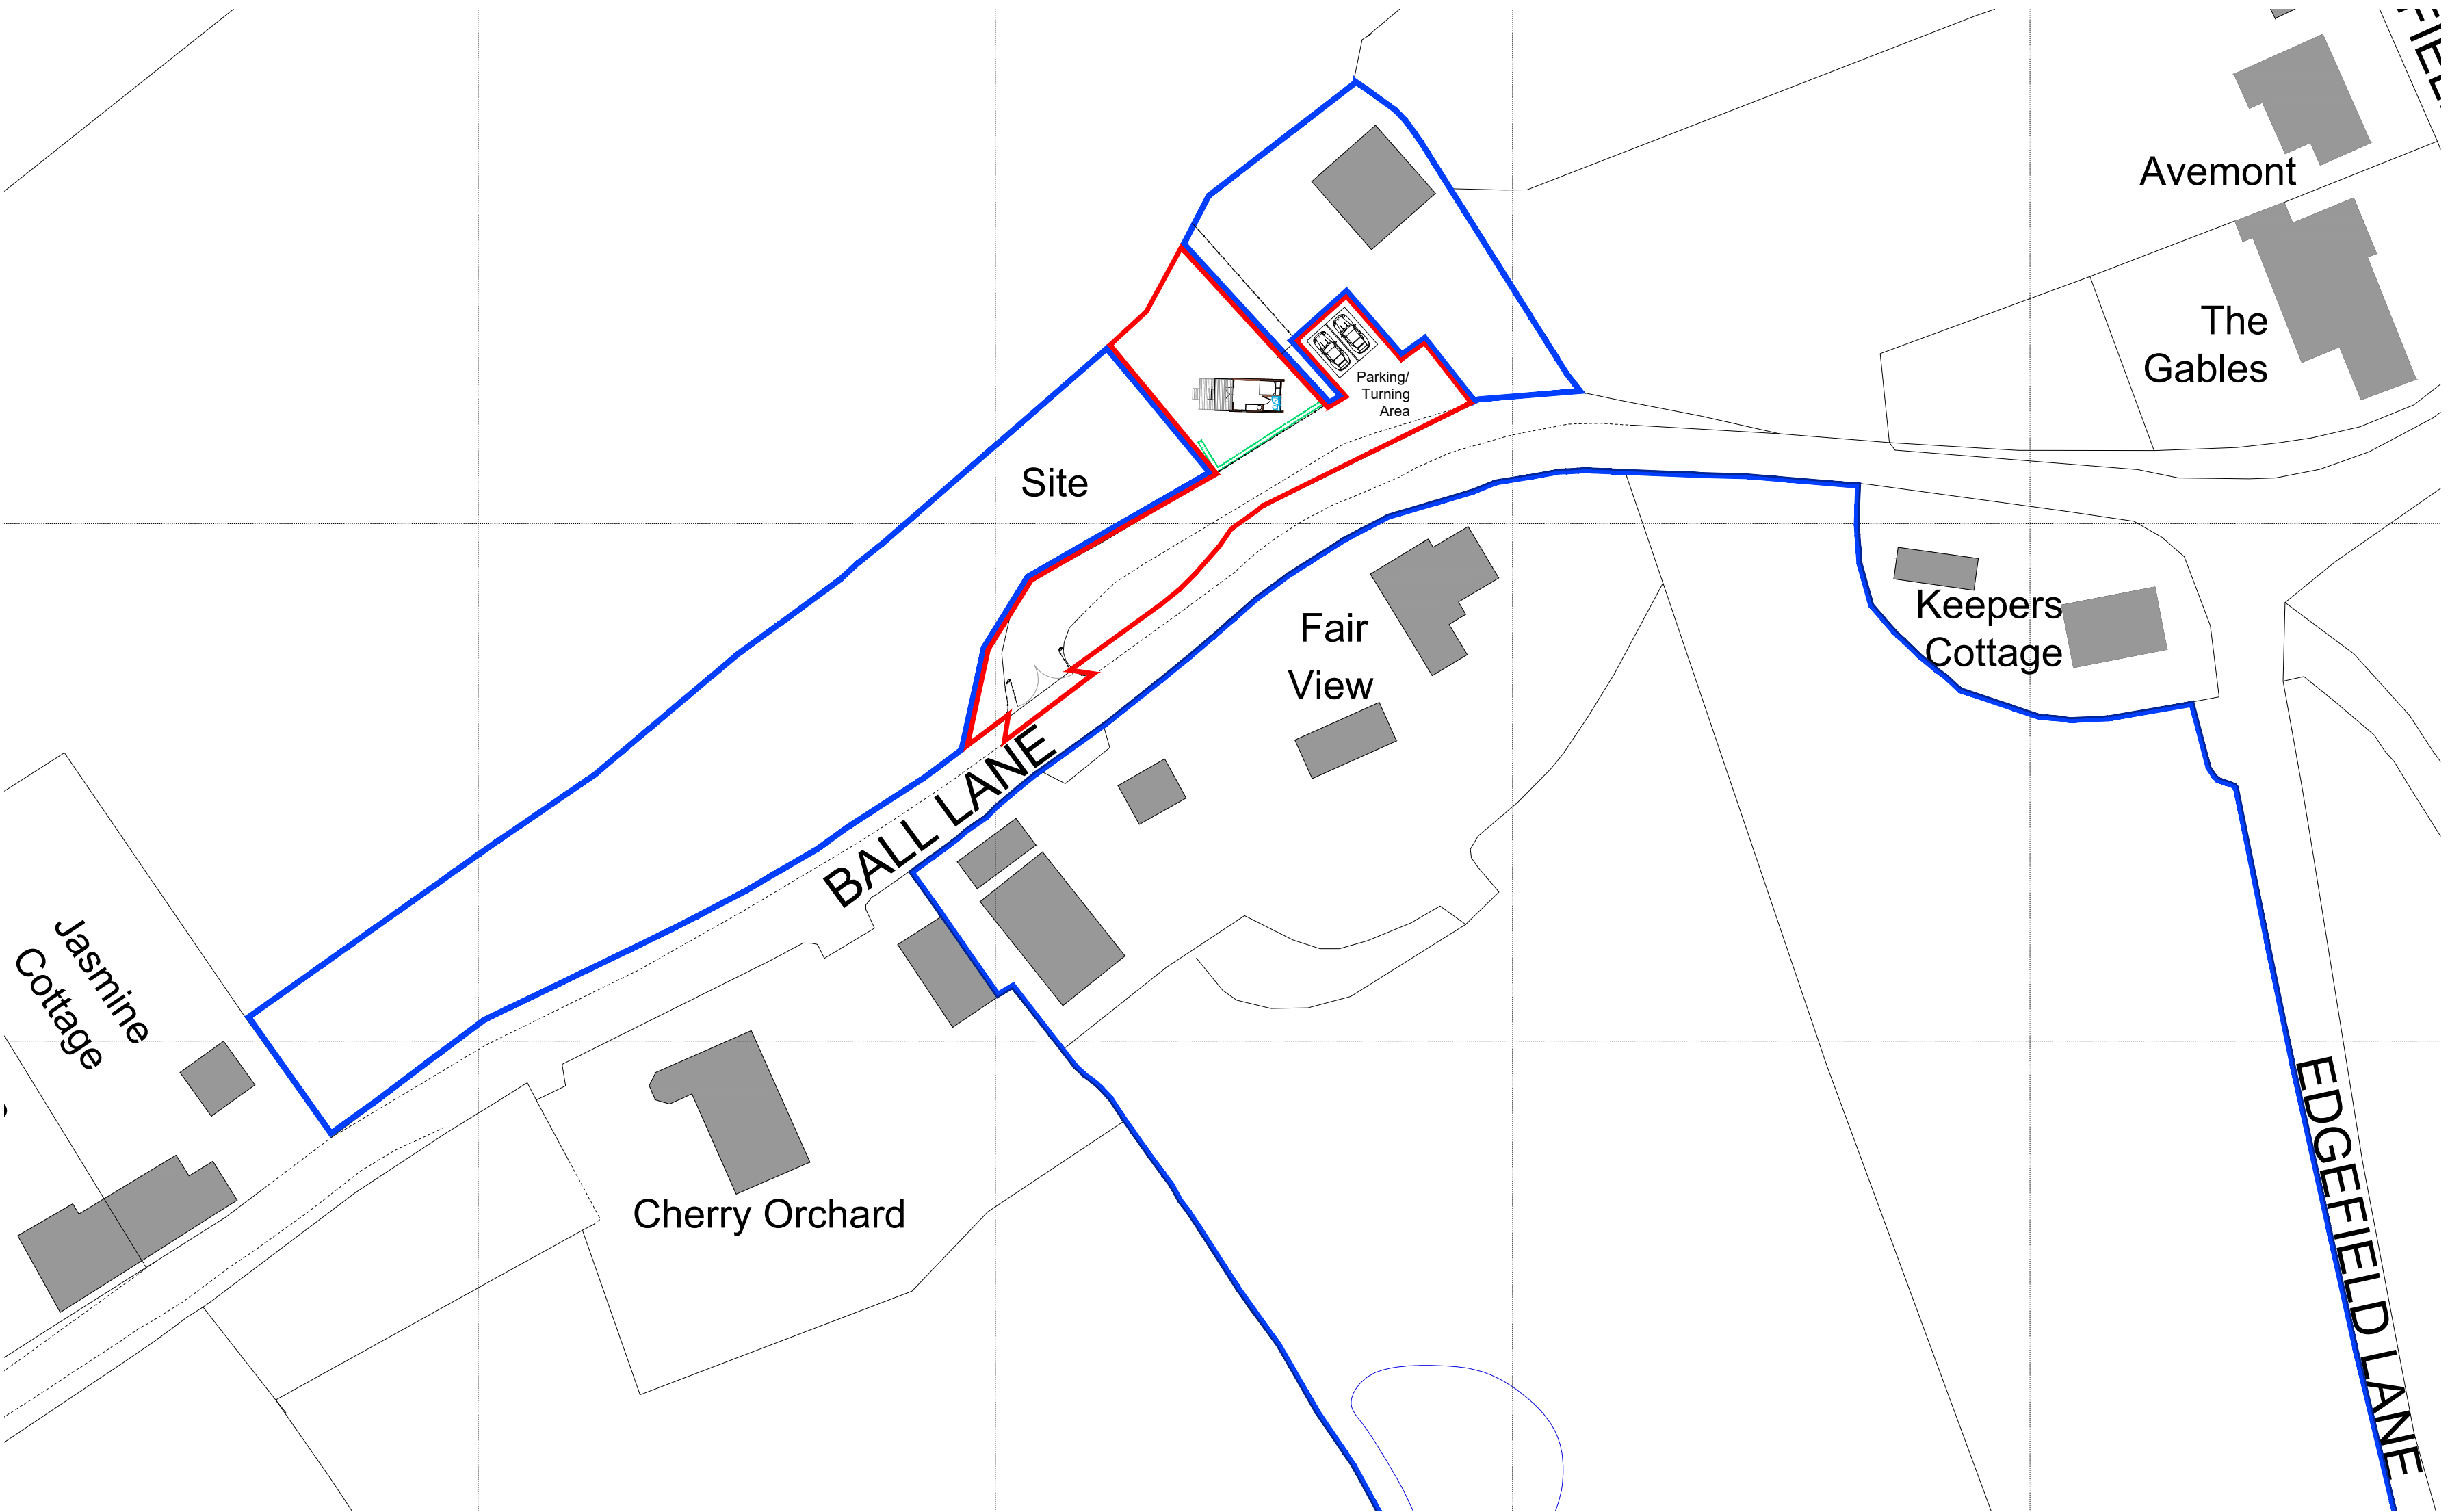


Block Plan scale 1:500 @ A1

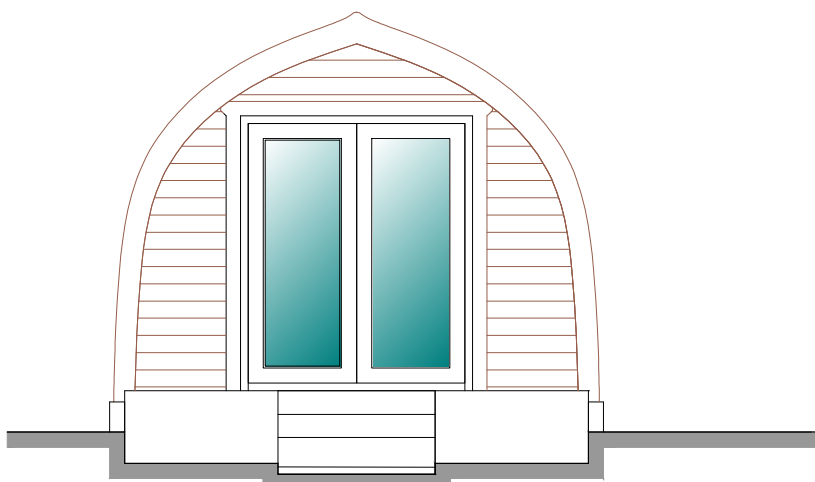

West Elevation

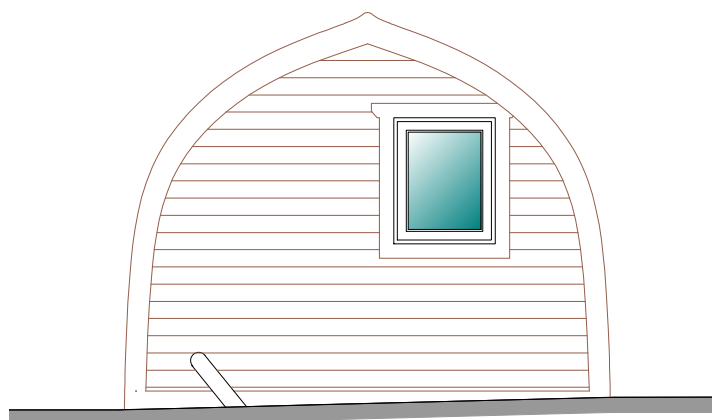

East Elevation

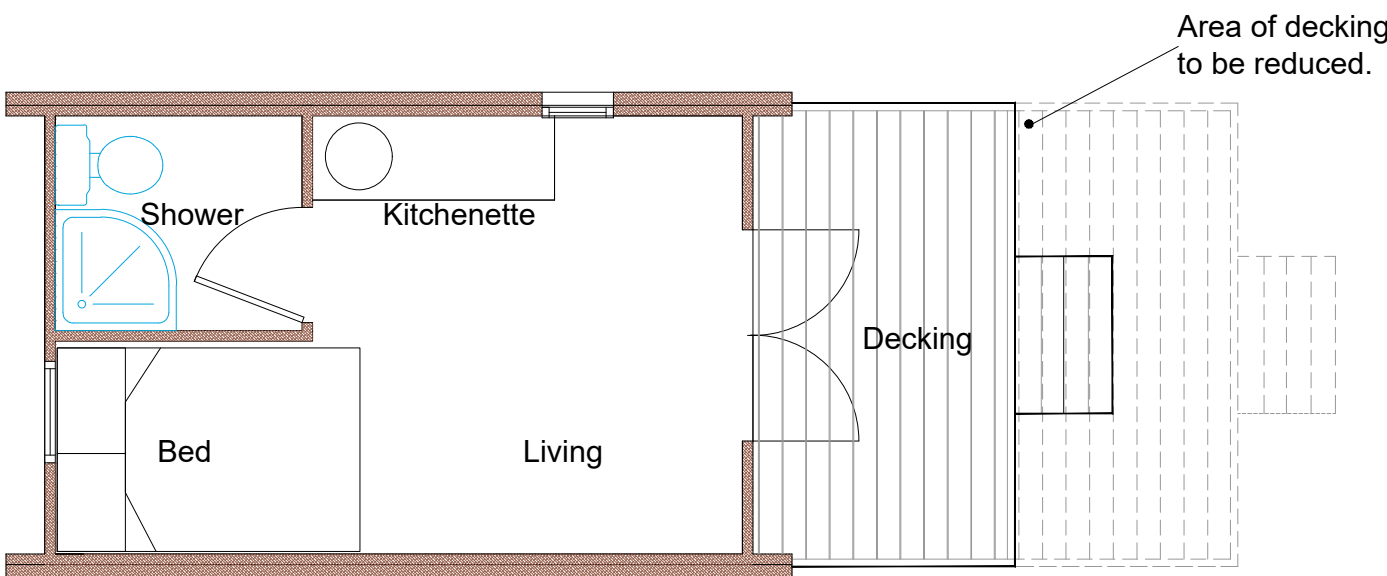

Ground Floor Plan

Scale 1:50 @ A1




North Elevation




Photograph of South Elevation



Photograph of West Elevation

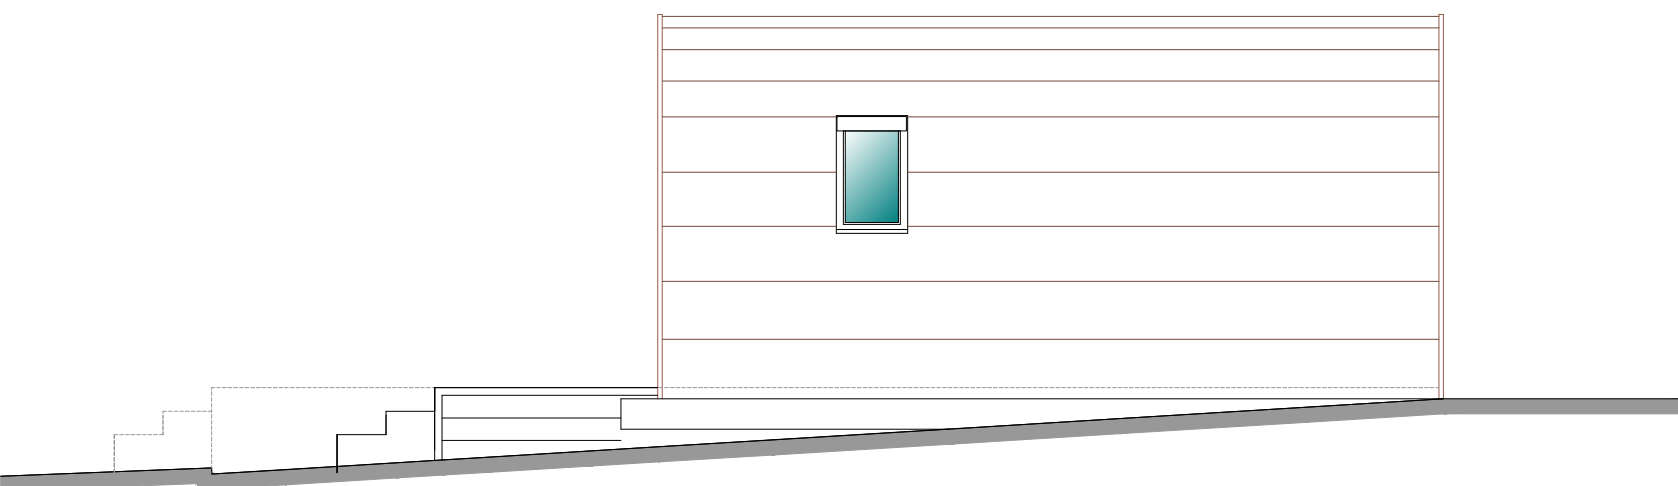

South Elevation

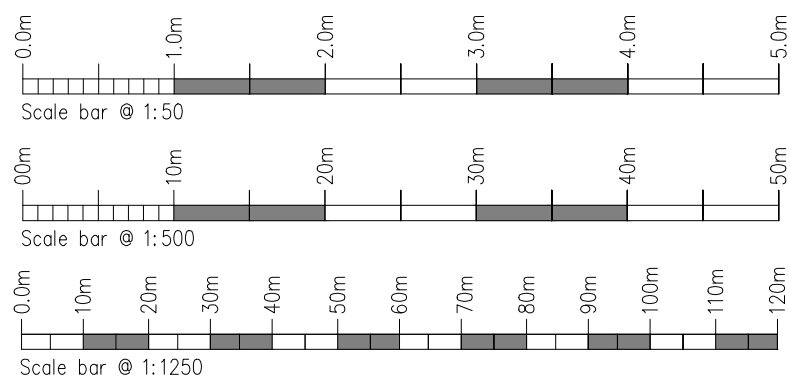

Rev	Drawn	Comments	Date

MAC
ARCHITECTURAL DESIGN LTD
Moorland House, 123 Moorland Road, Burslem, ST6 1JD.
T:01782 503302 E:admin@mac-arch.co.uk

Client:
Mr & Mrs L Eardley

Project:
**Proposed Shepherd's Hut at
Fair View, Ball Lane,
Brown Edge, Stoke on Trent,
Staffs. ST6 8SW**

Title:
Plans & Elevations

Status:
Planning.