



Copyright of this drawing is vested in the Architect and it must not be copied or reproduced without consent. Figured dimensions only are to be taken from this drawing. All contractors must visit the site and be responsible for taking and checking all dimensions relative to their work. Hewitt&Carr Architects Ltd are to be advised of any variation between drawings and site conditions. CLIENTS ARE ADVISED TO CLARIFY DIMENSIONS WITH THE ARCHITECT PRIOR TO SETTING OUT AND NOT TO SCALE FROM THE DRAWING.

Rev.	Drawn	Comments	Date
A	LF	Marking of new footpath on proposed site plan	21/09/2026
B	LF	Addition of hedges	23/09/2026

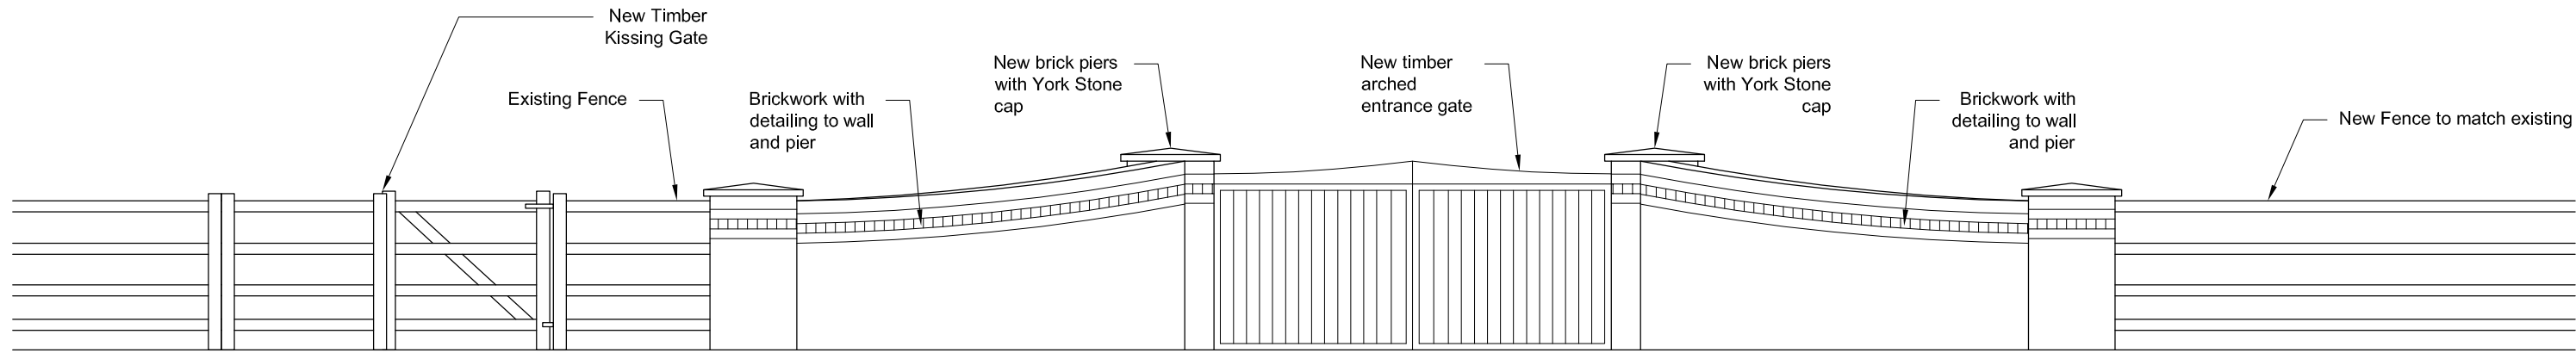


FRONT ELEVATION 1:50

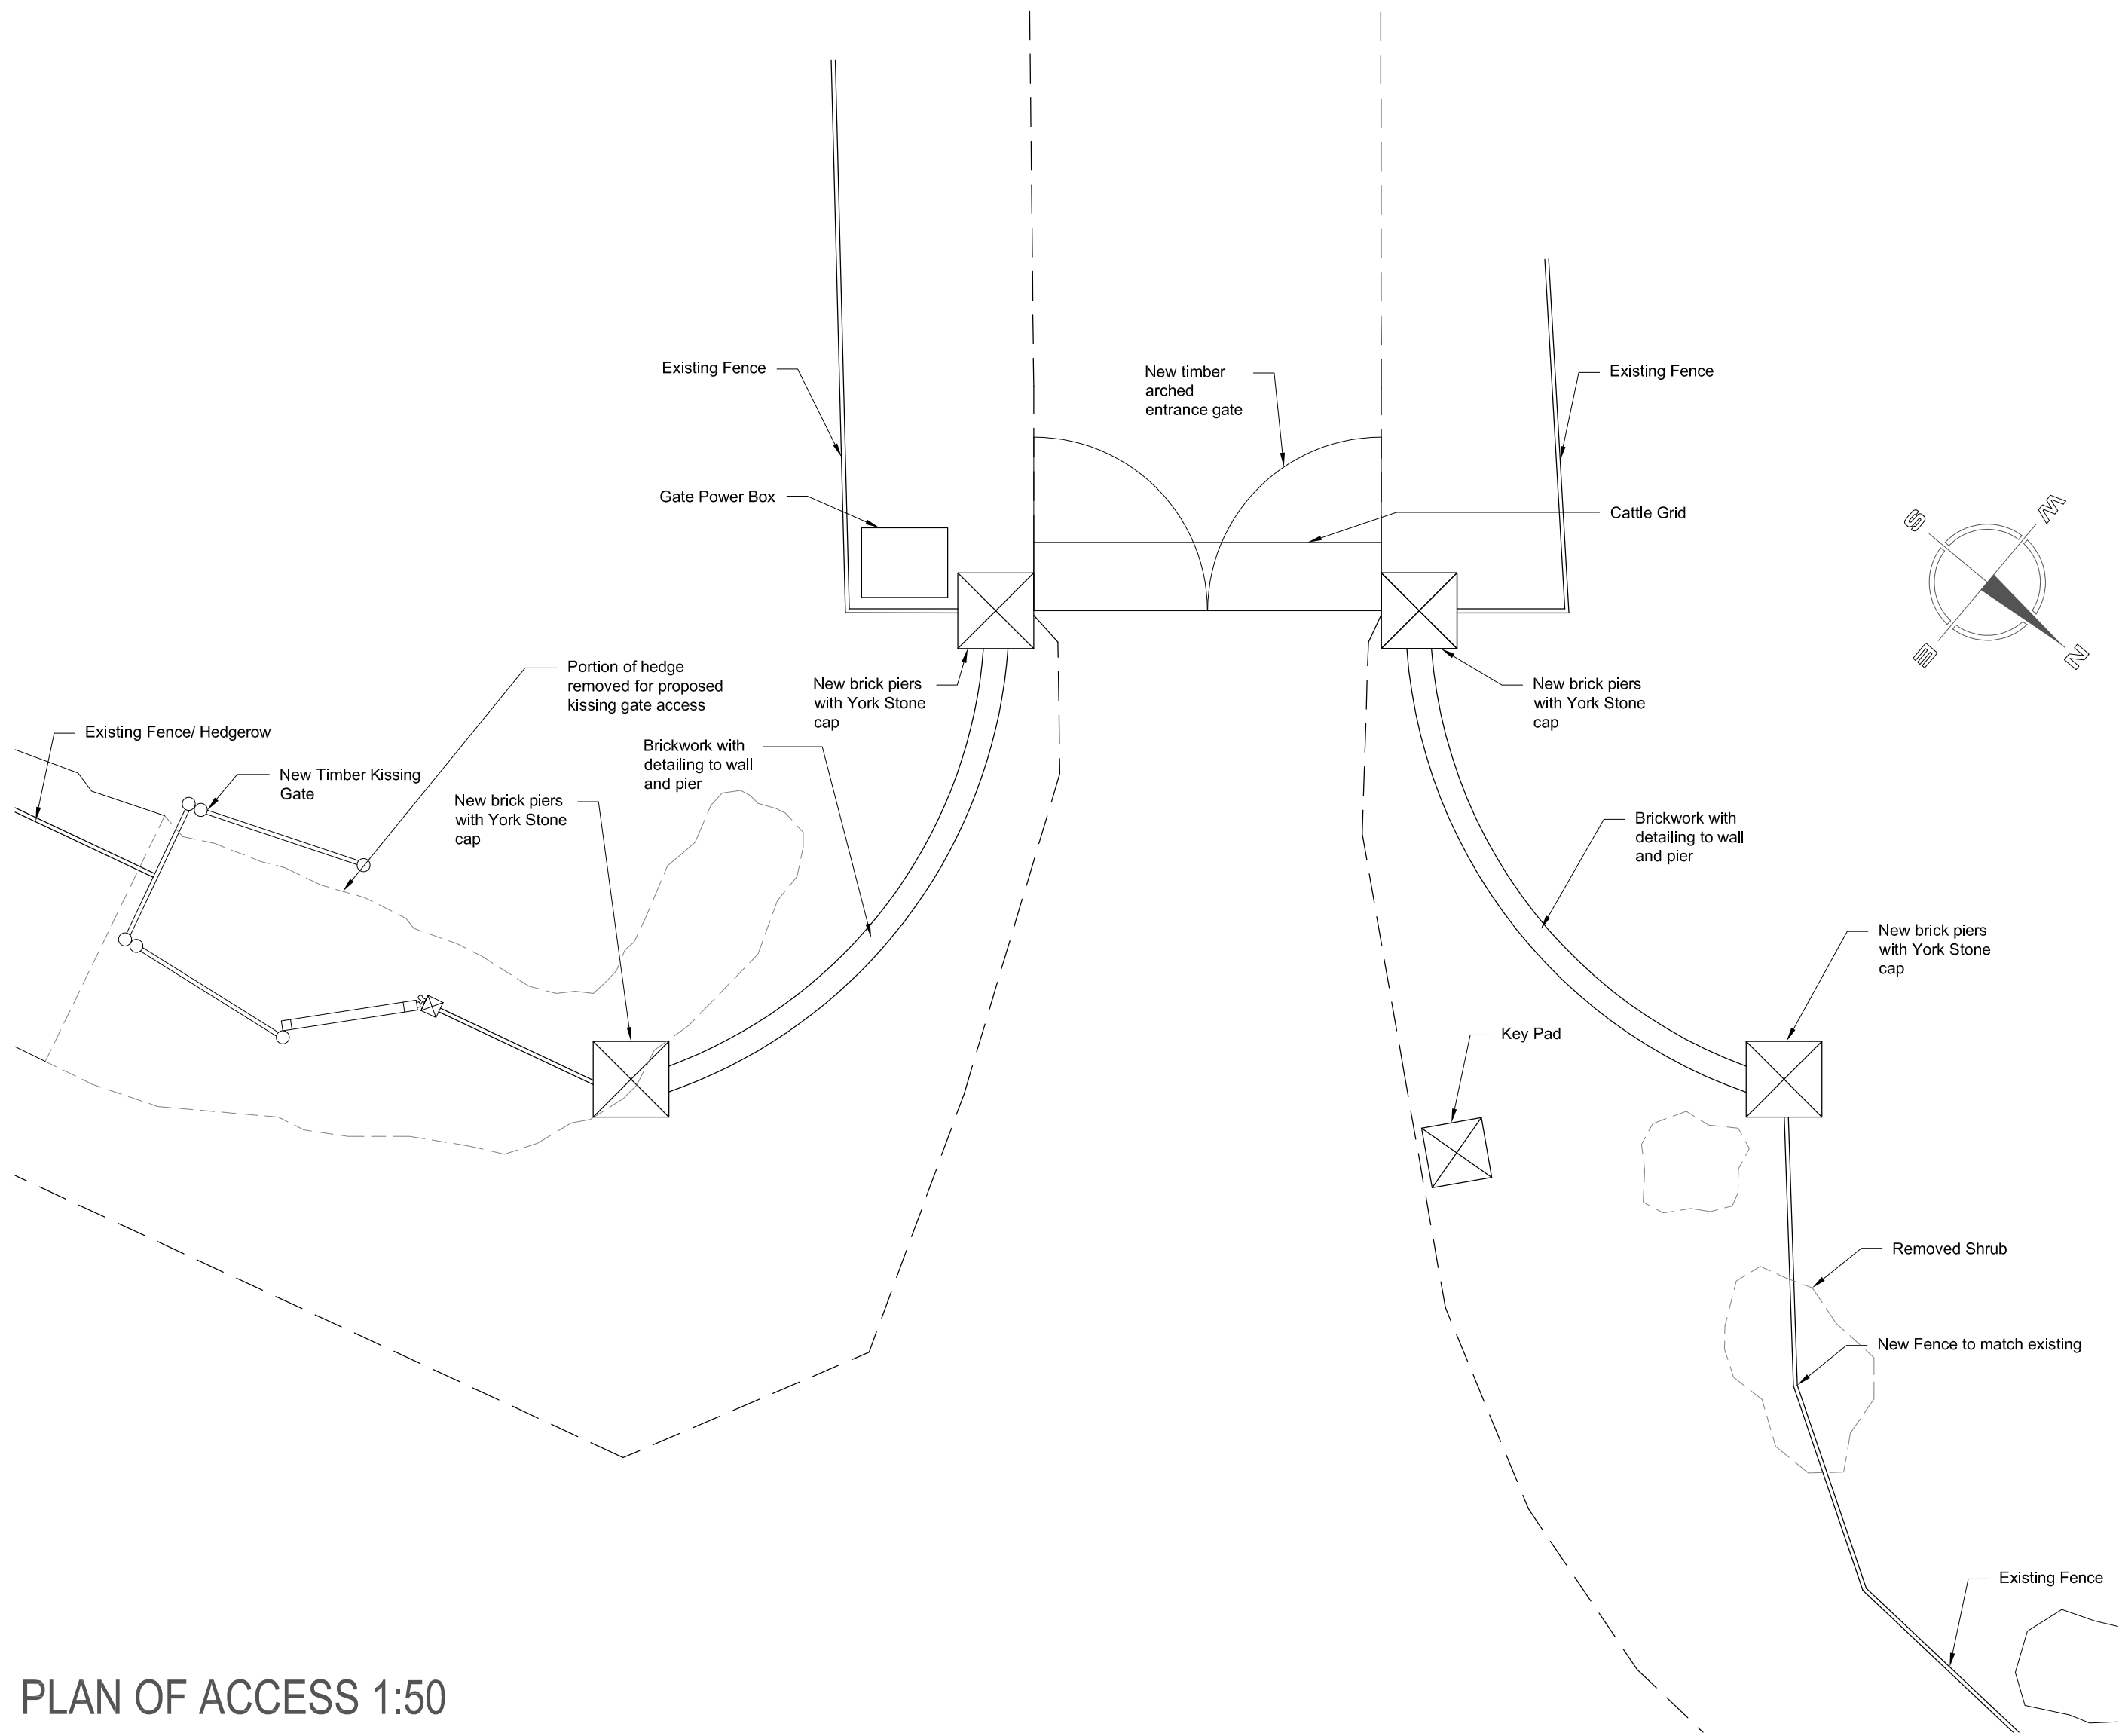


PLAN OF ACCESS 1:50

Ordnance Survey © Crown copyright 2026 All rights reserved. Licence number AC0000810055

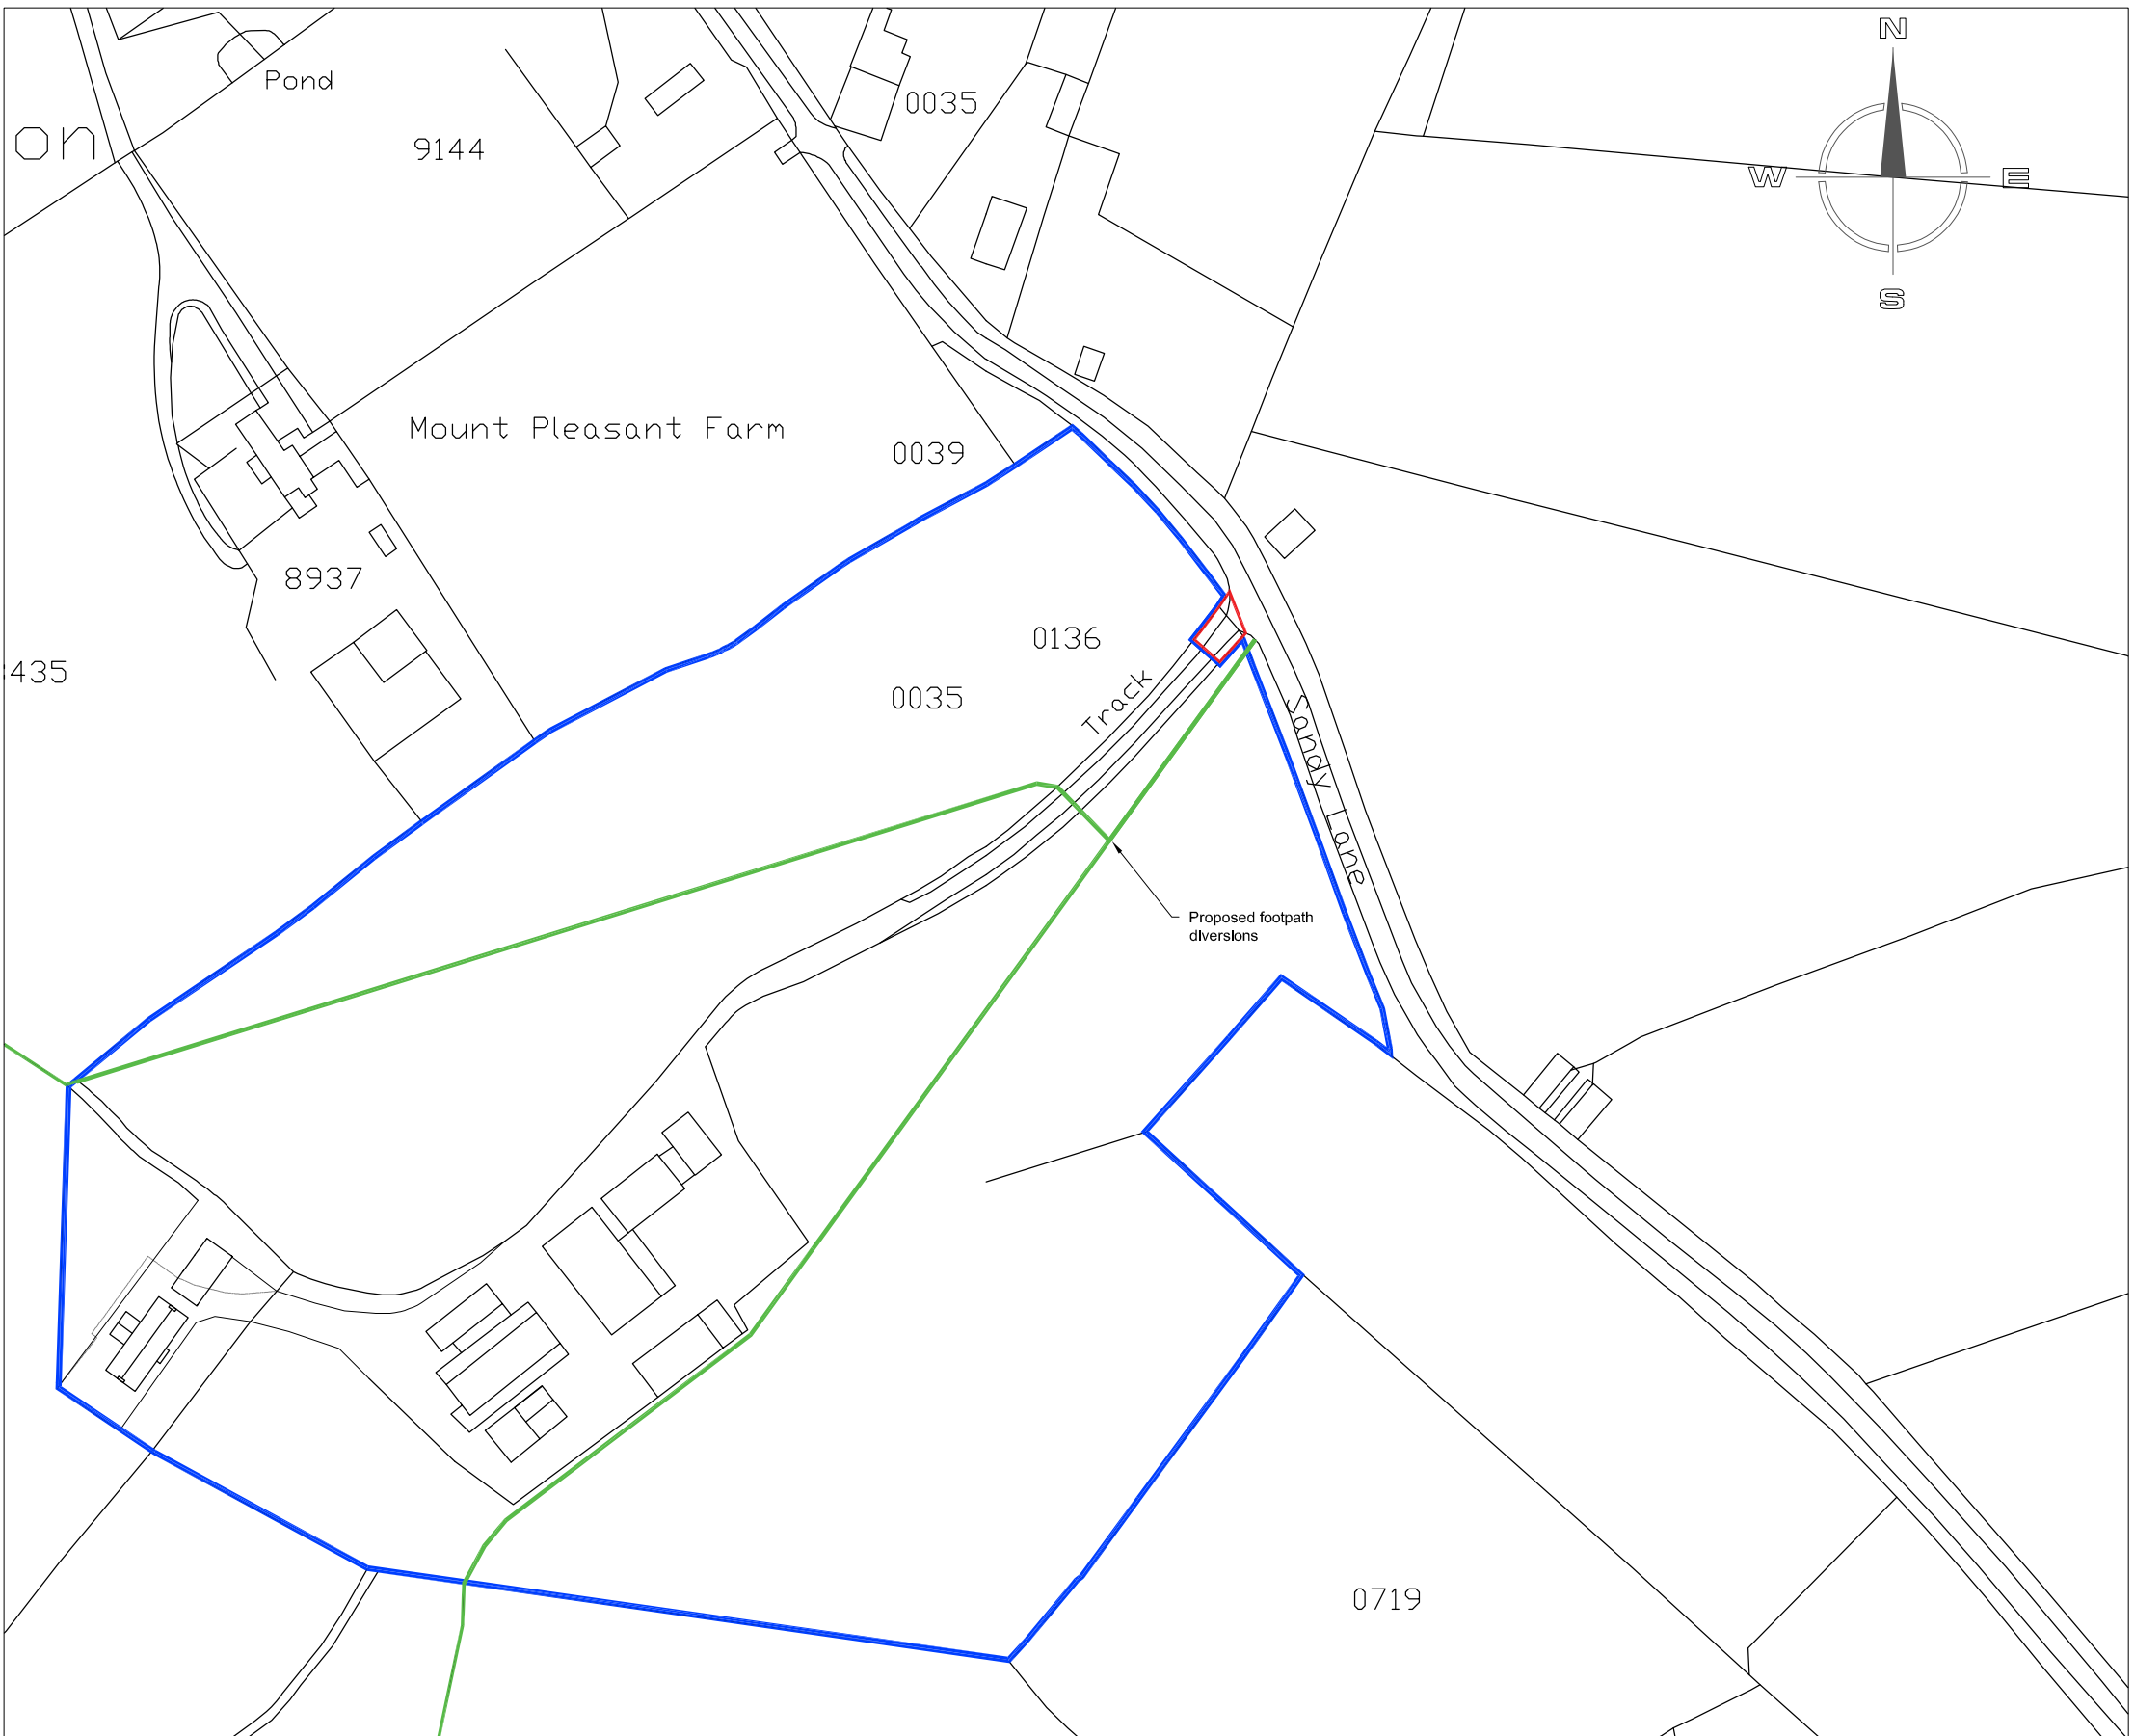

SITE PLAN 1:1250

Ordnance Survey © Crown copyright 2026 All rights reserved. Licence number AC0000810055

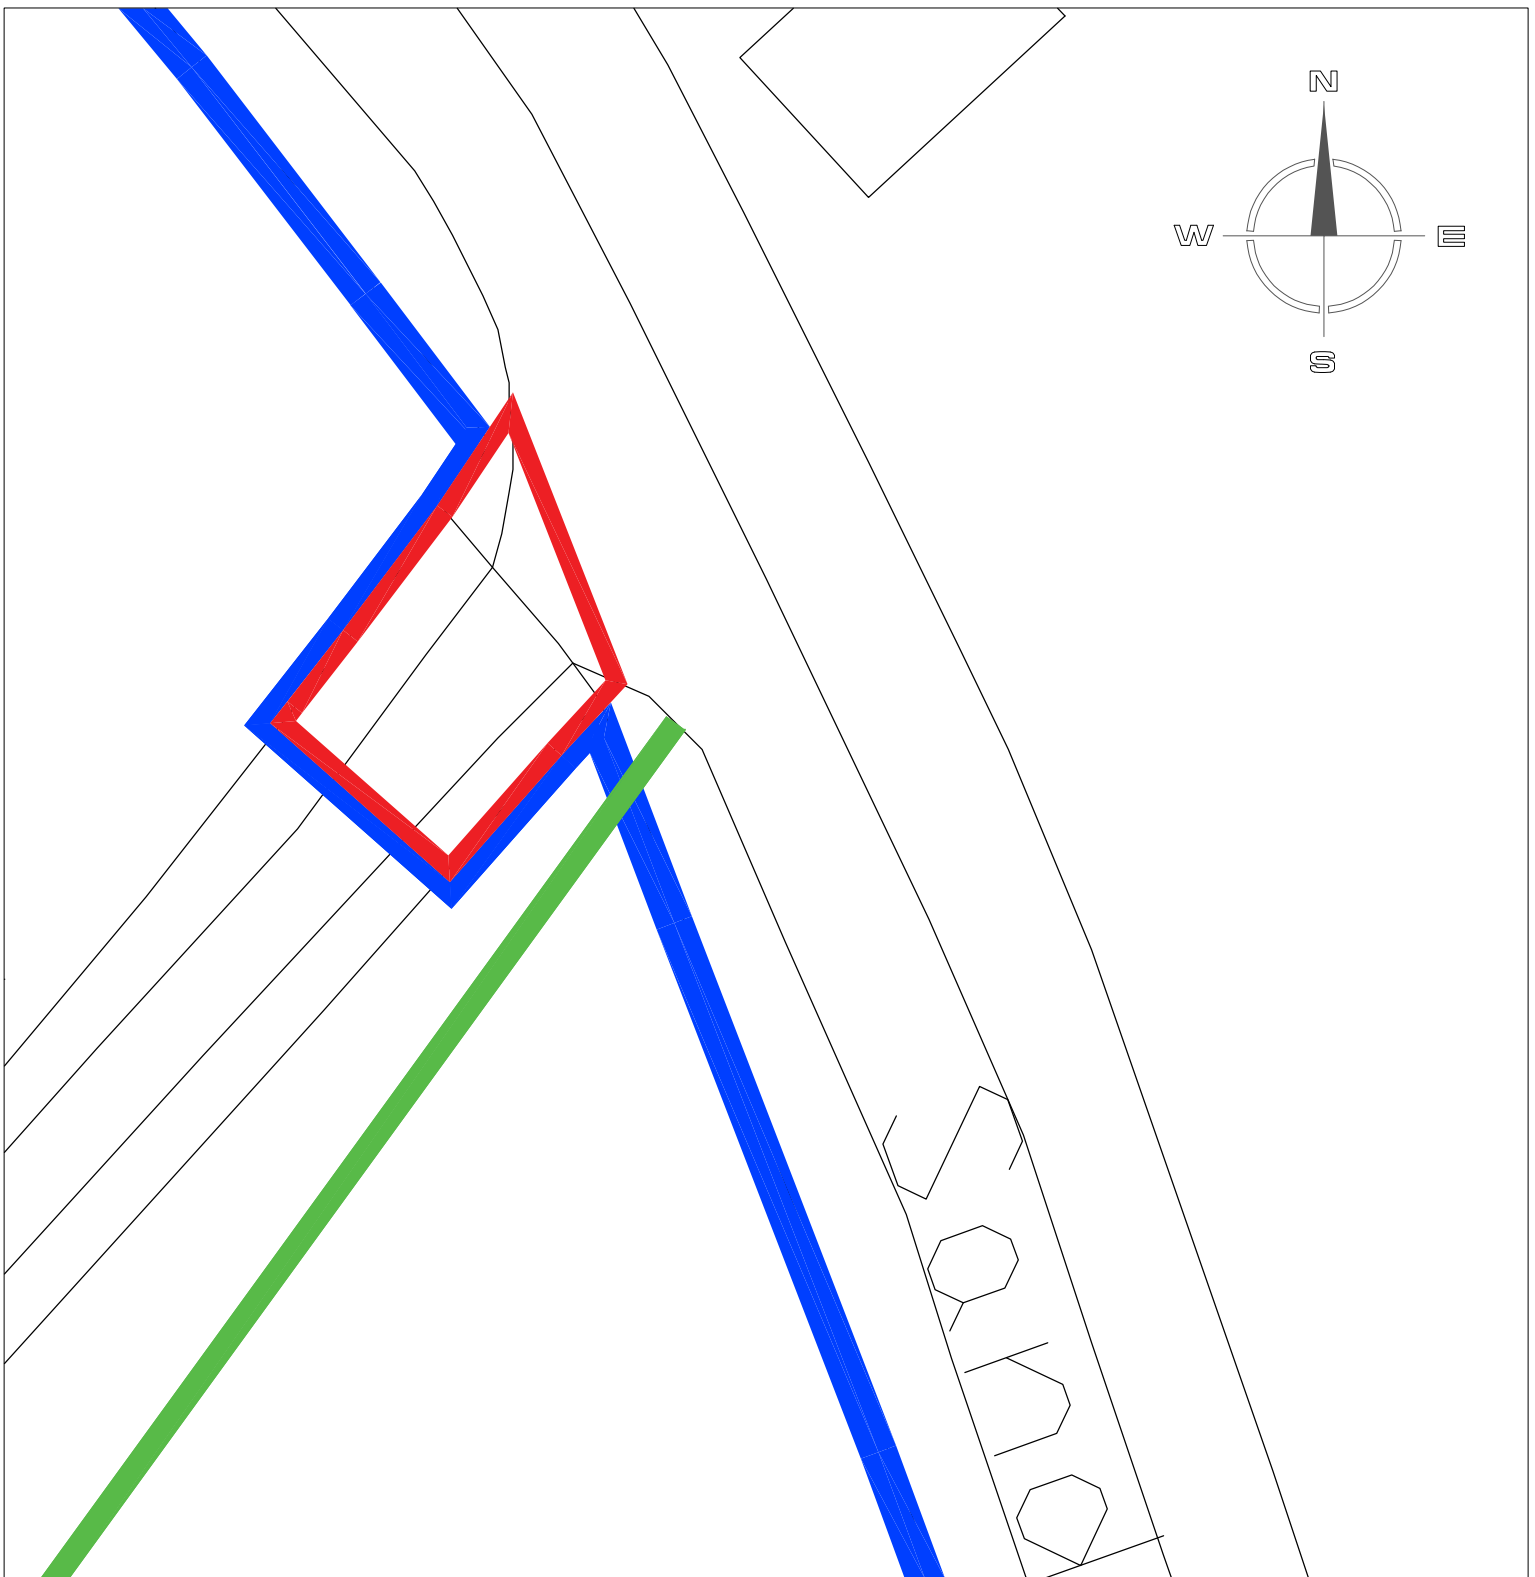

SITE PLAN 1:200

1:50
1m 0 1m 2m 3m 4m 5m

1:200
4m 0 4m 8m 12m 16m 20m

1:1250
25m 0 25m 50m 75m 100m 125m

Hewitt&CarrArchitects

A: DaisyBank House | 17-19 Leek Road | Cheadle | ST10 1JE
T: 01538 756888
E: enquiries@hcarchitects.co.uk
W: www.hcarchitects.co.uk

Client
Mr & Mrs S Lake

Project
Alterations to gated access

Title
Plans and Elevations as Proposed

Status
Scheme

Date
August 26

Scale @ A1
As Noted

Project No
01506 PL(0) 02

Drawing No.

Drawn
OA

Checked

Rev
B

PLANNING