






FLOOR PLAN

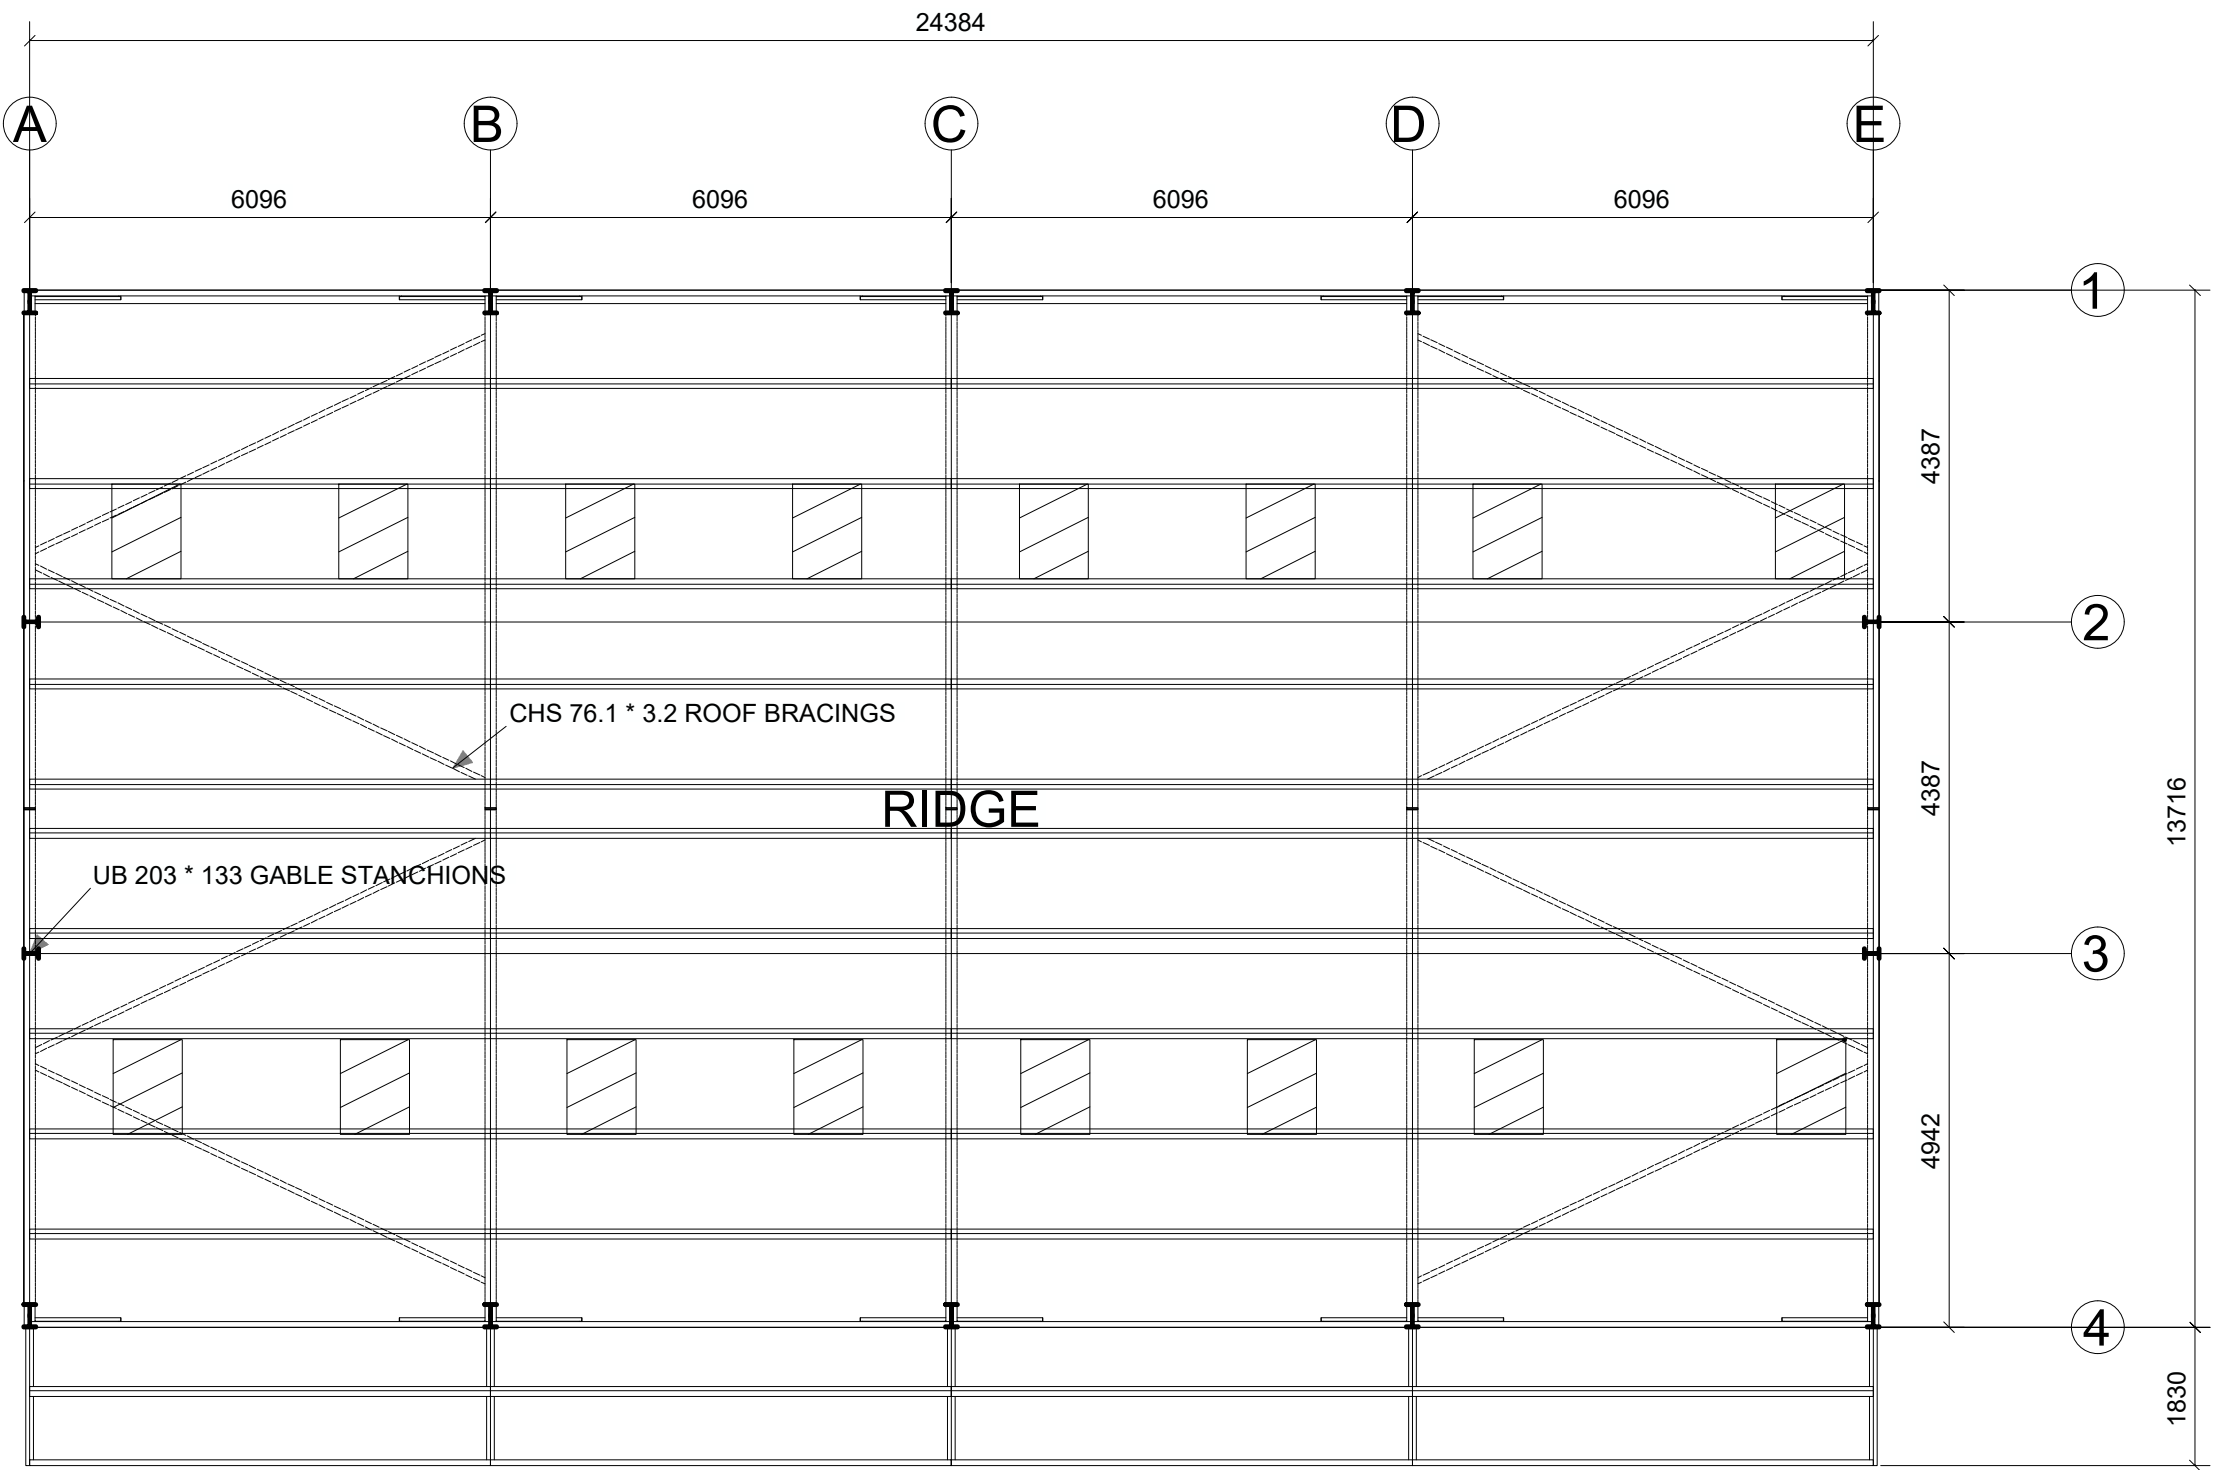

ROOF PLAN

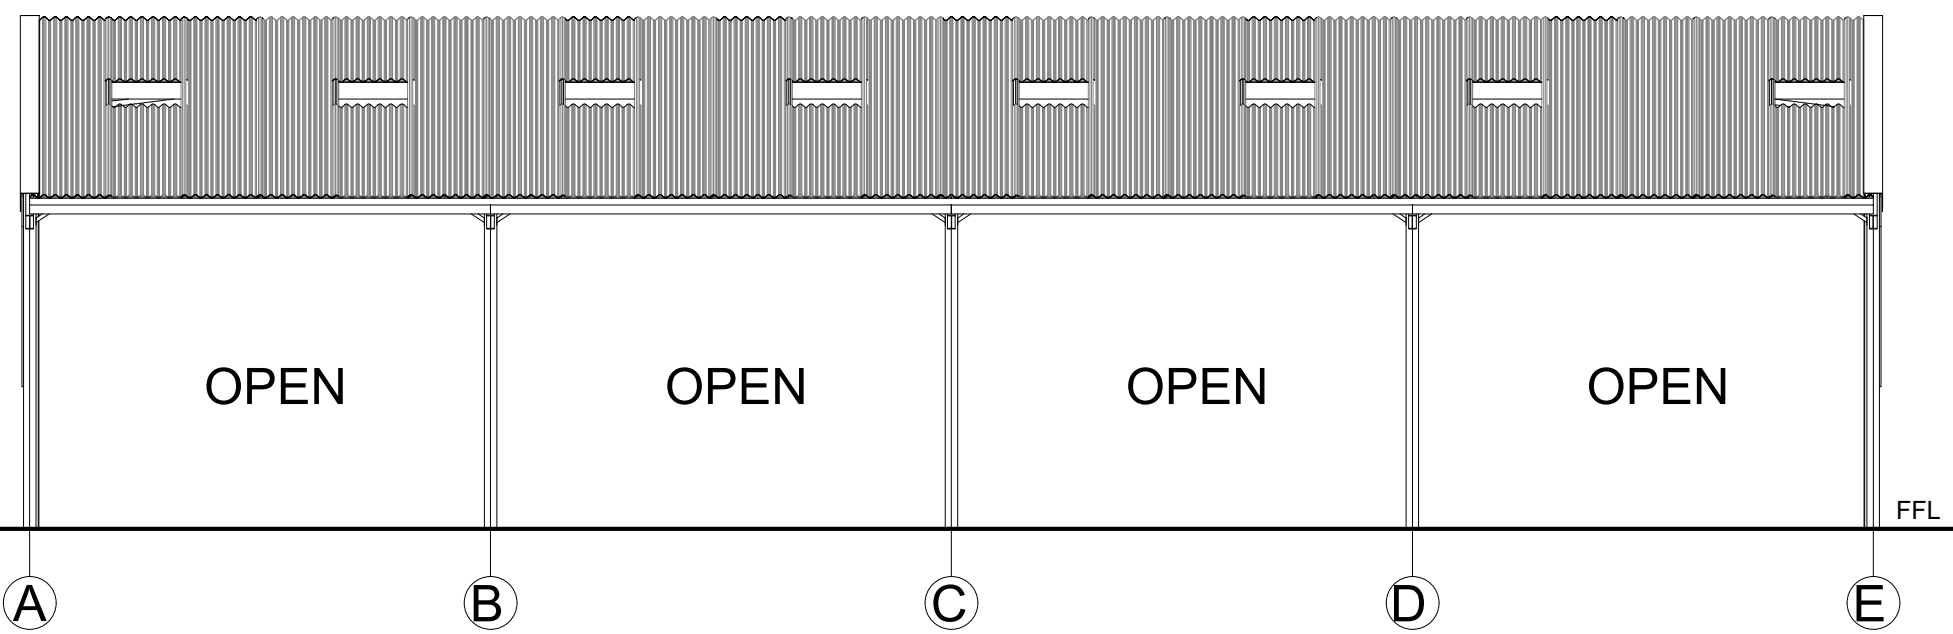


SIDE ELEVATION (East)

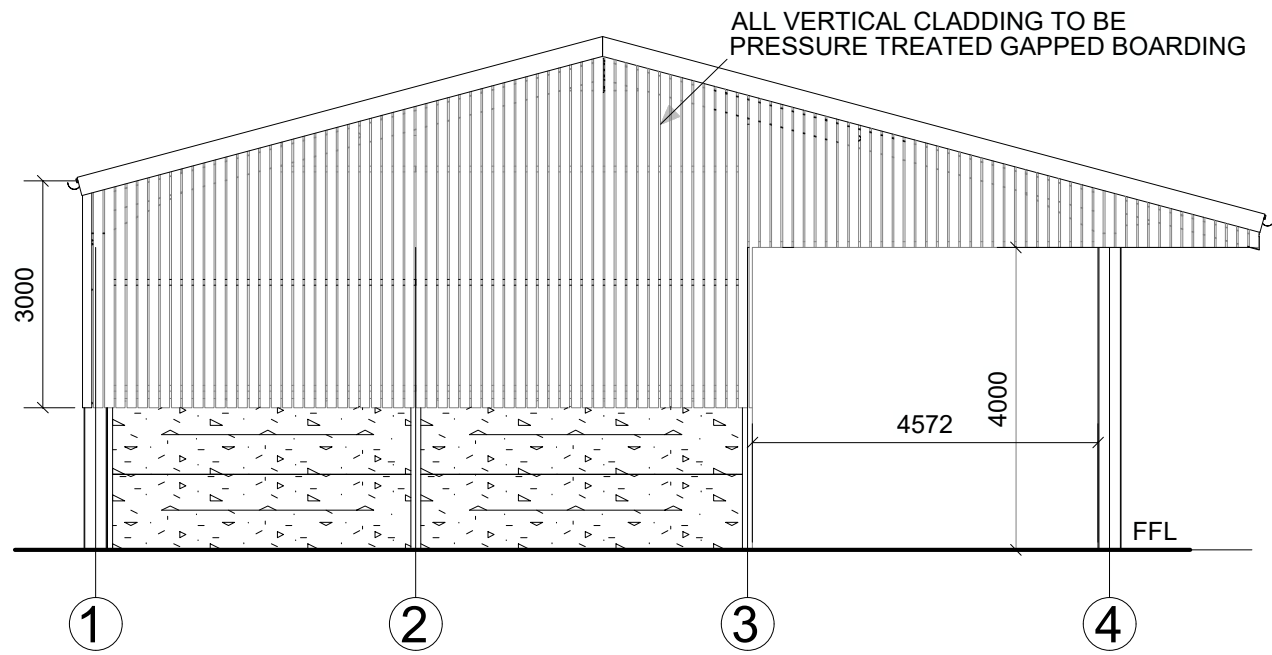


GABLE ELEVATION (South)

(Elevation obscured by existing building)

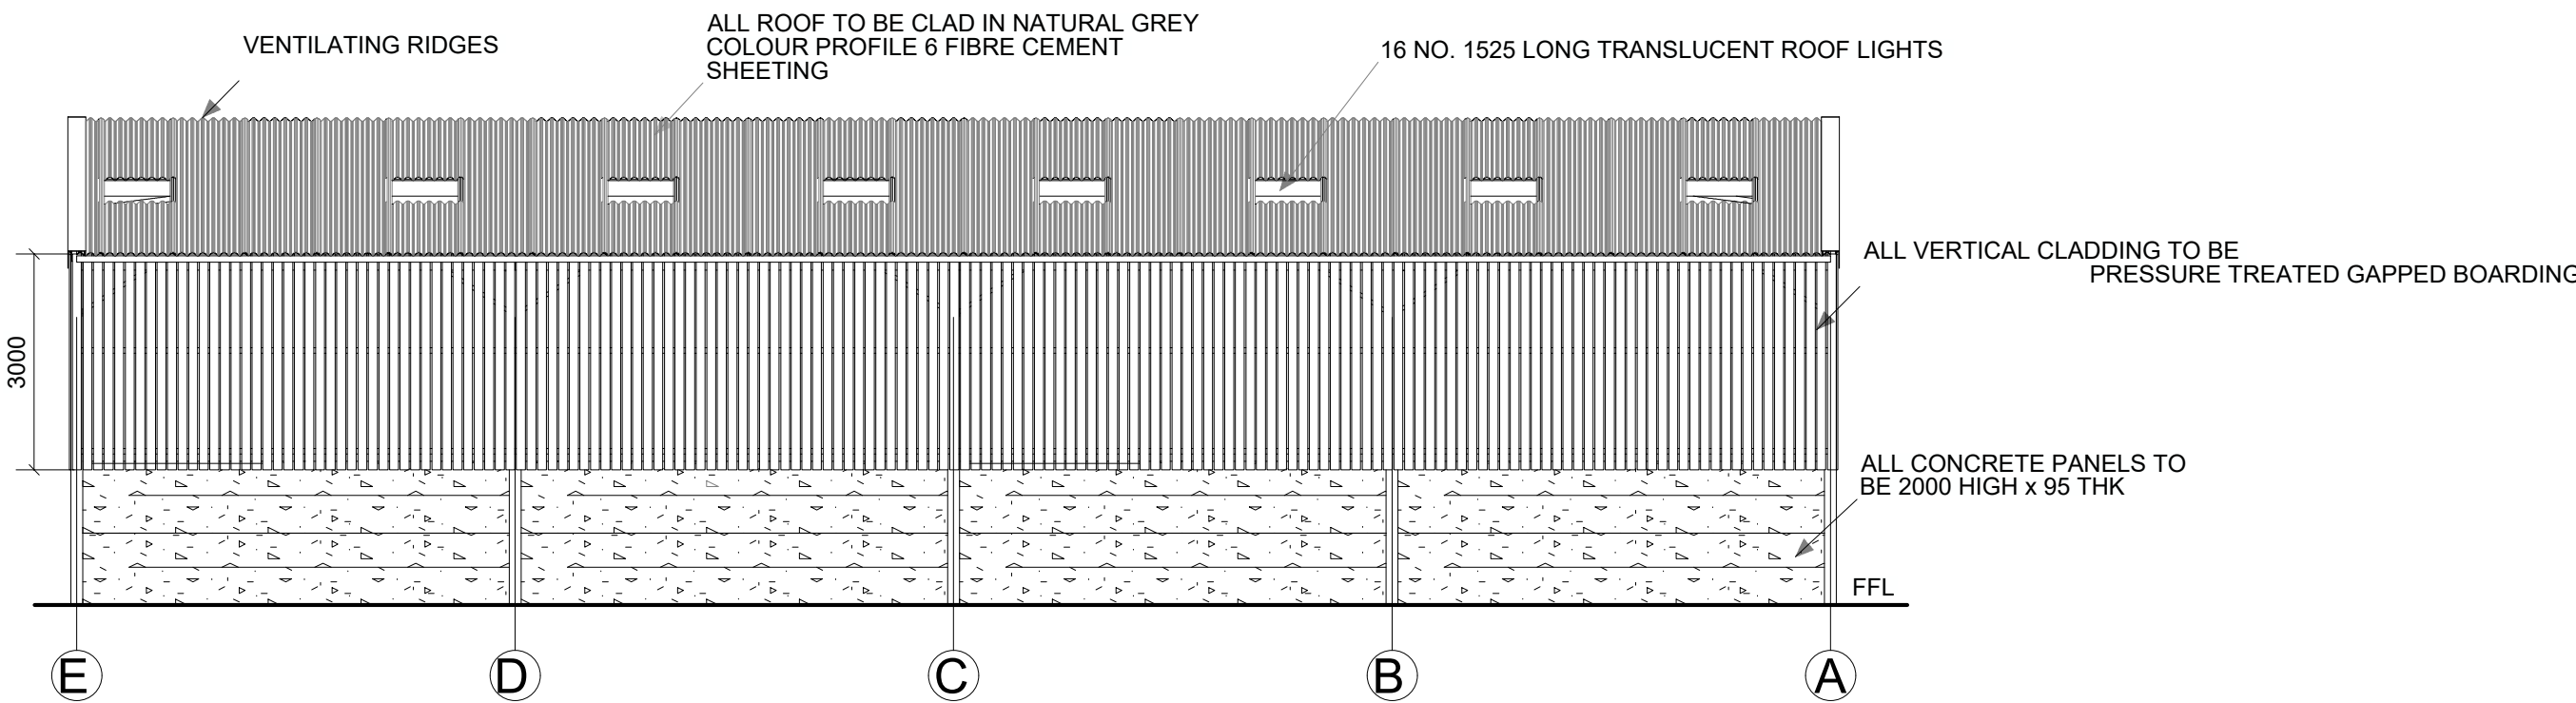

SIDE ELEVATION (West)

(Elevation obscured in part by existing building)

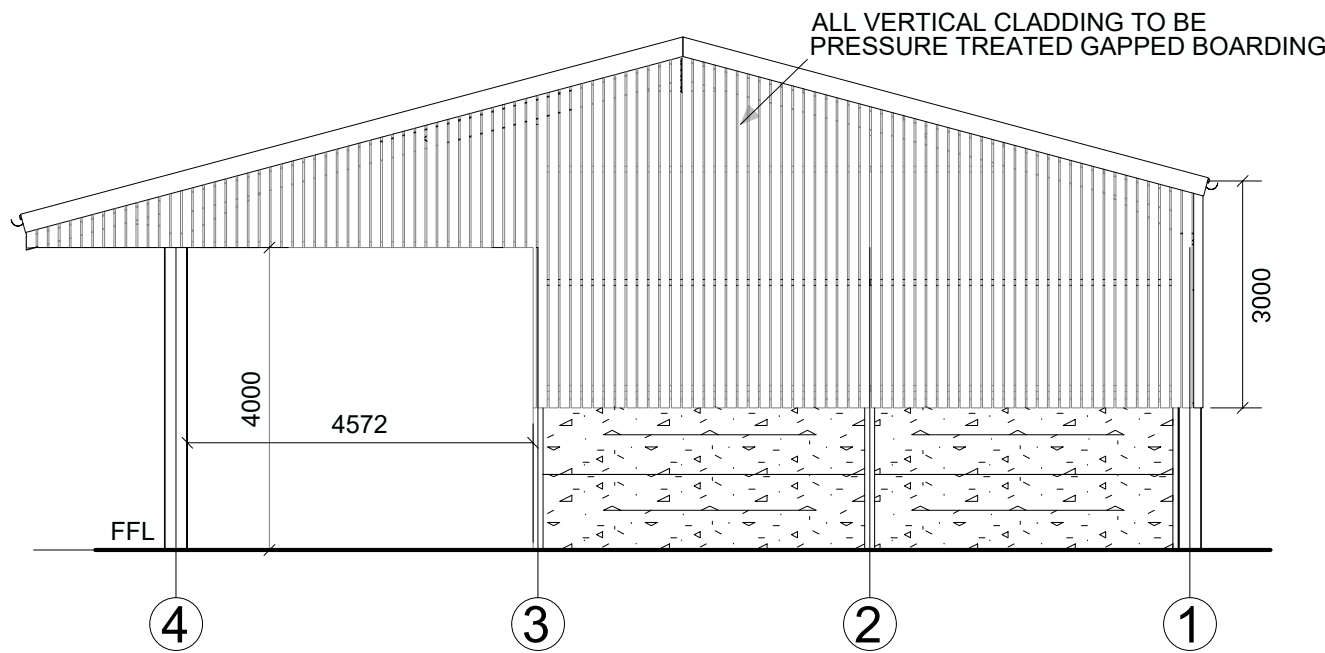

GABLE ELEVATION (North)

Notes:

All work is to be carried out to the latest current British standards Codes of Practice and recognised working practices.
All work and materials should comply with Health and Safety legislation including The Construction (Design and Management) Regulations 2015.
All dimensions are in millimetres unless explicitly shown otherwise.
The contractor should check and certify all dimensions as work proceeds and notify the architect of any discrepancies.

A: Drawing notes revised. 28.09.2026

G H A
Gary Hoerty Associates
Gary Hoerty Associates Chartered Surveyors
Suite 9 - Grindleton Business Centre
The Spinney
Grindleton
Clitheroe
Lancashire BB7 4DH
T: 01200 449700
Email: info@ghaonline.co.uk

Project: ref. Pro/1240/3876/AA
Planning application for the erection of a replacement agricultural livestock building at:
Upper Stonehouse Farm
Brown Edge
Staffordshire
ST6 8TF

Title: Proposed Plans and Elevations

Drawing No: Pro.1240.3876 - 01 **Drawn:**

Client: Mr. B. Proctor

Date: 14.09.2026 **Scale:** 1:100 @ A1

Amendments: **A**