




Southern Elevation

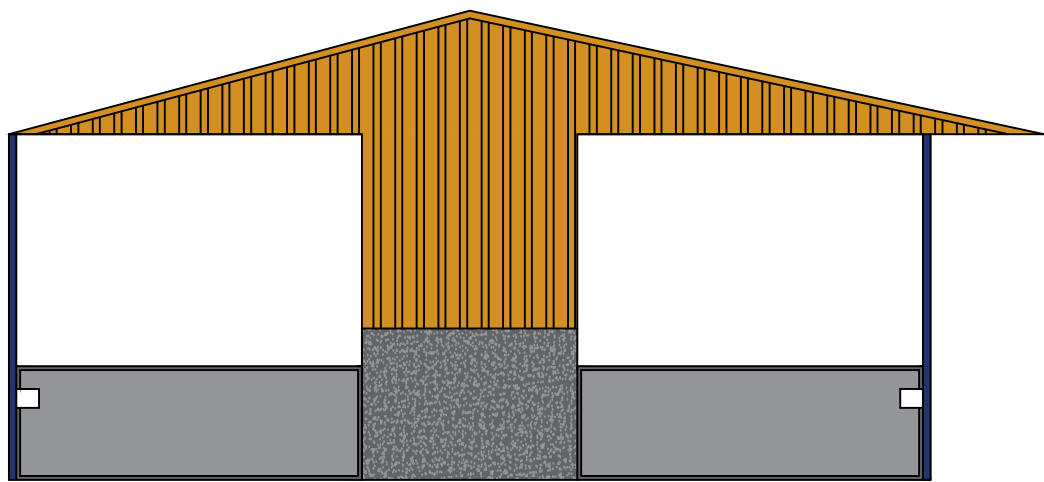


Northern Elevation

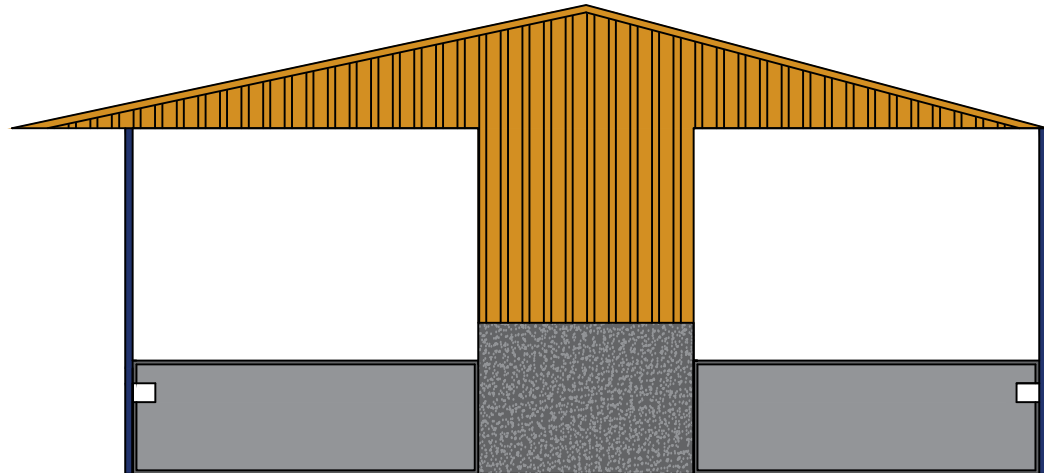


Western Elevation

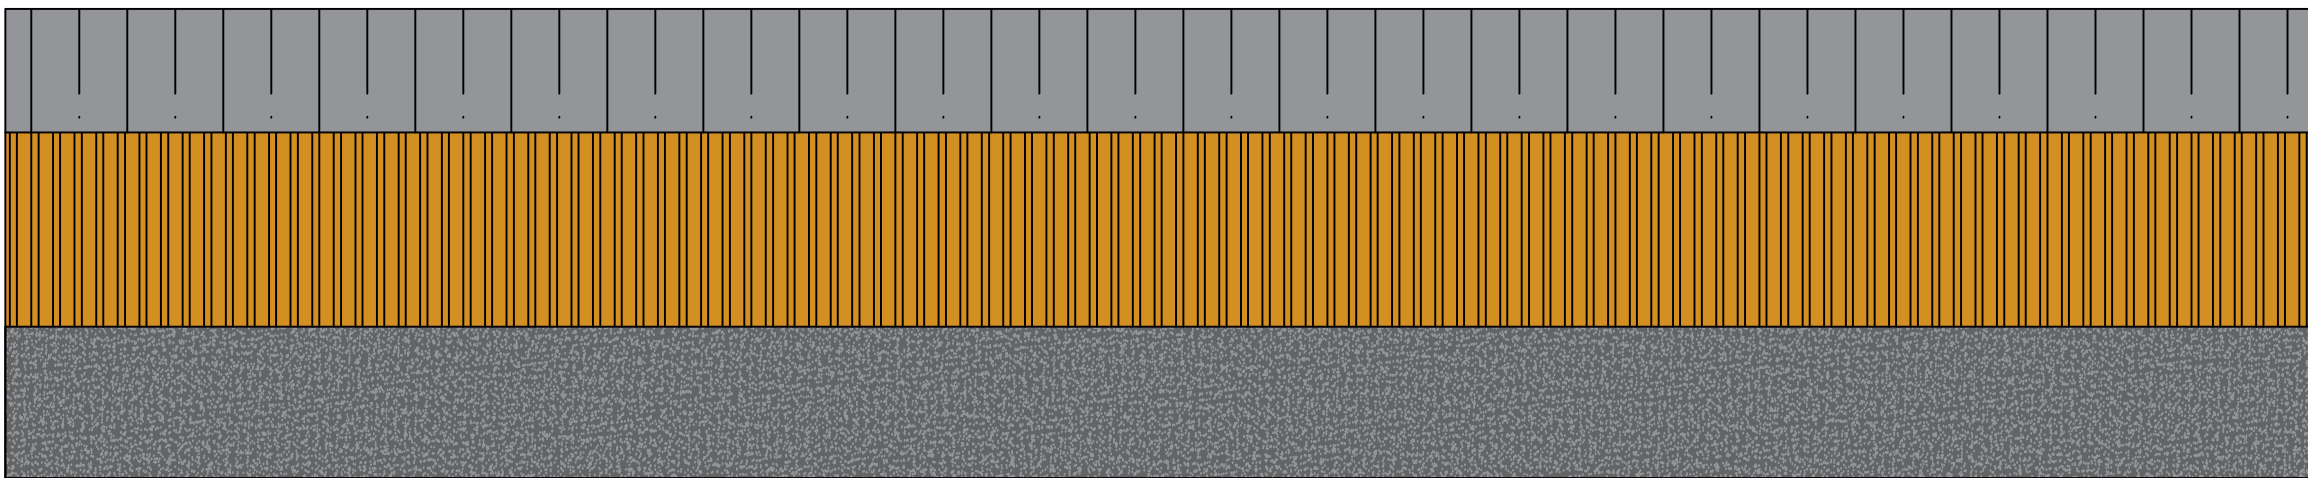



Eastern Elevation

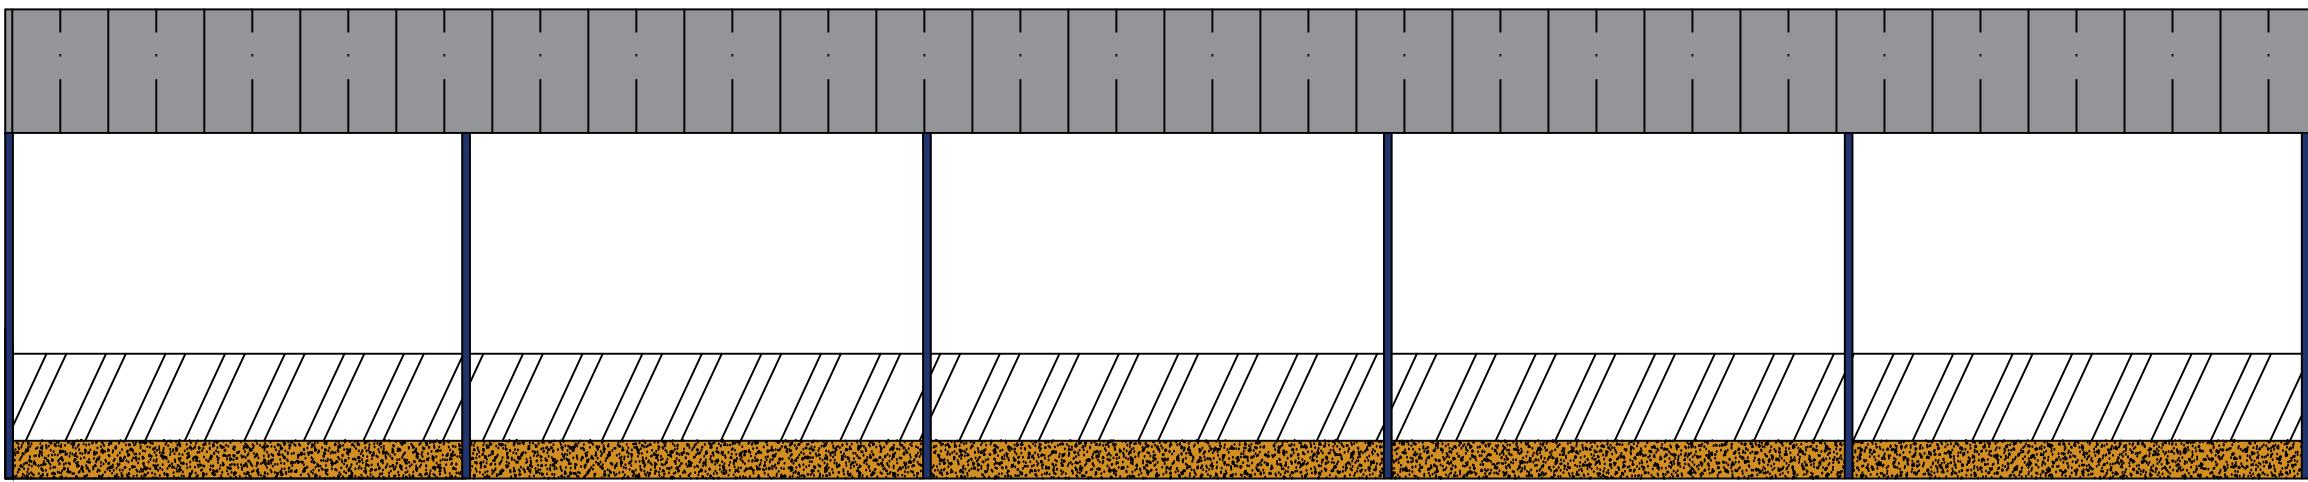

Roof Plan

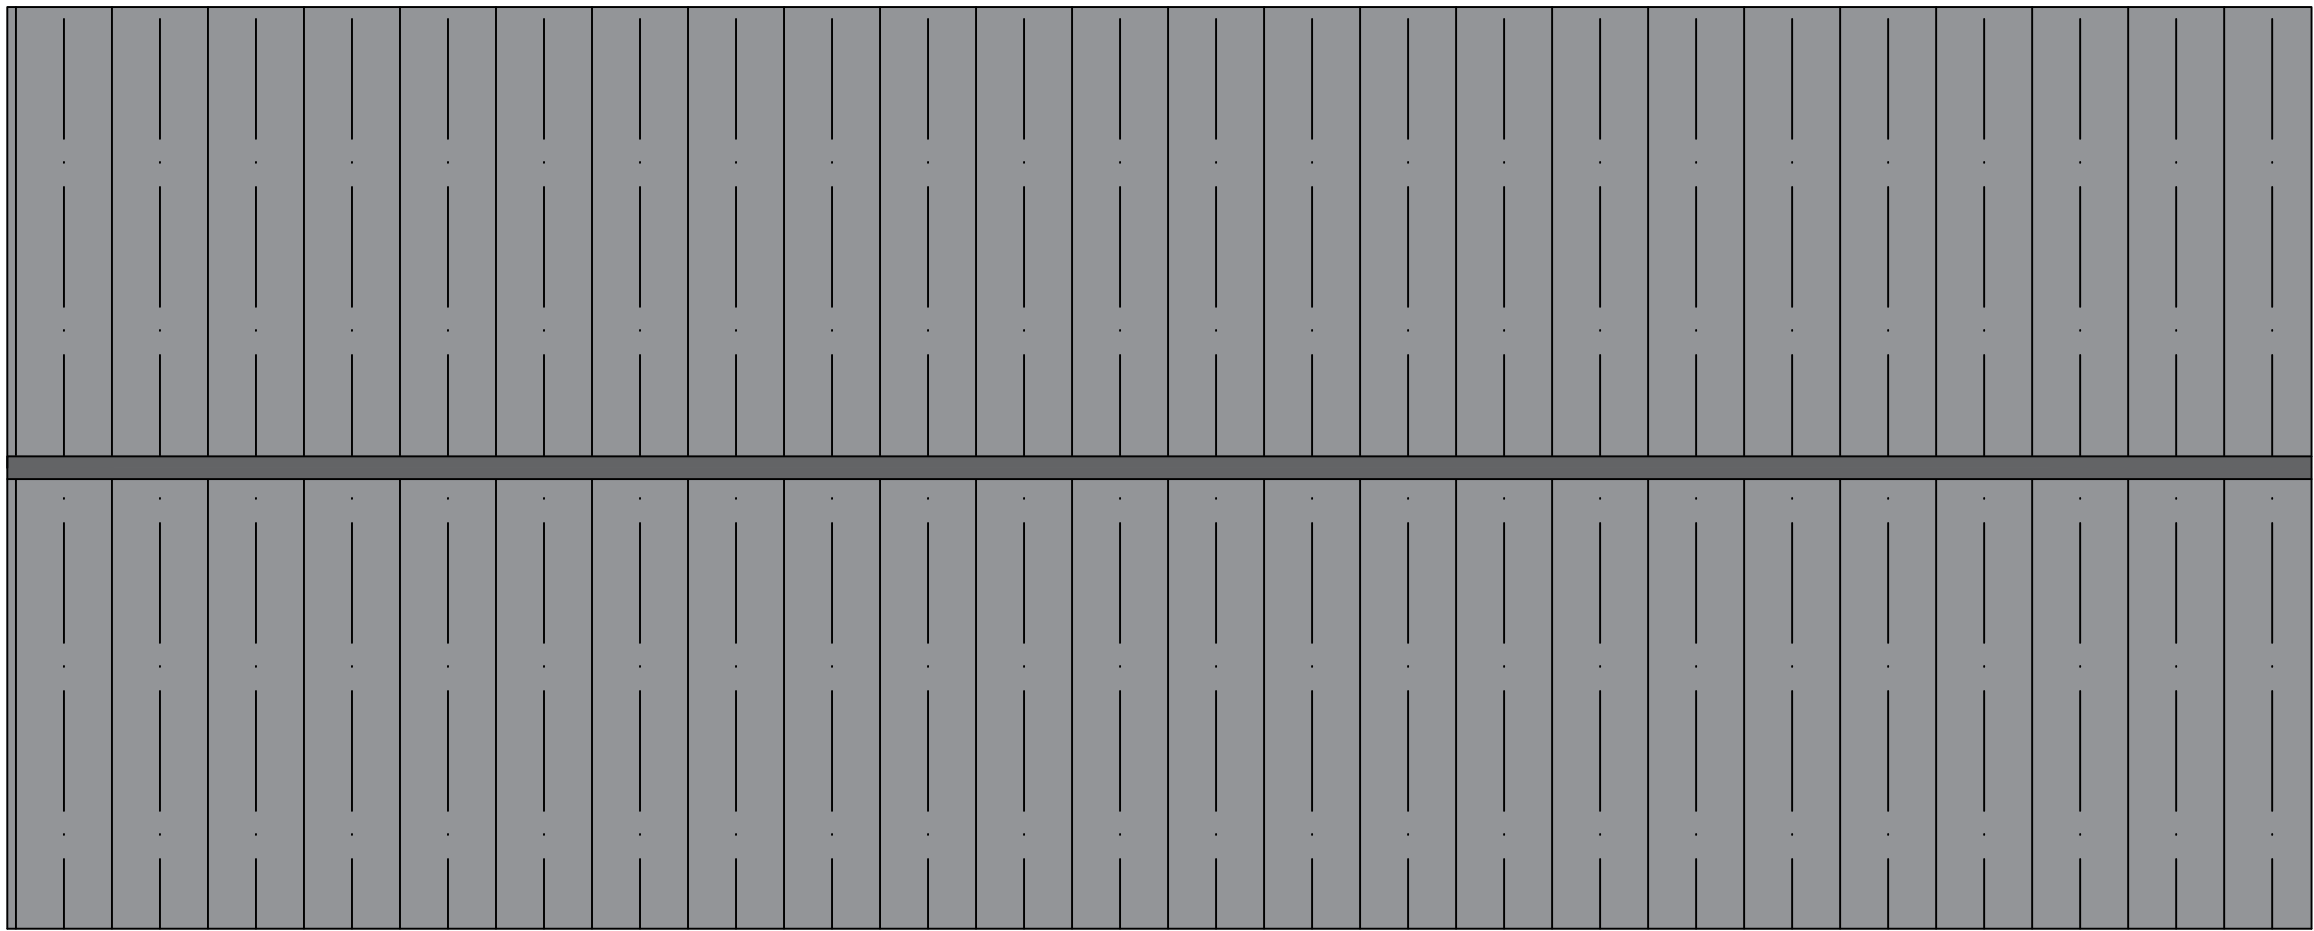

Floor Plan

 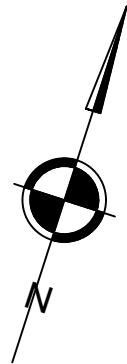

Scale 1:100 at A1

Client: EC Hine & Son
Middlecliff
Bradnop
Leek
ST13 7NB

Job Ref: Livestock Housing- EJG