

Planning


REV	DESCRIPTION	DATE
/	/	/

31 Ox-Hey Drive
Biddulph
Stoke-on-Trent
ST8 7EU


DESCRIPTION
Single-Storey Rear Extension

DRAWING TITLE
Location Plan / Proposed Site Plan

DATE: 25/09/2026	DRAWN BY: TC
SCALE: 1:1250/500	CLIENT: MA
DRAWING NUMBER	REVISION: /
01	

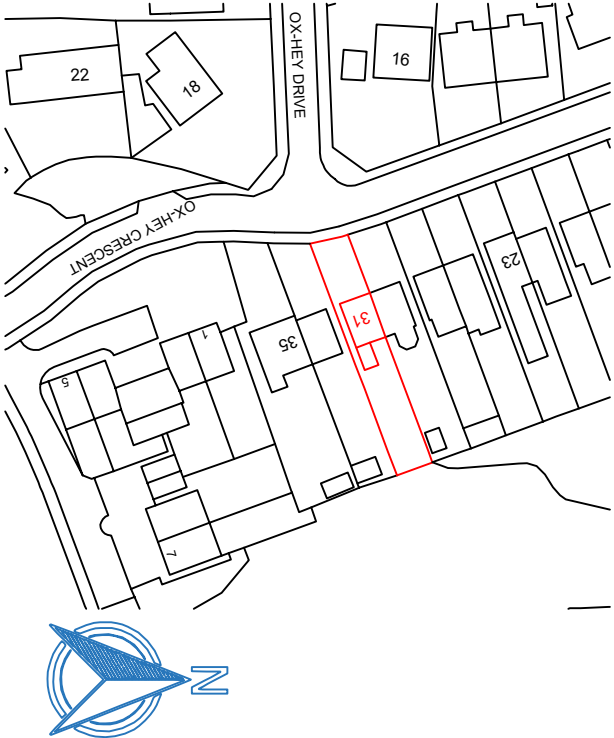

This map shows the area bounded by 388926 358420,389026 358420,389026 358520,388926 358520,388926 358420

 

Scale 1:1250



Scale 1:500