




Planning

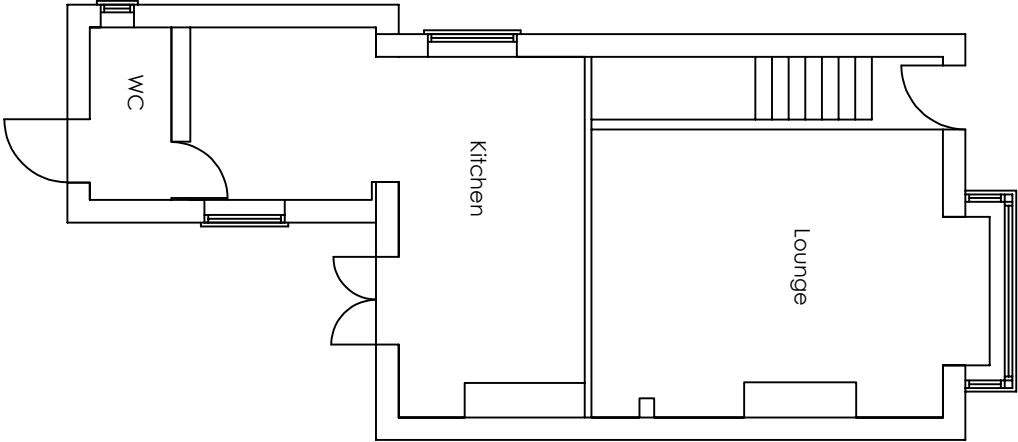


Side Elevation

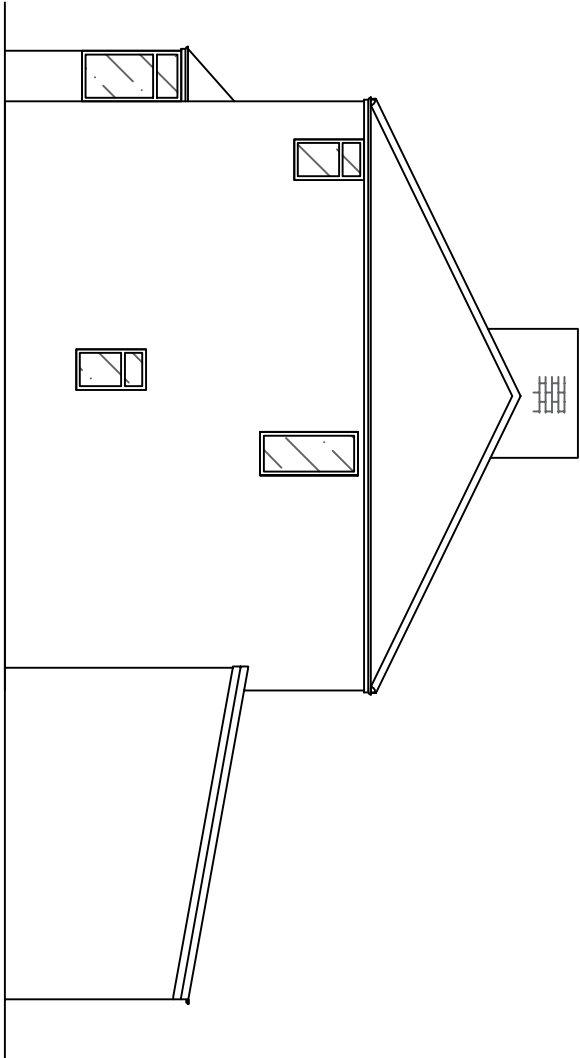

Side Elevation

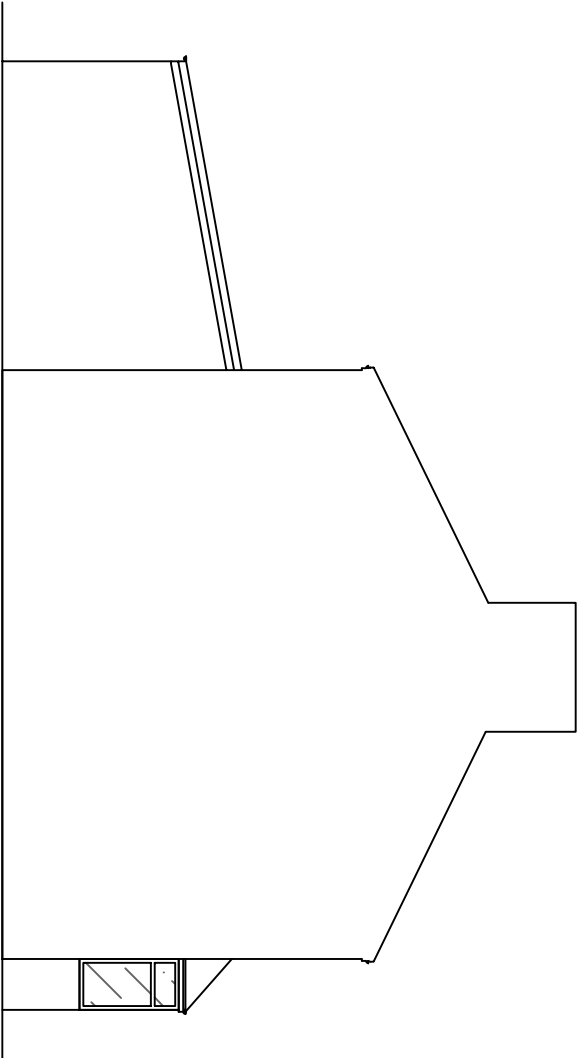

Rear Elevation

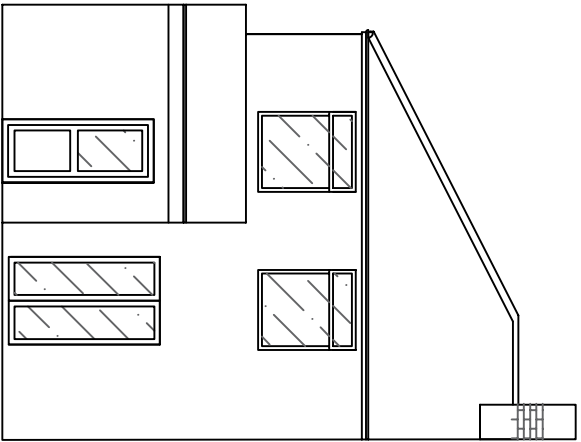

DESCRIPTION Single-Storey Rear Extension	
DRAWING TITLE Existing Plans	
DATE: 20/09/2026	DRAWN BY: TC
SCALE: 1:100	CLIENT: MA
DRAWING NUMBER 02	REVISION: /