


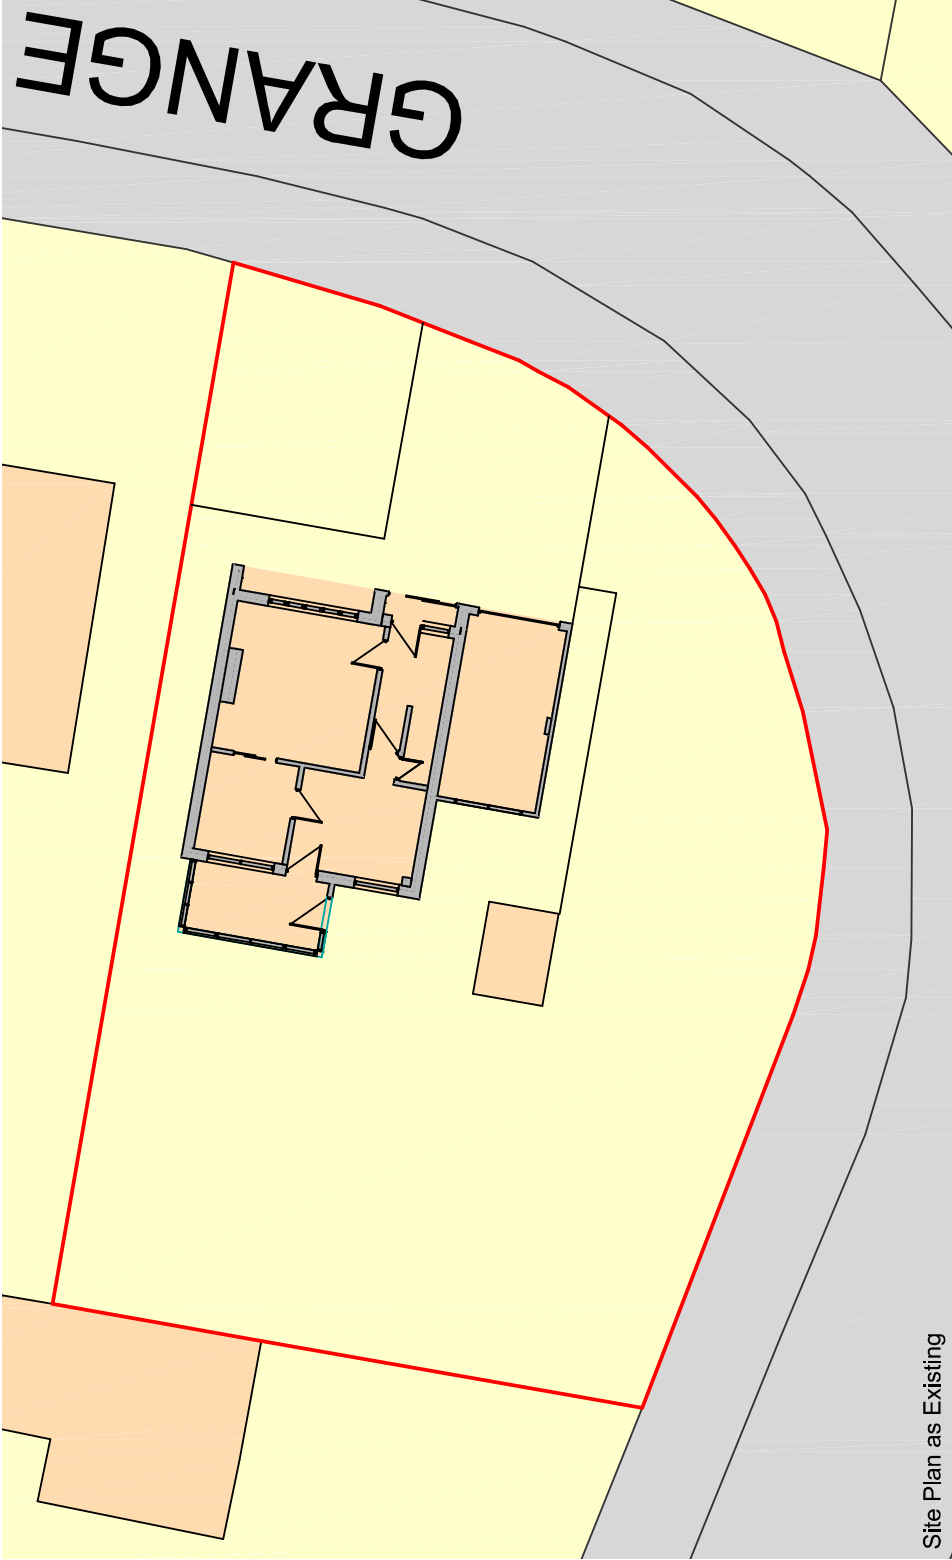
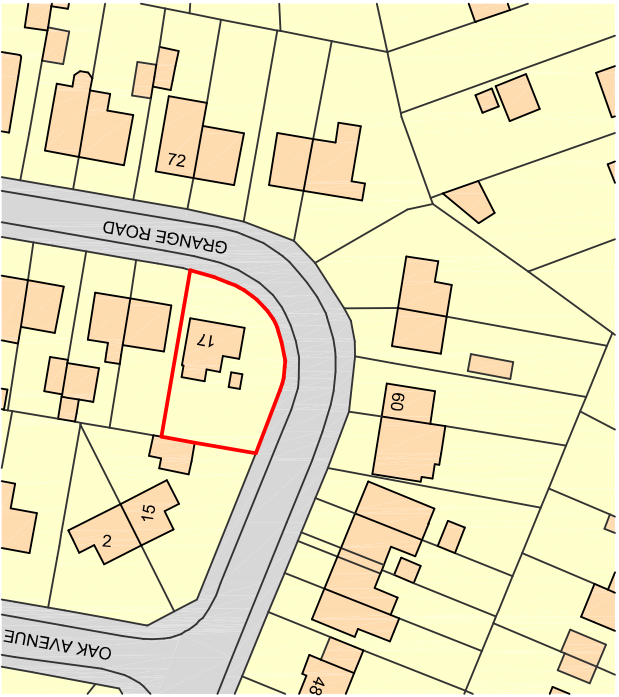


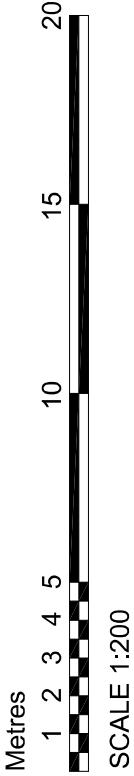

Site Plan as Existing

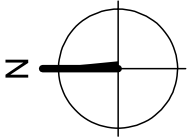

Site Location Plan

 

DBD Architectural Consultancy Ltd ©2026

1. Copyright is vested with DBD Architectural Consultancy Ltd.
2. All dimensions to be checked on site before proceeding.
3. Contractor to check/adjust dimensions of new work to suit existing conditions.
Do not assume existing structure or details are plumb, square or level.
4. Contractor must notify the architect of any discrepancies before proceeding.
5. All drawings to be read in conjunction with all other consultants drawings and specs.

Rev	Date	Description
A	26.09.26	Amendments made following comments

**DBD Architectural Consultancy Ltd**
50 Broad Street Leek,
Staffordshire, ST13 5NS
01538 383118
mail@dbdconsultants.co.uk
www.dbdconsultants.co.uk

V Slade & M Smith
17 Grange Road
Cheddleton
ST13 7NP

Single Storey Side/Rear Extension with detached single garage.

Site Plans

Sheet: Planning	Job No: 2664
Size: A3	Date: 16.09.26
Scale: 1:200	Drawing Number: PL 01A



Site Plan as Proposed