




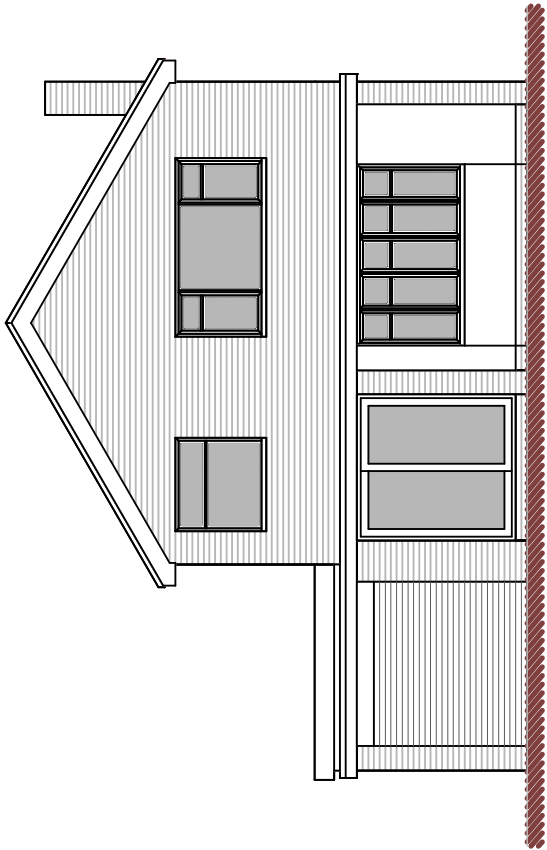


Front Elevation

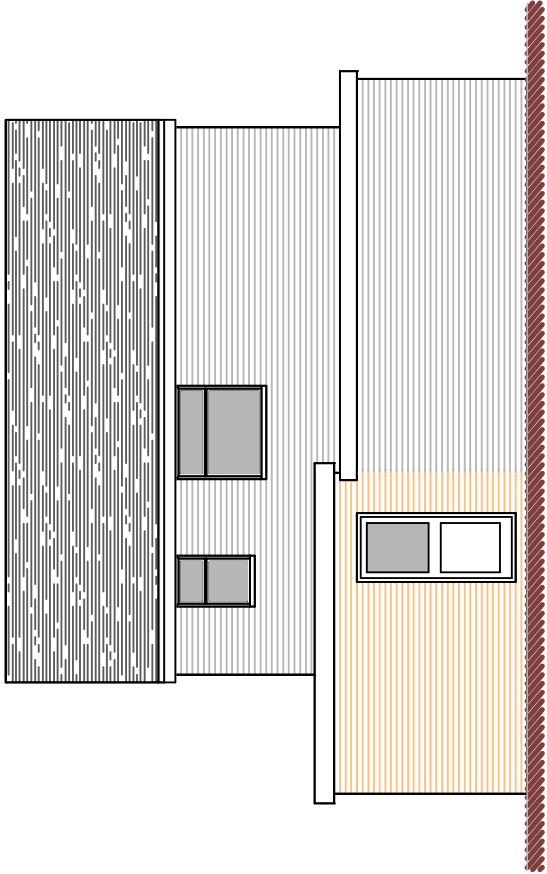


Side Elevation

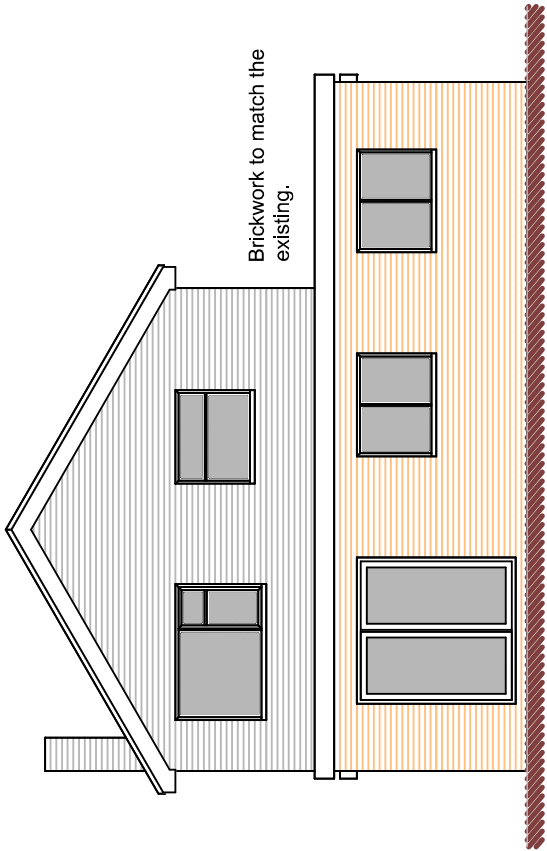

Rear Elevation

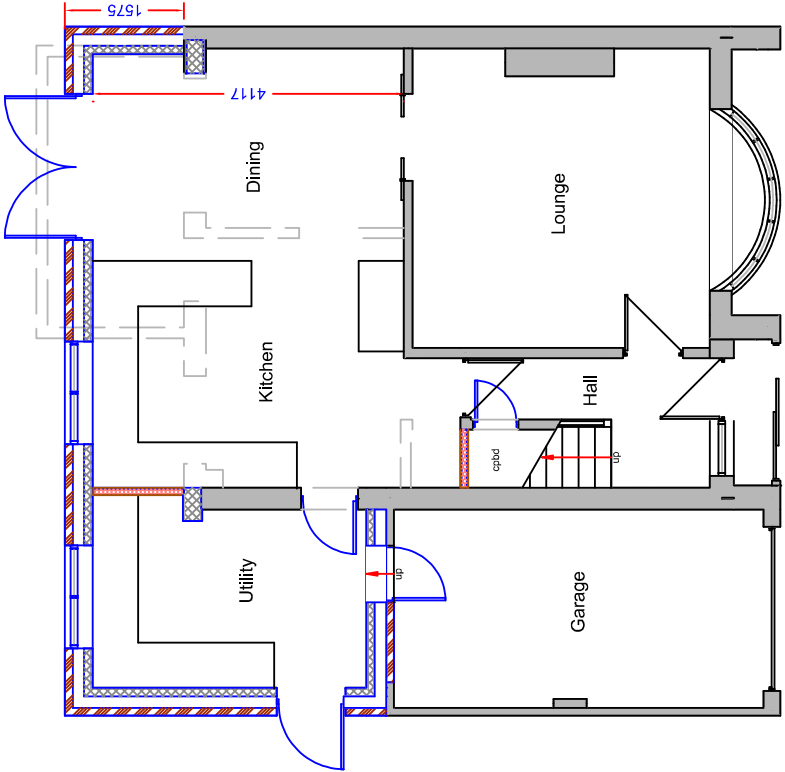

Ground Floor Plan

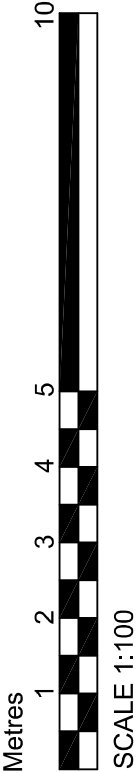

DBD Architectural
Consultancy Ltd ©2026

1. Copyright is vested with DBD Architectural Consultancy Ltd.
2. All dimensions to be checked on site before proceeding.
3. Contractor to check/adjust dimensions of new work to suit existing conditions. Do not assume existing structure or details are plumb, square or level.
4. Contractor must notify the architect of any discrepancies before proceeding.
5. All drawings to be read in conjunction with all other consultants drawings and specs.

Rev	Date	Description
A	22.09.26	Amendments made following comments



DBD Architectural Consultancy

DBD Architectural Consultancy Ltd
50 Broad Street, Leek,
Staffordshire, ST13 5NS
01538 383118
mail@dbdconsultants.co.uk
www.dbdconsultants.co.uk

V Slade & M Smith
17 Grange Road
Cheddleton
ST13 7NP

Single Storey Side/Rear Extension with detached single garage.

Title

Plans as Proposed

Stage: Planning

Size: A3

Scale: 1:100

Date: 18.09.26

Job Ref: 2864

Drawing Number: PL 03A