



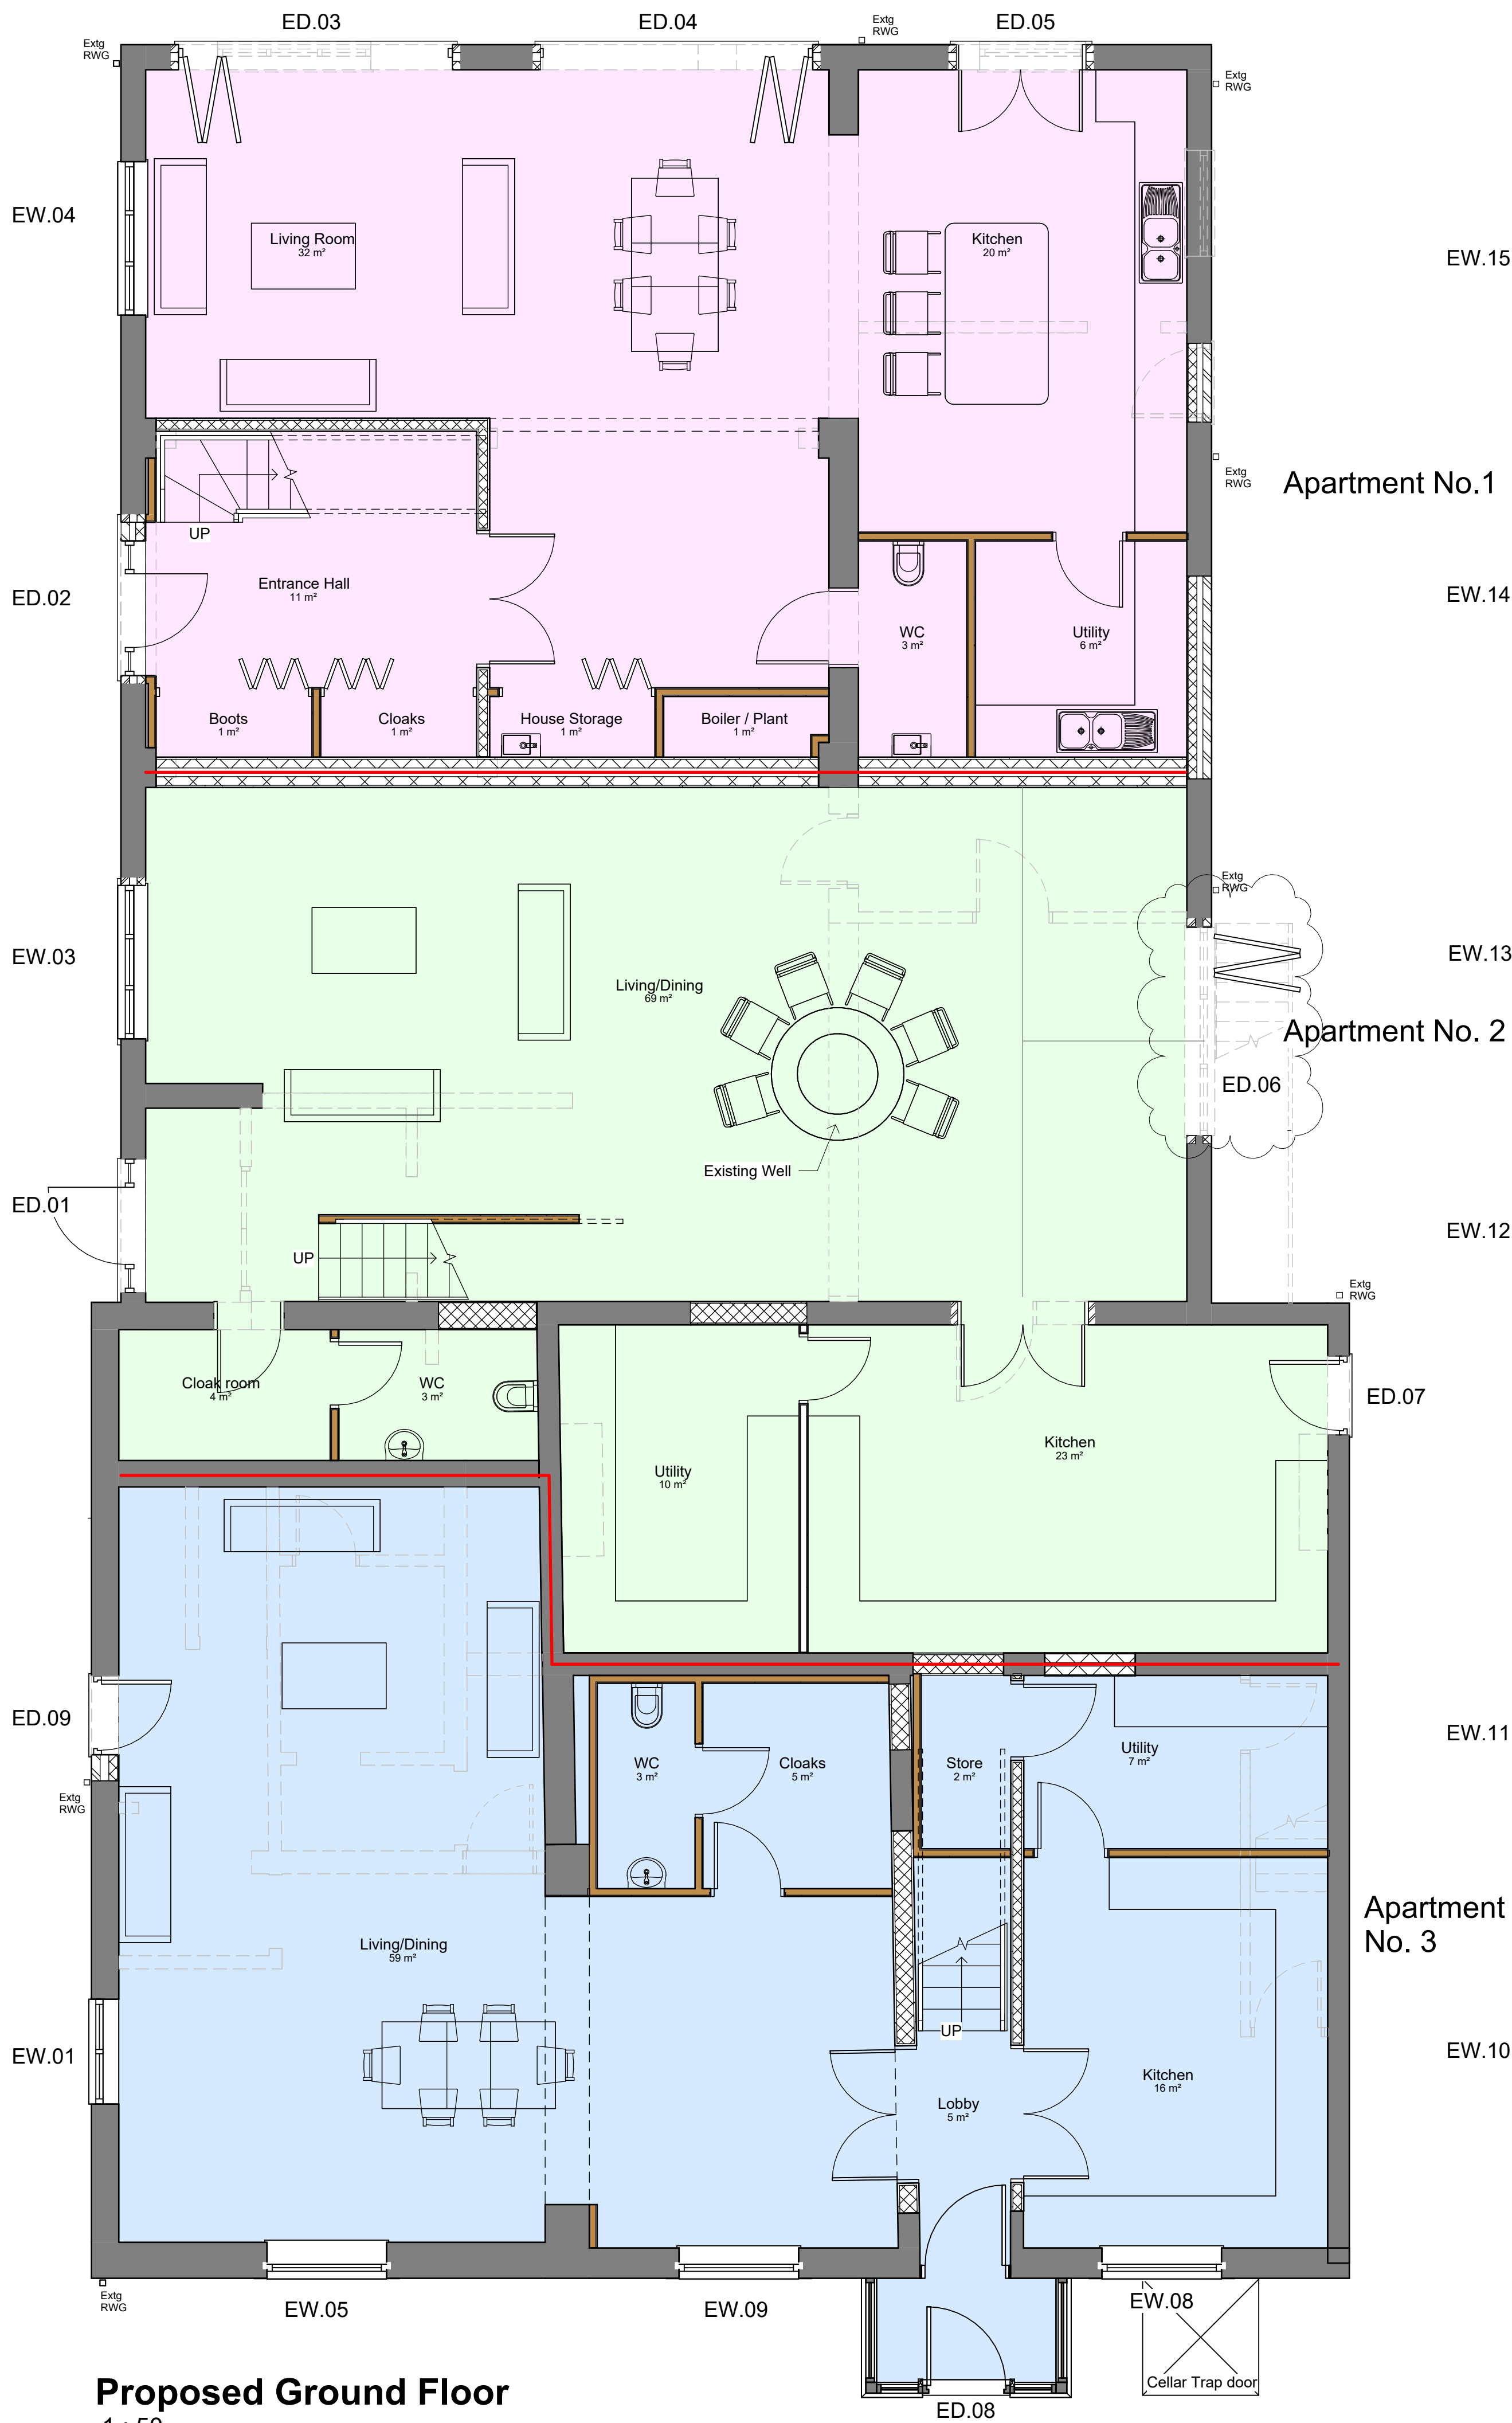

Proposed Ground Floor
1 : 50

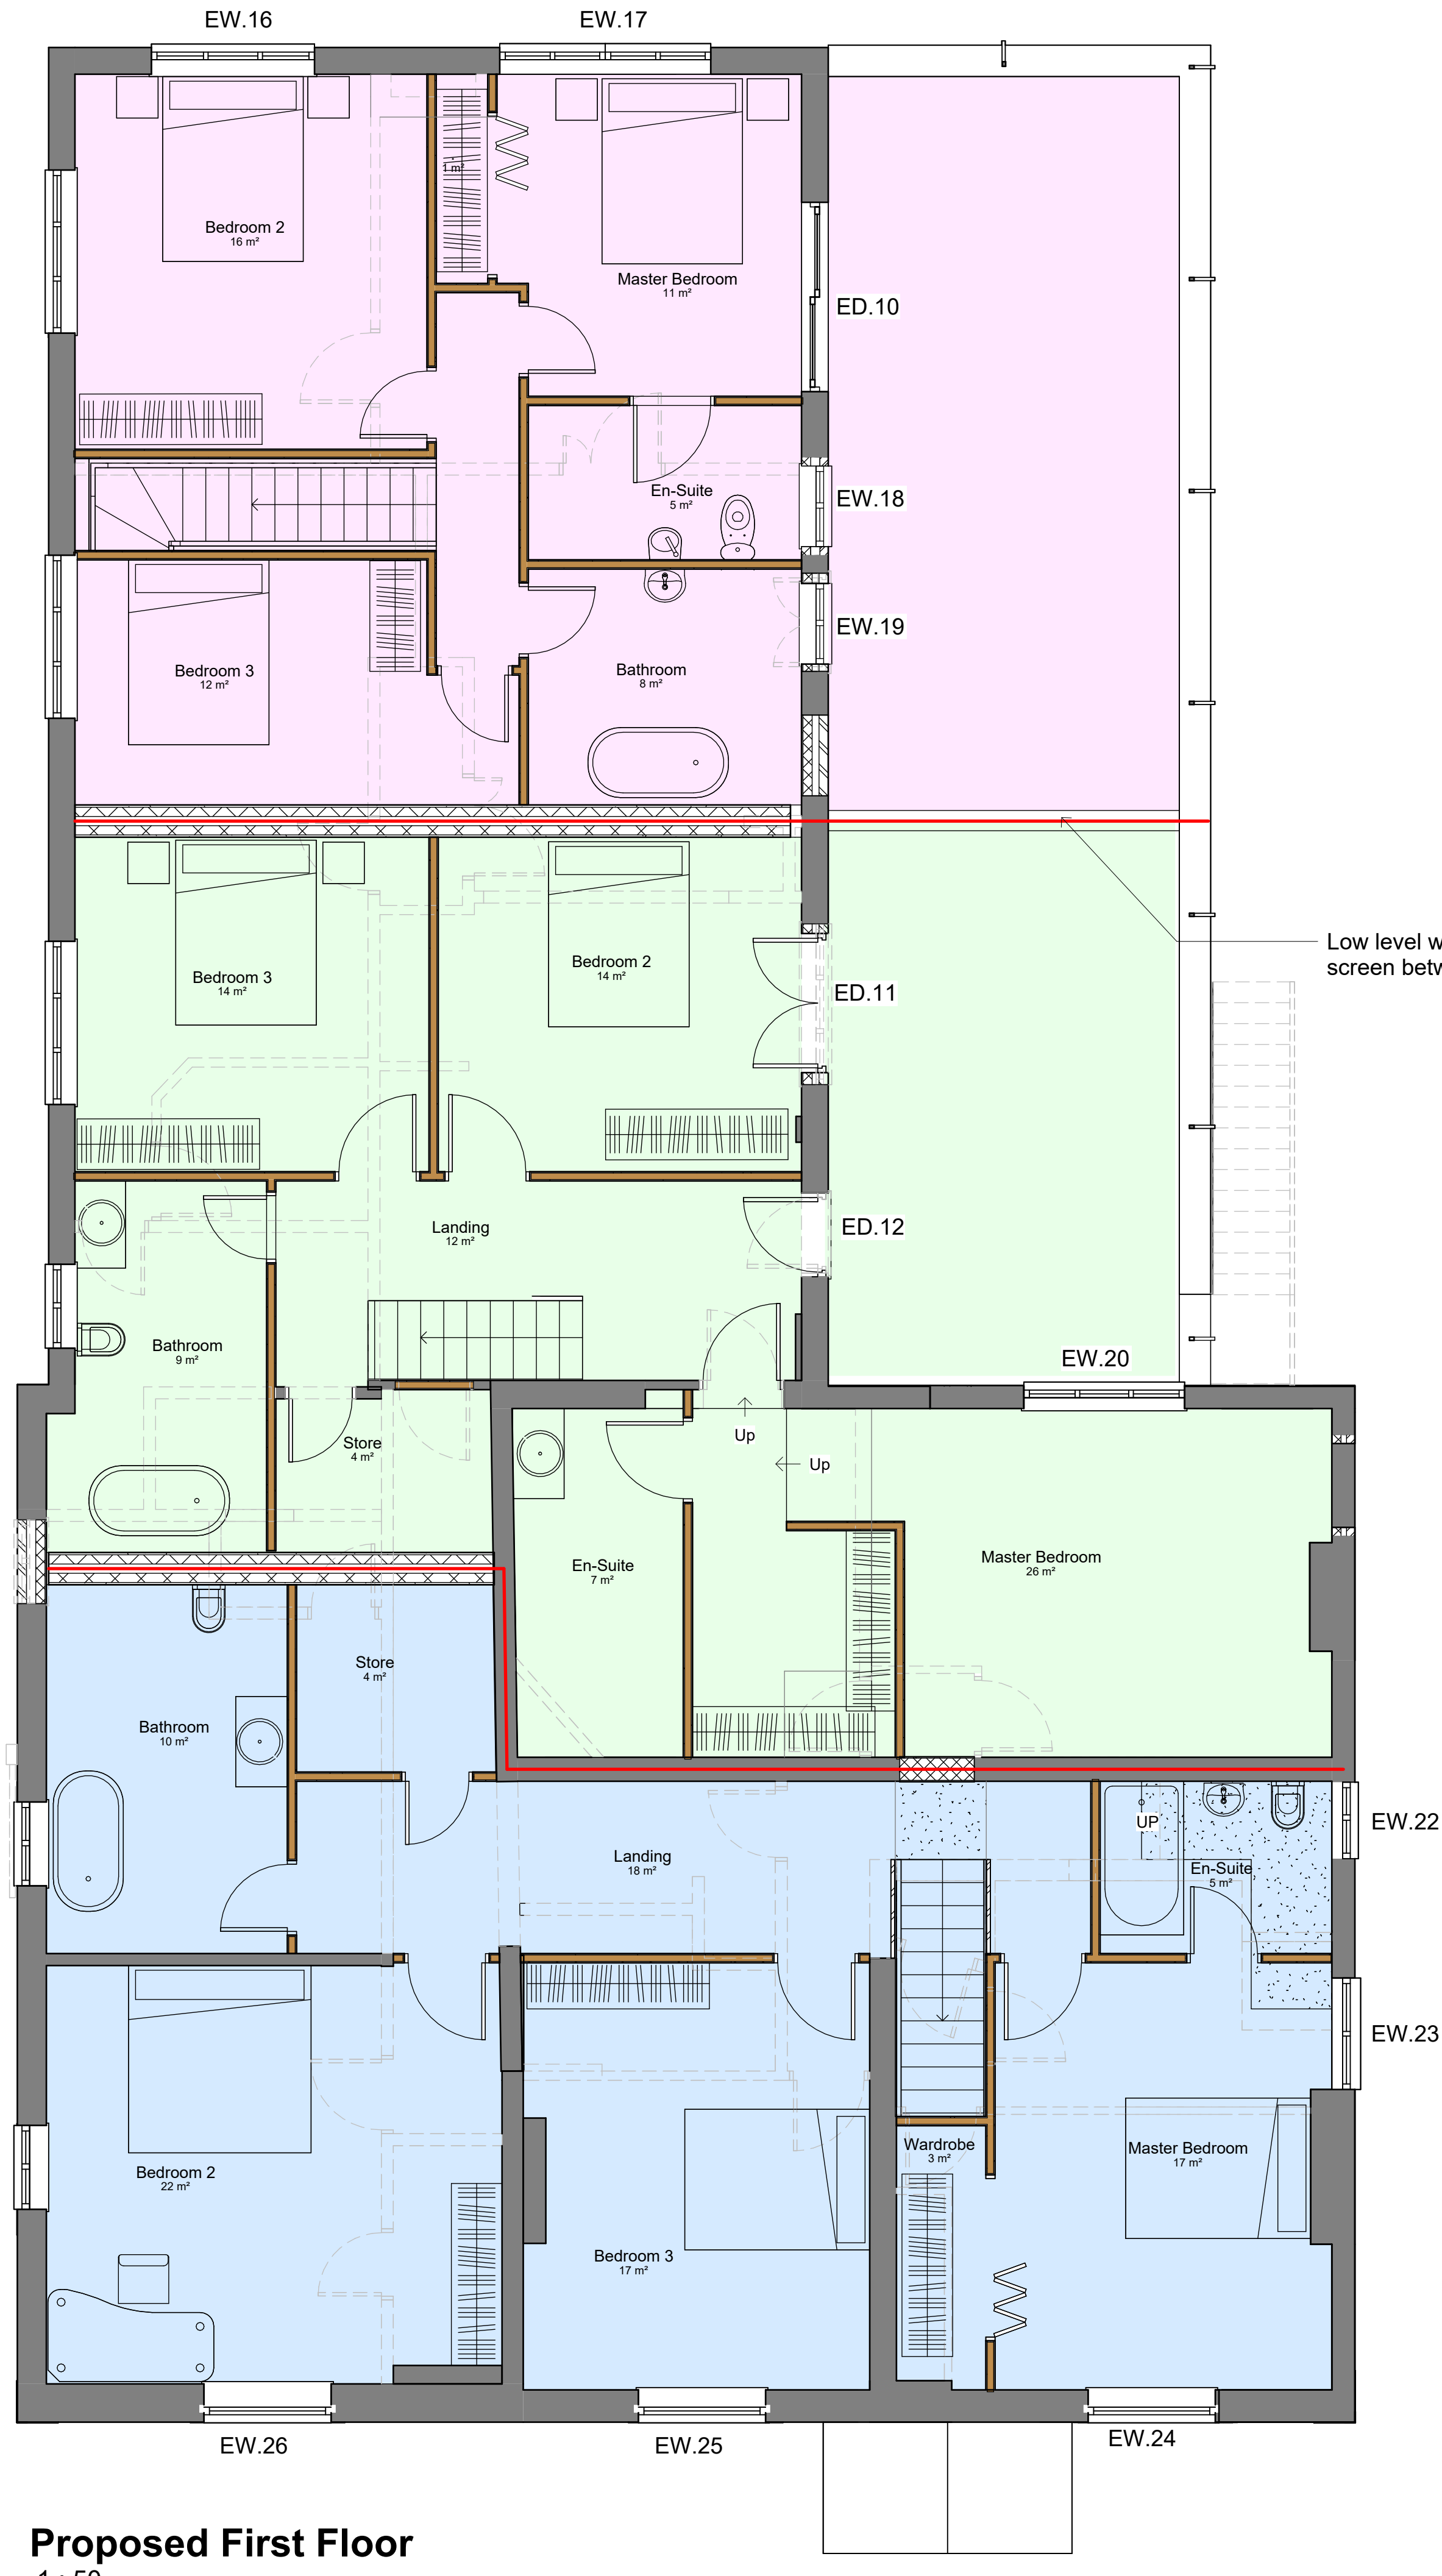


Proposed First Floor
1 : 50

All heights, sizes and dimensions should be checked on site by the contractor before any work is put in hand.

Figured dimensions should be taken in preference to scaling and any errors or omissions reported to the architect at once.

This drawing has been prepared in accordance with the CDM (Construction Design and Management) and all foreseeable design risks to those involved or affected by construction have been avoided wherever possible.

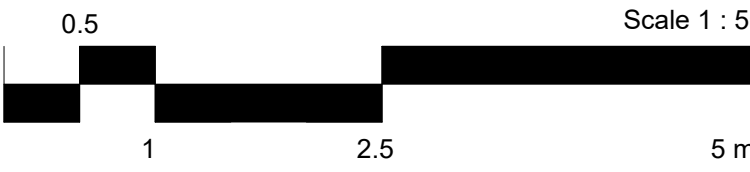

- Existing Walls
- New Stud Walls
- New Internal Block Walls
- Party Walls
- Cavity Walls

Low level wall and dividing screen between units 1 and 2

P.0.7	03-08-2026		Window and Door numbers to plan and elevations amended to suit client meeting 30-07-26
P.0.6	07-07-26	JS	Apartment 3 - EW.02 Removed, Replaced with Door ED07 From Apartment 2. ED08 Removed, Apartment 2 - EW05 removed. ED06 Repositioned, ED07 Removed.
P.0.5	23-06-25	JS	Bifold external door added to apartment 2. Window and bifold reassocated in Living / Dining Apartment 3, window and door numbers added and render to NE Elevation amended
P.0.4	15-01-24	RM	Amendments Following Planning Consultants Comments
P.0.3	09-01-24	RM	Generally Updated
P.0.2	19-04-23	EO	Revisions following client meeting

Rev	Date	By	Detail
-----	------	----	--------

Drawing status

S3 - Planning

Client

Mr & Mrs Power-Vaugh

Project/Location

Proposed change of use to C3 dwellings at Existing Public House:

Blacksmith Arms,
Tythe Barn, Alton,
Staffordshire,
ST10 4AZ

Drawing title

Proposed Floor Plans

Date	Drawn	Checked	Job No.
23-12-21	NJ	JS	3214

Scale(s)

As indicated @A1

Drawing number

BSAA-SA-XX-ZZ-DR-A-0202

Revision

P.0.7

SMYTHEMAN
ARCHITECTURAL

12 High Street, Tean,
Stoke-on-Trent
ST10 4DZ
T: +44 (0)1538 722097
E: mail@smytheman.co.uk
W: www.smytheman.co.uk

