




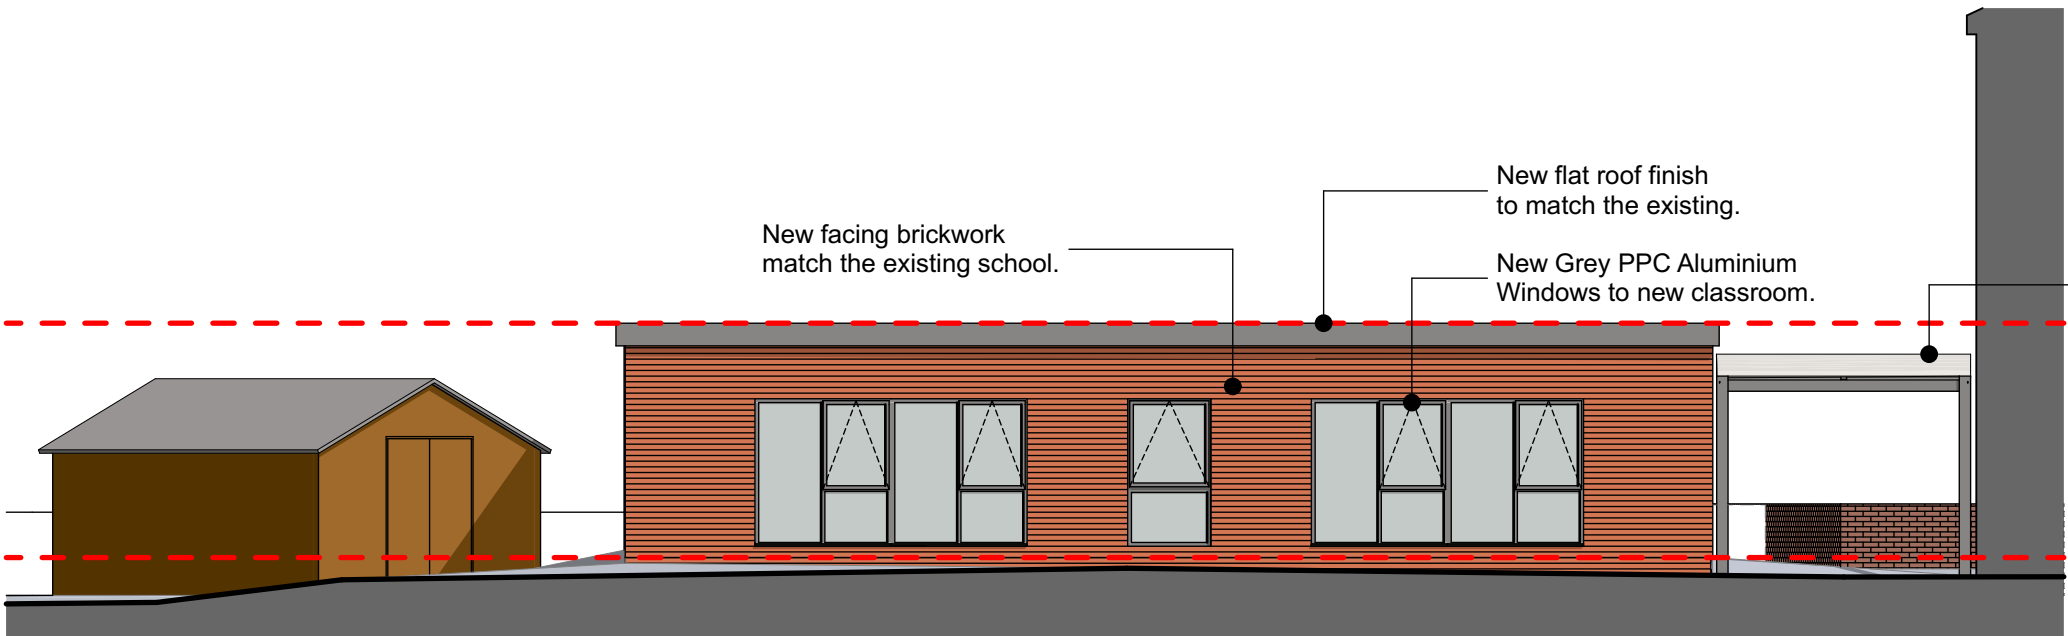

E-01 North Elevation (Permanent Building) 1:100

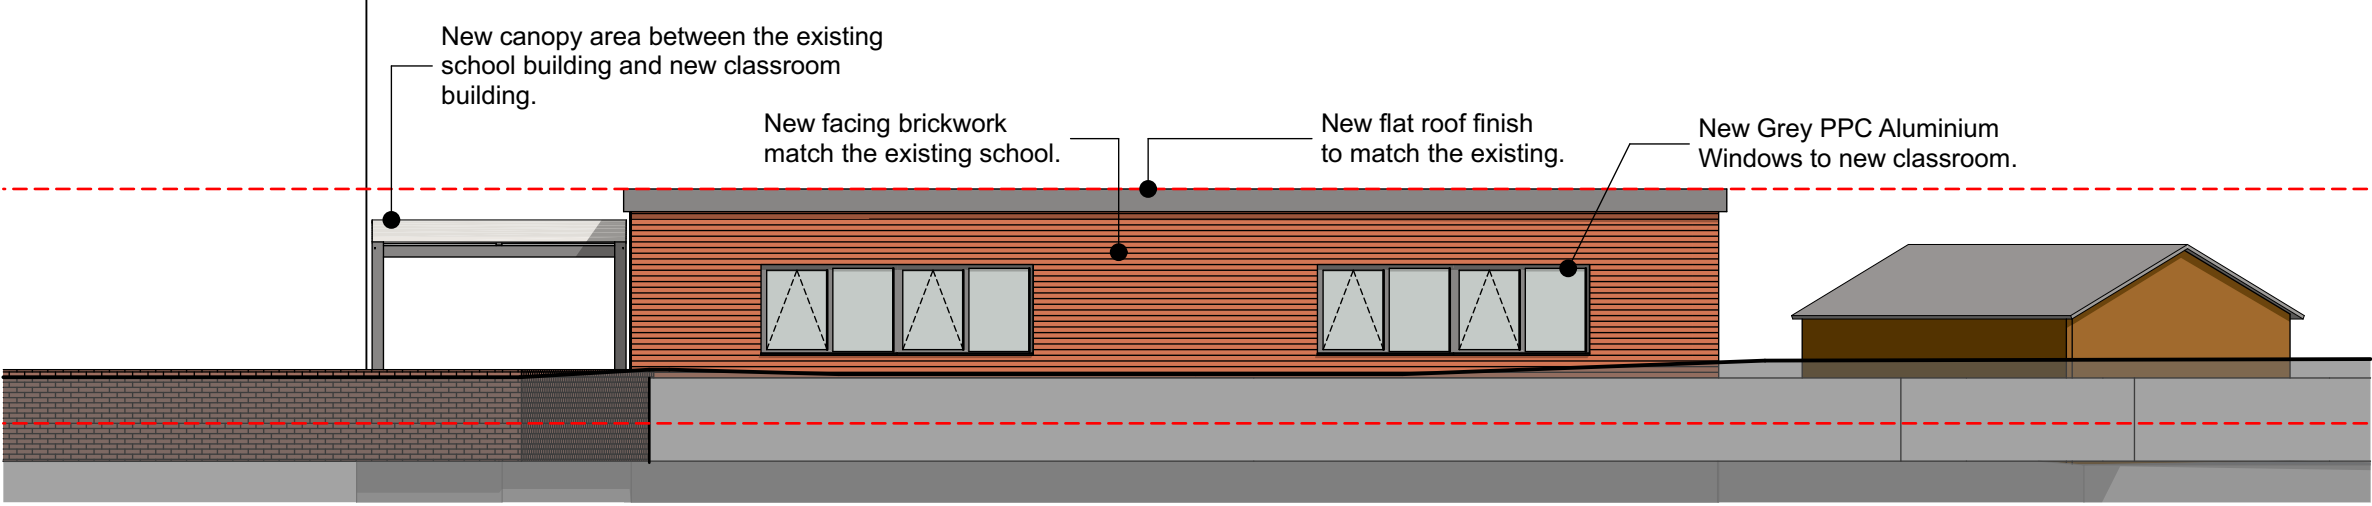


E-03 South Elevation (Permanent Building) 1:100

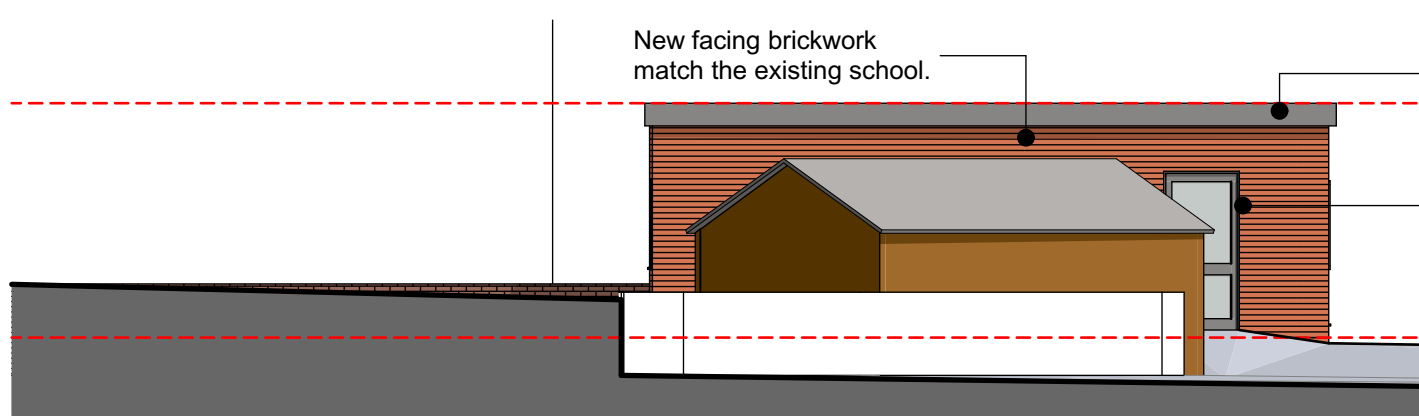

E-02 East Elevation (Permanent Building) 1:100




Generic Perspective - 1

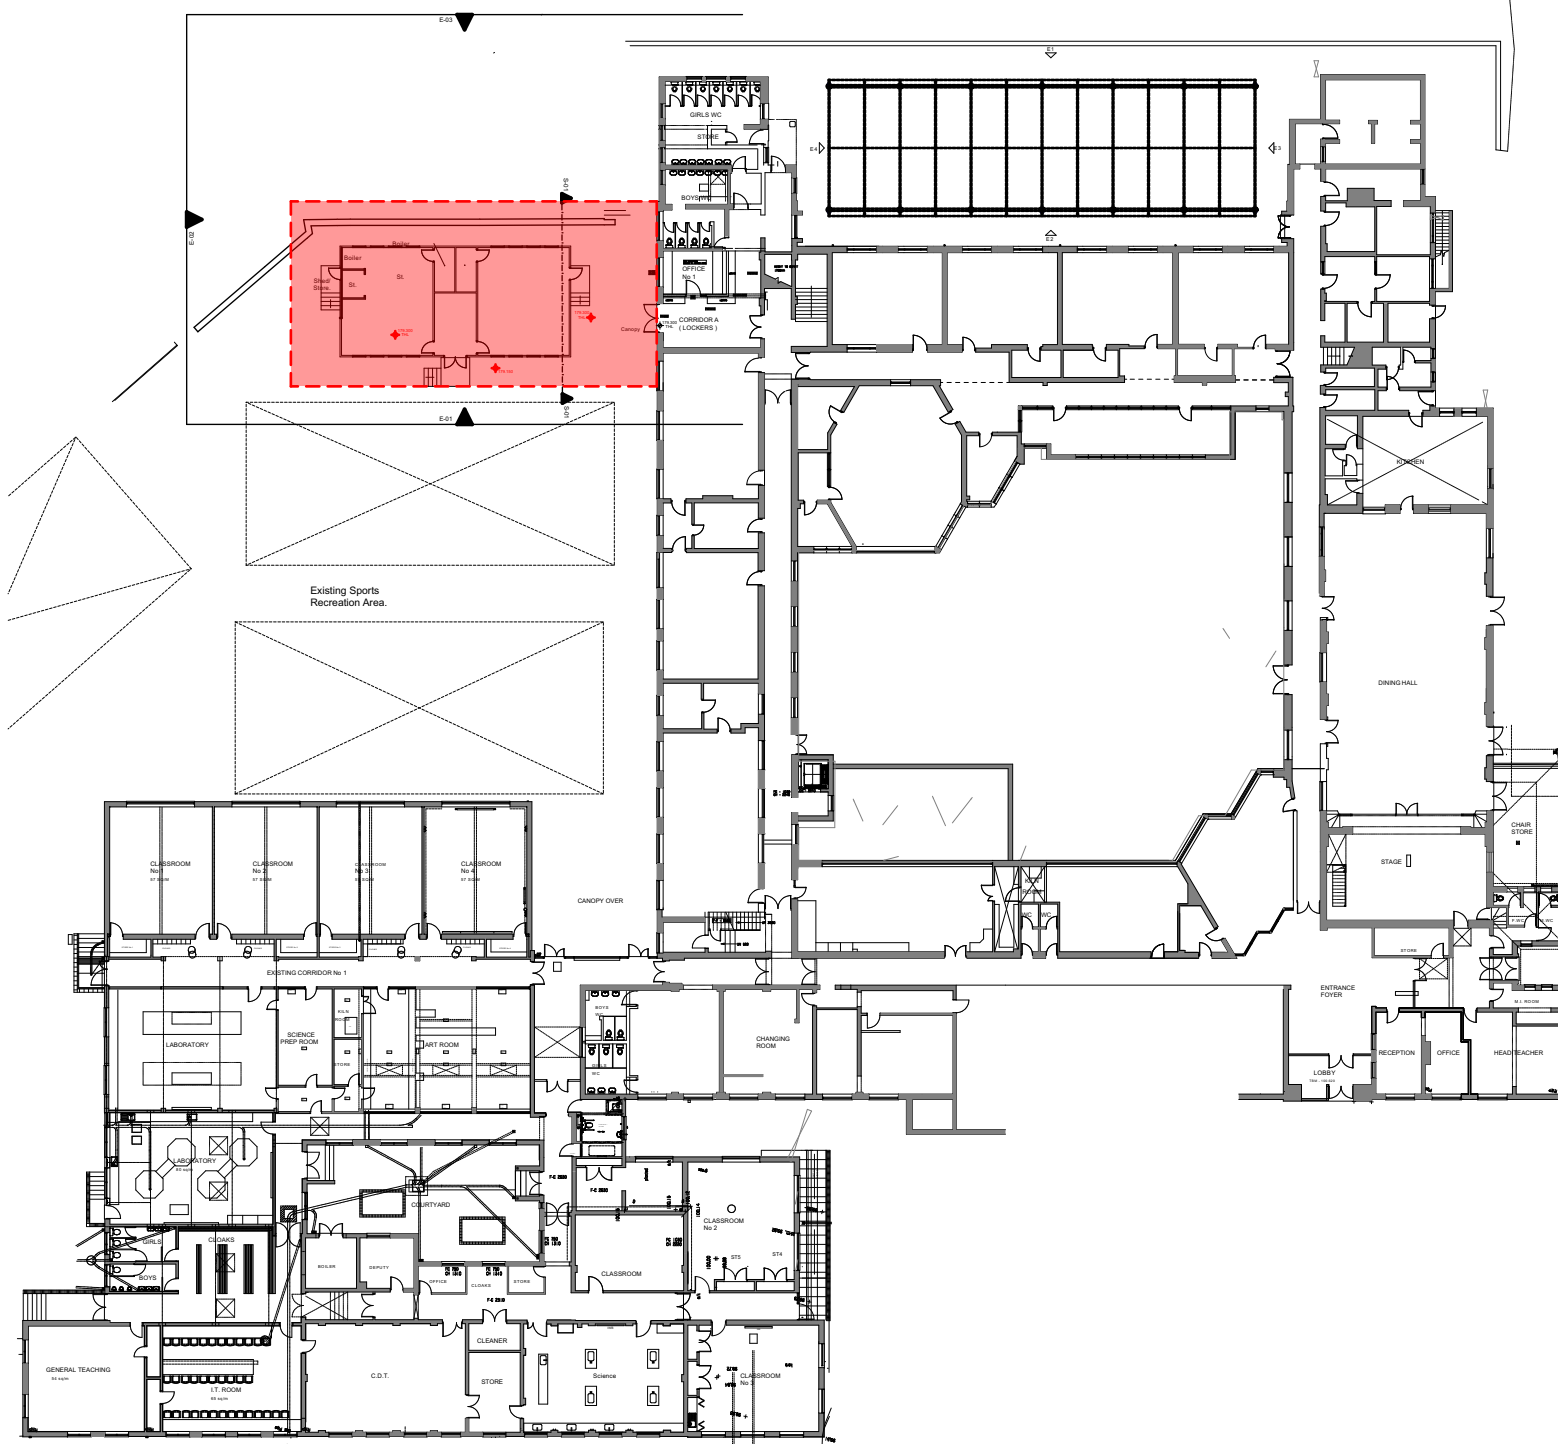

0. Key Plan

1:500

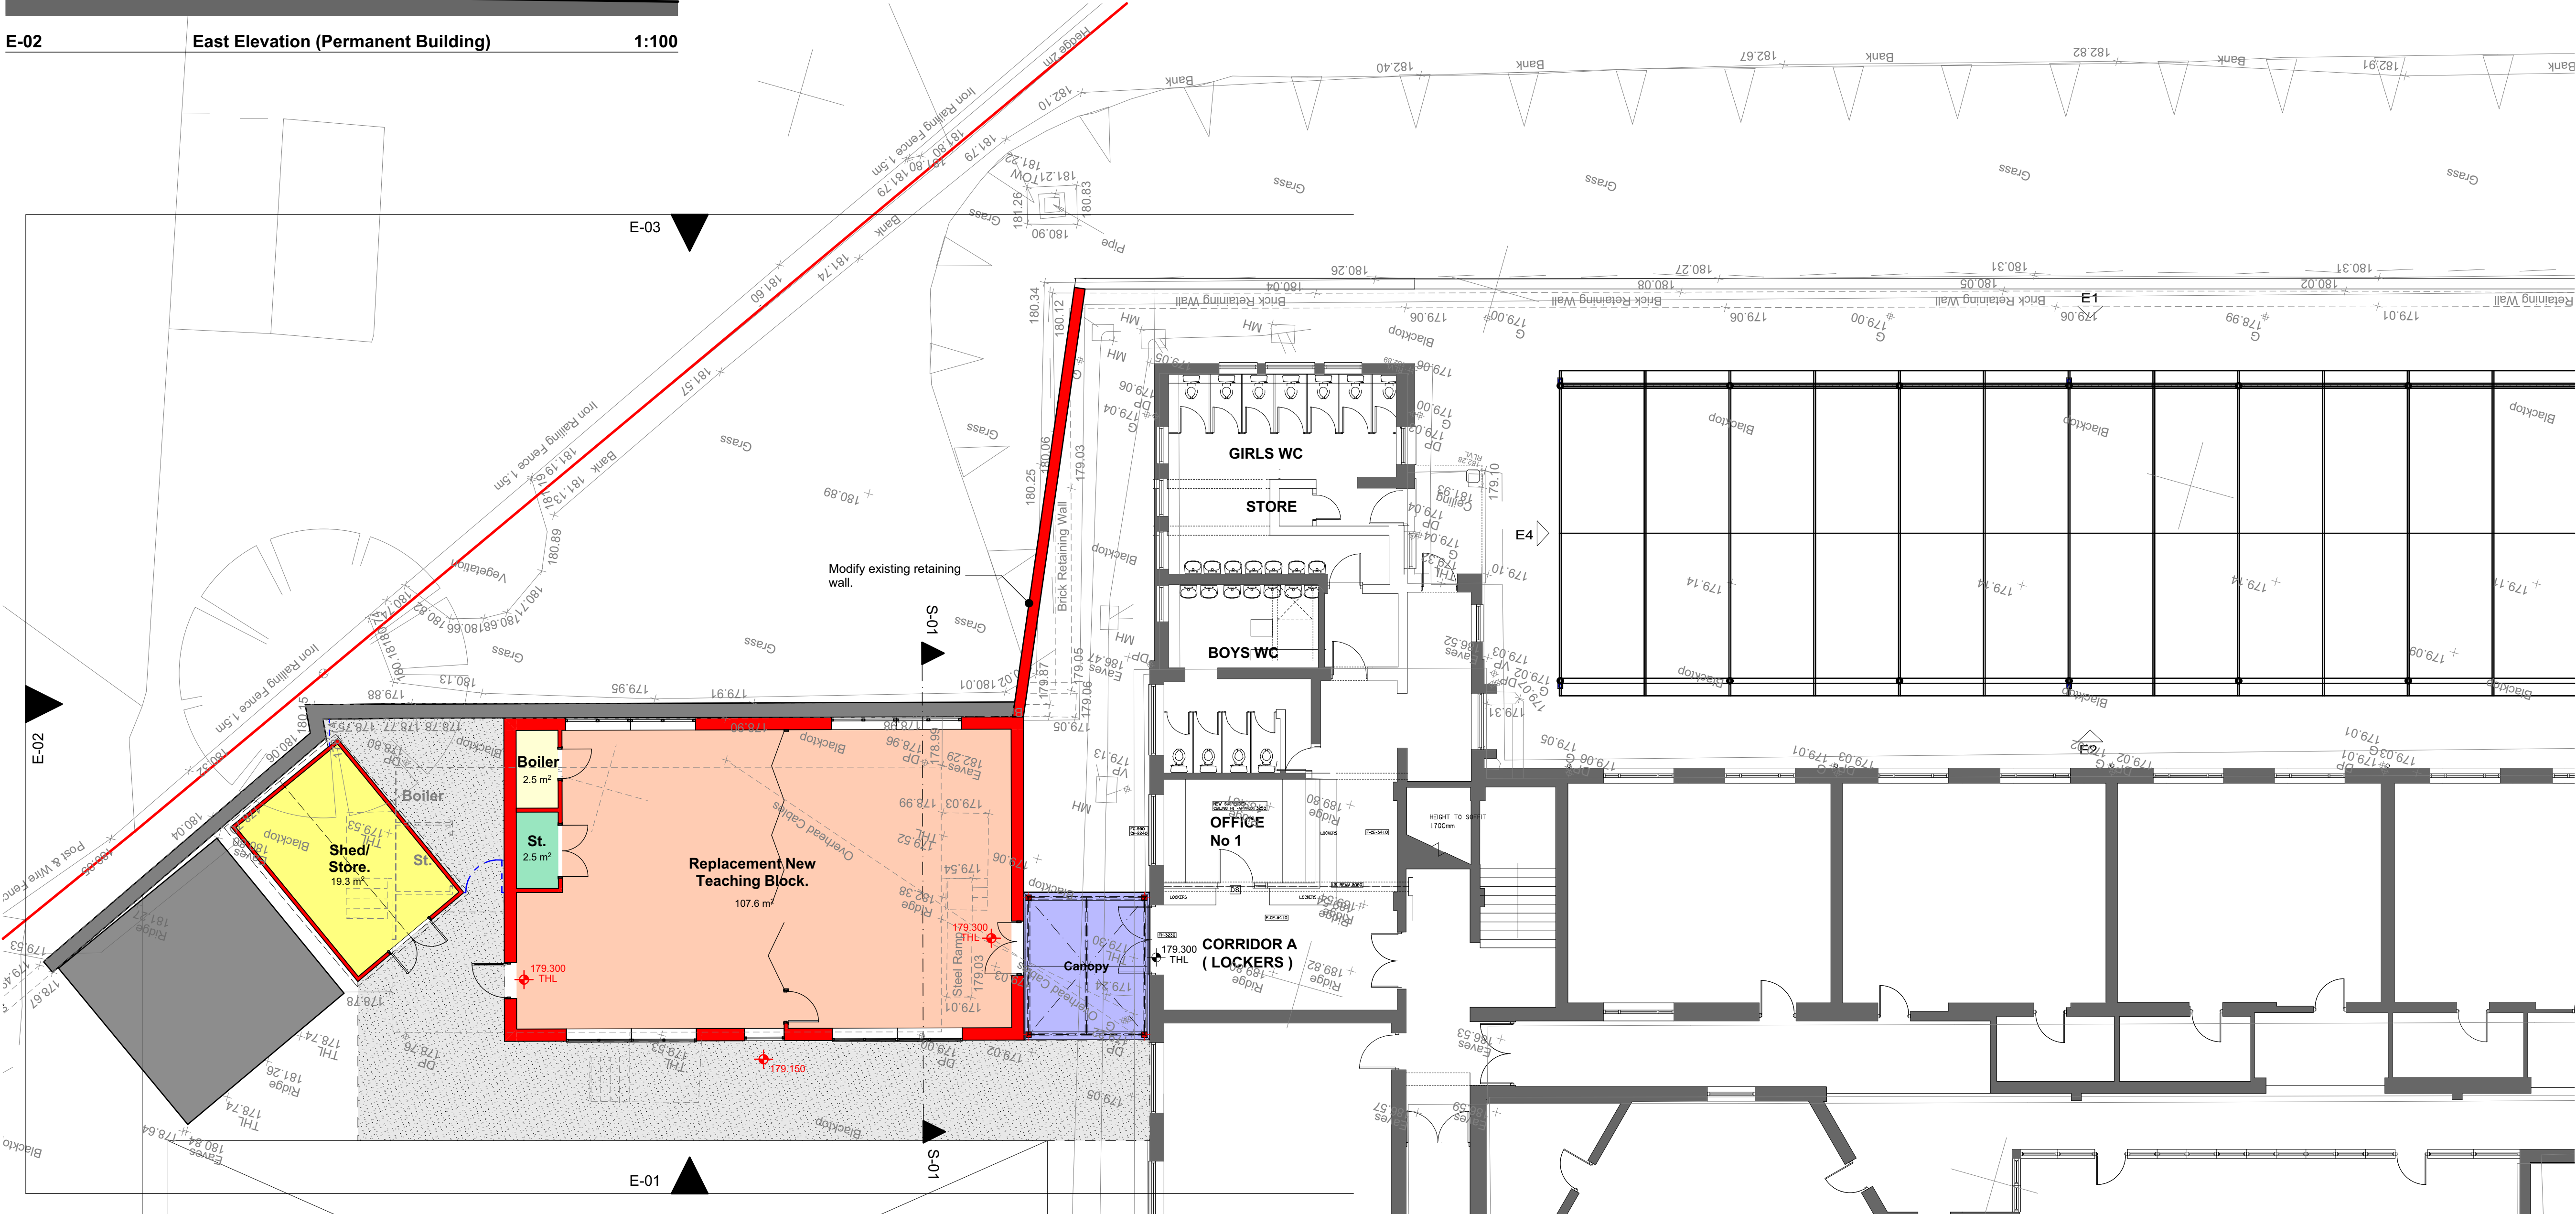

Proposed Floor Plan

1:100

Rev	Date	Comment	Modified By	Checked By

Drawing Status

wood goldstraw yorath

ARCHITECTS QUANTITY SURVEYORS CDM CO-ORDINATORS

Churchill House, Regent Road, Stoke on Trent, ST1 3RH.
Tel: 01782 208000 Fax: 01782 208712 E-mail: info@woodgoldstraw.co.uk
http://www.woodgoldstraw.co.uk/

Client:
St Edwards Academy
Westwood Road, Leek ST13 8DN

Project:
Proposed Replacement Mobile Classroom

Scale:	1:100, 1:500	Issue Date:	18/03/2020
Sheet Size:	A1	Drawn:	L.Adams

Title:
Plans and Elevations as Proposed

Drawing Number:	3118-31-04	Revision ID:	
-----------------	------------	--------------	--

CAD file path:
X:\0 PROJECTS\3118 St Edwards CES, Leek\3118-31 Proposed Replacement Mobile\Design
Arch\CAD\3118-31 Existing.dwg
Copyright: Wood Goldstraw & Yorath.

Contractors are to check all dimensions on site and refer any discrepancies to the Architect immediately. This drawing has been prepared by the drawing process and used to the best of their knowledge the original digital document is accurate at the stated scale. However, we cannot accept liability for the accuracy of third party data (DIT mappings, topographical survey information, etc) used in the production of this document which we have relied upon in good faith. Any dimensions are noted for reference and any further specific dimensional information can be provided upon request.