



BROOKLANDS, IPSTONES

RevNo	Revision note	Date	Signature	Checked
A	- Revised reduced scheme - Resubmission to Planning and Building Control	22.09.26		

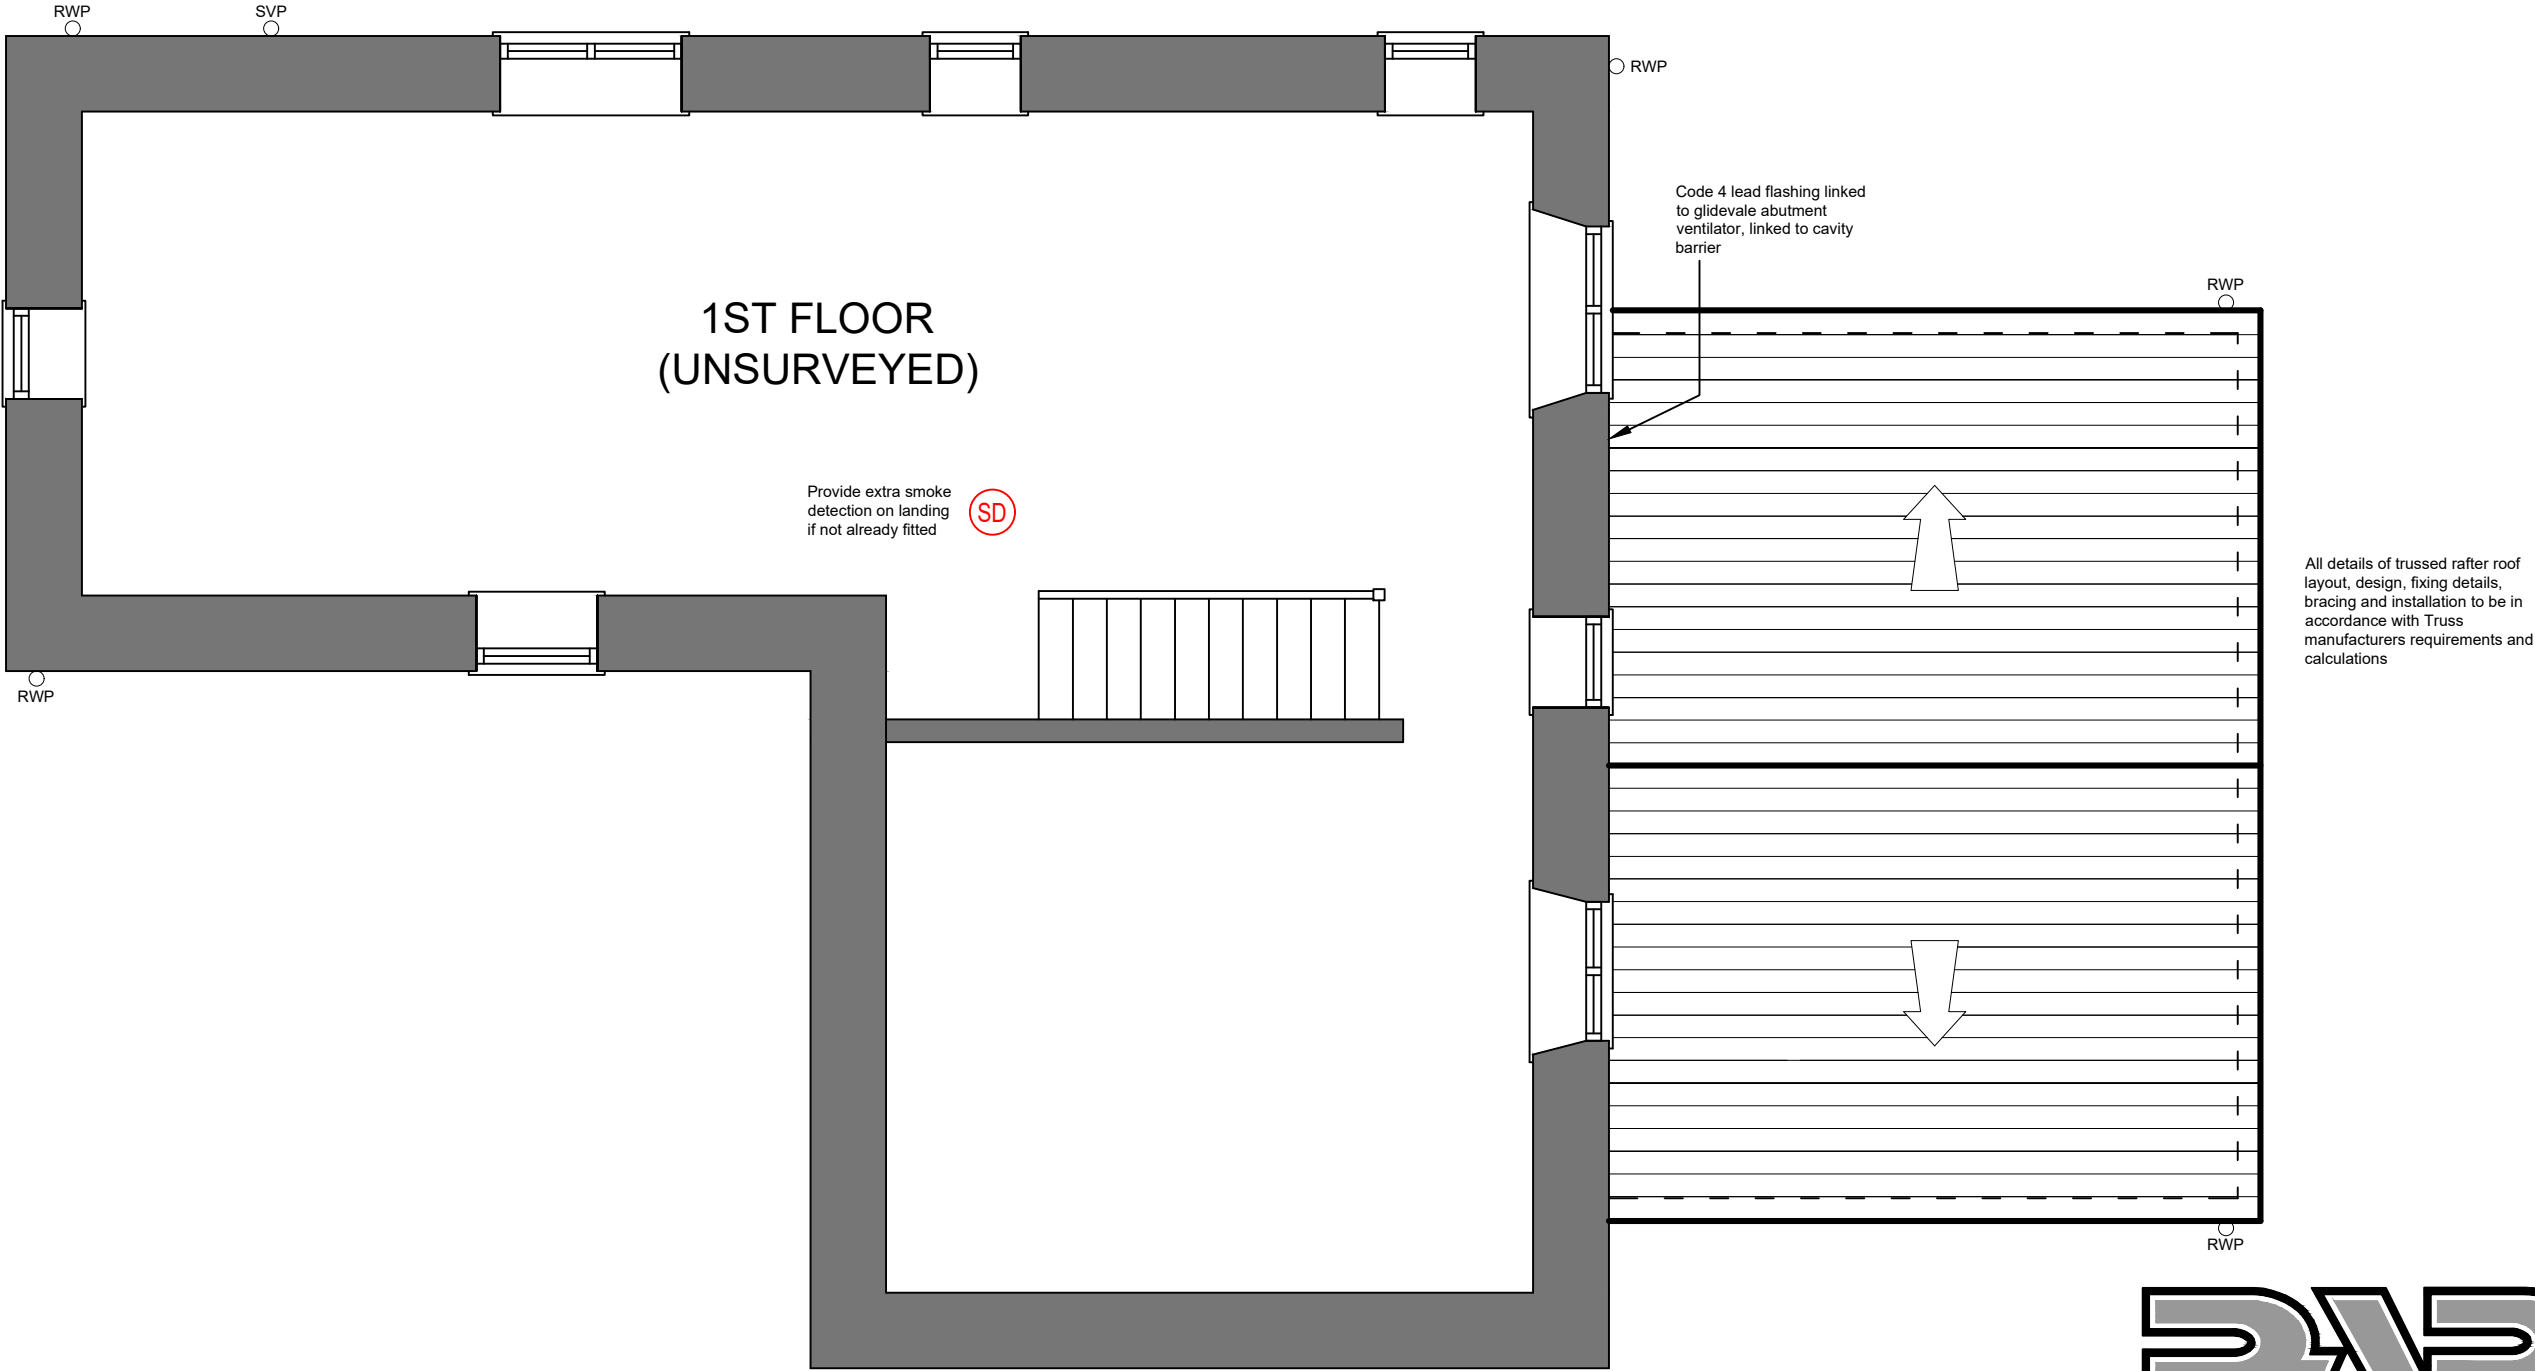

ROOF PLAN

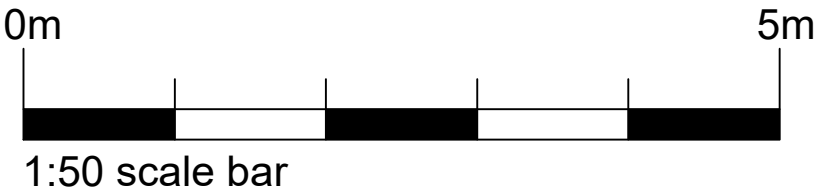

PROJECT: PROPOSED EXTENSION AT BROOKLANDS 79 BROOKFIELDS ROAD IPSTONES ST10 2LY	Drawing No. 2464-BR-03
CLIENT: MR Z. OTTER	Date: SEPT 2026
Drawing Title PROPOSED ROOF PLAN	Scale: 1:50 @ A3
	Revision: A
Renaissance Studio, No 1 Derby St, Leigh, Lancashire WN7 4PF Telephone: 01942 676360 . Fax: 01942 682084 Email: info@pabarchitects.co.uk . www.pabarchitects.co.uk	Issue: BUILDING REGS