



BROOKLANDS, IPSTONES


RevNo	Revision note	Date	Signature	Checked
A	- Revised reduced scheme - Resubmission to Planning and Building Control - Roof amended to be a gable roof	22.09.26		
B	- Level access ramp around front entrance amended to new design	01.10.26		

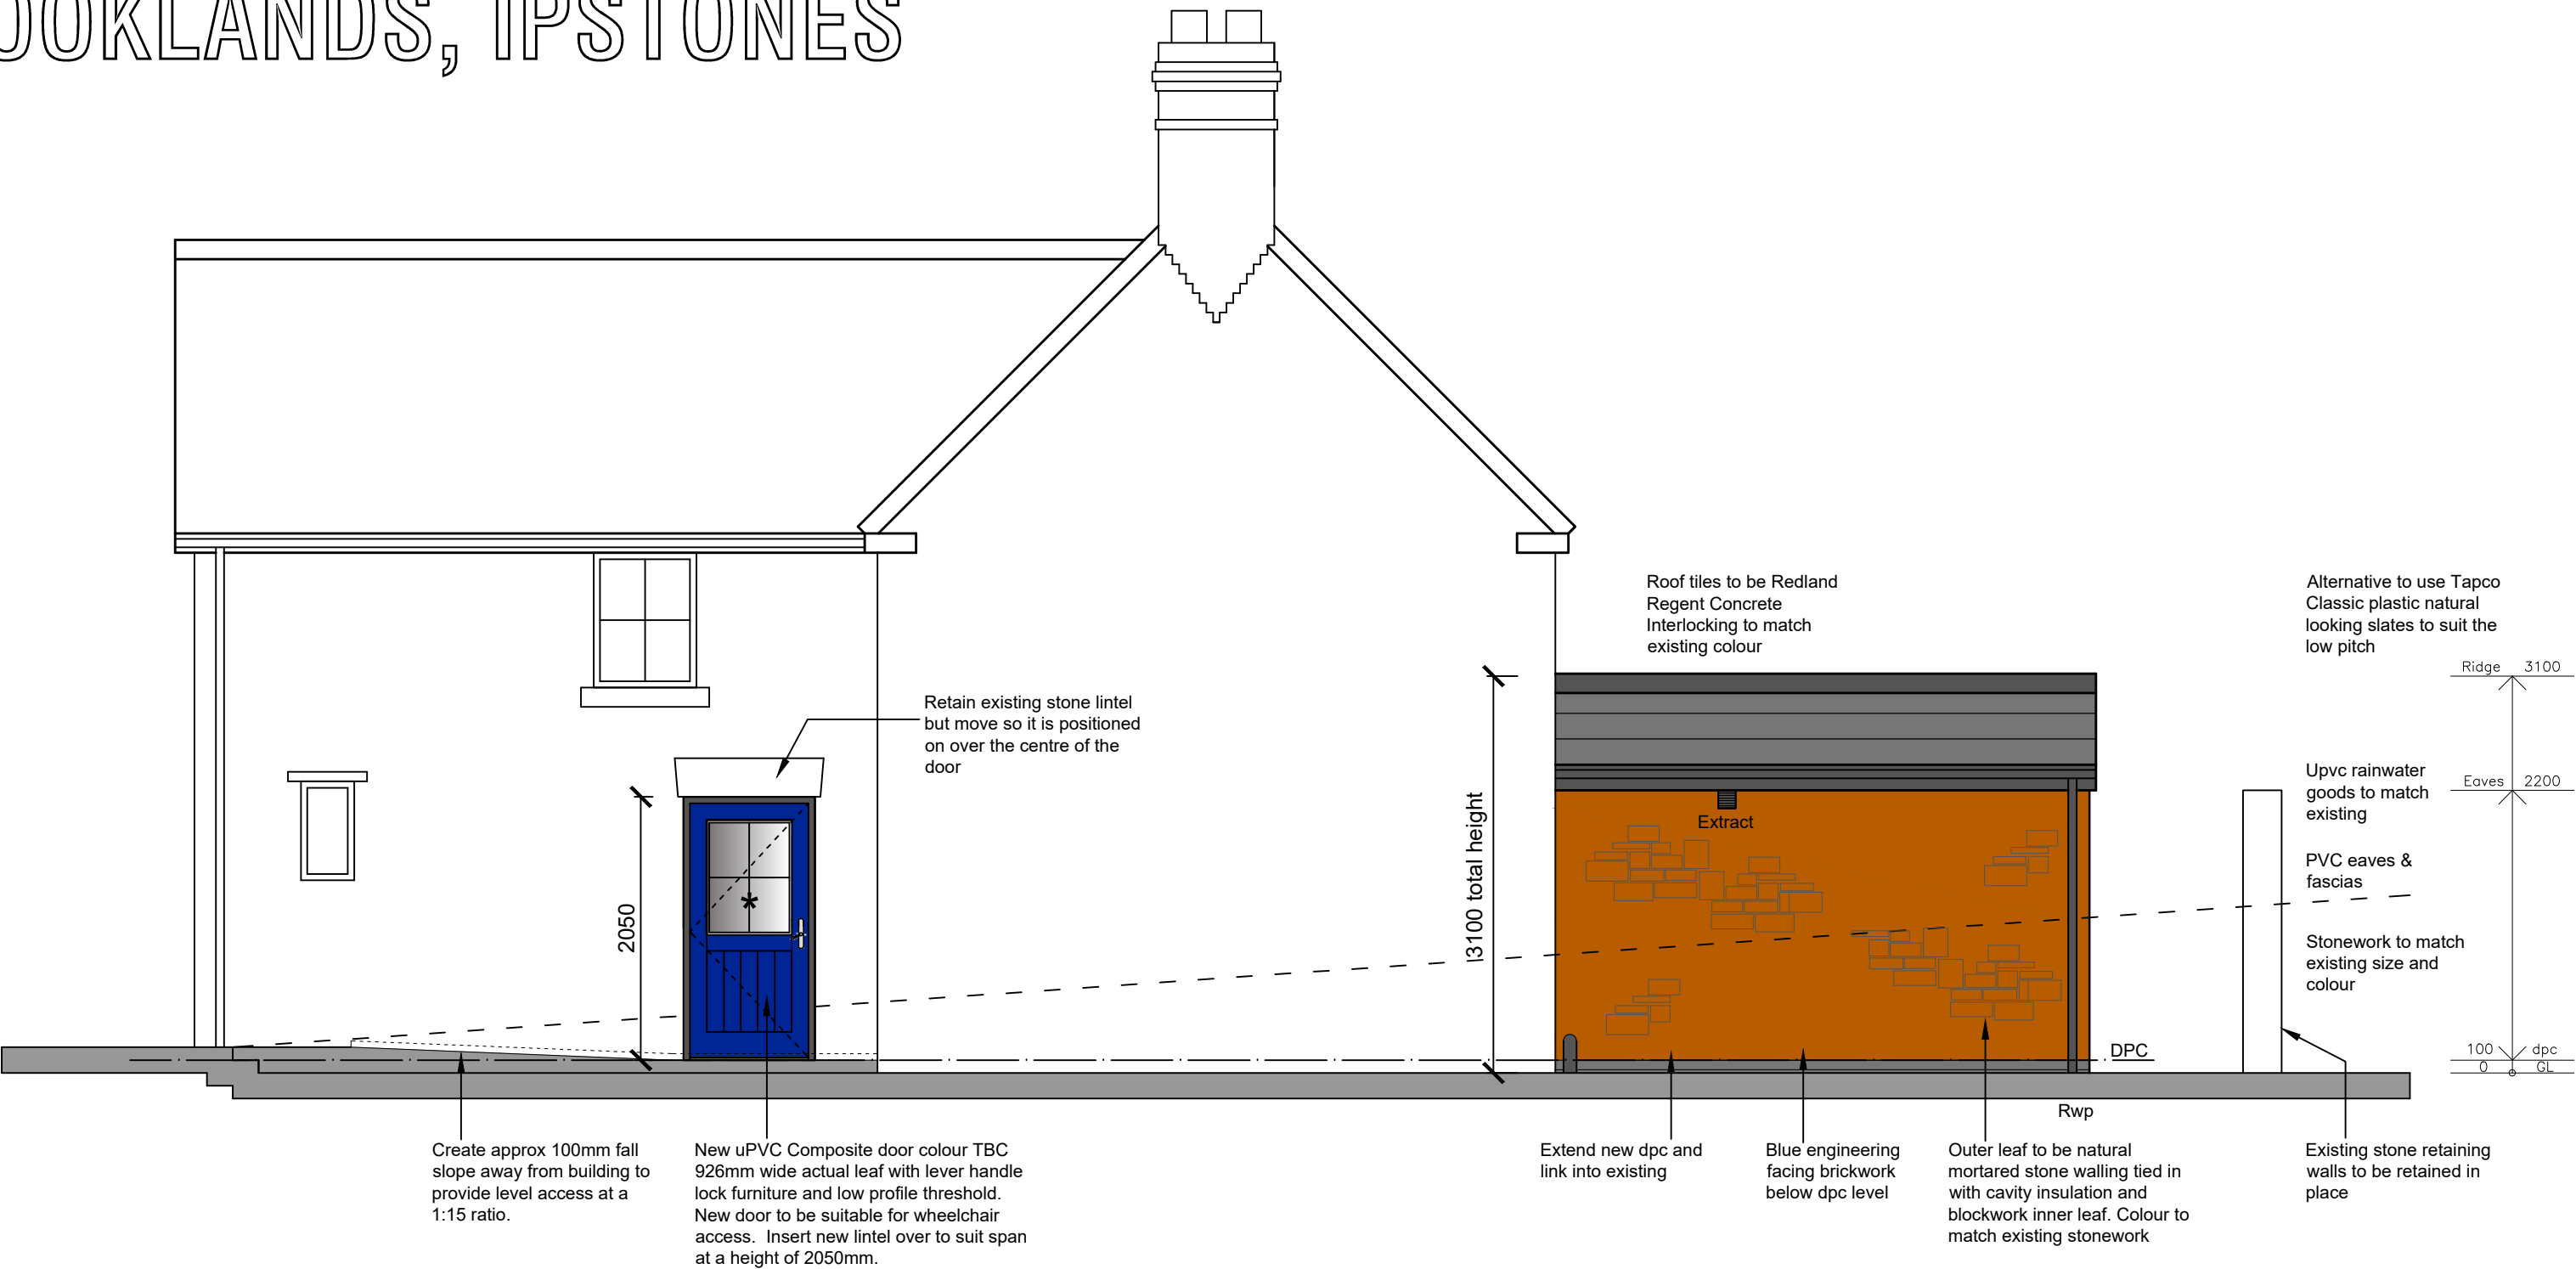

FRONT ELEVATION

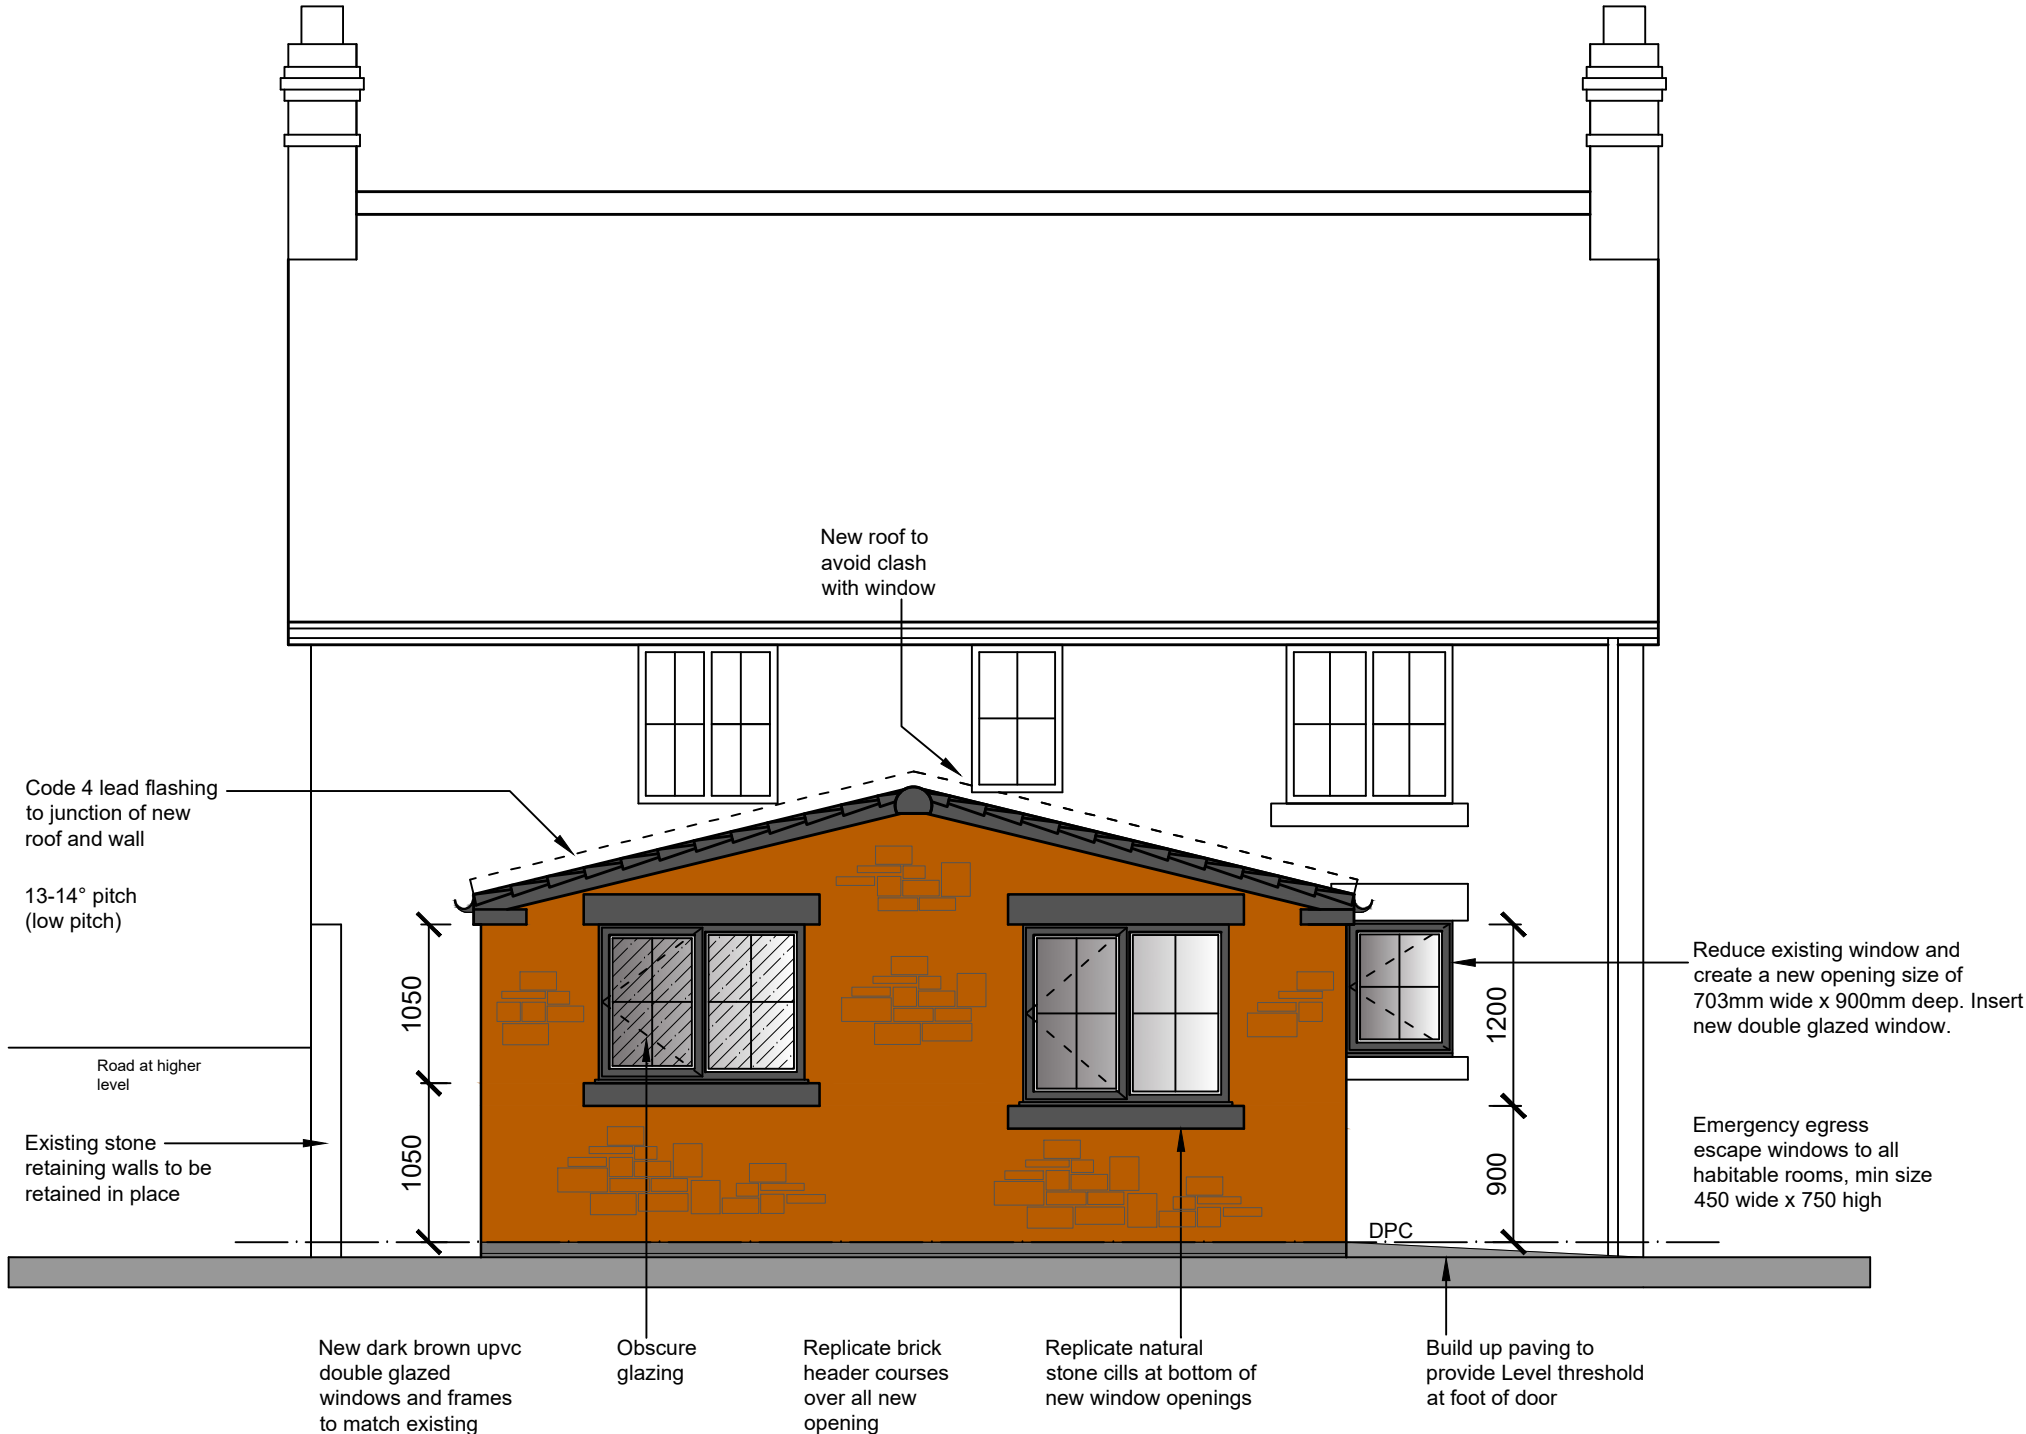

SIDE ELEVATION

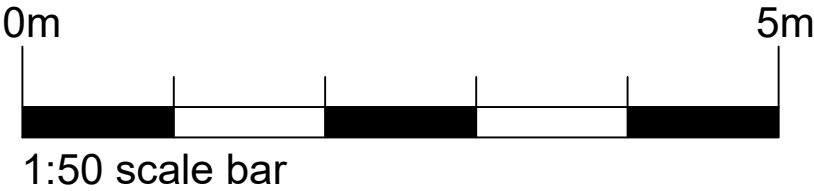

PROJECT: PROPOSED EXTENSION AT BROOKLANDS 79 BROOKFIELDS ROAD IPSTONES ST10 2LY	Drawing No: 2464-BR-04
CLIENT: MR Z. OTTER	Date: SEPT 2026
Drawing Title: PROPOSED ELEVATIONS SHEET 1 OF 2	Scale: 1:50 @ A2
	Revision: B
Renaissance Studio, No 1 Derby St, Leigh, Lancashire WN7 4PF Telephone: 01942 676360 . Fax: 01942 682084 Email: info@pabarchitects.co.uk . www.pabarchitects.co.uk	Issue: BUILDING REGS