



BROOKLANDS, IPSTONES

RevNo	Revision note	Date	Signature	Checked
A	- Revised reduced scheme - Resubmission to Planning and Building Control - Parking spaces added	22.09.26		

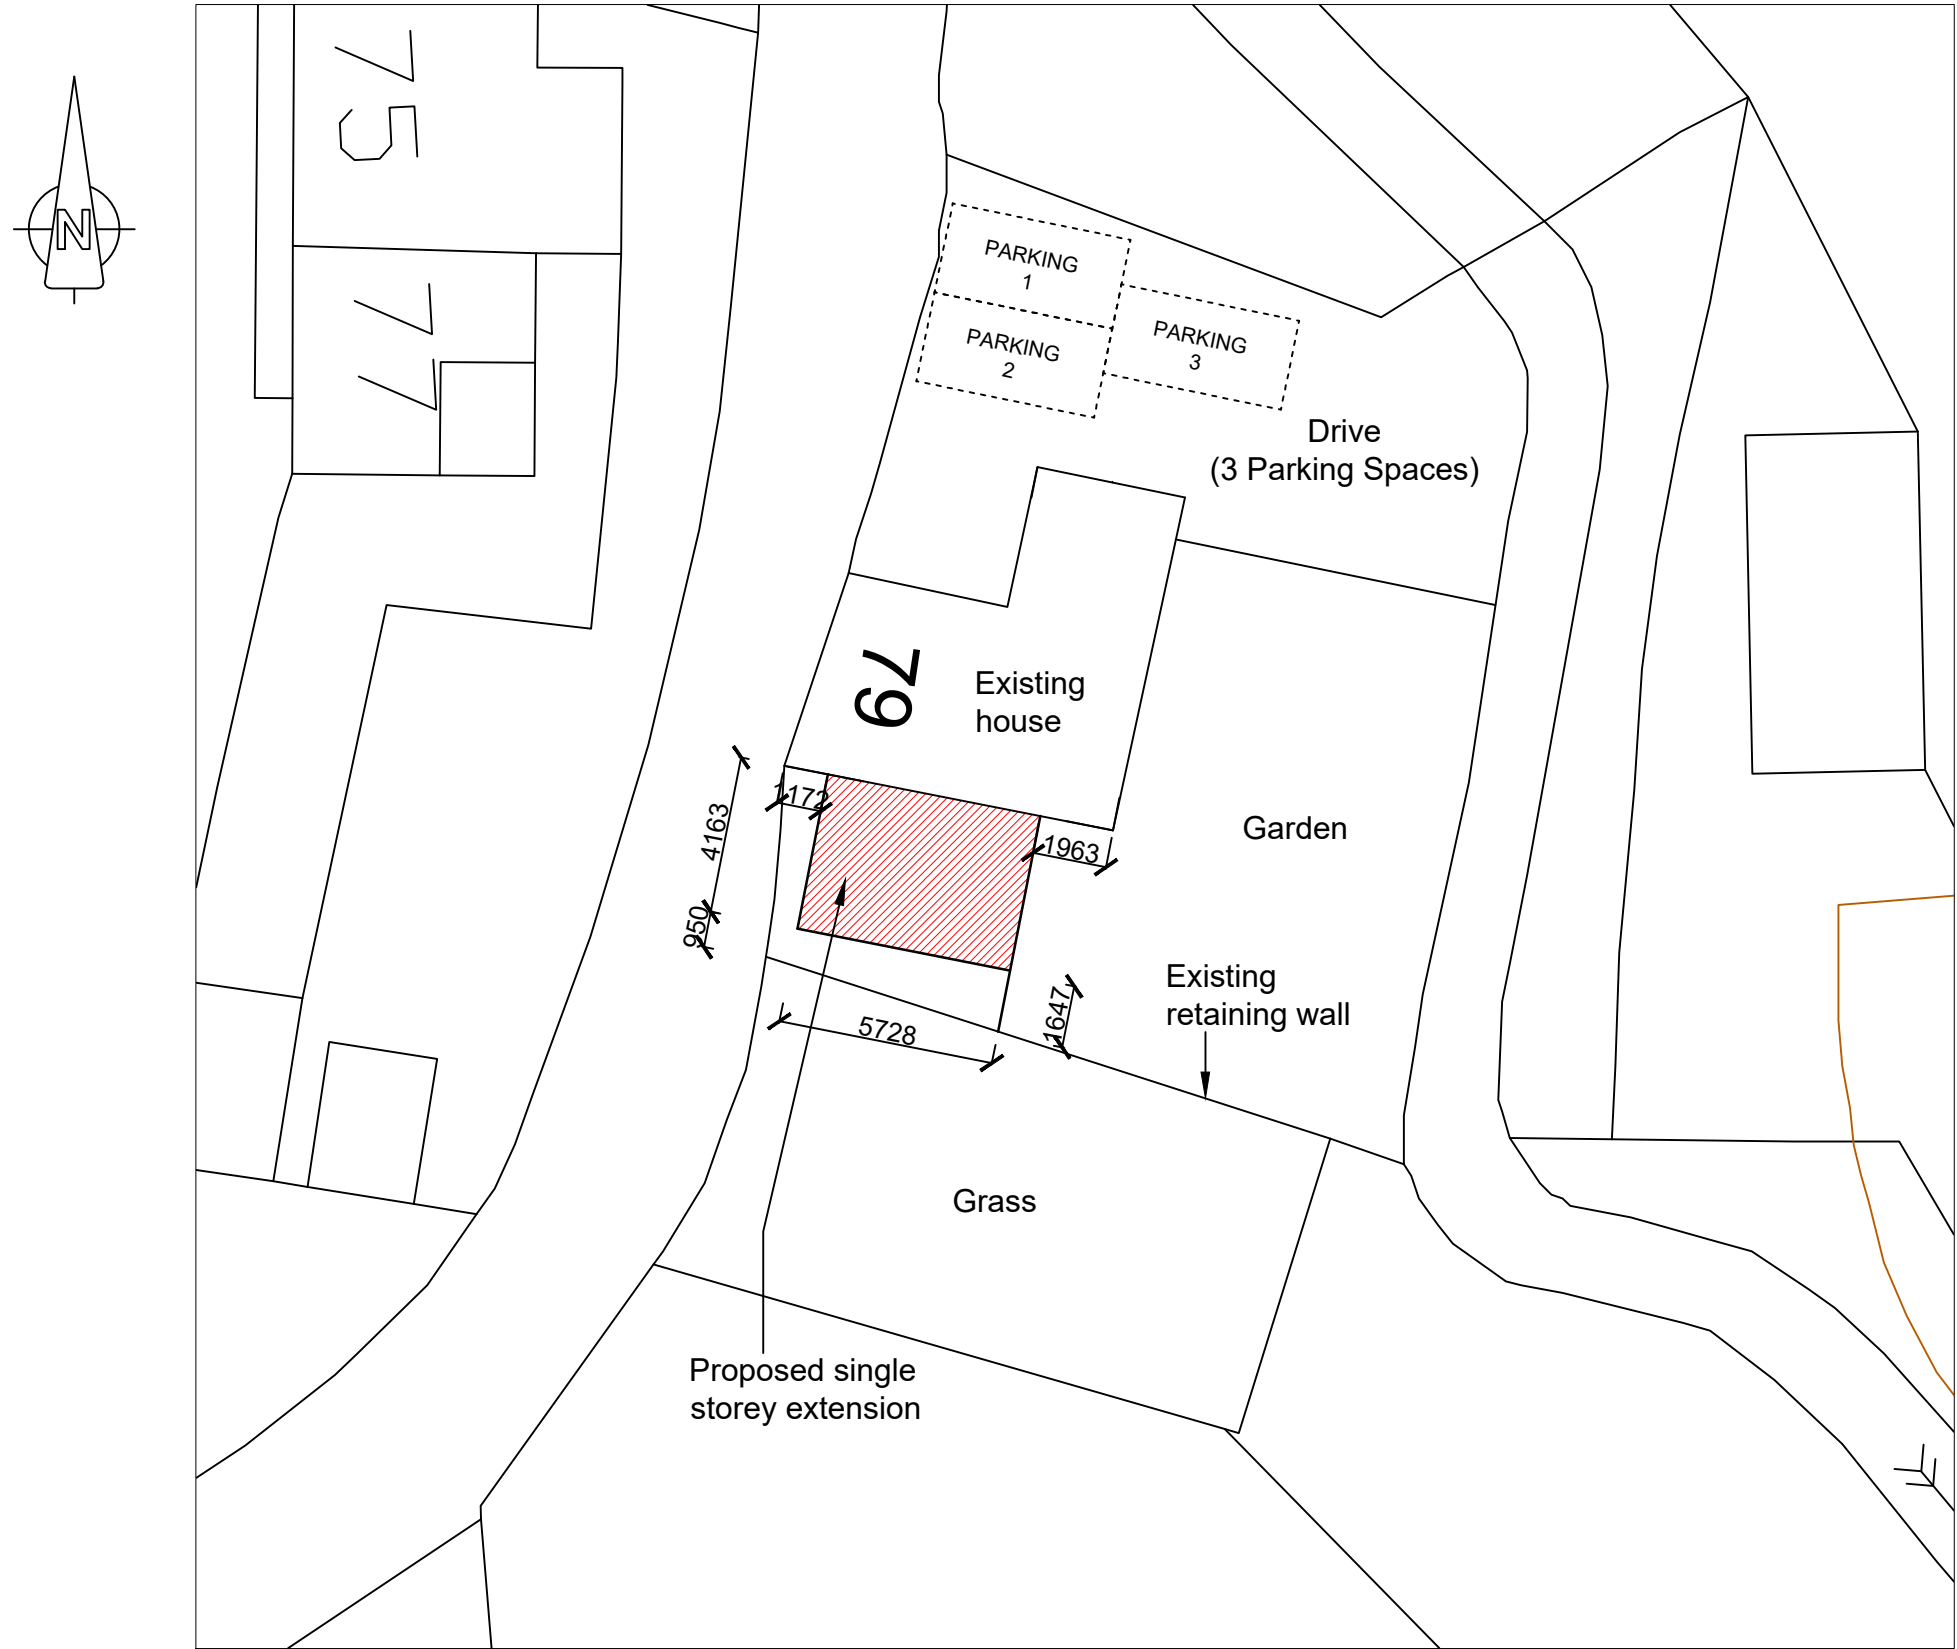

PROPOSED SITE PLAN - SCALE 1:200

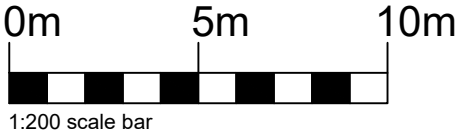

PROJECT: PROPOSED EXTENSION AT
BROOKLANDS
79 BROOKFIELDS ROAD
IPSTONES
ST10 2LY

CLIENT: MR Z. OTTER

Drawing Title

PROPOSED SITE PLAN

Renaissance Studio, No 1 Derby St, Leigh, Lancashire WN7 4PF
Telephone: 01942 676360 . Fax: 01942 682084
Email: info@pabarchitects.co.uk . www.pabarchitects.co.uk

Drawing No.
2464-BR-09

Date:
SEPT 2026

Scale:
1:200 @ A3

Revision:
A

Issue:
BUILDING REGS