




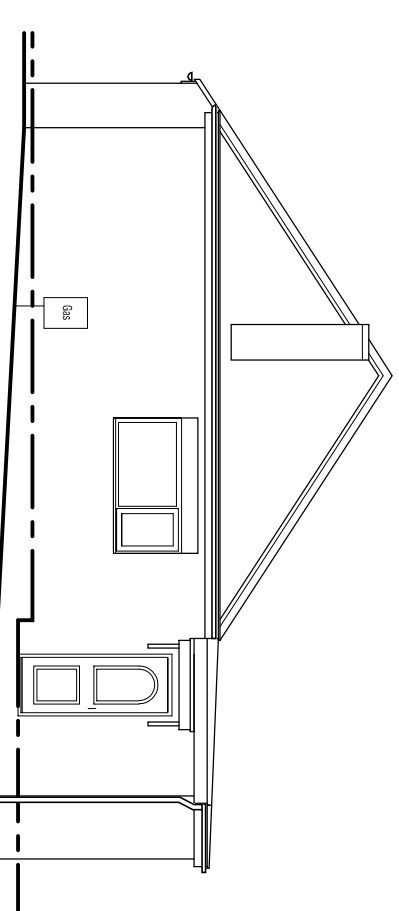


Existing Side Elevation

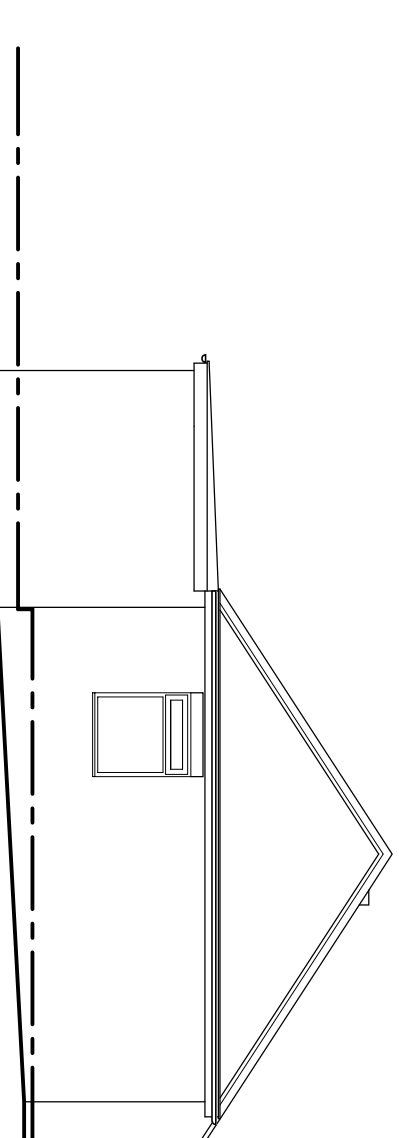


Existing Side Elevation

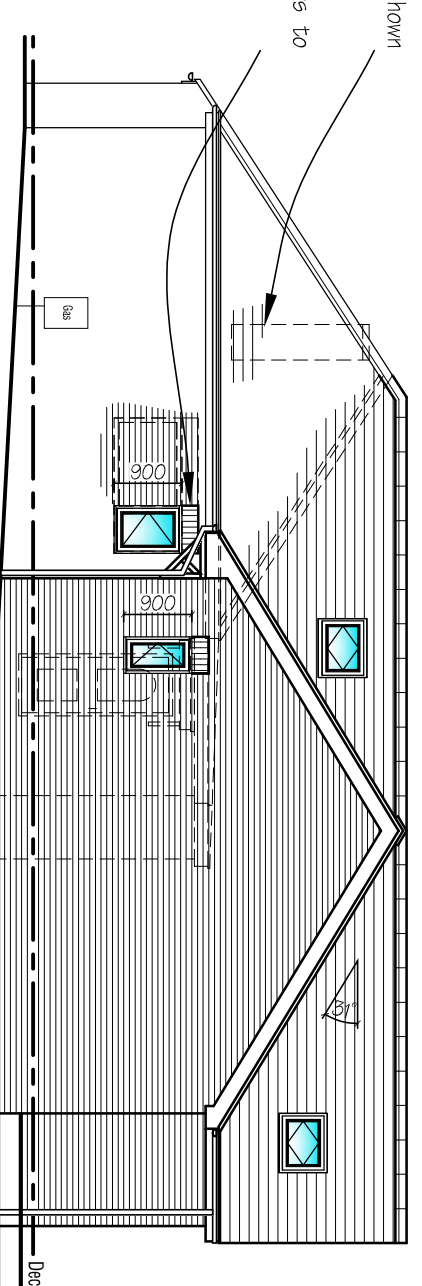


Proposed Side Elevation

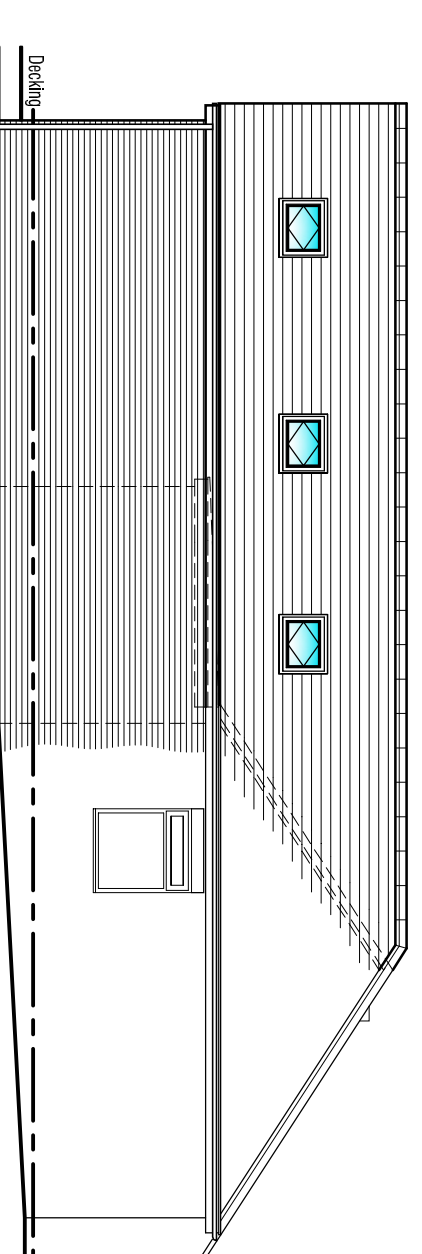


Proposed Side Elevation

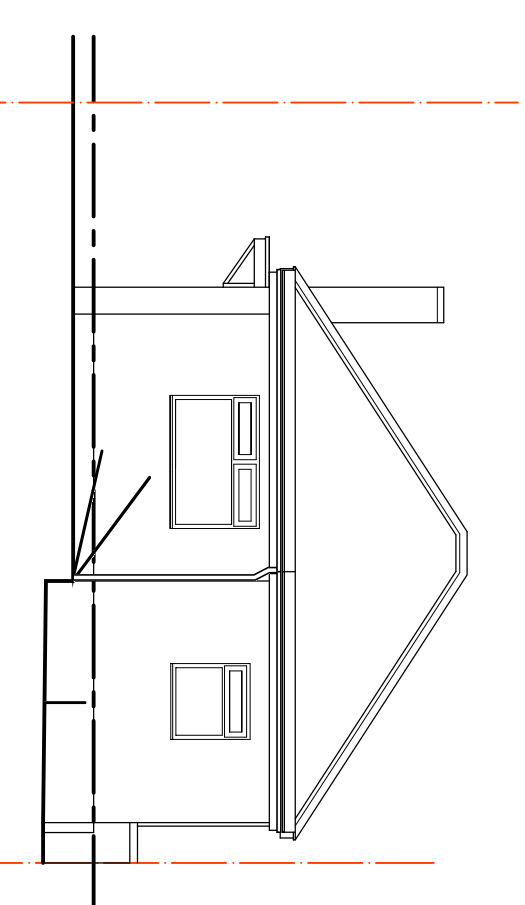


Existing Rear Elevation

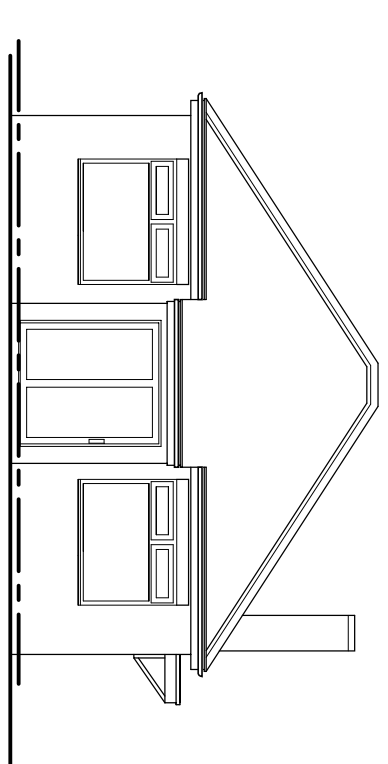


Existing Front Elevation

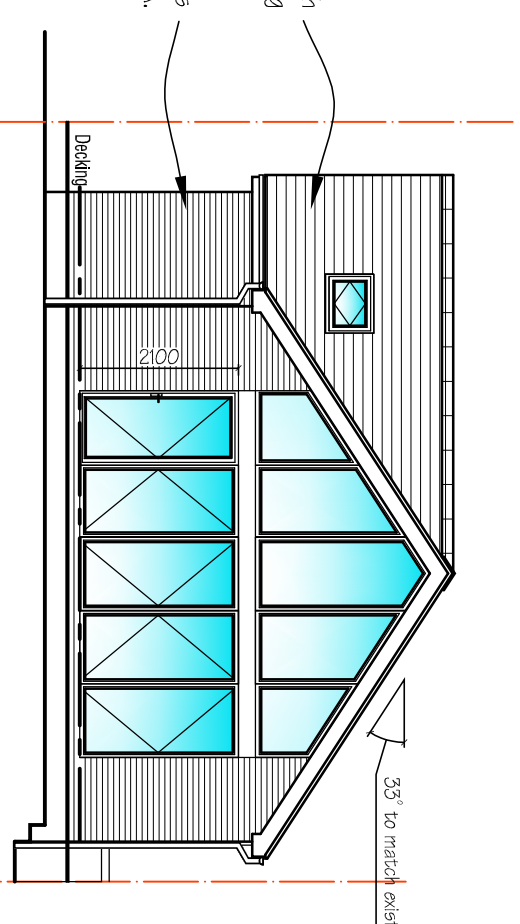


Proposed Rear Elevation

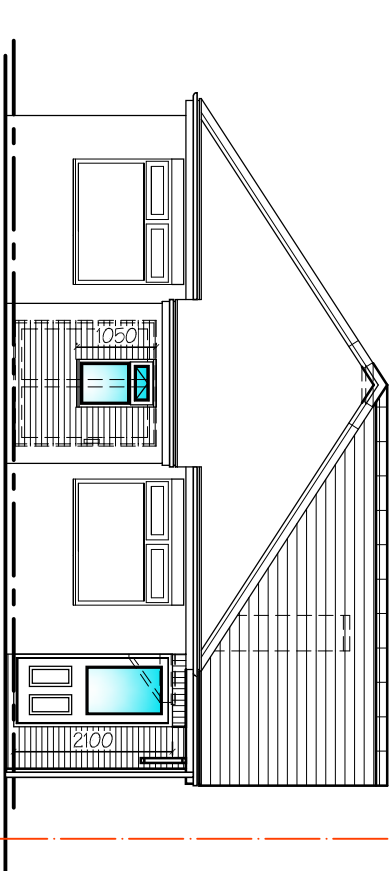


Proposed Front Elevation

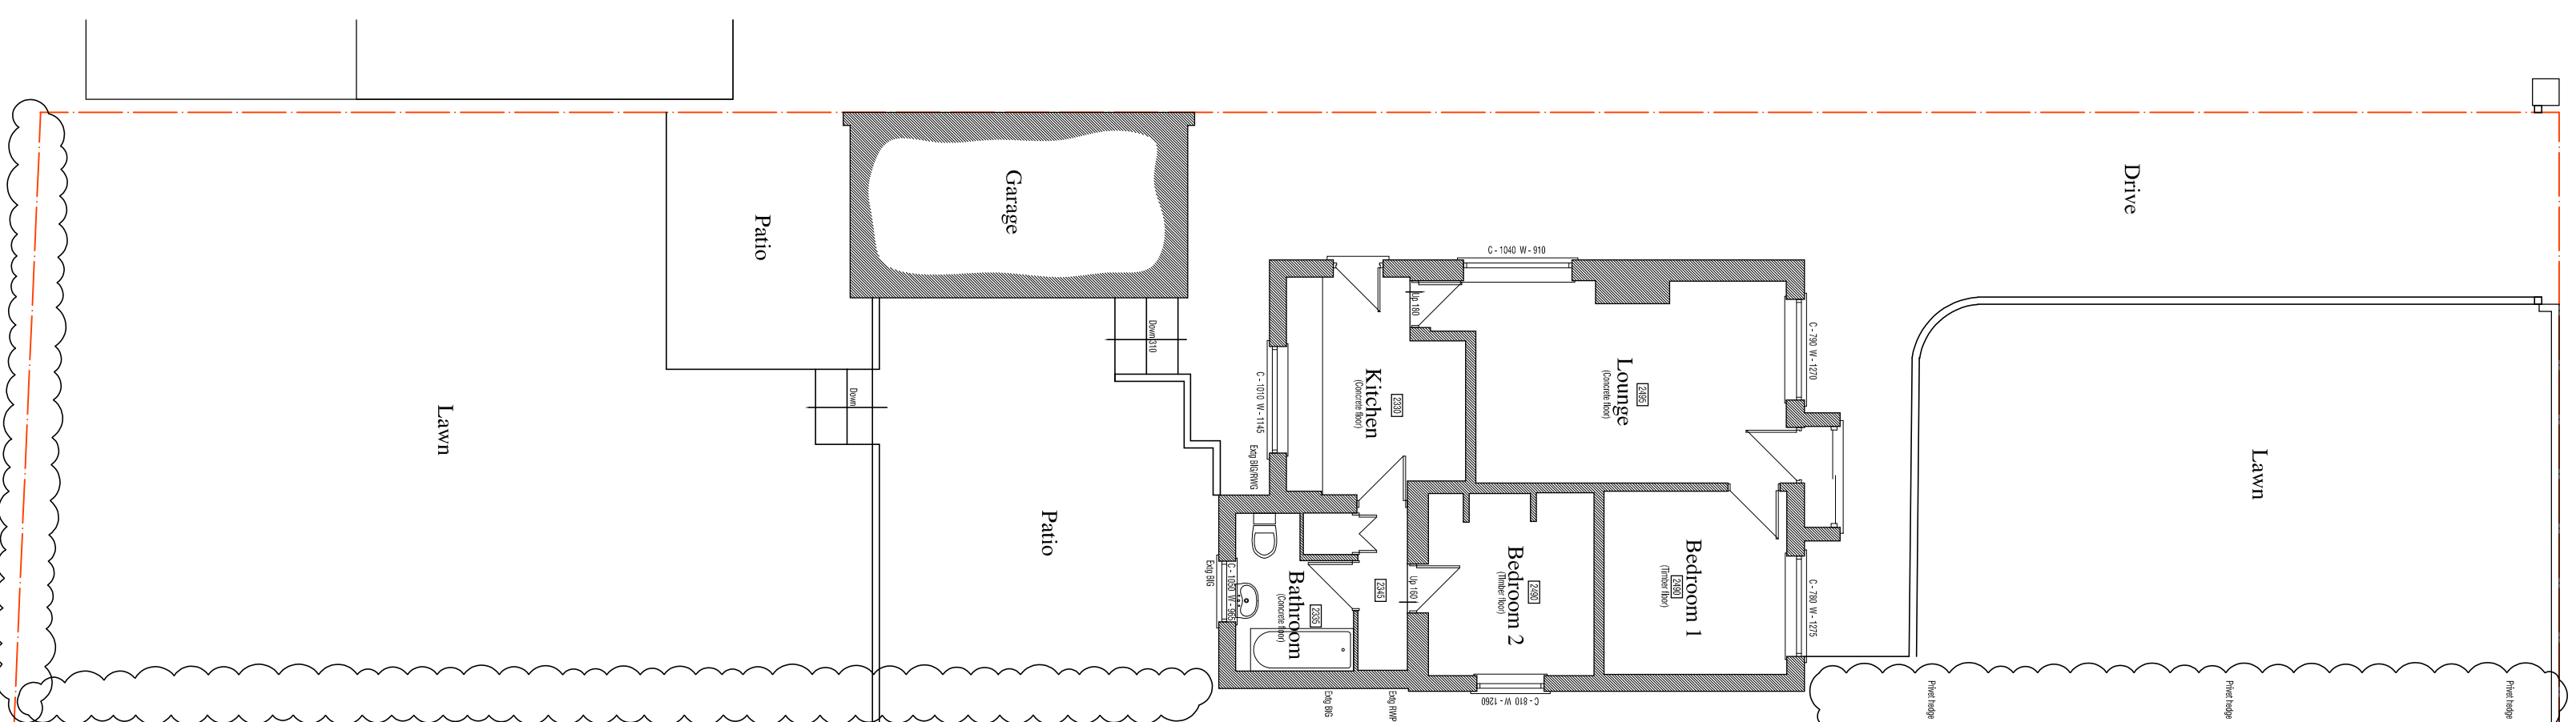

Existing Ground Floor Plan

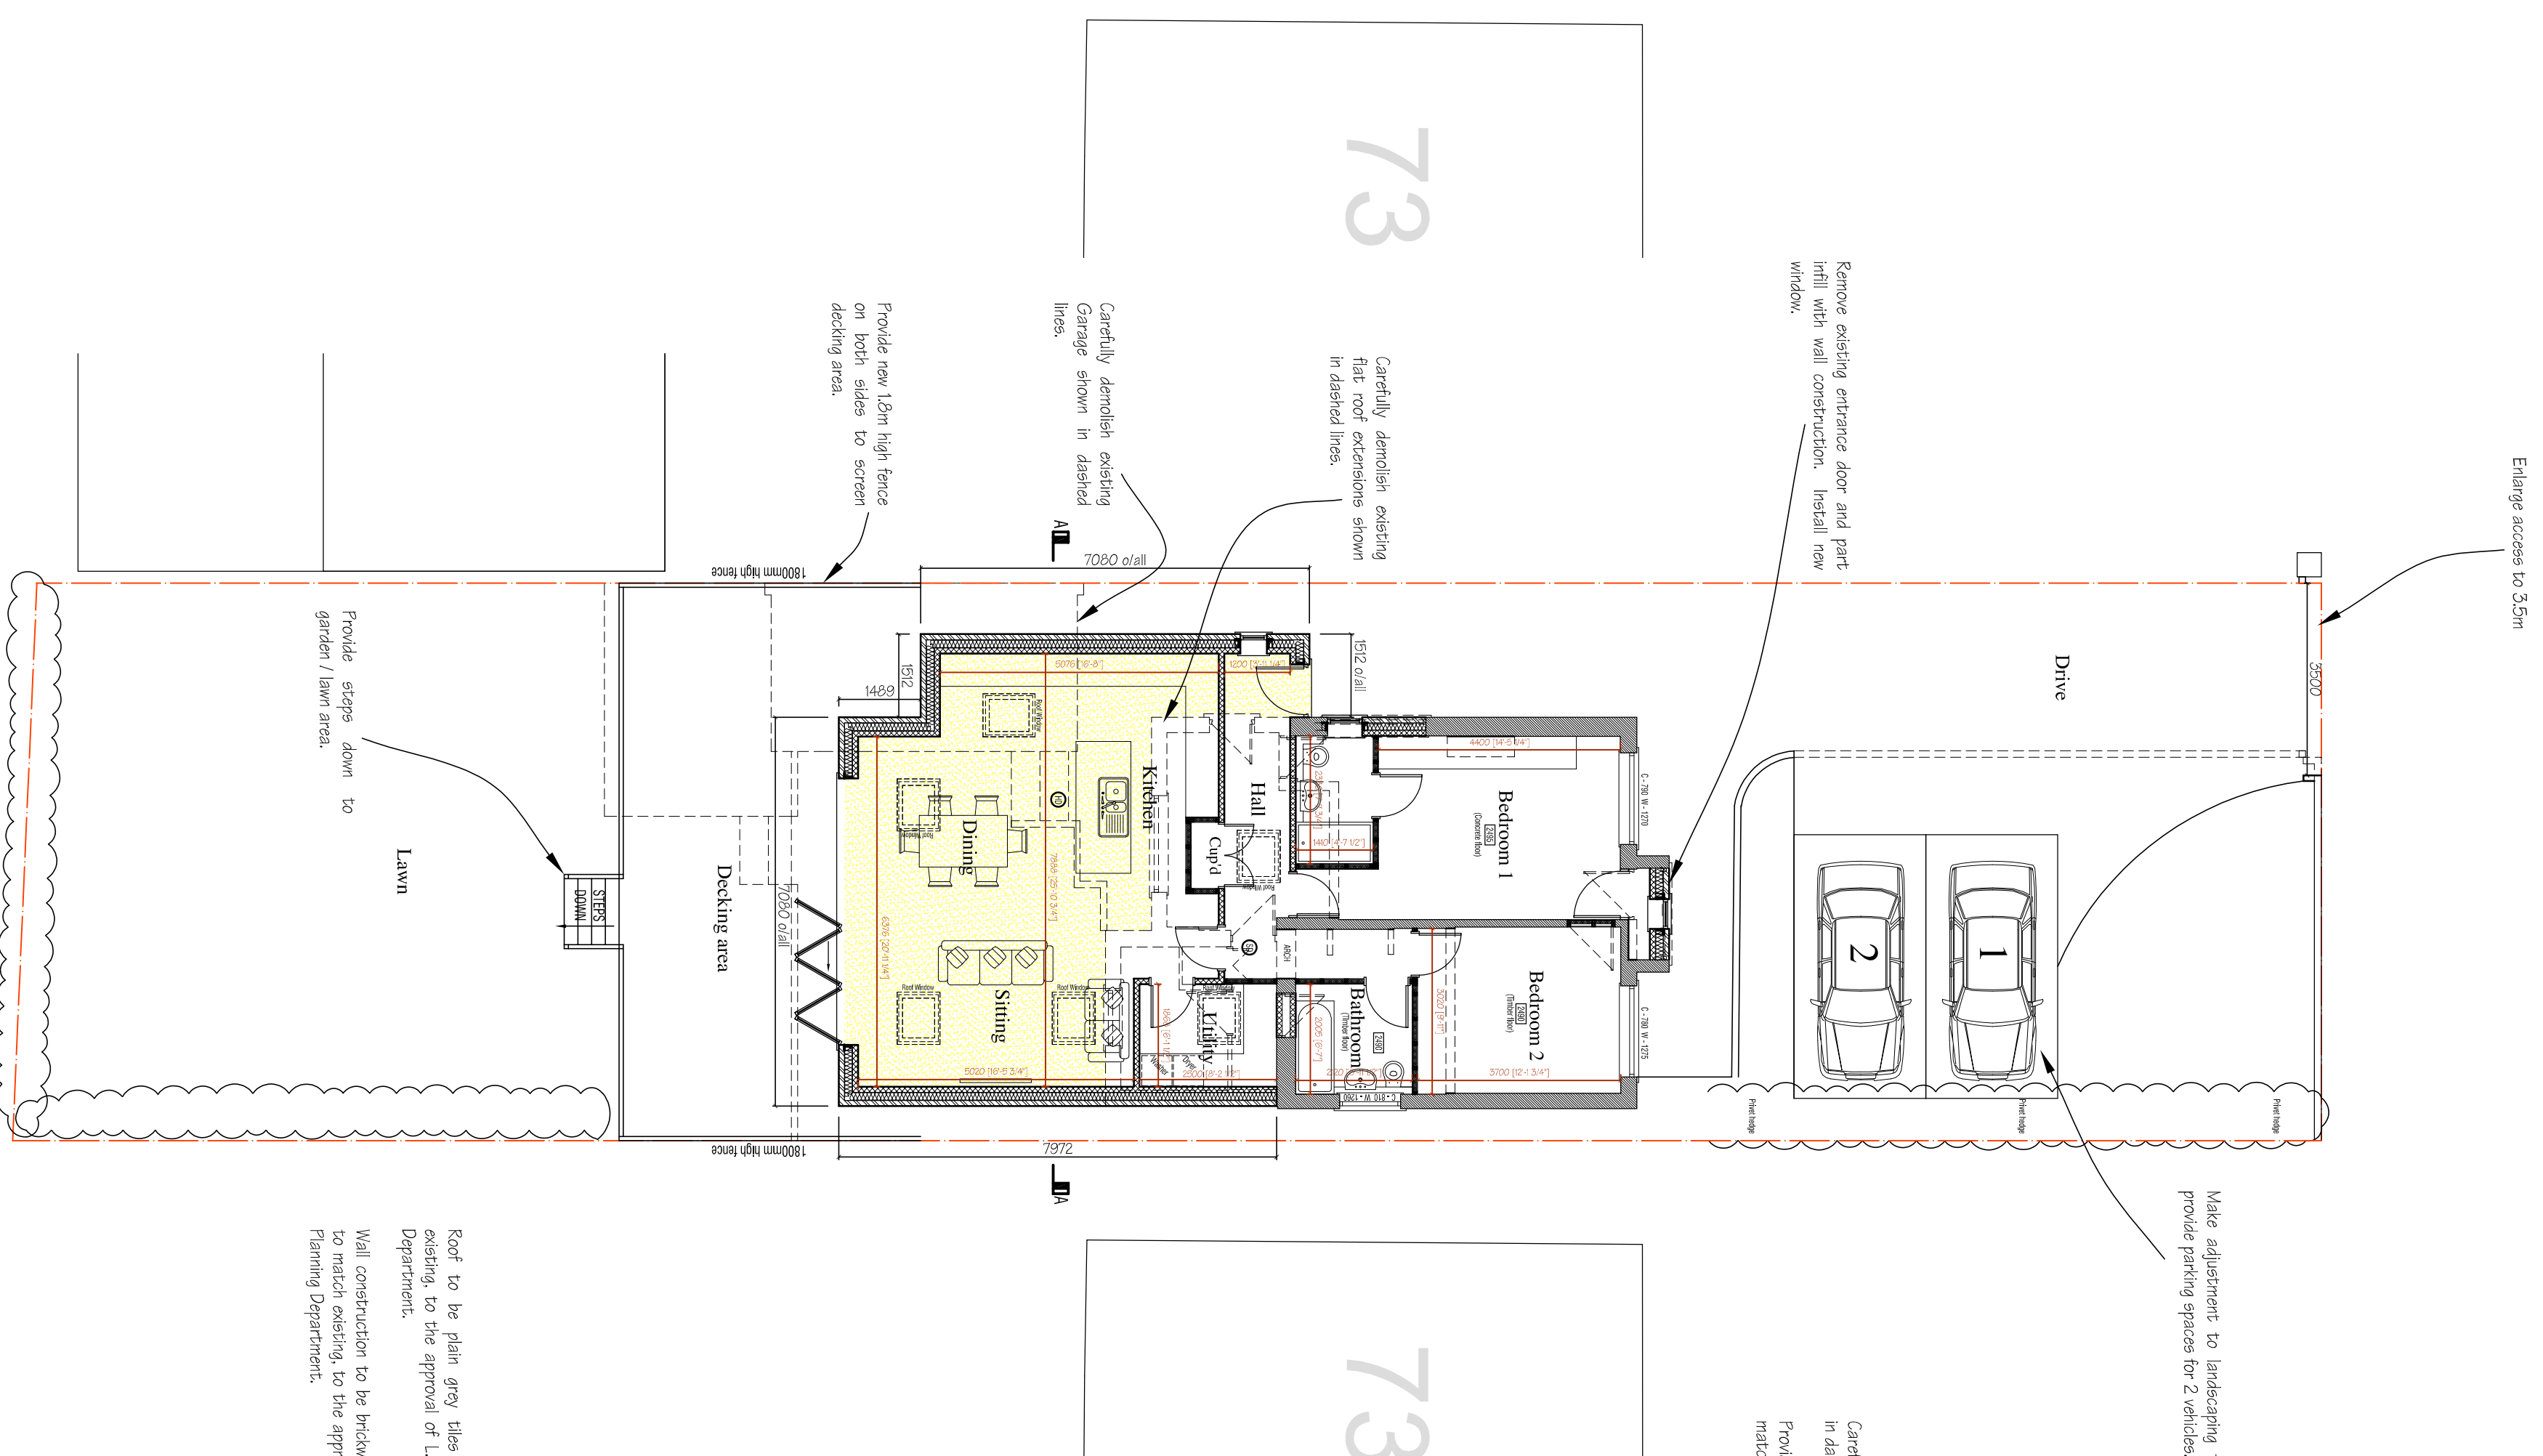

Proposed Ground Floor Plan

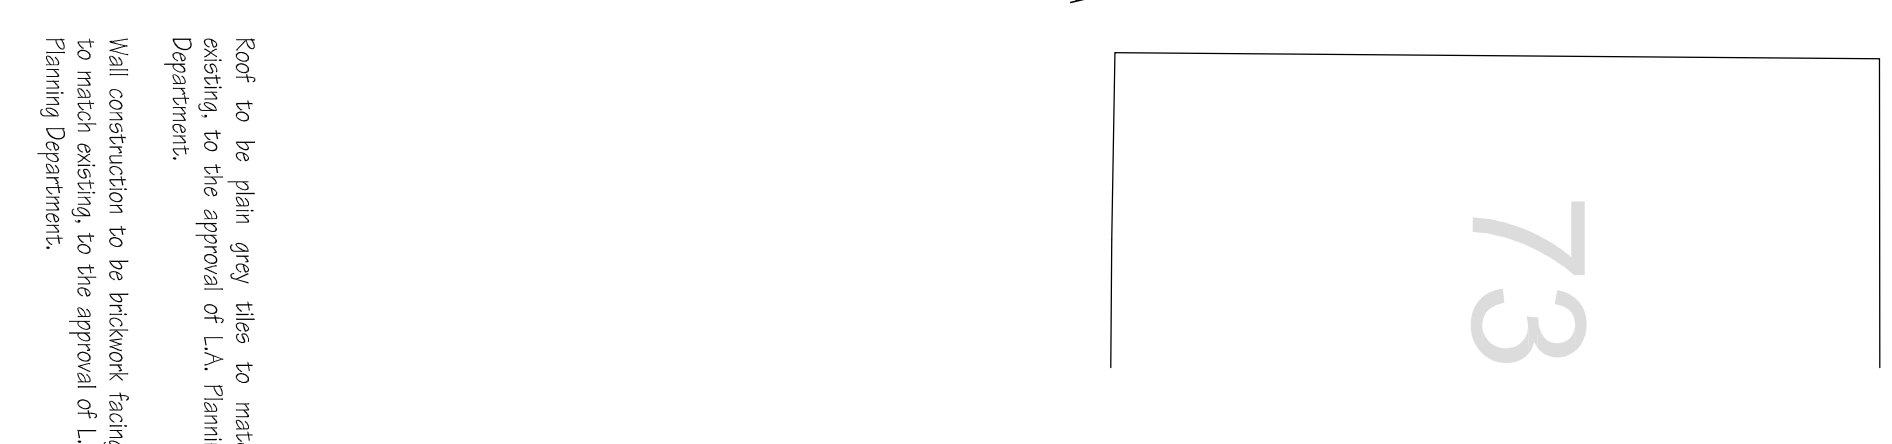

Roof to be plain grey tiles to match existing, to the approval of L.A. Planning Department.

Wall construction to be brickwork facing to match existing, to the approval of L.A. Planning Department.

Roof to be plain grey tiles to match existing, to the approval of L.A. Planning Department.

Wall construction to be brickwork facing to match existing, to the approval of L.A. Planning Department.

[illegible]

	JPK DESIGN LTD	Architectural Design Specialists
DRAWING TITLE		83 Dinsdale Parade East Wolsanton Newcastle under Lyme ST15 8DP T.01782 622321
PROJECT		e : enquires@jpkdesign.co.uk w: www.jpkdesign.co.uk
Planning Drawing		
Proposed Extensions and Remodelling, Together with Widened Access & Turning Area at 75 School Lane, Caverswall, ST11 9EN		
CLIENT	Mrs J. Malton	
SPECIES @ A1		DRG. NO.
SCALE @ A1	1:100	
DATE		
AUGUST 2006		JPK/26/S502/2
DRAWN BY	R. Winkie	