


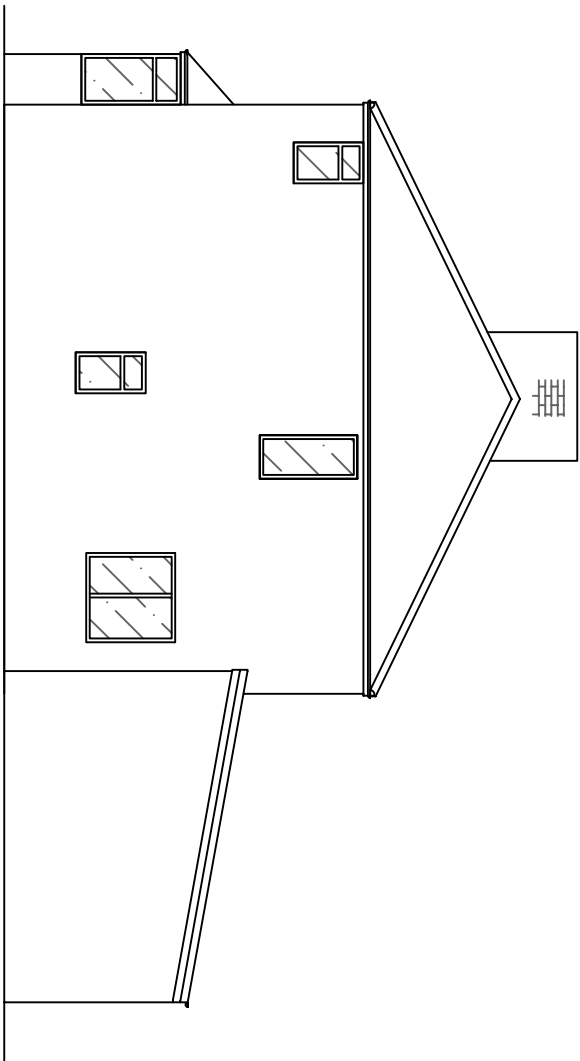


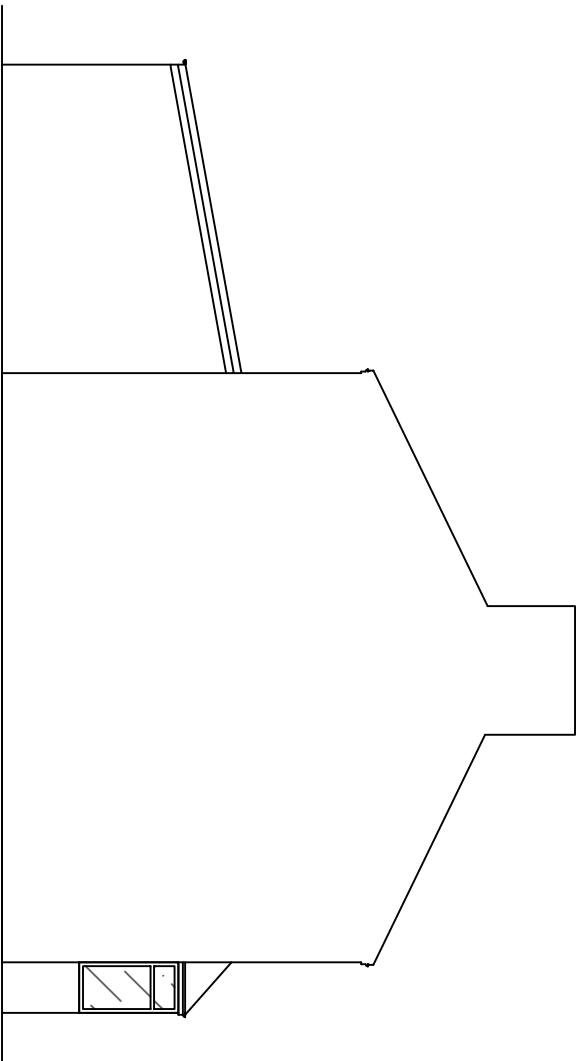

Side Elevation

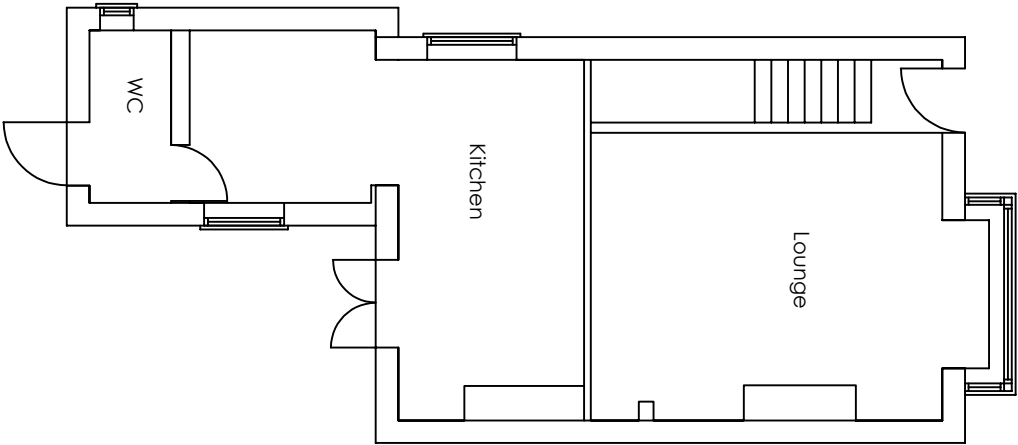

Side Elevation

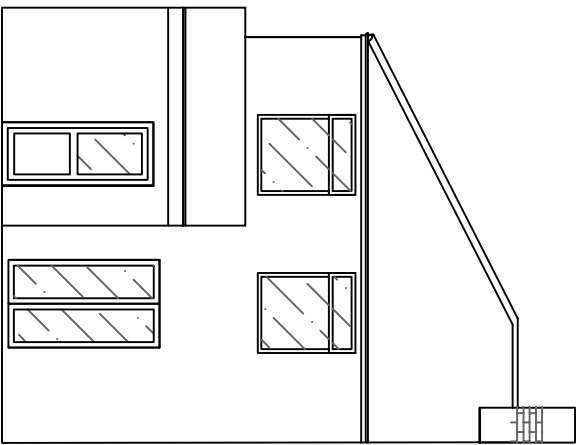

Rear Elevation

Planning

B	Existing Window added	30/09/26
REV	DESCRIPTION	DATE

31 Ox-Hey Drive
Biddulph
Stoke-on-Trent
ST8 7EU

DESCRIPTION Single-Storey Rear Extension	
DRAWING TITLE Existing Plans	
DATE: 20/09/2026	DRAWN BY: TC
SCALE: 1:100	CLIENT: MA
DRAWING NUMBER 02	REVISION: B