

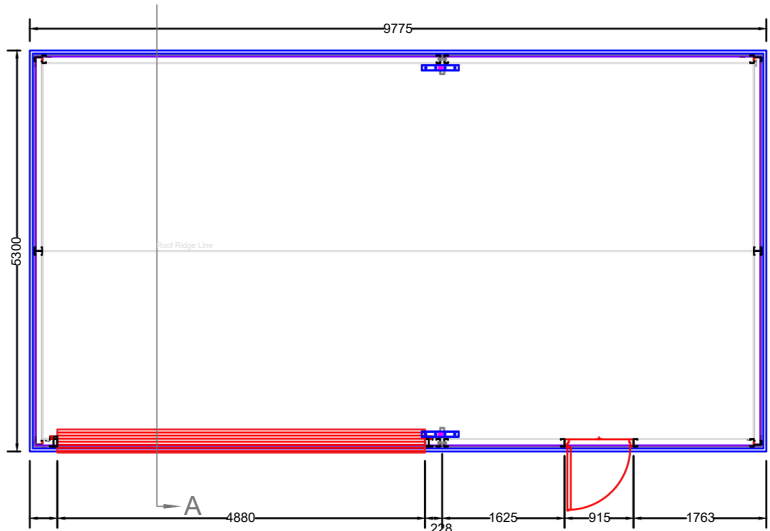



1:100

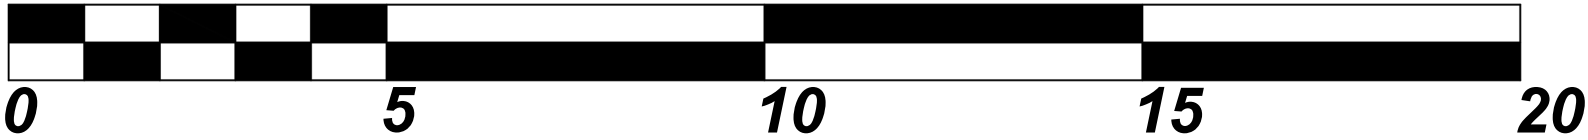



Plan View

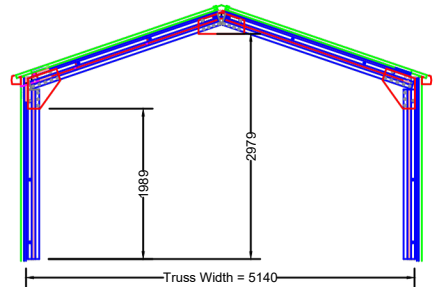


Cross Section A

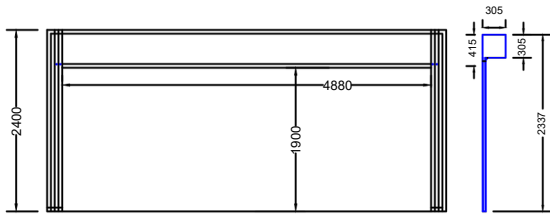


Roller Door Layout

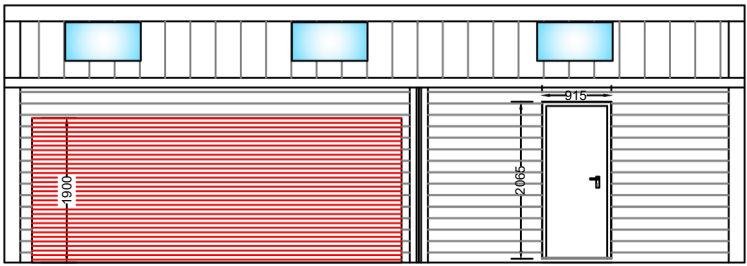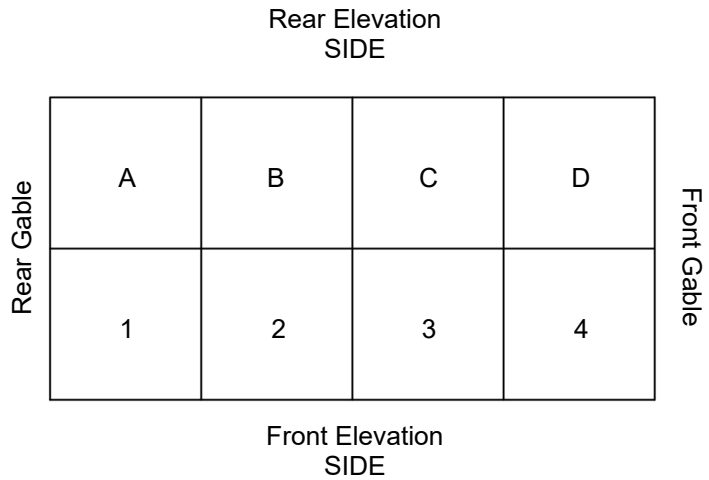


Front Elevation

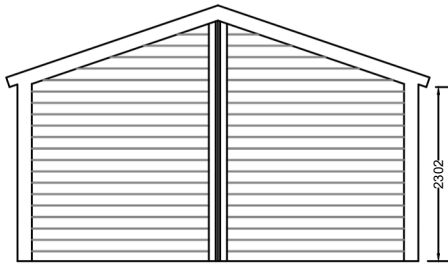

Front Gable

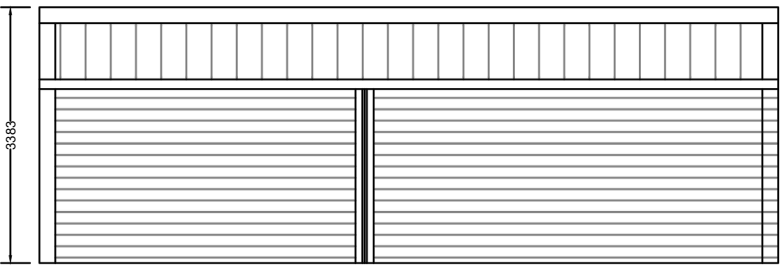

Back Elevation

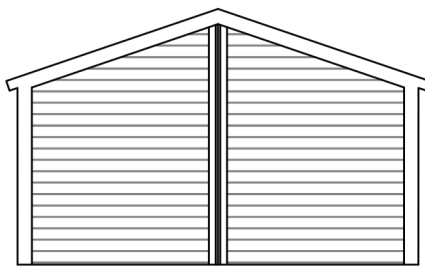

Back Gable

Title: Vicky Nairn		Drawing No.- 001	Scale:- 1:100	Issue Date:- 18/09/2026	Drawn By:- EC	COPYRIGHT this drawing is protected by copyright and must not be reproduced in any form without the prior written consent of Hanson buildings Ltd DRAWINGS are for guideline purposes only For visual purposes only and may not be representative of the finished product
Drawing Status:- Design Stage	Drawing Title GA	Revision:- -	Drawing Size:- A3	Revision Date:- --/--/----	Revised By:- -	

