




Existing Side Elevation 1:50



Existing Rear Elevation 1:50

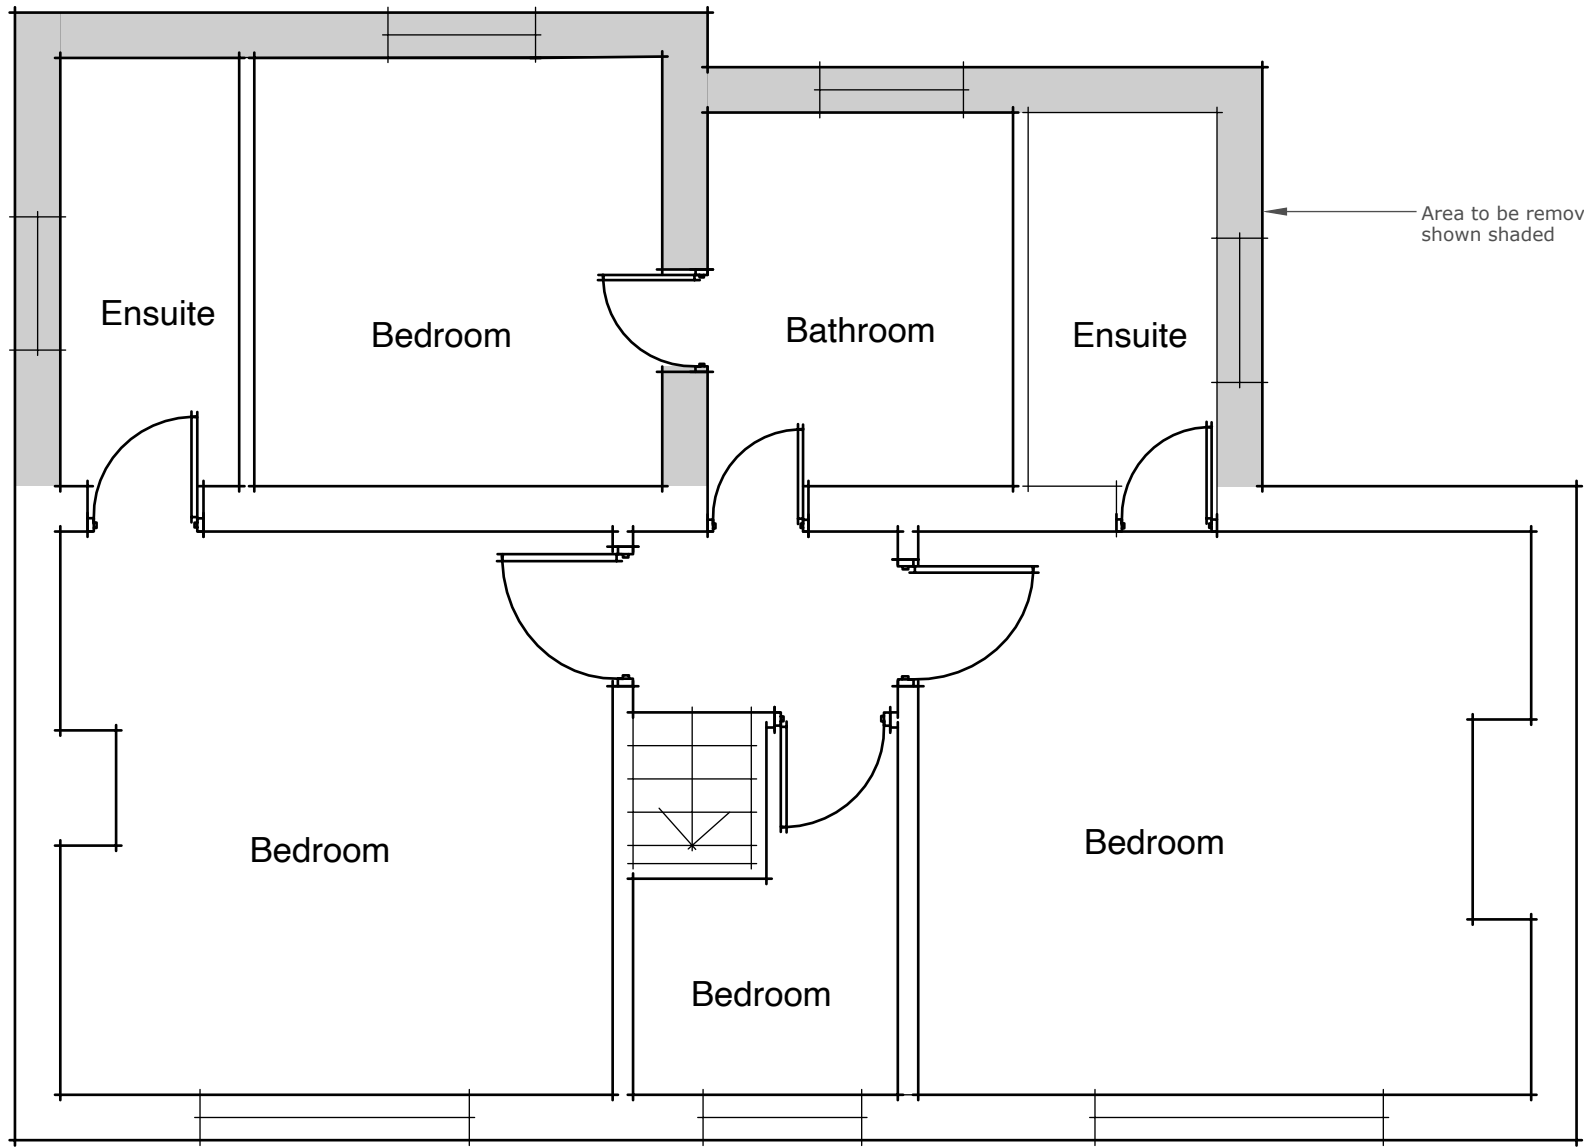


Existing First Floor Layout 1:50




Existing Front Elevation 1:50




Existing Side Elevation 1:50

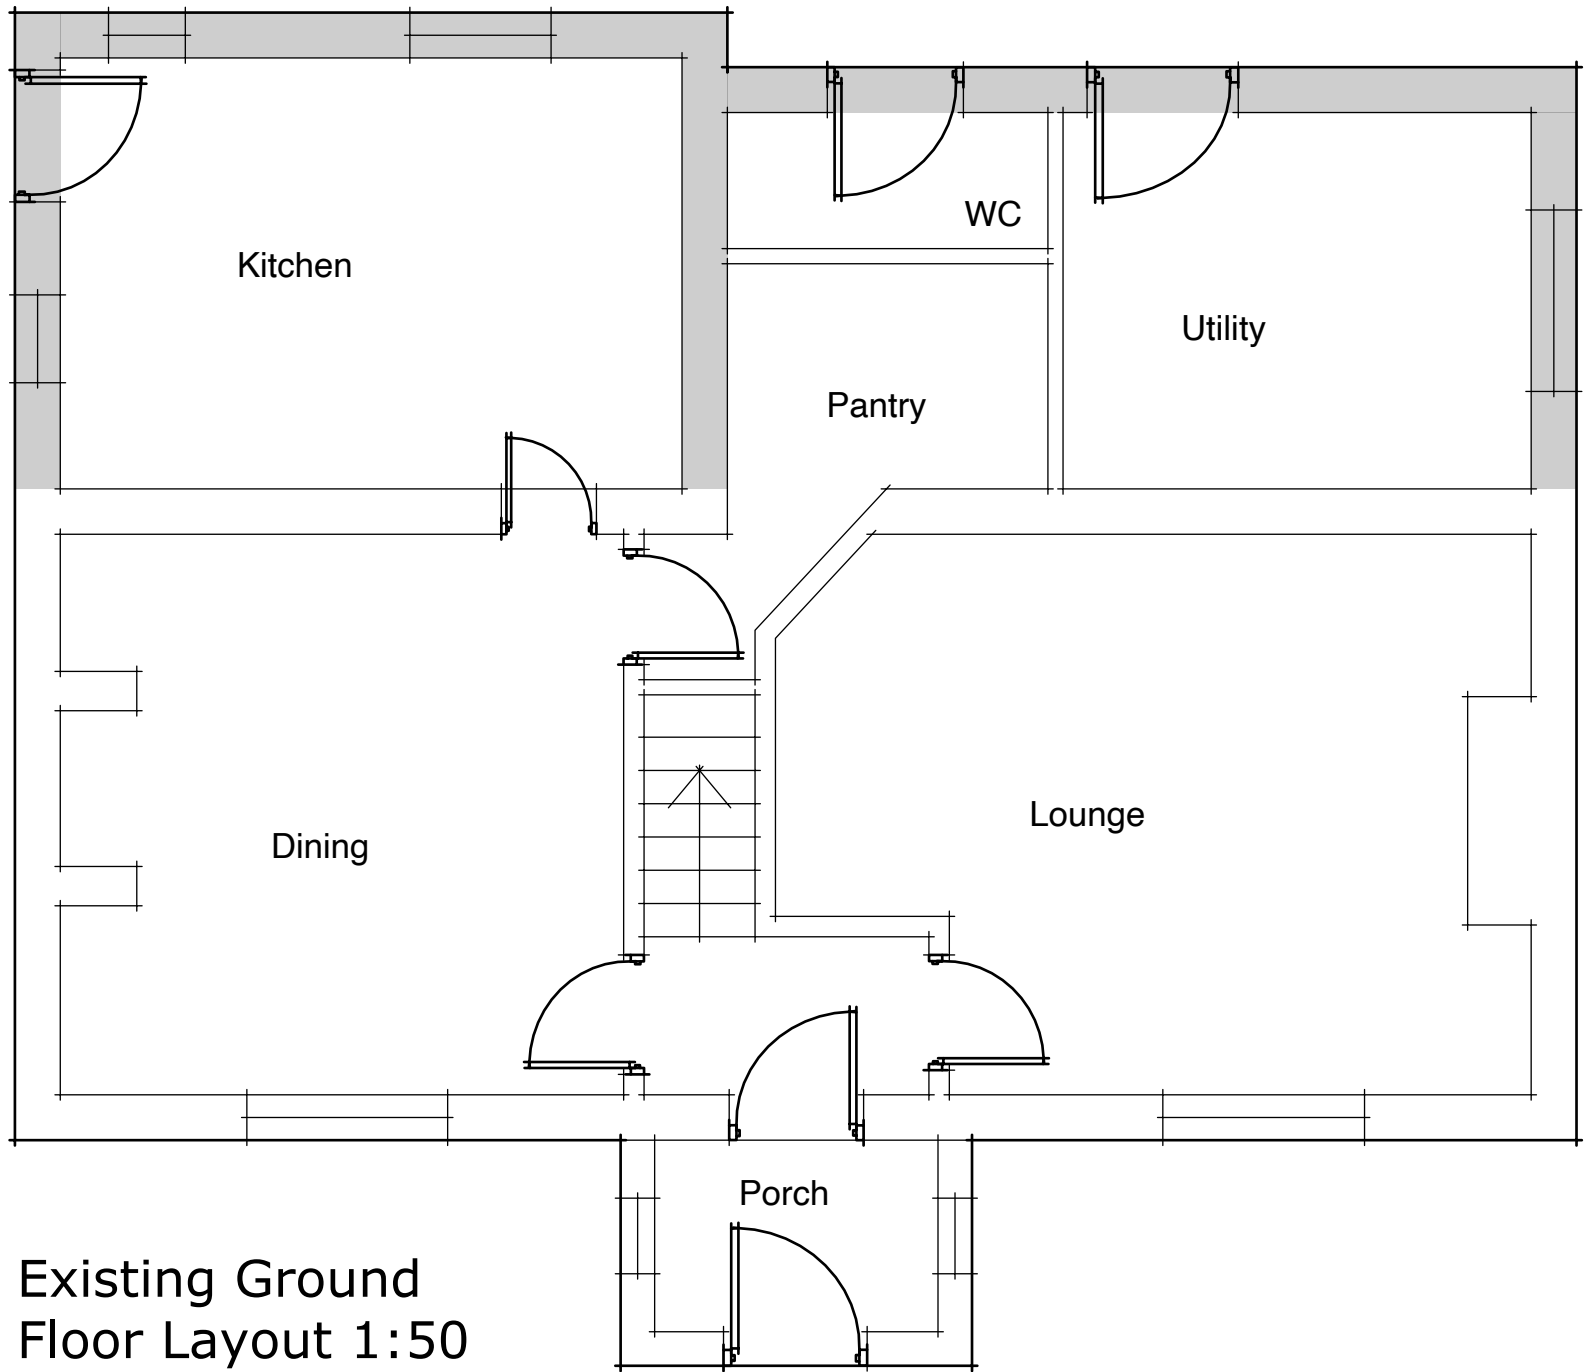


Existing Ground Floor Layout 1:50

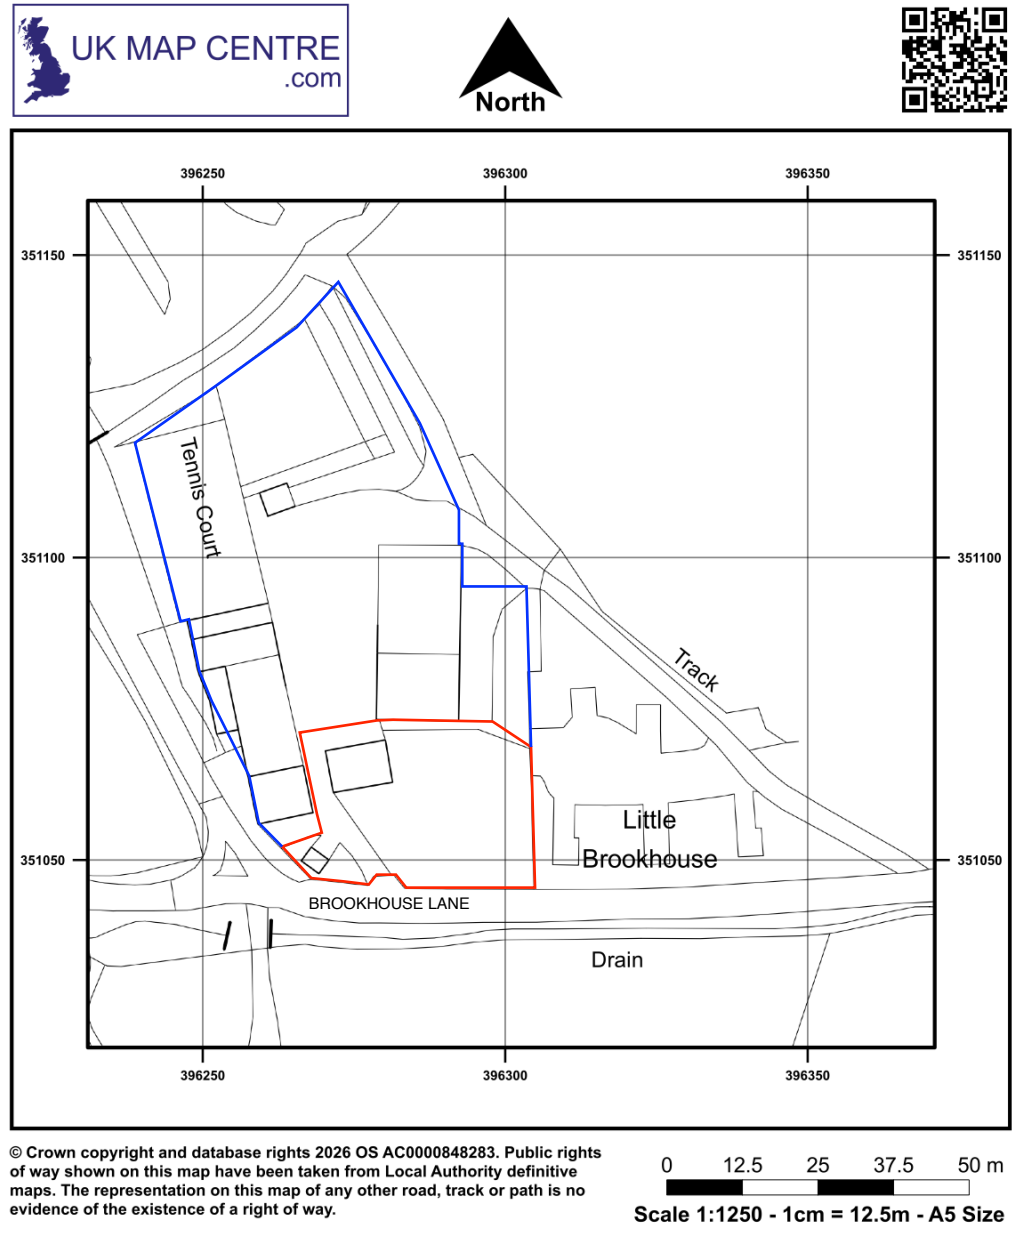

Location Plan 1:1250

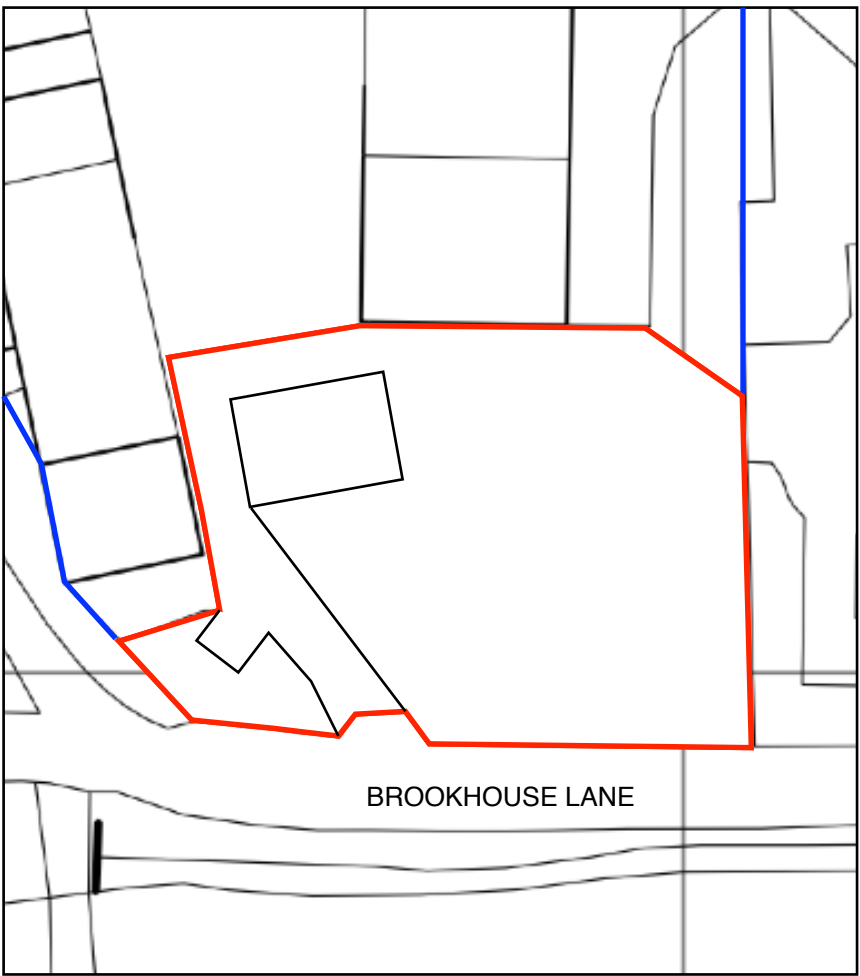

Existing Site Plan 1:500

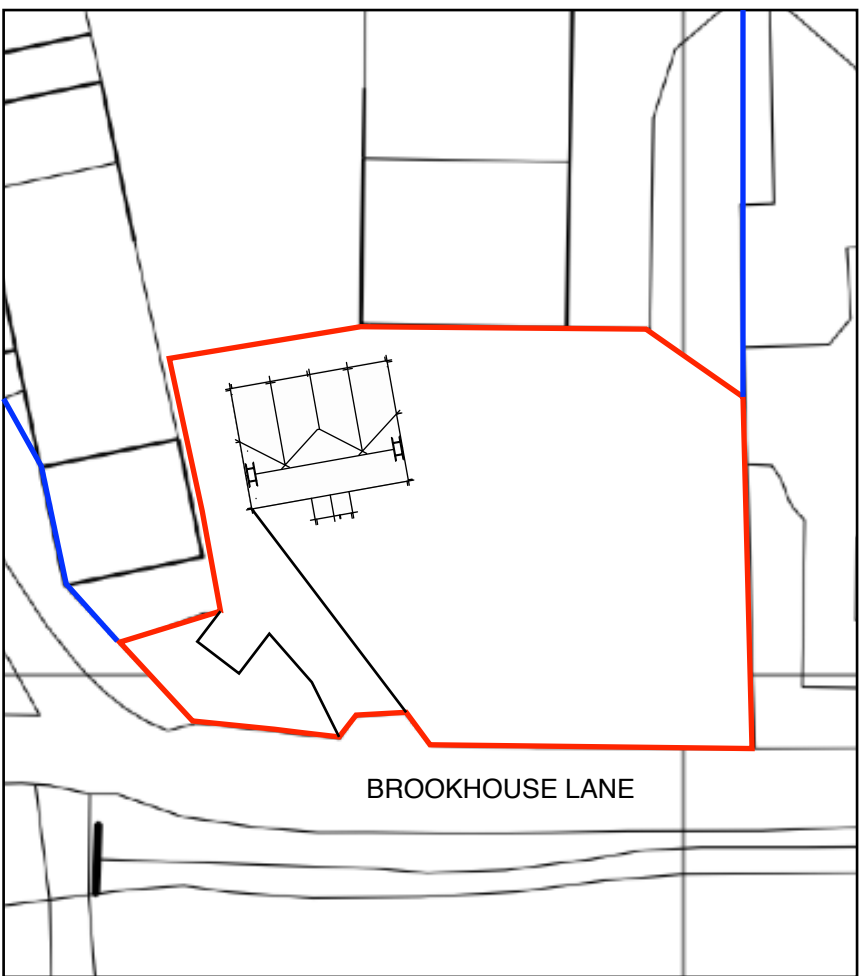

Proposed Site Plan 1:500

Rev.	Date	Remark

Site Address

Little Brookhouse Farm
Brookhouse Lane
Leek
ST13 7DF

Project

Demolition and replacement/extension of
existing two storey rear part of dwelling

Scale : As Denoted @ A1 Paper

Drawing No. LBF_BL_01

Drawing Title : Location
Site Plan
Survey

Issue : PLANNING



47 Rockside Mow Cop ST7 4PG
Tel. 07889364105
Email phil@philipkelsall.co.uk