


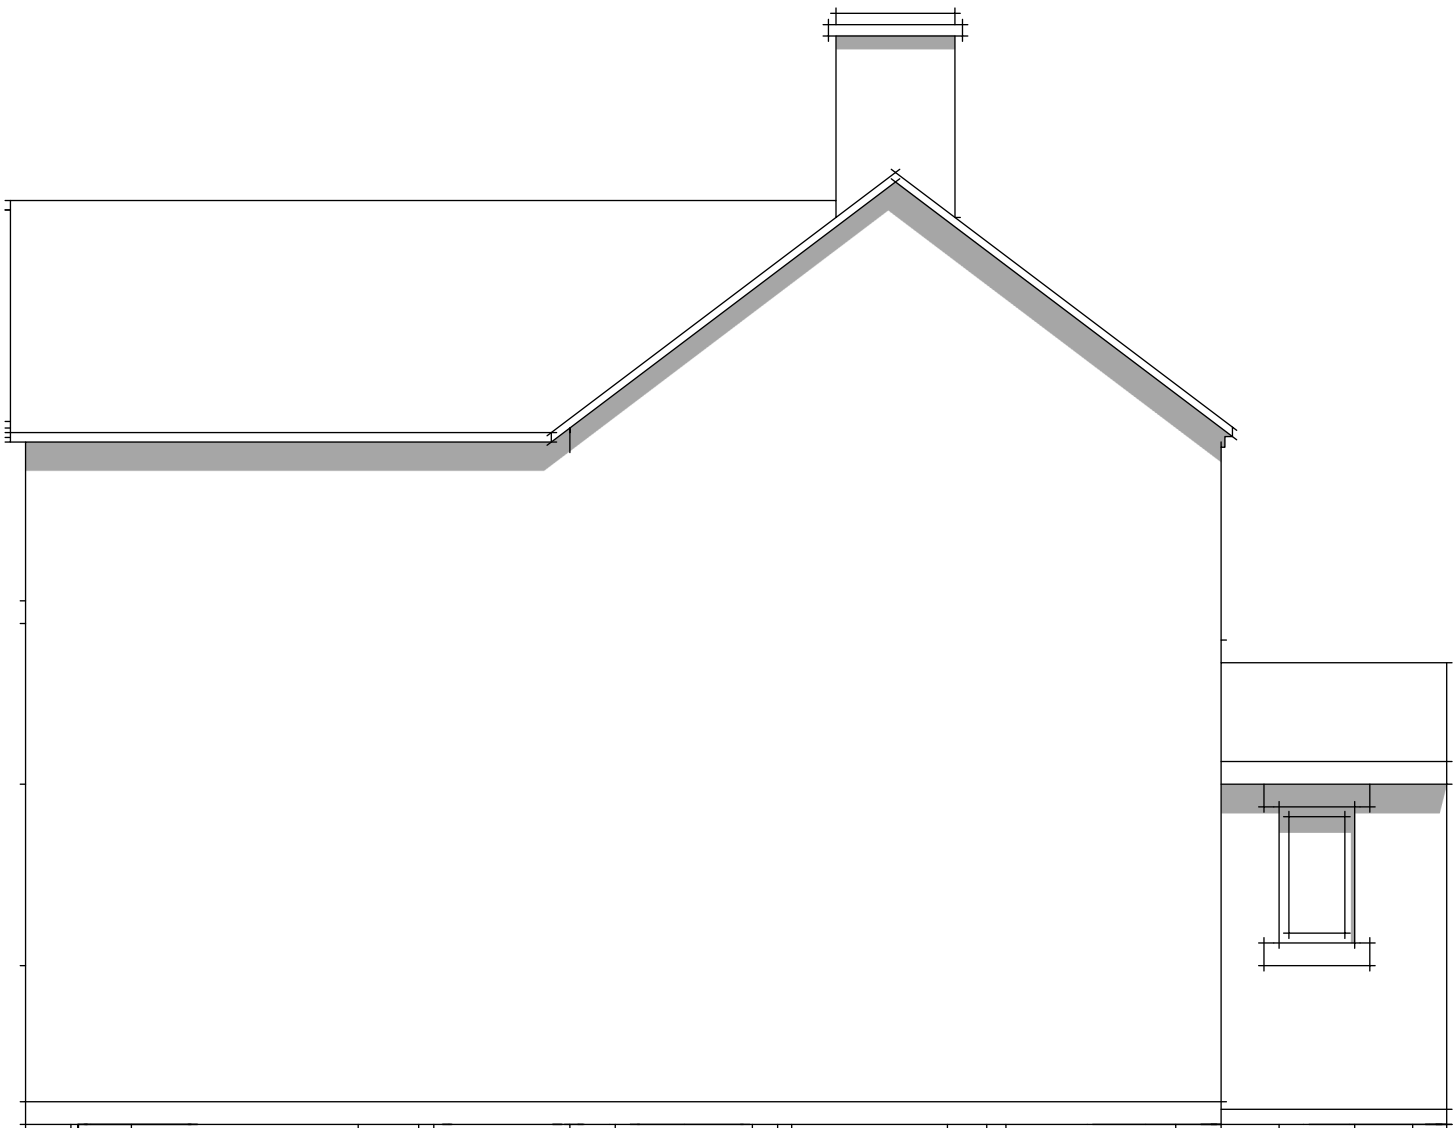

Proposed Side Elevation 1:50





Proposed Front Elevation 1:50




Proposed Rear Elevation 1:50



Proposed Side Elevation 1:50

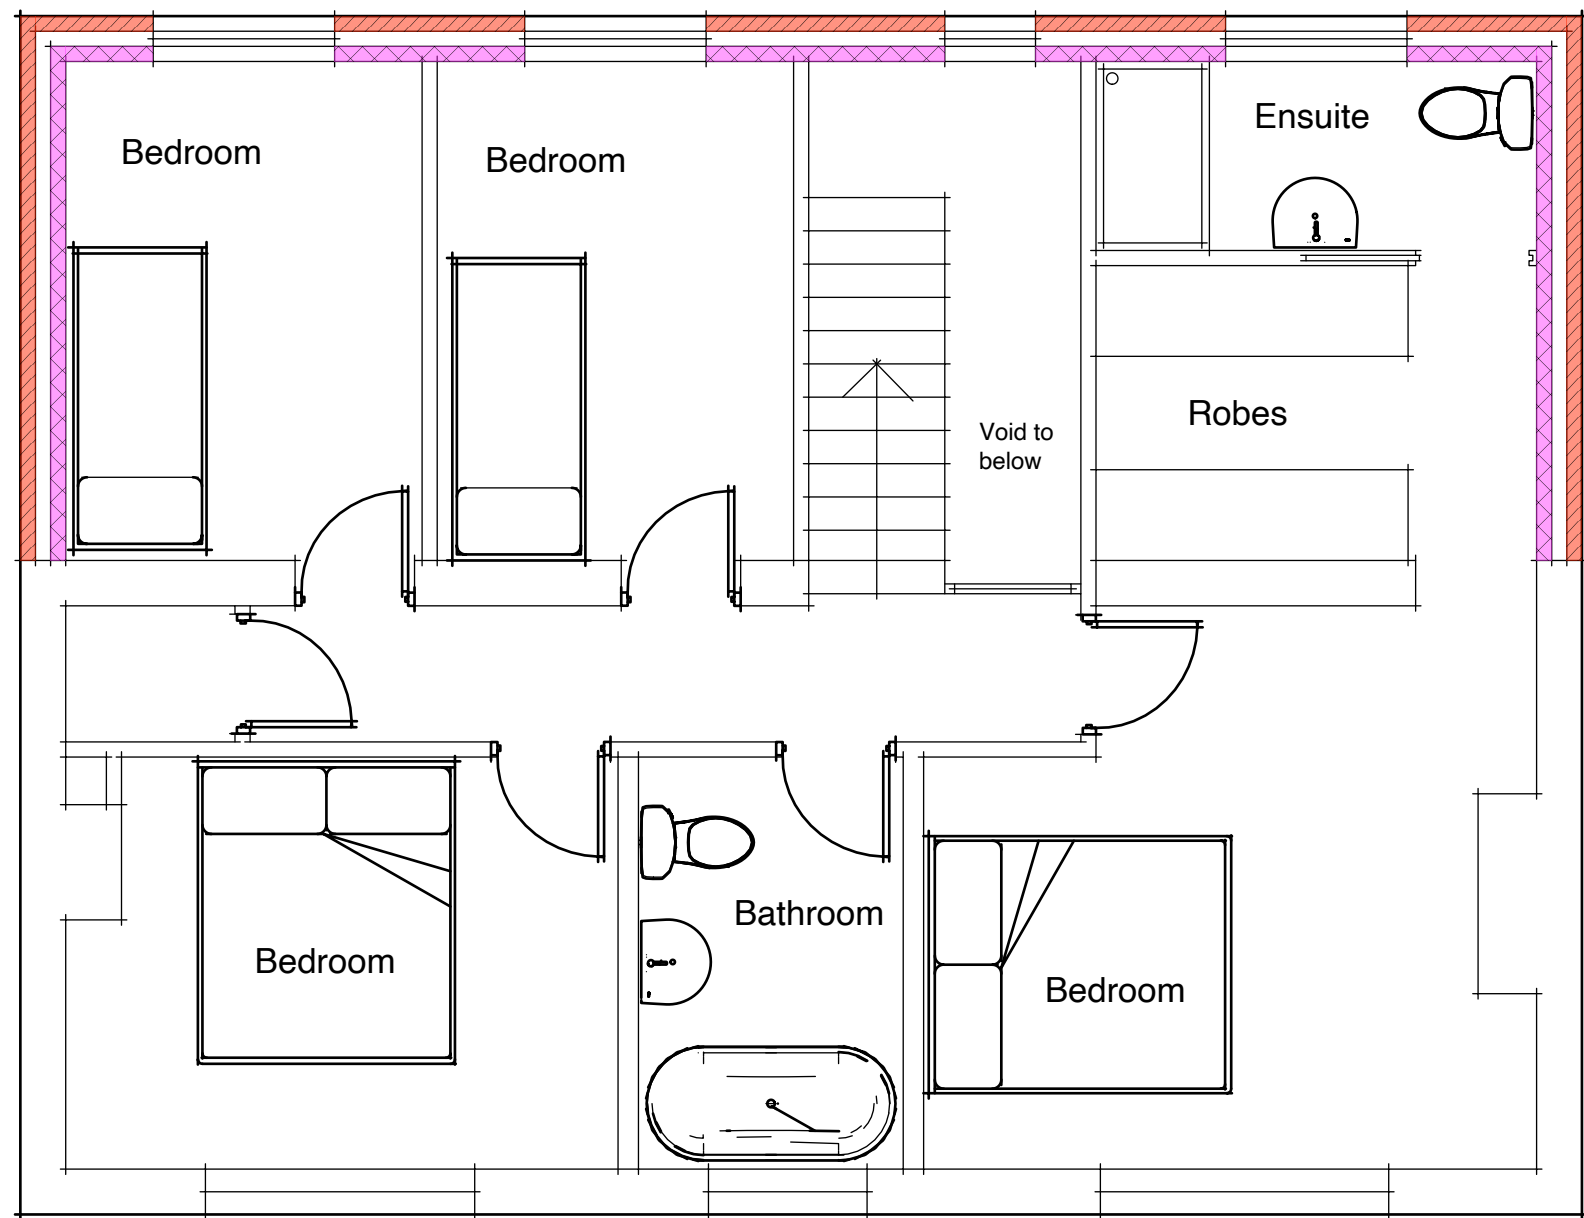 

Proposed First Floor Layout 1:50

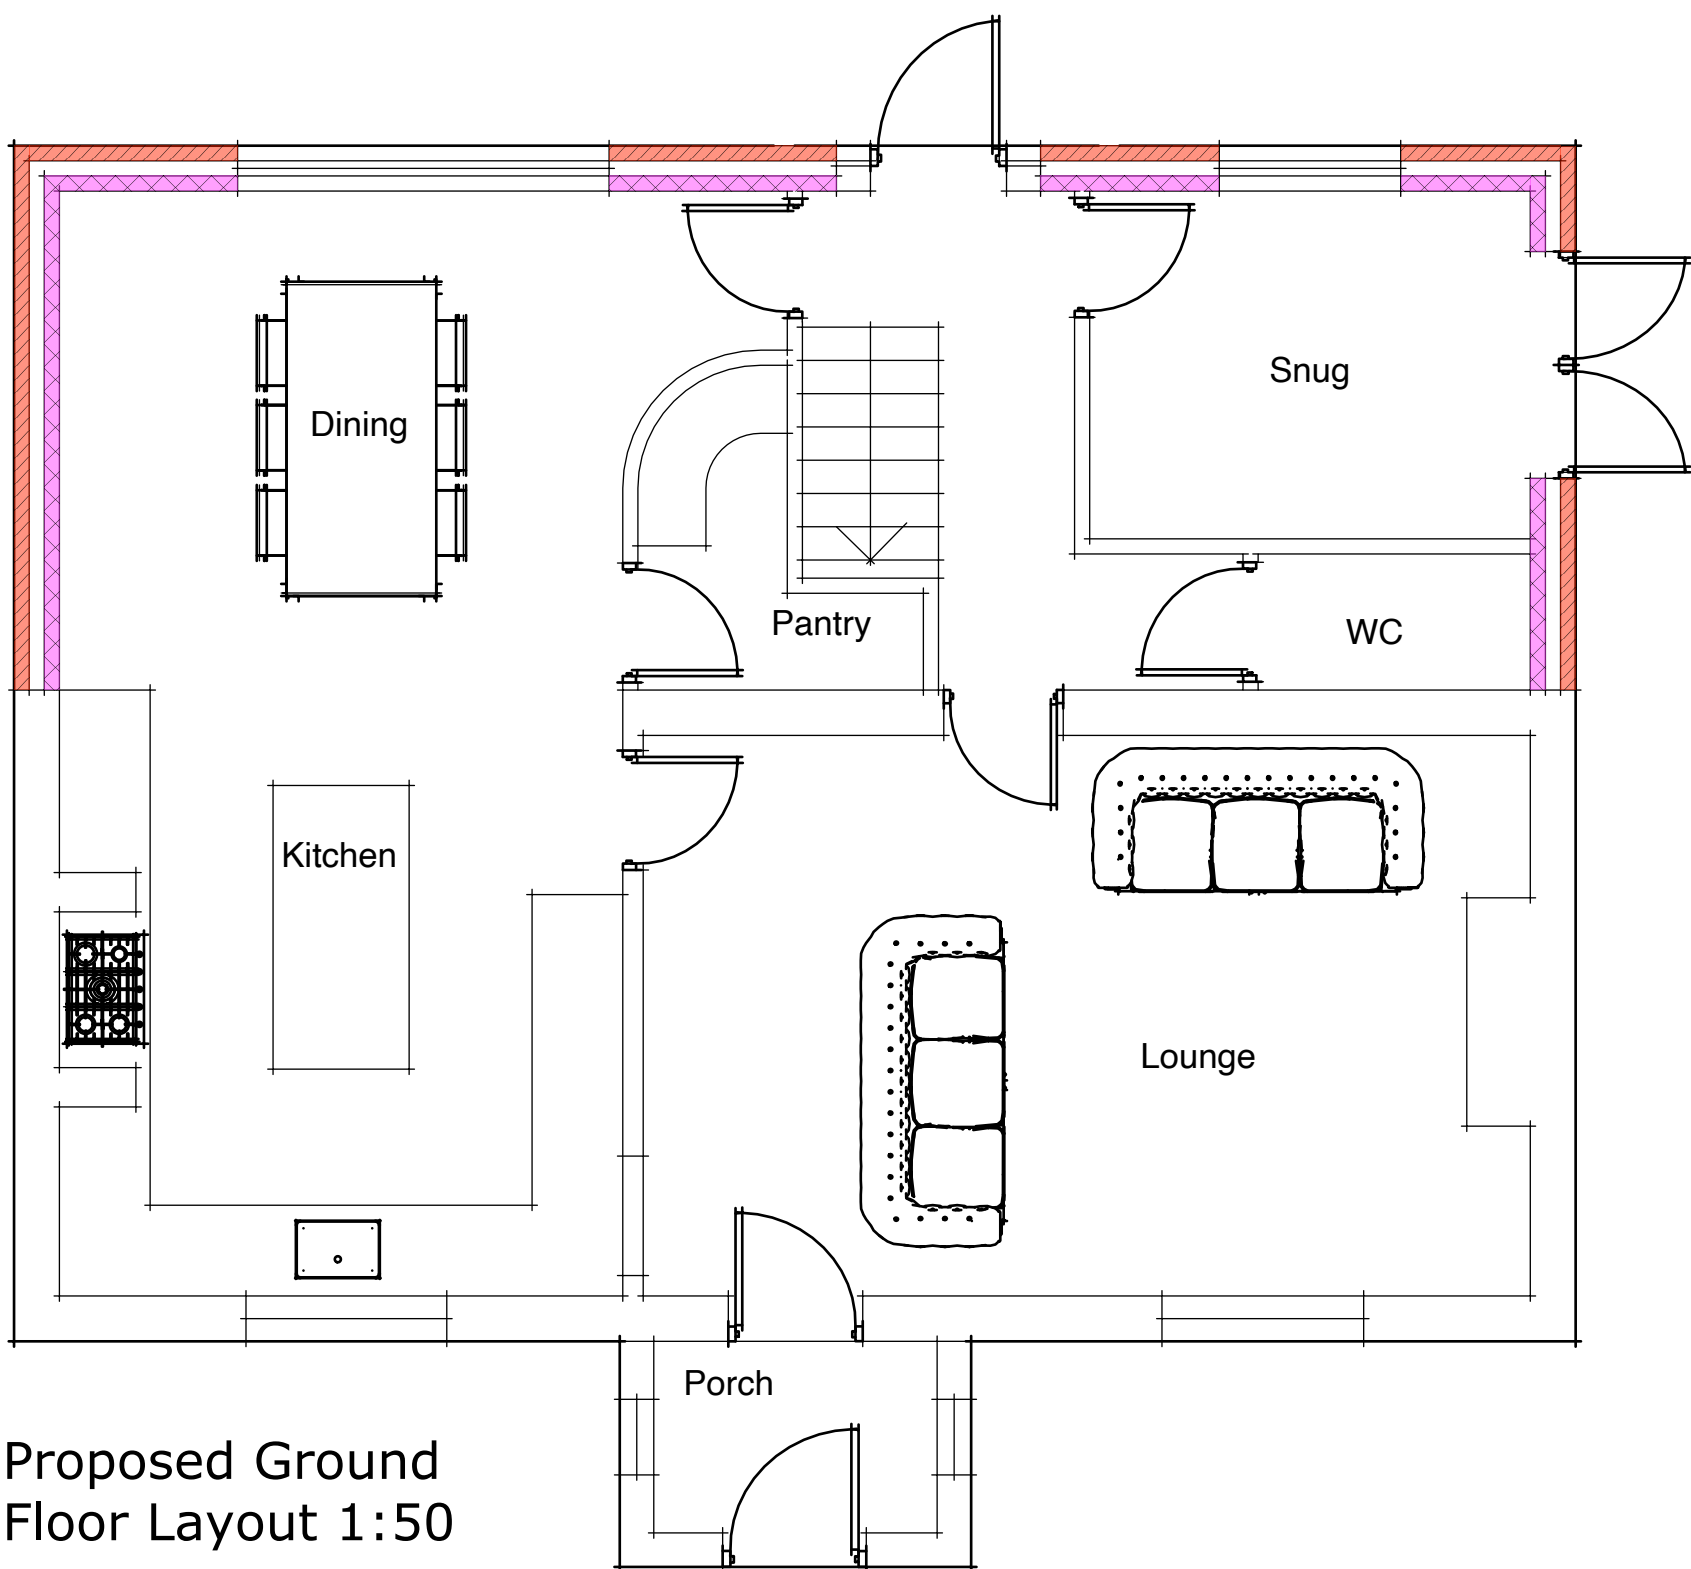

Proposed Ground Floor Layout 1:50

Rev.	Date	Remark

Site Address
Little Brookhouse Farm
Brookhouse Lane
Leek
ST13 7DF

Project
Two storey rear extension

Scale : As Denoted @ A1 Paper

Drawing No. LBF_BL_02

Drawing Title : Proposals

Issue : PLANNING



47 Rockside Mow Cop ST7 4PG
Tel. 07889364105
Email phil@philipkelsall.co.uk