



23 Blythe Mount Park - Site Plan

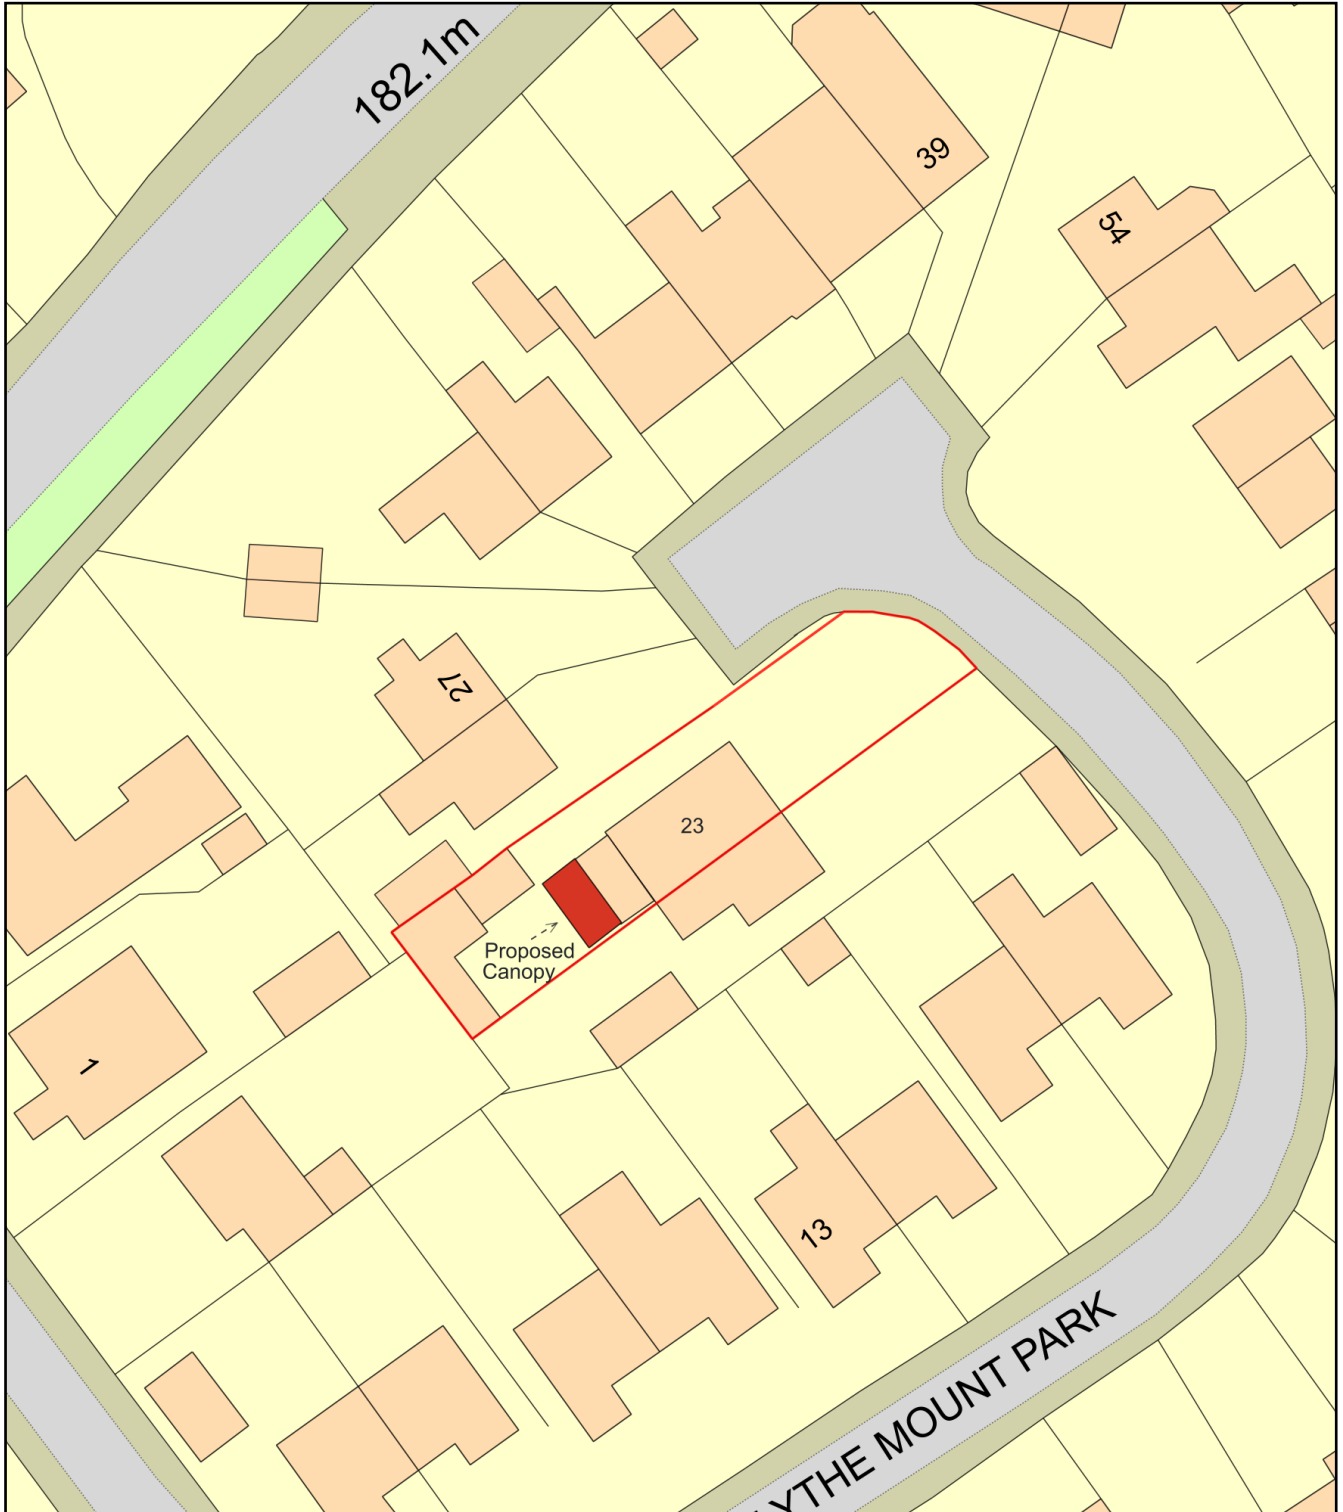

0 20
Metres

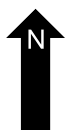

Plan Produced for: Harvey L Powell
Date Produced: 31 Mar 2021
Plan Reference Number: TQRQM21090155012259
Scale: 1:500 @ A4