


3

SMD: PLANNING DEPARTMENT
REPLY
OFFICER
GODWIN
DATE 22 JUL 2004
ACK
FILE

04 / 0 09 11 / 01

STAFFORDSHIRE MOORLANDS DISTRICT COUNCIL
PLANNING SERVICE
APPROVED
16 SEP 2004
Corporate Director

Site Plan 1:100

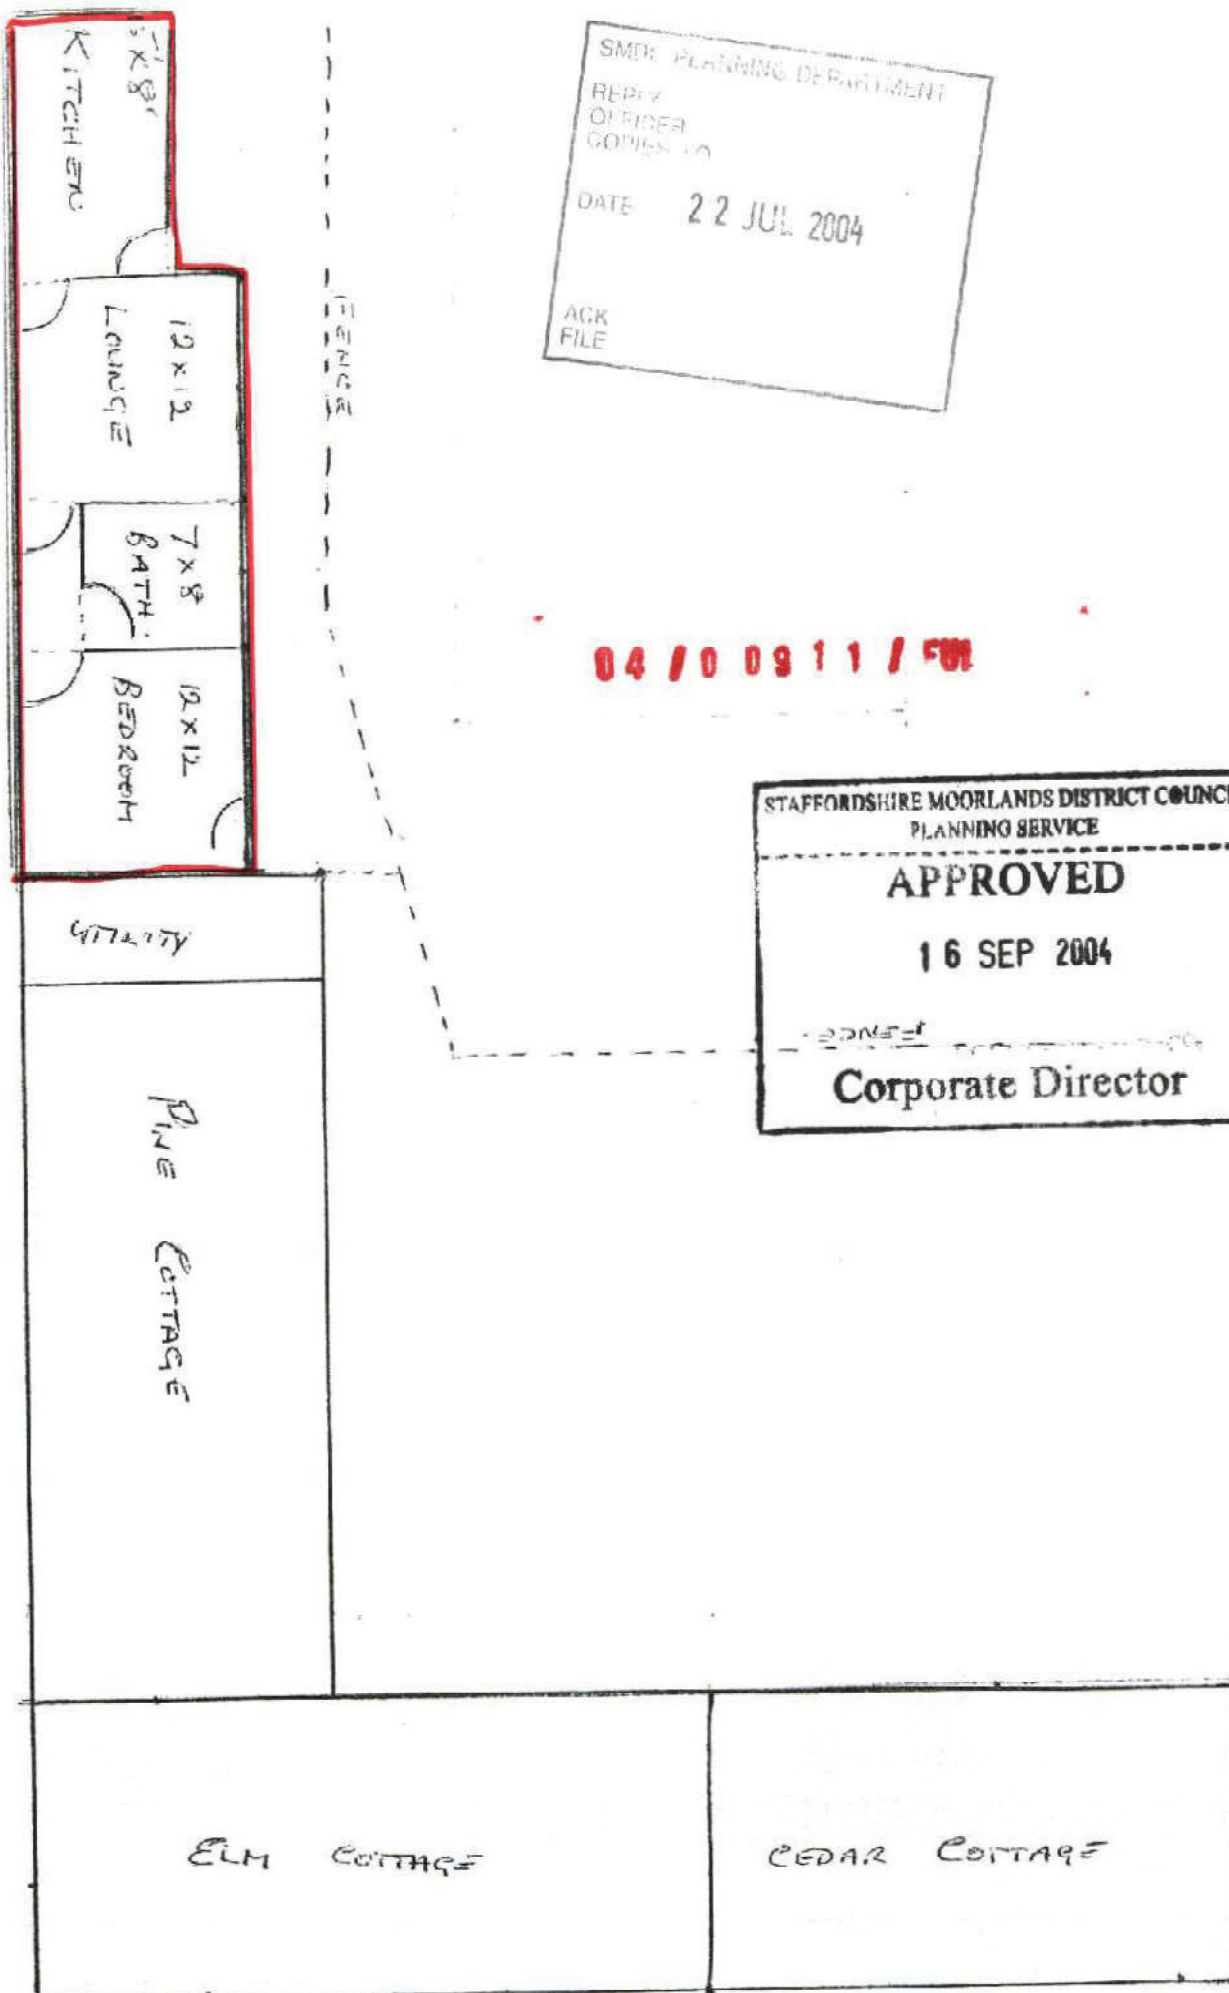

0026

SMDC PLANNING DEPARTMENT

04 / 0 09 11 / FUL

LR

REMARKS
CONTRACT
NO. 10

DATE 22 JUL 2004

TITLE NUMBER

SF466532




STAFFORDSHIRE : STAFFORDSHIRE MOORLANDS

ORDNANCE SURVEY MAP REFERENCE:

SK0949NE

SCALE 1:2500

©CROWN COPYRIGHT. Produced by HMILR. Further reproduction in whole or in part is prohibited without the prior written permission of Ordnance Survey. Licence Number GD 272728.

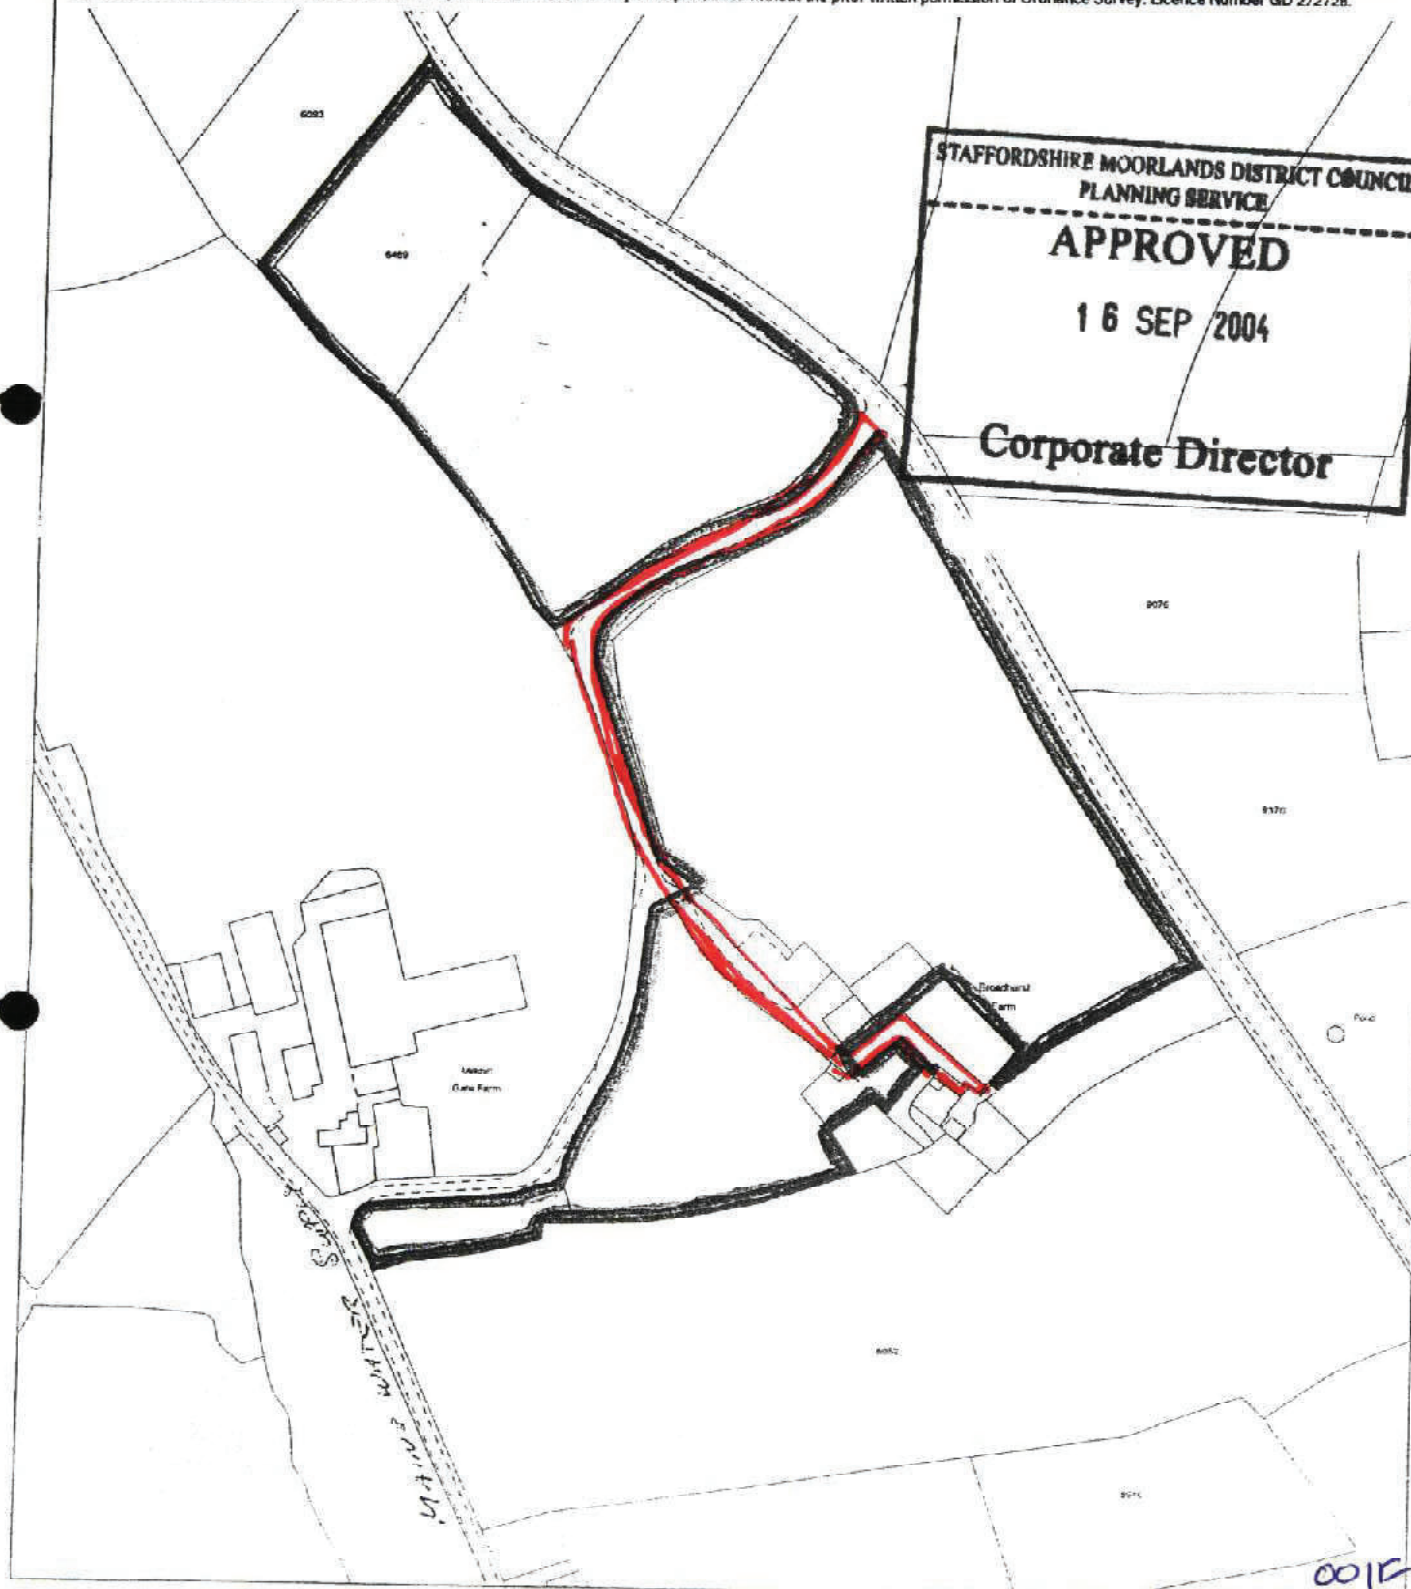

This title plan shows the general position of the boundaries: it does not show the exact line of the boundaries. Measurements scaled from this plan may not match measurements between the same points on the ground. For more information see Land Registry Explanatory Leaflet 24

This office copy shows the state of the title plan on 18 September 2003 at 16:50:47. It may be subject to distortions in scale. Under s.113 of the Land Registration Act 1925, this copy is admissible in evidence to the same extent as the original. Issued on 19 September 2003.

This title is dealt with by the Birkenhead Old Market District Land Registry

