


Lask Edge Farm

Site Plan - Proposed Larger Home Rear Extension

Centre Coordinates: 391442,357523

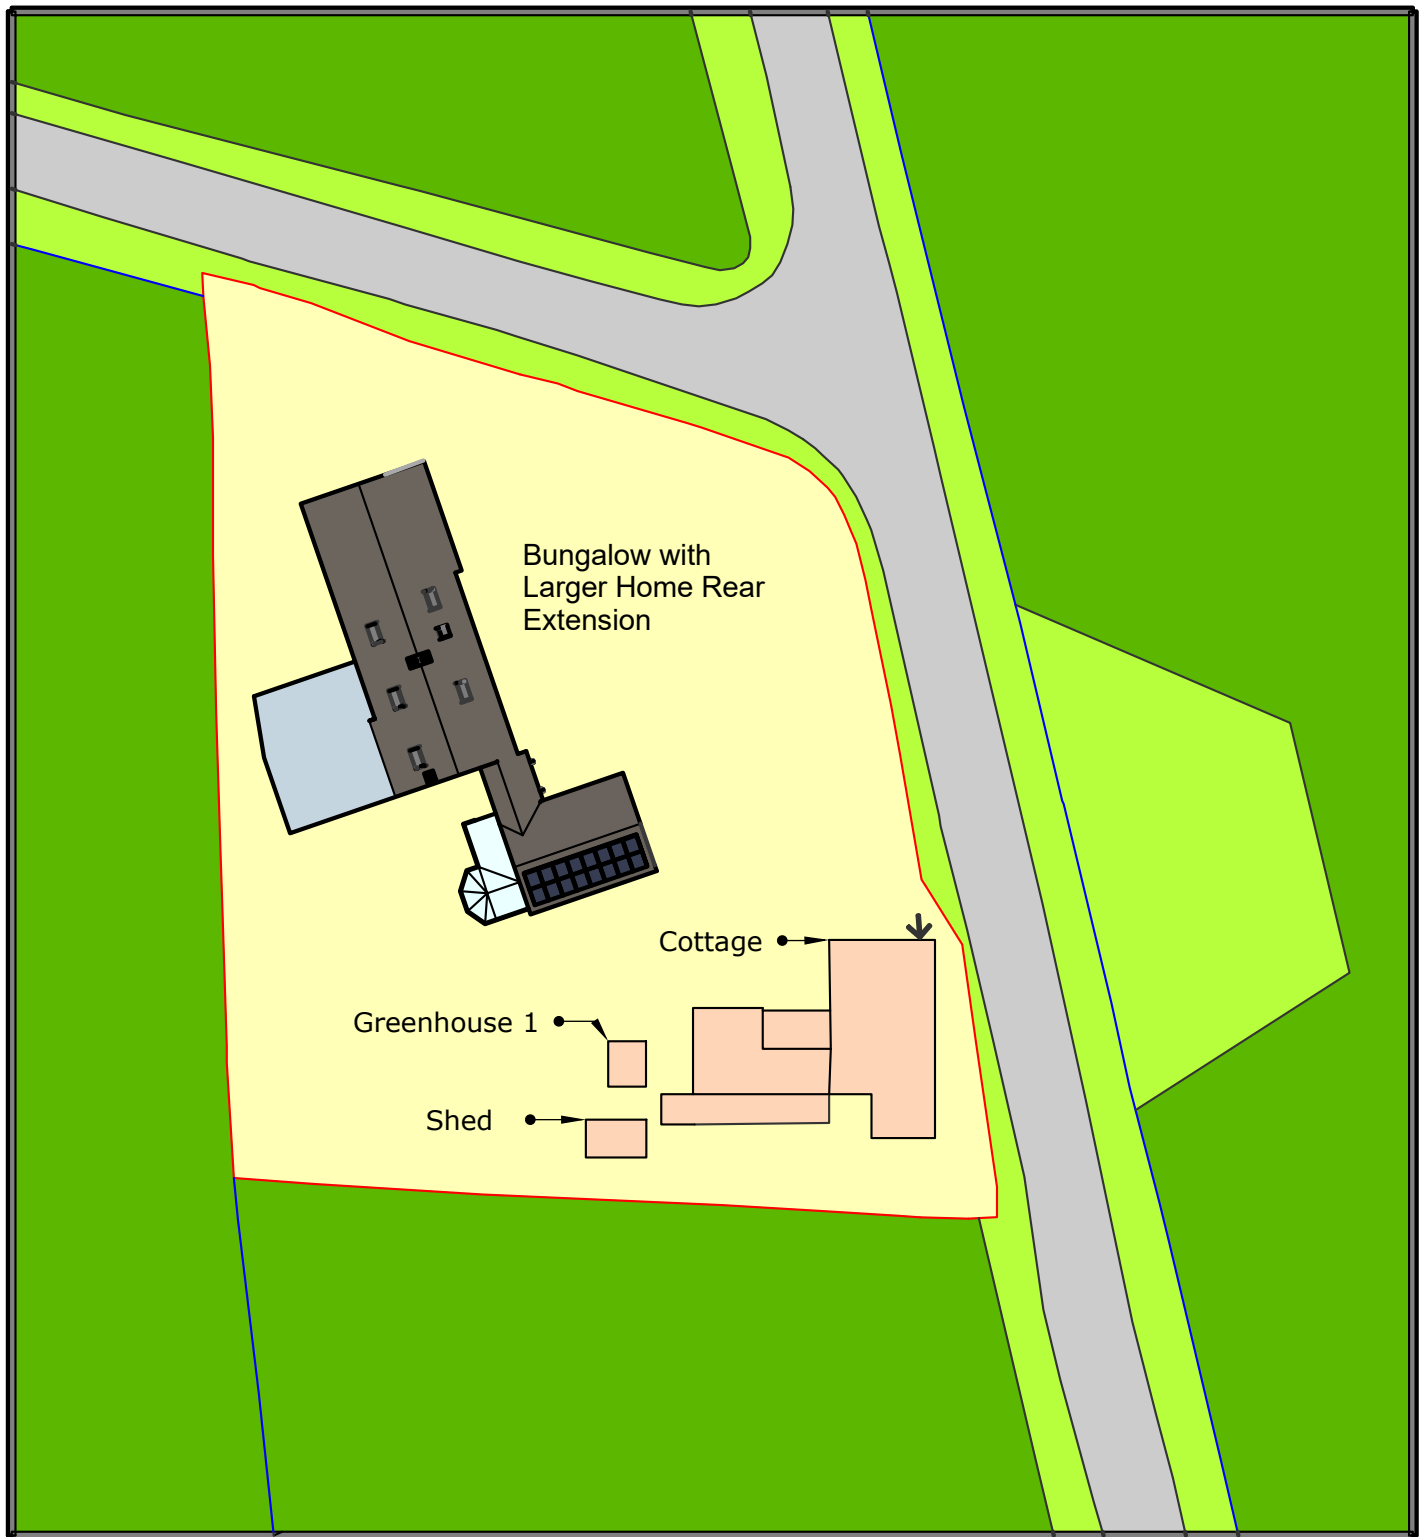

© Crown copyright 2020 Ordnance Survey 100053143

Scale 1:500

