
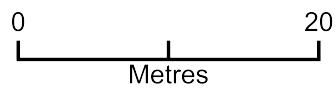


49 Craigside, Biddulph ST8 6BP - SITE PLAN

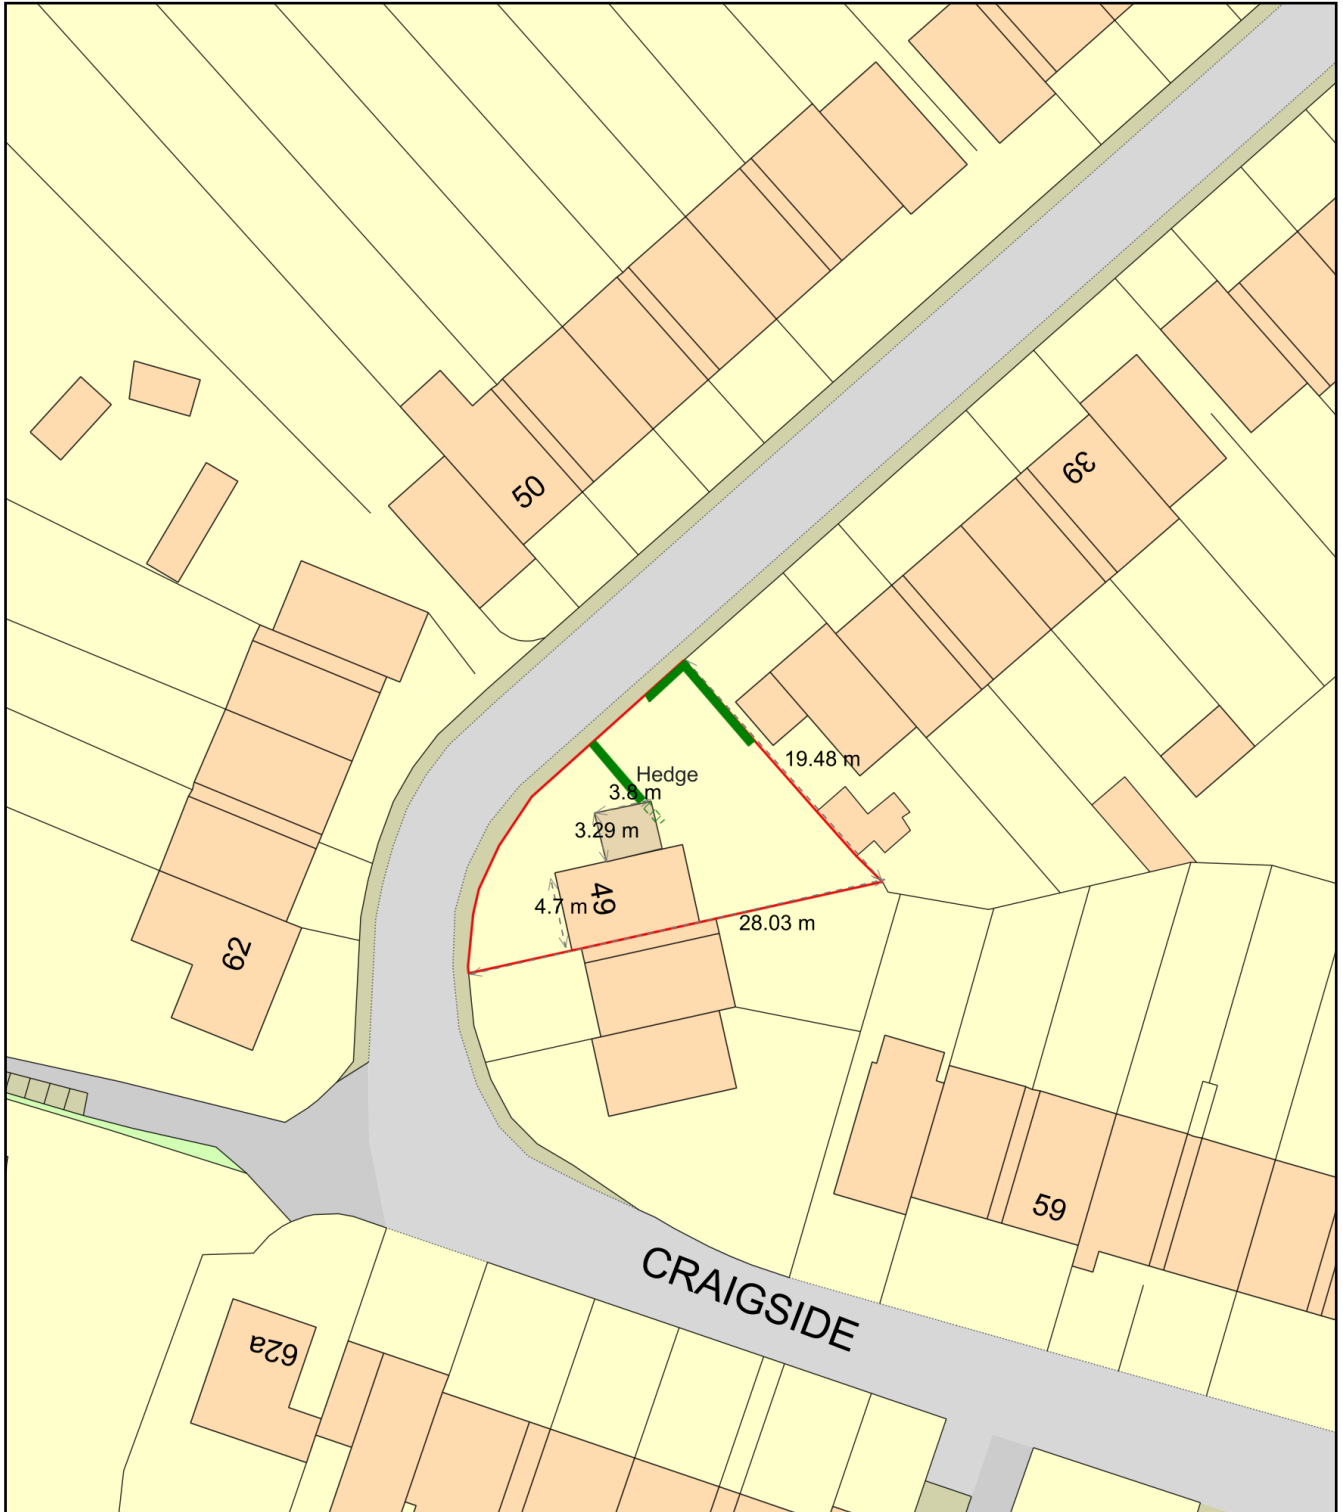

Plan Produced for: CA-000955 Shapland

Date Produced: 23 Jul 2021

Plan Reference Number: TQRQM21204091735966

Scale: 1:500 @ A4