



Floor Plan

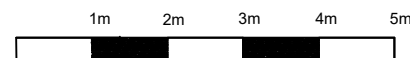

1:100 at A3

 

**Graham Watkins &
Co**

Scale 1:100 at A3

Chris Lovatt

**Sprinks Farm
Dingle Lane
Rushton Spencer
Macclesfield
SK11 0RX**

EJG

Graham Watkins & Co
Chartered Surveyors, Estate Agents
Auctioneers & Valuers