


Rev	Down	Comments	Date
A	SM	Blank structure revised to reduce footprint 21.0k21.	

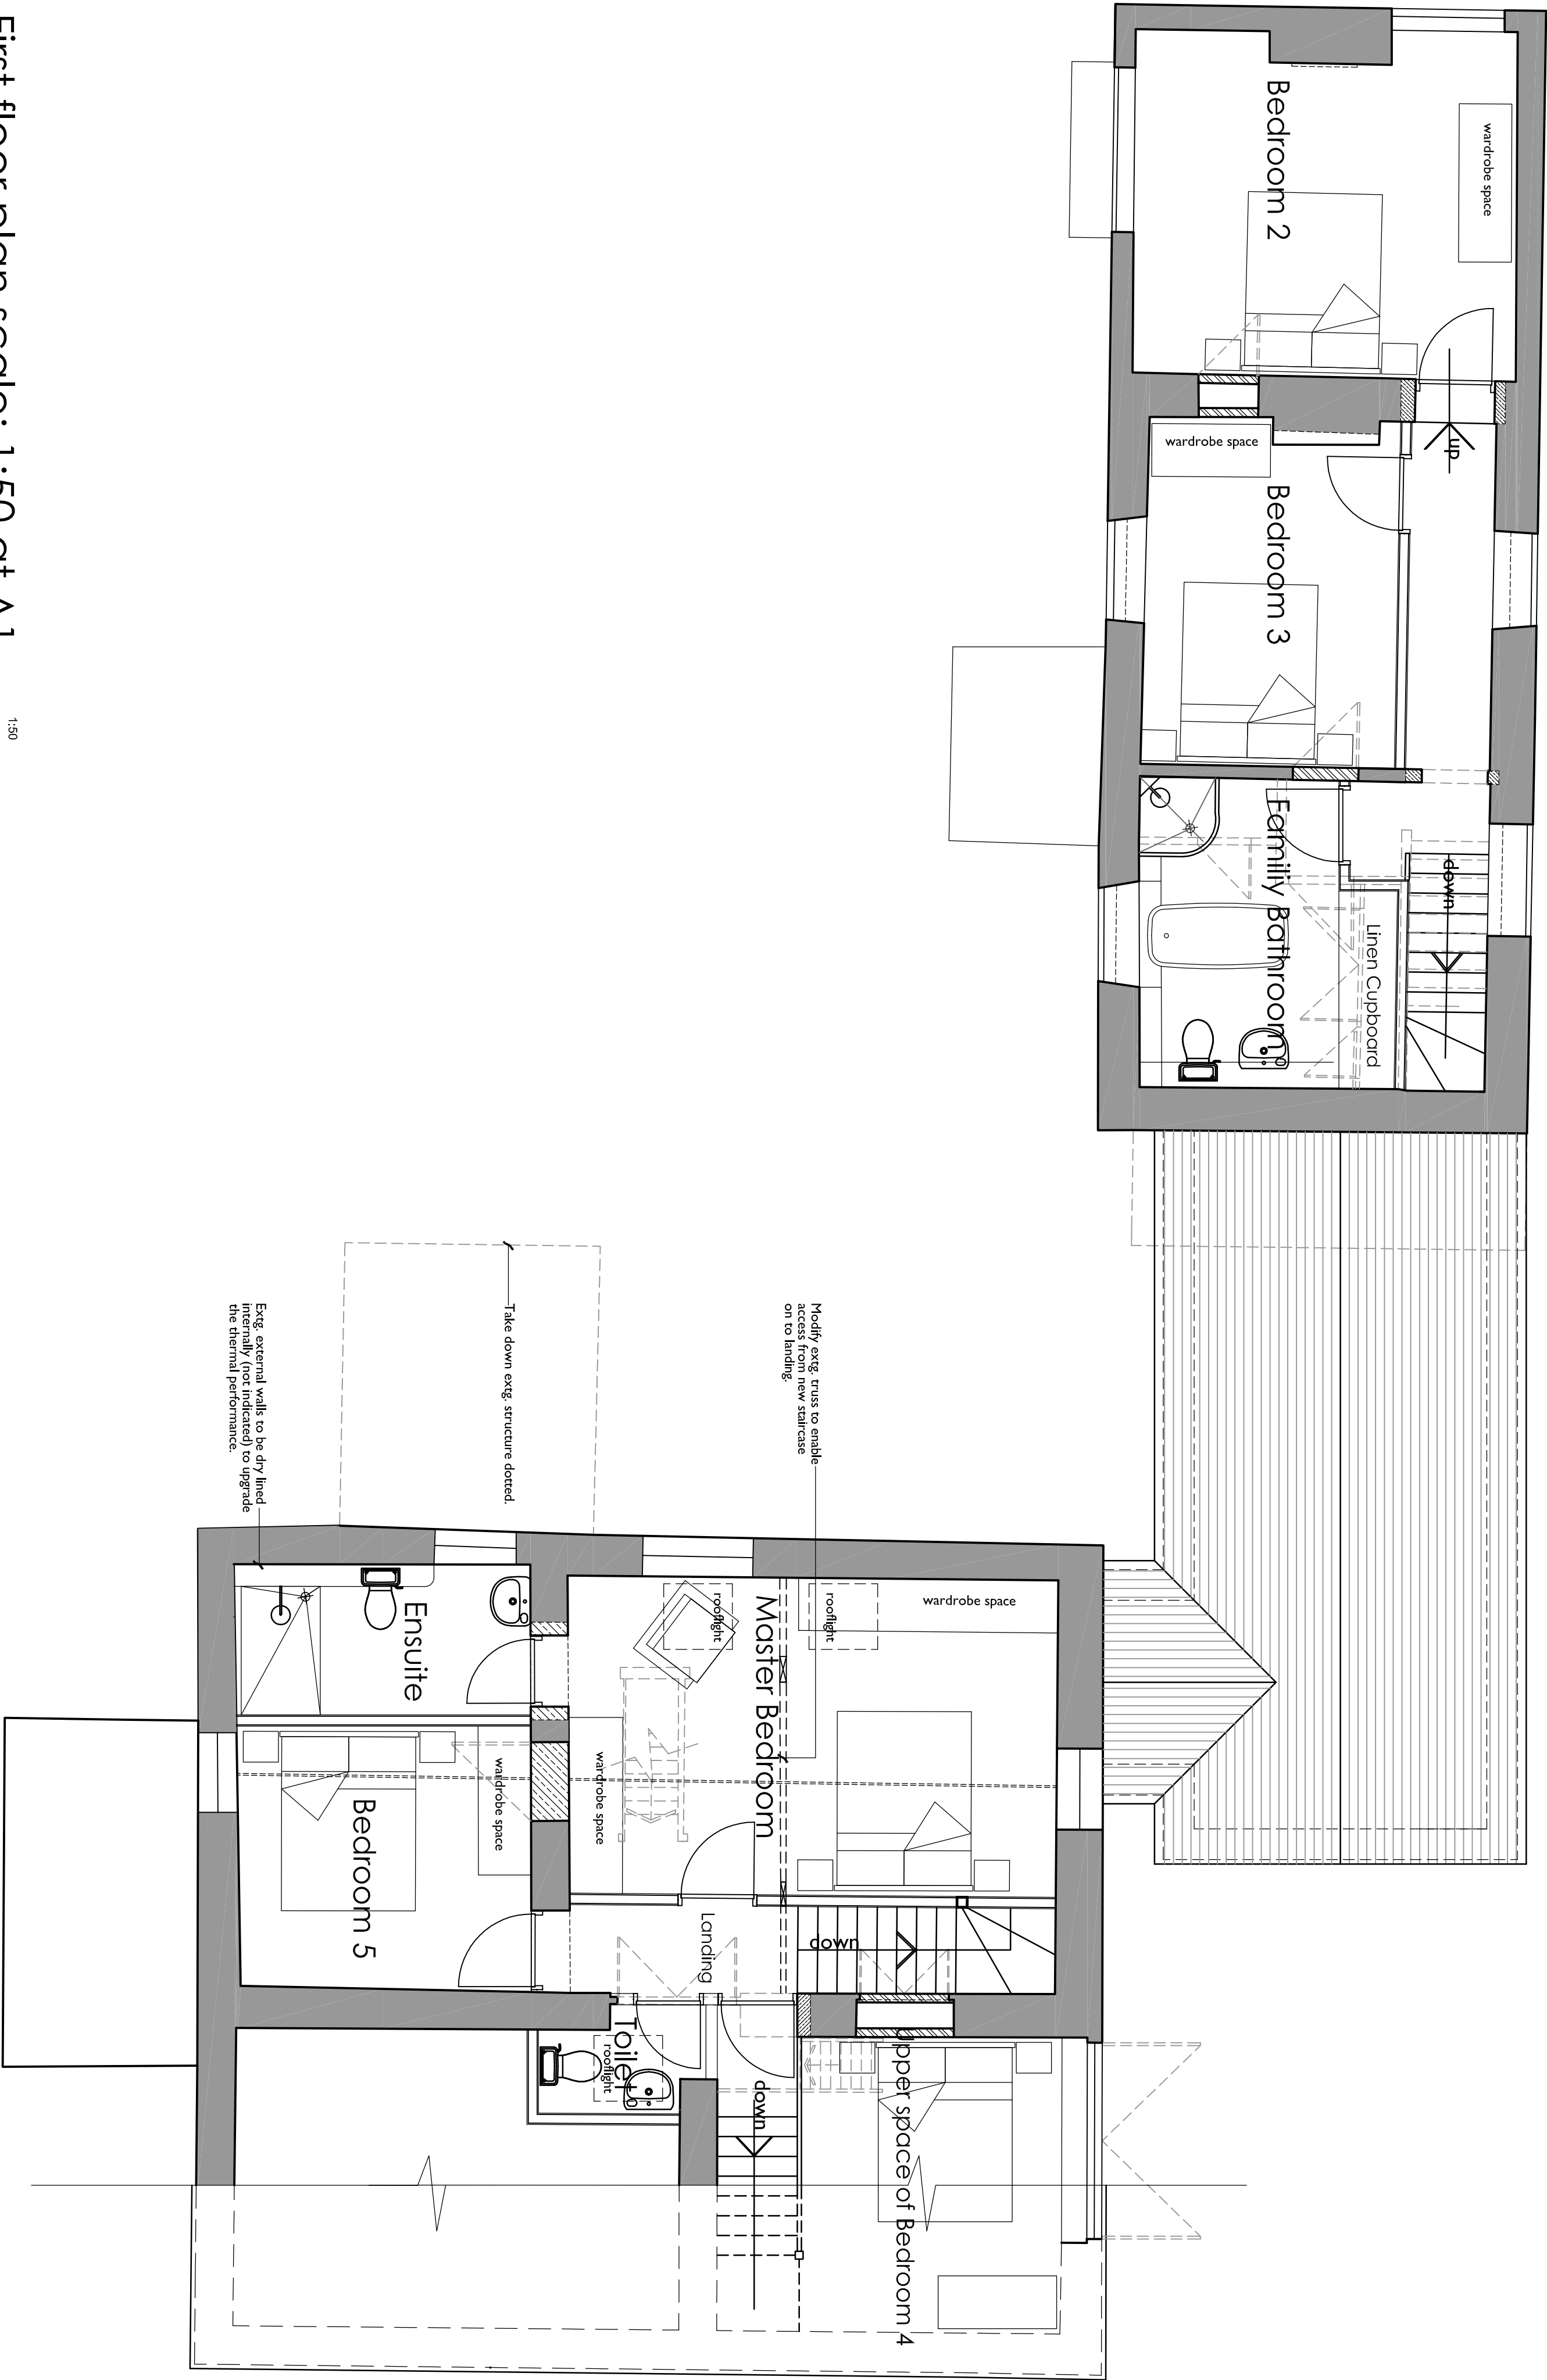

First floor plan scale: 1:50 at A1

