


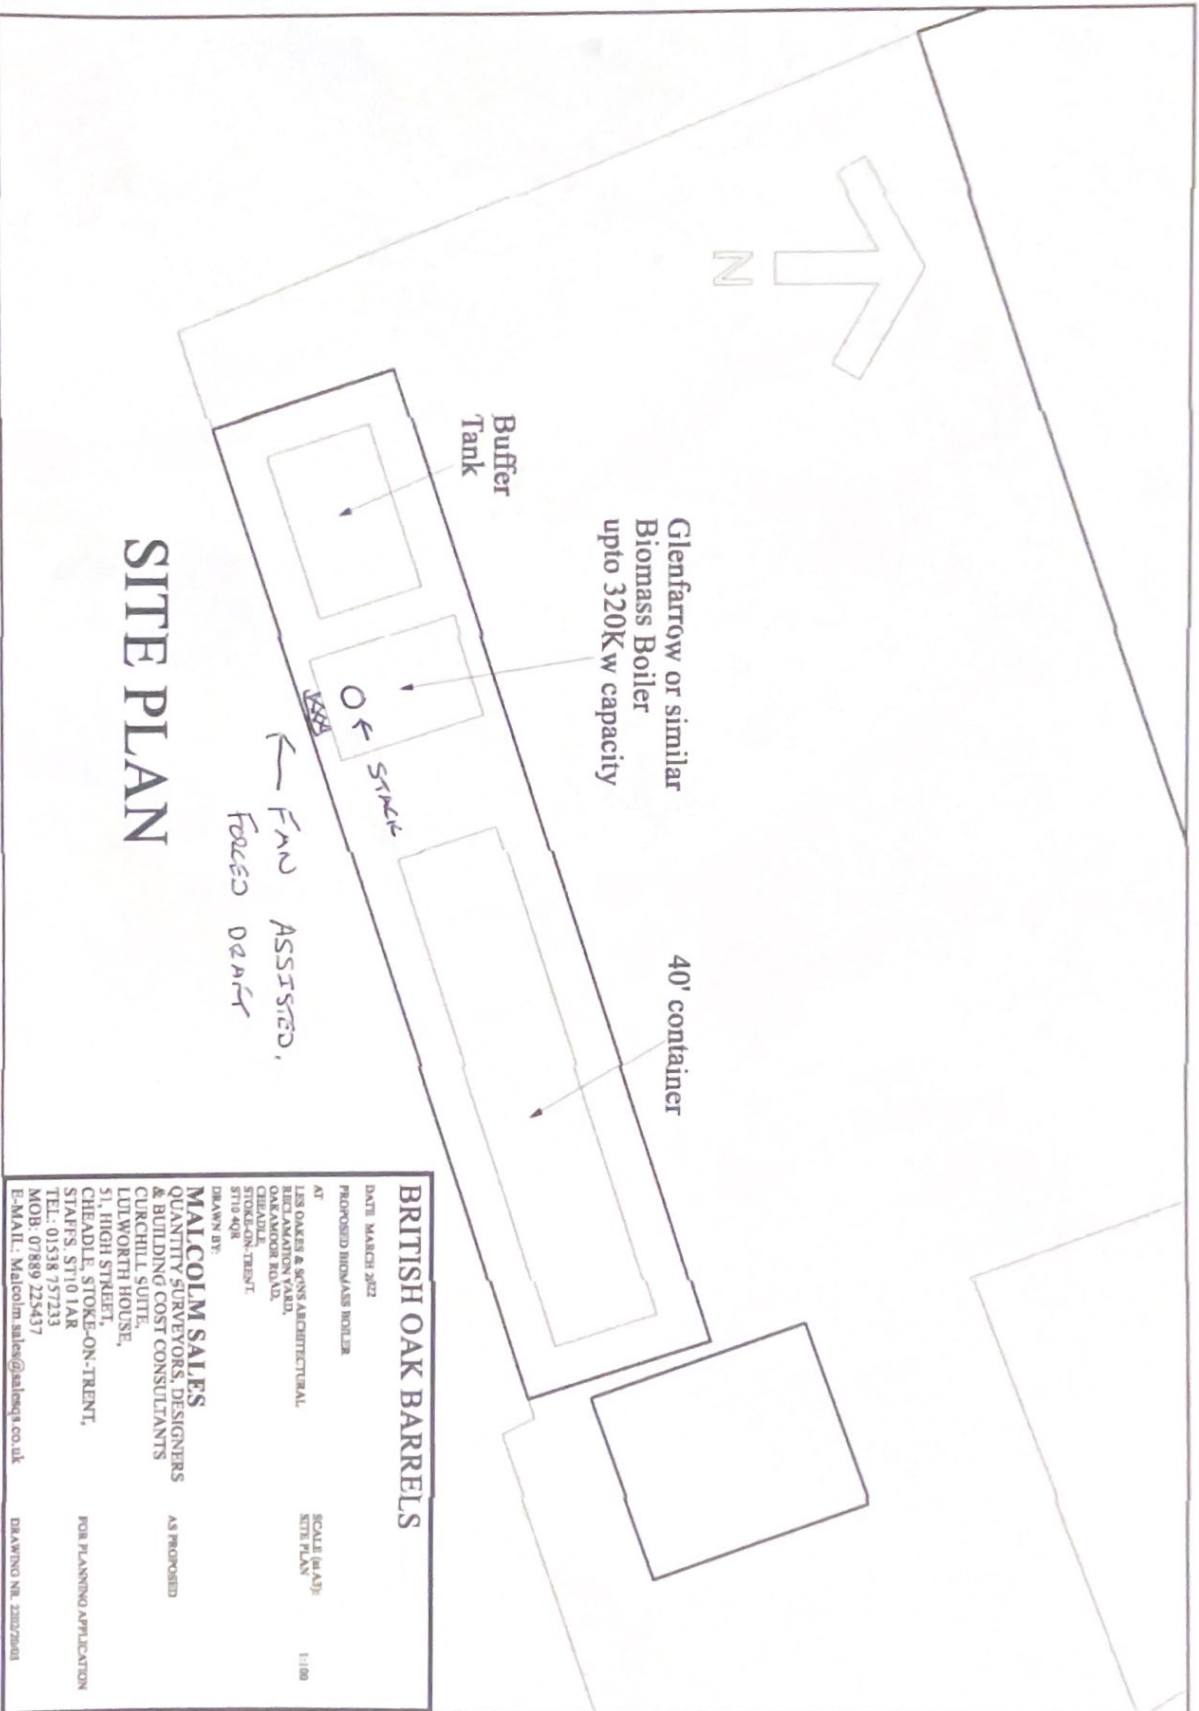

SITE PLAN

BRITISH OAK BARRELS

DATE: MARCH 2012

PROPOSED BIOMASS BOILER

AT

LES OAKES & SONS ARCHITECTURAL,

RED LAMINGTON ROAD,

STOKES-ON-TRENT,

ST10 4QR

DRAWN BY:

MALCOLM SALES

QUANTITY SURVEYORS, DESIGNERS

& BUILDING COST CONSULTANTS

CURCHILL SUITE,

LUTWORTH HOUSE,

51, HIGH STREET,

CHEADLE, STOKES-ON-TRENT,

STAFFS. ST10 1AR

TEL: 01538 757233

MOB: 07889 225437

E-MAIL: Malcolm.sales@salesqs.co.uk

SCALE (A4):
SITE PLAN
1:100

AS PROPOSED

FOR PLANNING APPLICATION

DRAWING NR. 2012/25/01

Ordering Survey (s) Crown Copyright 2022. All rights reserved. License number 100028432

Fuel State
EXHAUSTIVE STATE.

POSITION LOCATIONS.

78

BRITISH OAK BARRELS

47
 48
