


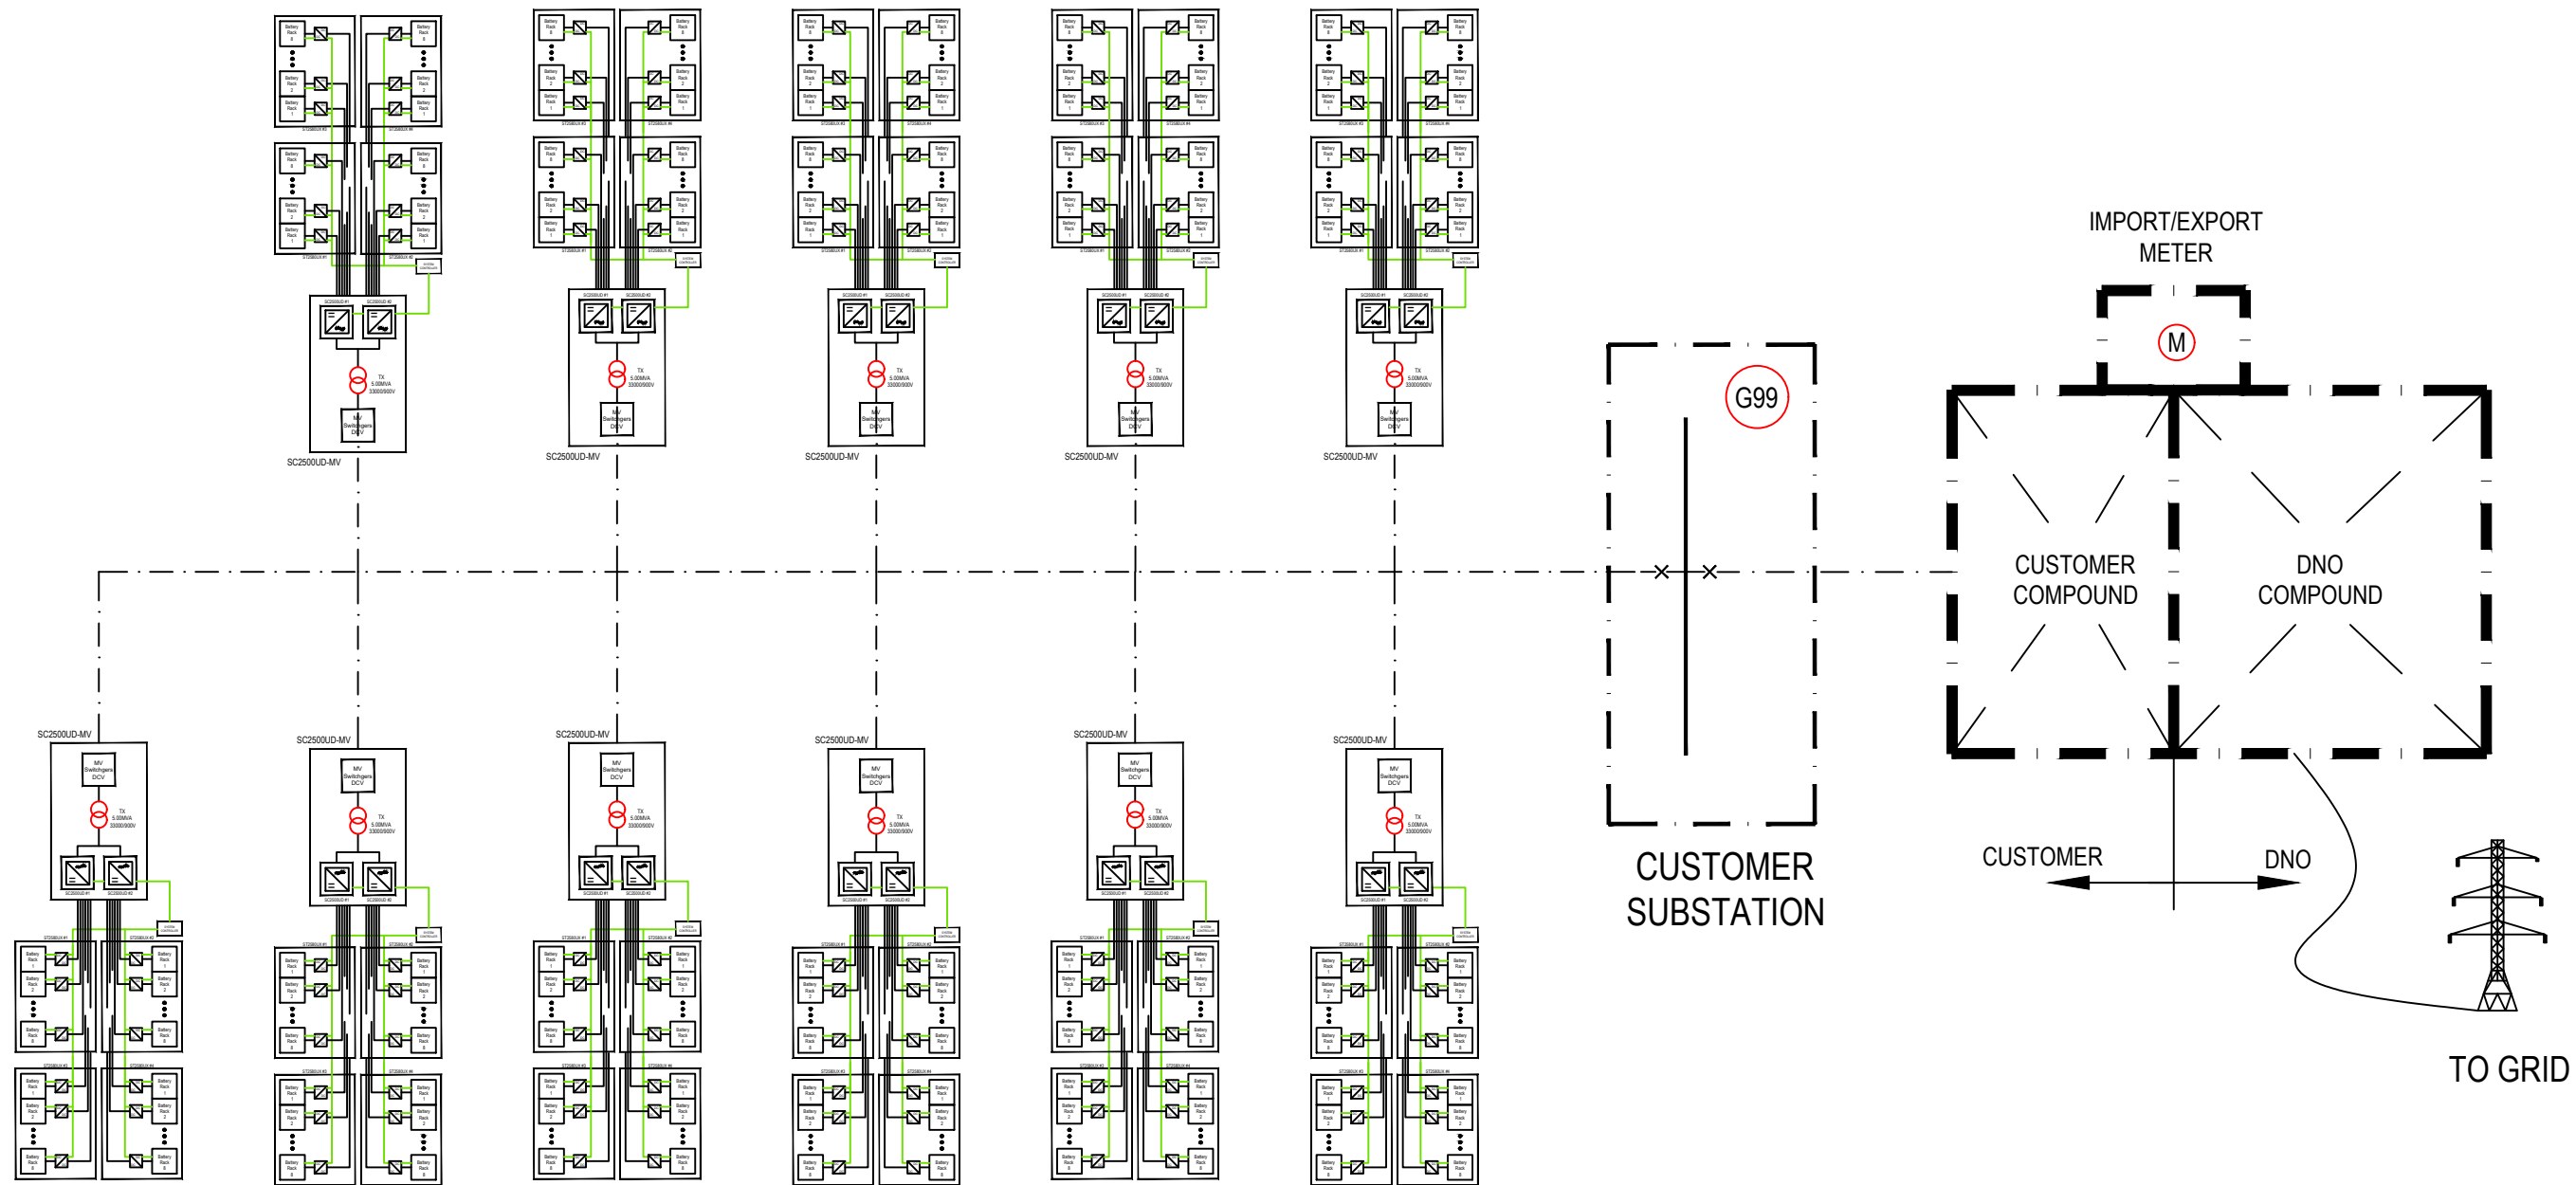

Installer Details	Comments	Revision	Description	Revised By	Date	Drawn By	Installation Address	Project	Anesco™ AMAZING ENERGY	
Anesco Ltd. The Green, Easter Park, Benyon Road, Reading, RG7 2PQ Tel: 0845 894 4444	Site area: 4.57acres / 1.85ha Grid Reference: SJ 89339 53149	A	Issued for comment	PJB	13/09/2021	JS	Bemersley Road, Brown Edge, Staffordshire, Moorlands, ST6 8UL	BALL GREEN FARM		
		B	Revised Using Sungrow Batteries	JS	12/04/2023			SINGLE LINE DIAGRAM		
								Scale	Drawing No. C0002462_07 Rev. B	
								NTS@ A3		
								Sheet Size A3		