

SJ9844  
398699  
344650  
398700

398750

398800

398850

SJ9844  
398699  
344650  
398850




77 Penrhyn Isaf Road  
Penrhyn Bay  
Llandudno  
LL30 3LY

tel: 07974 243439  
www.kadarchitectural.co.uk  
jon@kadarchitectural.co.uk

Copyright:  
KAD Architectural Design & Surveying Services.  
This drawing and the designs contained may not be reproduced in whole or in part without the prior written permission of KAD Architectural Design & Surveying Services

APPROX  
NORTH

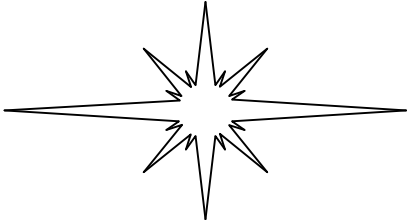


| REVISIONS & PUBLICATION DATES                 |
|-----------------------------------------------|
| 17 05 2024 - amended to Planning requirements |

|                                                 |
|-------------------------------------------------|
| Planning Purposes Only                          |
| PROJECT NUMBER / DRAWING NUMBER<br>29224/24/02A |

|   |
|---|
| CLIENT<br>Mr & Mrs C R Schenn<br>'Birchenfields Farm'<br>Birchenfields Lane<br>Dilhorne<br>Stoke On Trent<br>ST10 2PX |
|---|

|                                      |
|--------------------------------------|
| DRAWING TITLE<br>Existing Site Plan  |
| FIRST PUBLICATION DATE<br>March 2024 |
| SCALE:-<br>1:500                     |
| printed @ A1                         |

|   |
|---|
| PROJECT<br>Proposed Change of Use at<br>'Birchenfields Farm'<br>Birchenfields Lane<br>Dilhorne<br>Stoke On Trent<br>ST10 2PX |
|---|

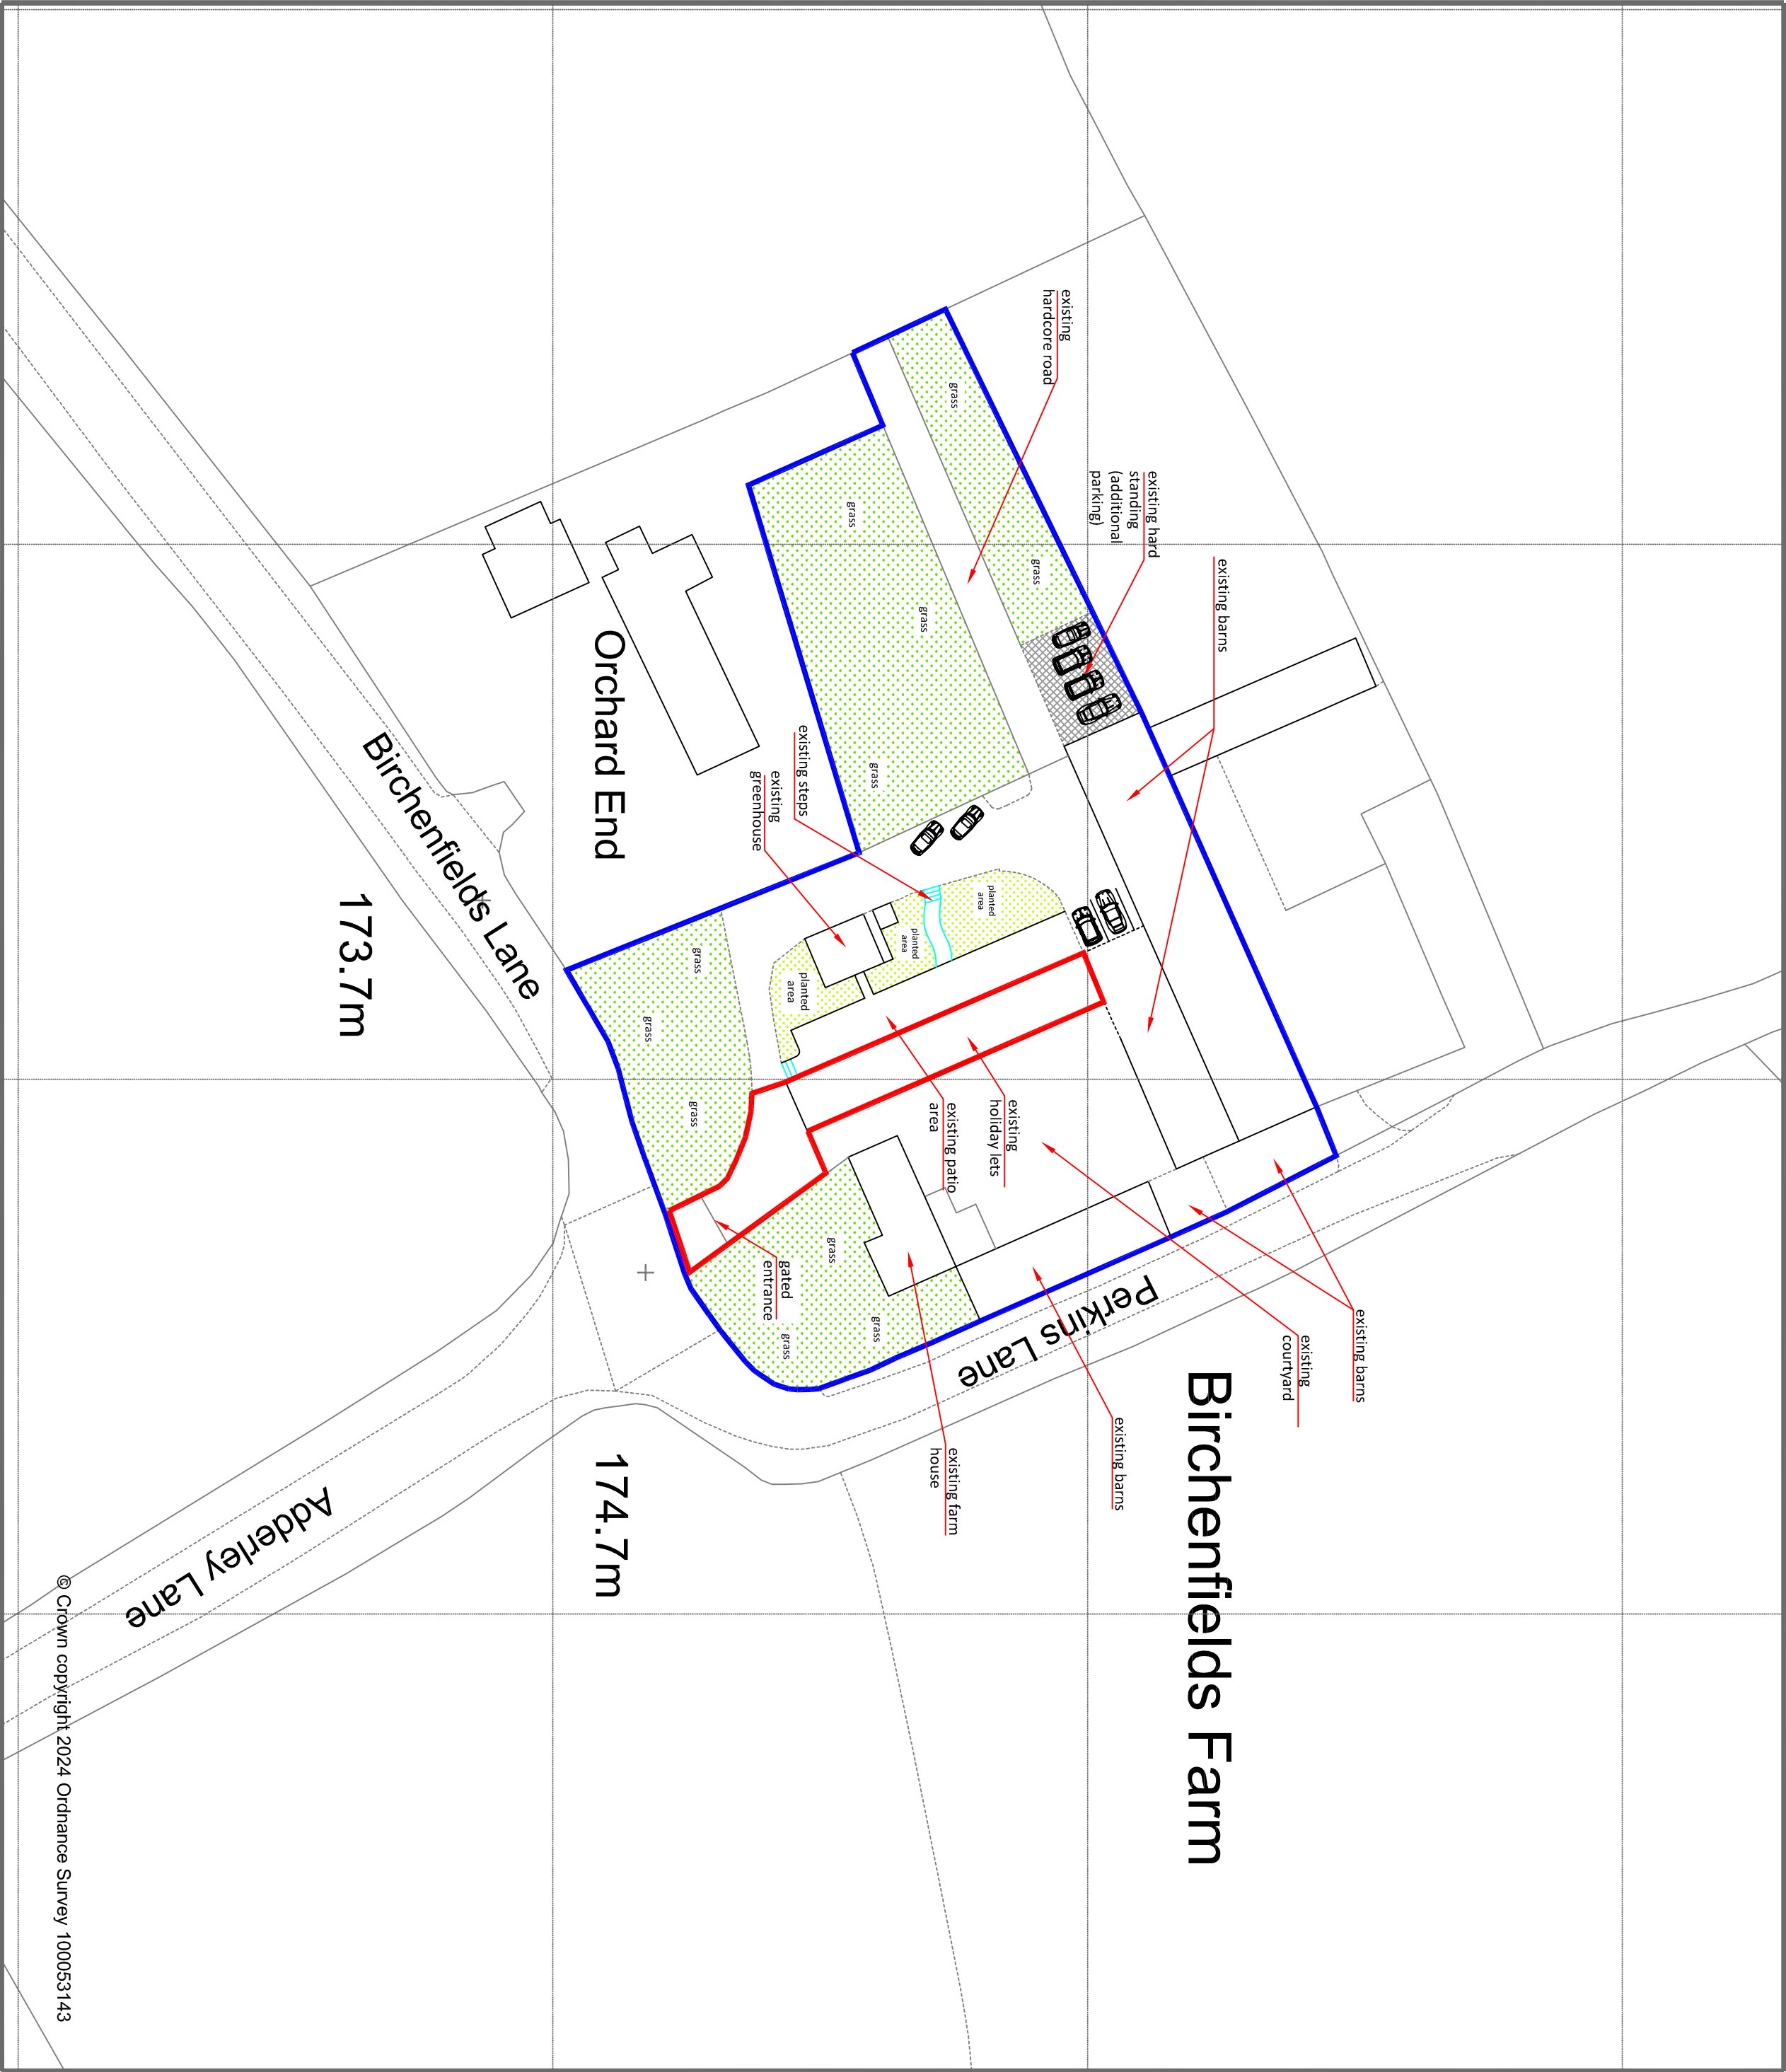

344500  
398699  
344498  
SJ9844  
398700

398750

398800

398850

344500  
398699  
344498  
SJ9844  
398850