



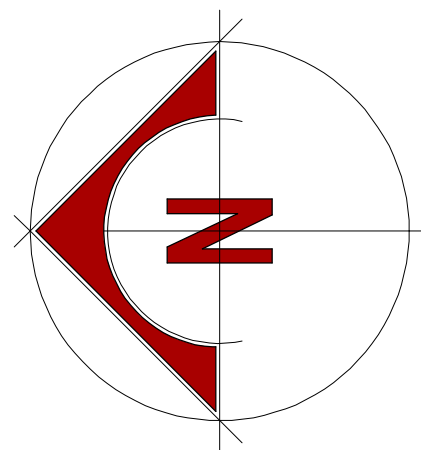


**EXISTING SITE**  
The caravan park has 74 static caravans, 2 touring pitches, managers accommodation and site office, along with associated infrastructure.

**PLANNING PROPOSAL**  
This is a Retrospective Application for the site layout of mainly static caravans.

**DRAINAGE**  
Foul drains from the site discharge into mains foul sewer in Station Road.

**LANDSCAPING**  
The site is maturely landscaped and will remain unaltered.

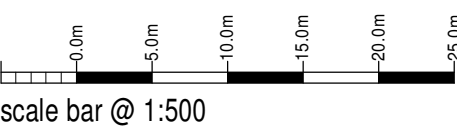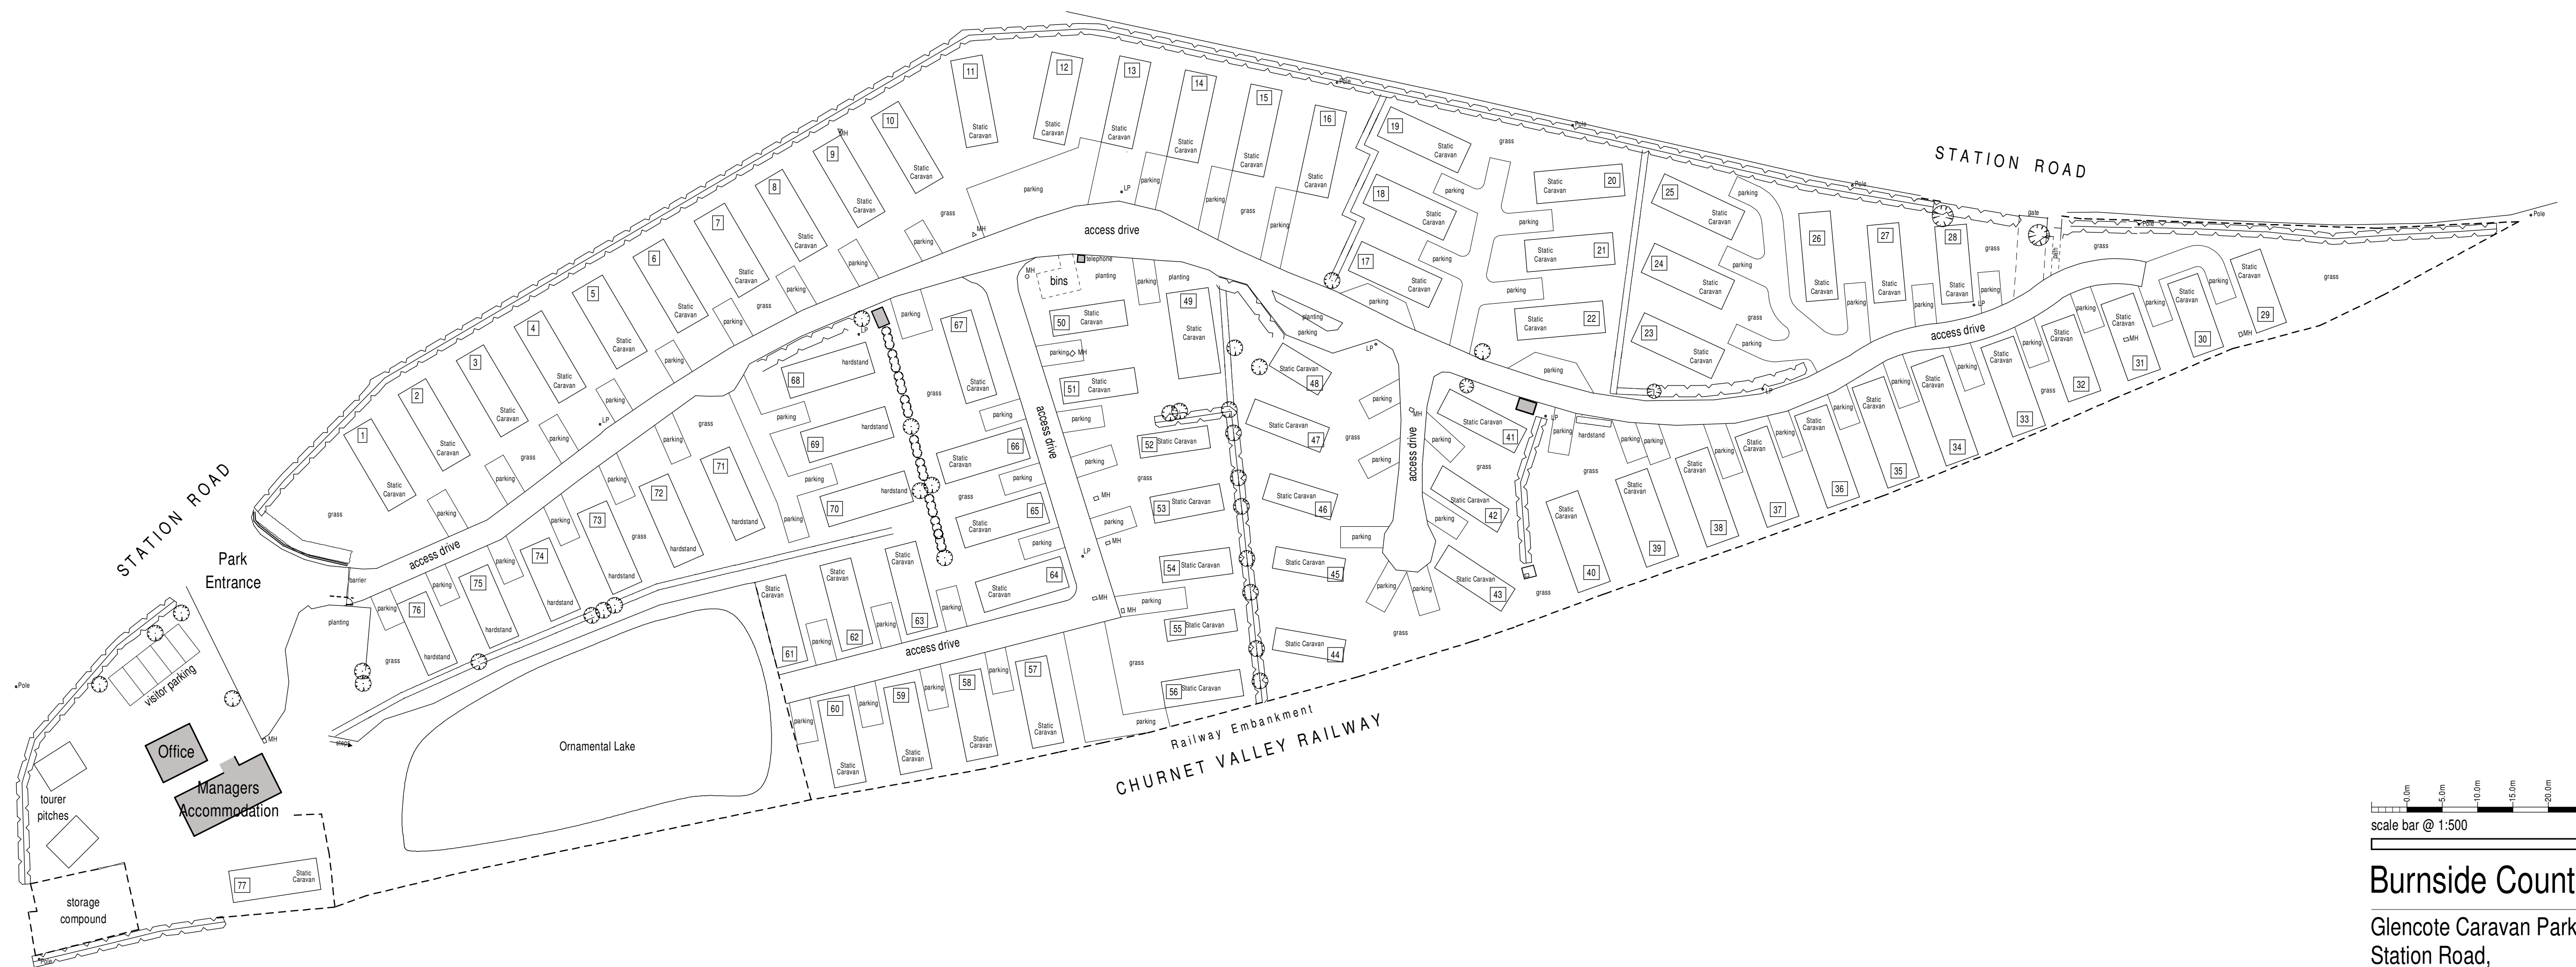

## Burnside Country Parks

Glencote Caravan Park,  
Station Road,  
Cheddleton,  
Staffordshire Moorlands,  
ST13 7EE

### Planning Proposal Site Plan

|                                                       |              |       |    |       |       |
|-------------------------------------------------------|--------------|-------|----|-------|-------|
| Date                                                  | March 2024   | Sheet | A1 | Scale | 1:500 |
| Dwg No                                                | 2024-2887-02 | Rev.  | B  | Drawn | RG    |
| A - 24/05/2024 - PLAN UPDATED FOR PLANNING SUBMISSION |              |       |    |       |       |
| B - 03/06/2024 - PLAN UPDATED FOR PLANNING SUBMISSION |              |       |    |       |       |



10 Cawdry Buildings, Fountain Street, Leek, ST13 6JP  
Telephone: 01538 386002  
E-mail: info@sammonsld.co.uk  
Web: www.sammonsld.co.uk

This drawing is copyright.  
All dimensions must be checked prior to commencement.