

Foul drainage from the development shall discharge into a Packaged Treatment Tank where foul water is treated and resulting clean water discharging into a suitably designed rubble filled soakaway.

DRAINS

Where drains pass through walls they shall be laid in short pipes and protected by lintels over. Any drains installed under a floor slab is required to be surrounded in 200mm thick 20N grade concrete and shall have 'flexcell' board positioned at each pipe joint.

Storm drains to have trapped gullies to collect rainwater.
Inspection chambers shall be of pvc or pre-cast concrete units
laid on and surrounded with 100mm thickness of concrete.
Fix suitable galvanised cover and frame to suit location.

The final drainage layout including cover and invert levels must be checked and agreed on site with the L.A. Building Inspector prior to work commencing on site.

SOAKAWAYS

A standard porosity test should be carried out by the Client or Contractor before installing any soakaway to ensure the suitability of the sub strata.


SEWAGE TREATMENT PLANT - BIO DISC SYSTEM

The property owner is also legally responsible to ensure that the system does not cause pollution, a health hazard or nuisance.

The glass reinforced plastic high performance packaged sewage treatment plant is to be installed to accept new foul water waste from the development. Plant size is to be determined by manufacturer to suit the expected hydraulic flow, organic load, ammonia levels and treatability and be agreed with the L.A. Building Inspector.

Inspection chambers should be provided to both the inlet and outlets of the tank for sampling and inspection.

Treated effluent from treatment plant is to be discharged directly into the BRE digest 365 designed soakaway site in the field where indicated.

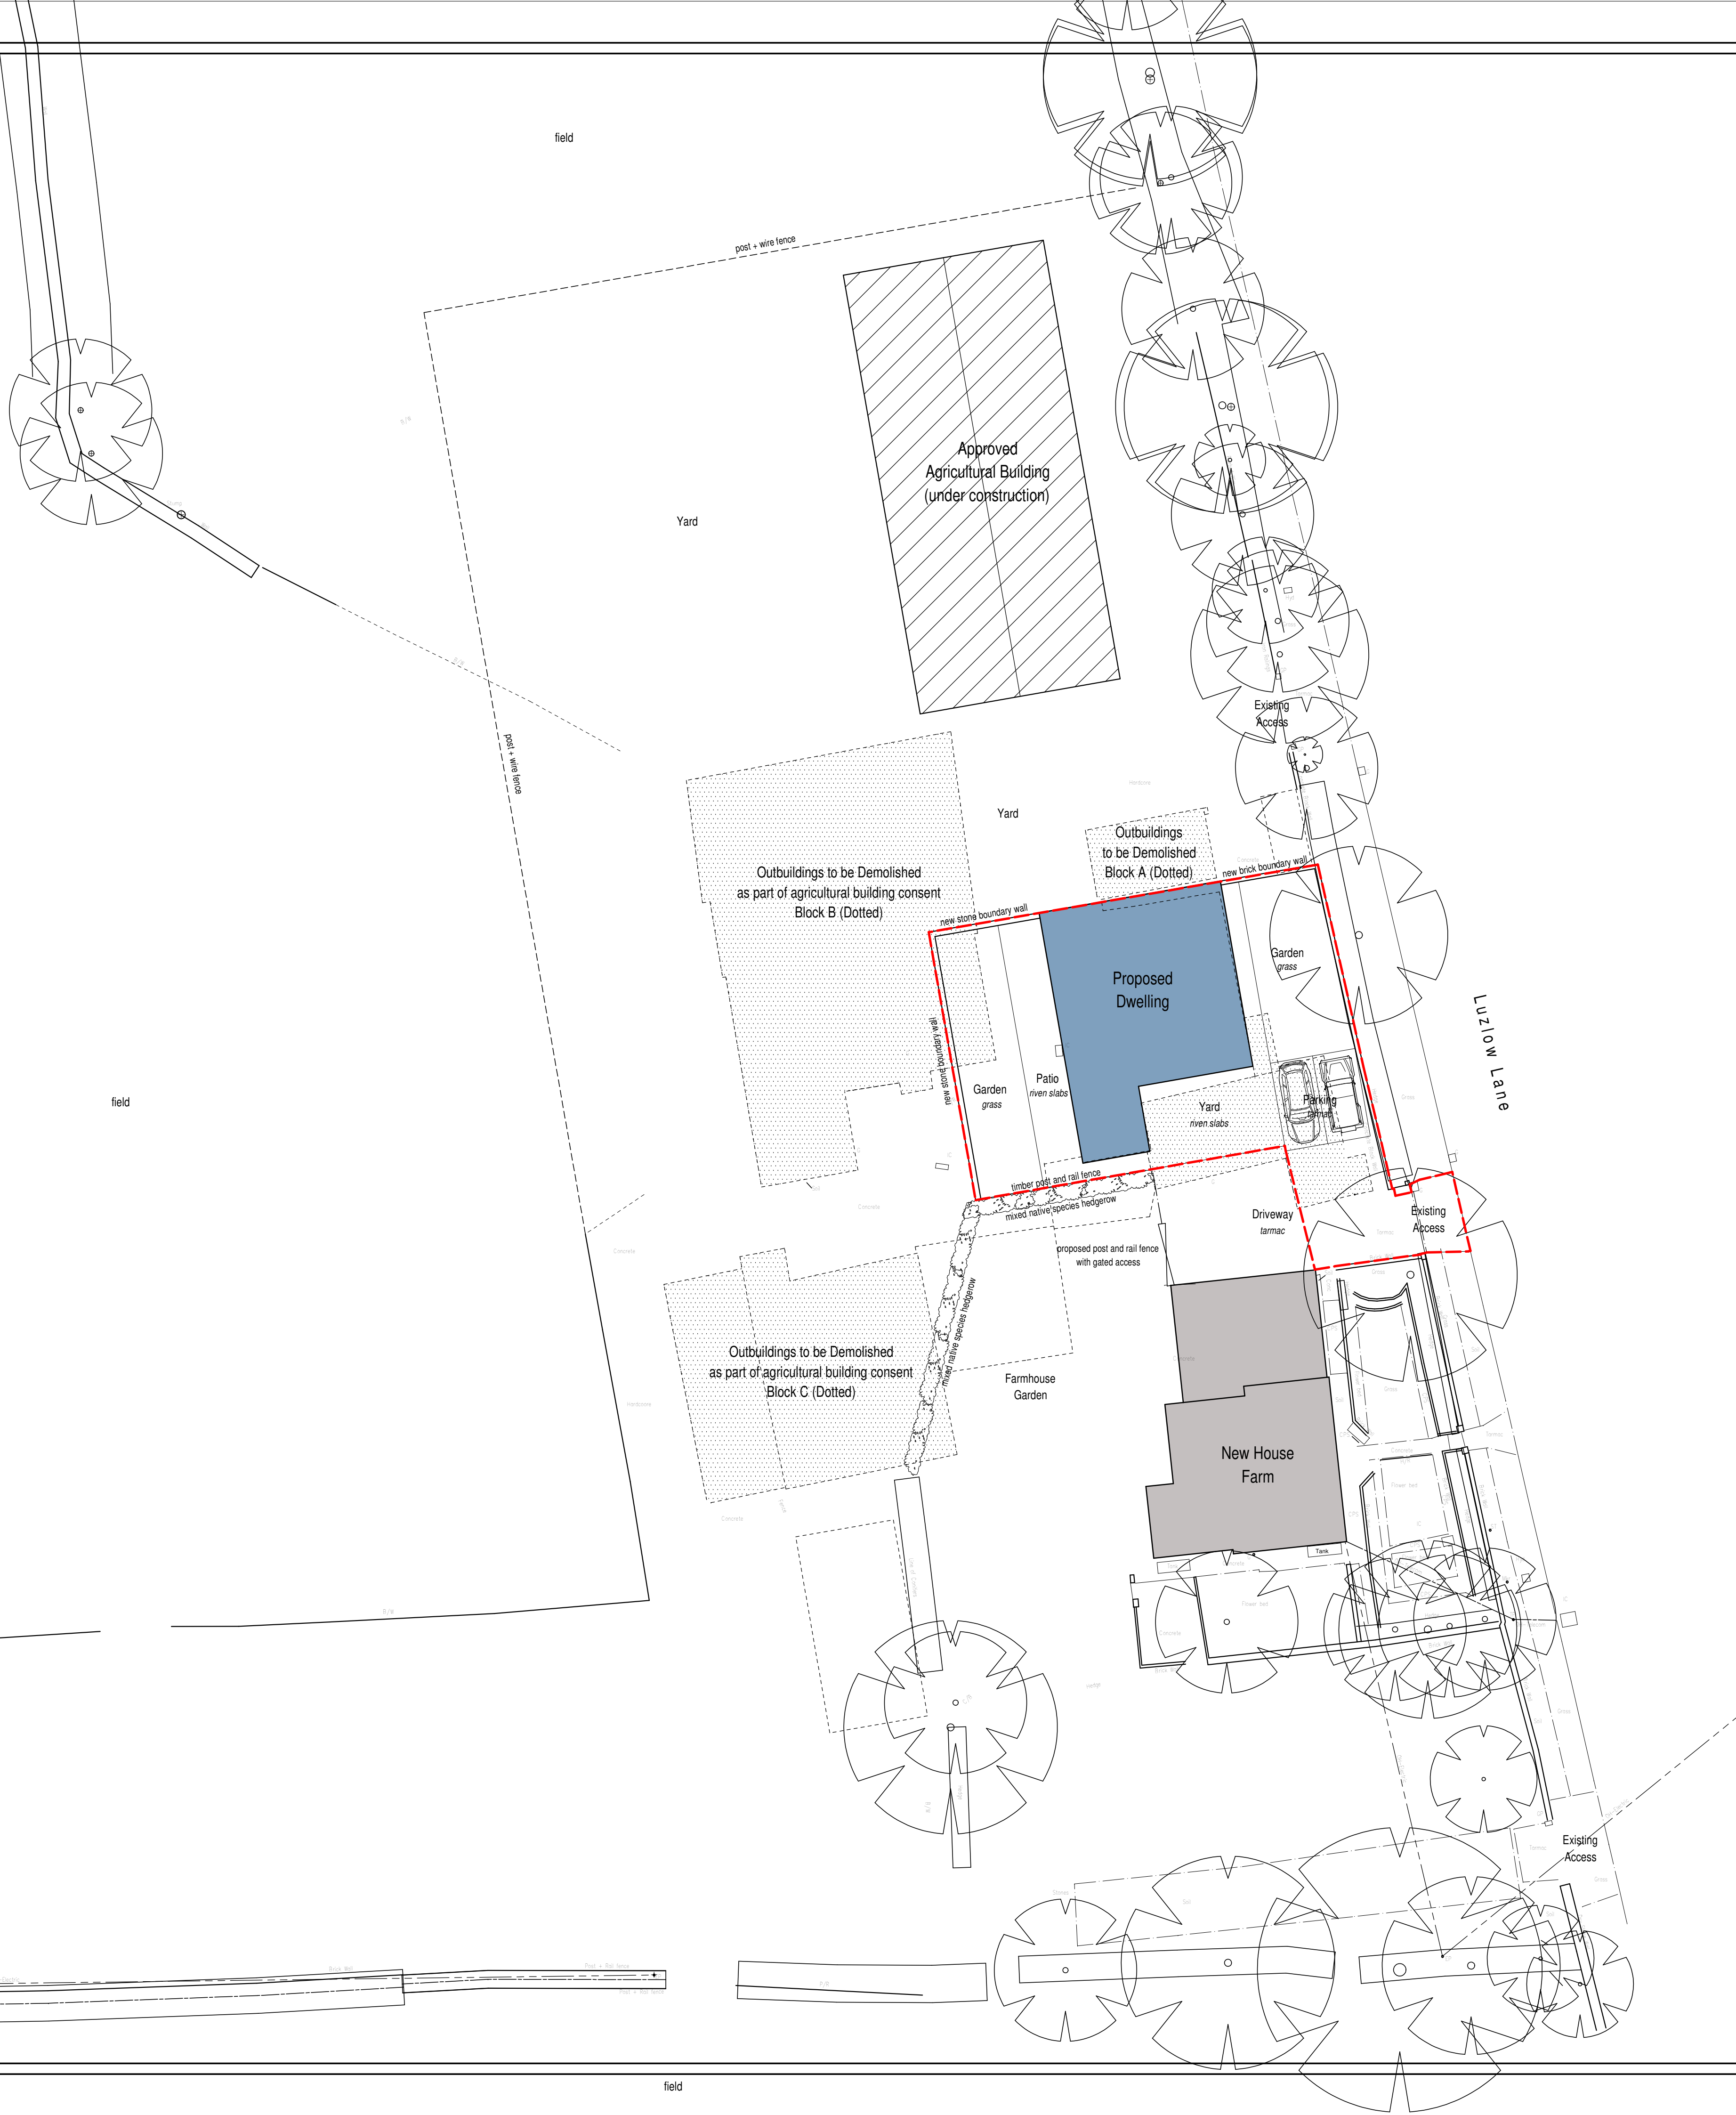

Consent has been previously granted to convert Outbuilding A into a Dwelling under application DET/2023/0001.

For details of the proposed dwelling refer to drawing number 2019-2465-28.

Access to the proposed dwelling is to be via the existing domestic access onto Luzlow Lane. The driveway is to be resurfaced in tarmac and shall accommodate parking for 2 cars.

Proposed floor level is to match the existing building.
Existing contour lines are shown in blue for reference.

Electric Vehicle charging point is to be installed outside of new dwelling.

3 wheely bins are to be provided to serve new dwelling and are to be stored adjacent to new garage as indicated.

The scheme indicates materials to be utilised for hard landscaping, but generally consists of :-
 Driveway - tarmac with concrete edgings.
 Patios - riven reconstituted paving slabs.
 Paths - riven reconstituted paving slabs.
 Note :- samples of materials shall be submitted prior to commencement to Local Authority.

Landscaping shall consist of grass to the lawn and mixed native species hedgerow planted to its perimeter.

Where indicated a mixed native hedgerow is to be planted, comprising of a double staggered row of a mixture of the following plants, 75% *Crataegus monogyna* (Hawthorn), 5% *Corylus avellana* (Hazel), 5% *Prunus Spinosus* (Blackthorn), 5% *Ilex aquifolium* (Holly), 5% *Rosa canina* (Dog Rose) + 5% *Acer campestre* (Field Maple).

Plants to be spaced in a double row, at 500mm staggered centres in both directions.

Newly planted hedgerows are to be protected with rabbit netting.

The agricultural building approved under application SMD/2023/0019 and shown on site plan is currently under construction. As part of this approval the remaining outbuildings on site shown dotted are to be demolished, which will be undertaken once new agricultural building is complete.



Proposed Dwelling,
New House Farm,
Luzlow Lane,
Bagnall,
Staffordshire,
ST9 9JZ

Planning Proposal

Site Plan

Date	Sheet	Scale
April 2024	A1	1:200
Dwg No.	Rev.	Drawn
2019-2465-30	A	RG / NAW

A - 05/06/2024 - BOUNDARY ABBREVIATIONS AMENDED



This drawing is copyright.
All dimensions must be checked prior to commencement